
B/11

D.C. [illegible]
2013 NOV 26 AM 10: 14

DISTRICT OF COLUMBIA
WILLIAM G. MIDDLETON, JR
2226
REGISTERED
ARCHITECT

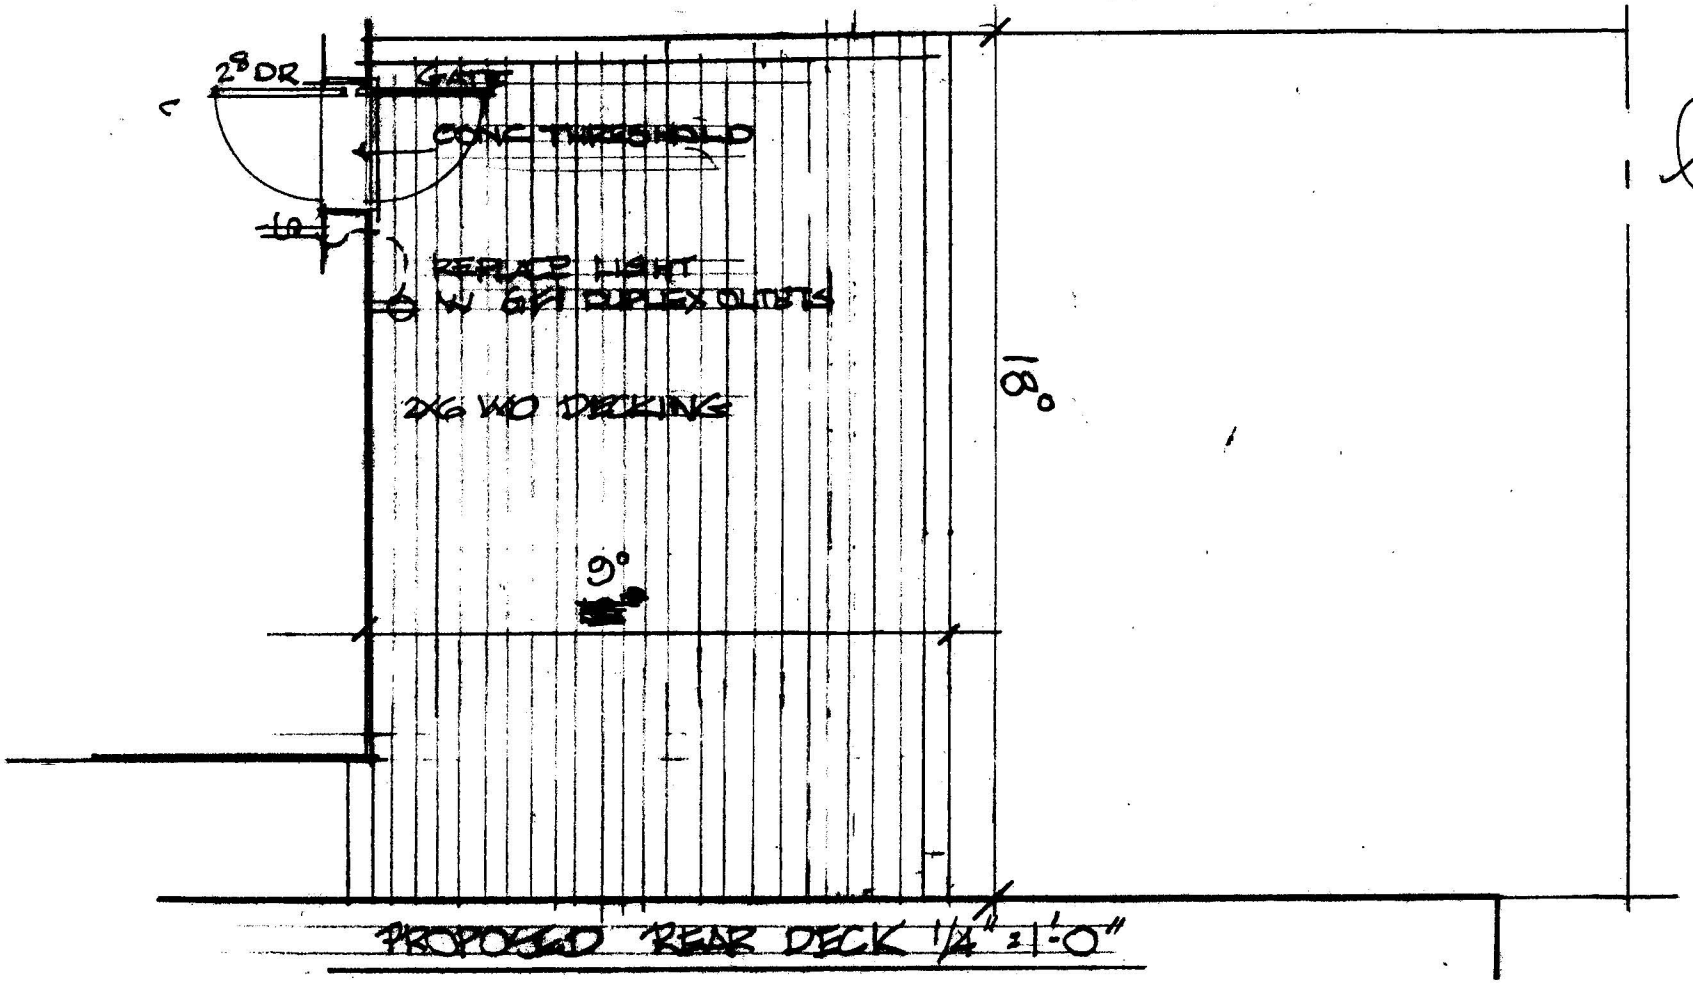


BZA
Case No. 17119
Exhibit No. 9

1

PROPOSED REAR DECK
1743 S ST NW LOT 29 SQ 152
WASHINGTON DC

WILLIAM G. MIDDLETON Co., AIA
ARCHITECTS
1715 Pine Street
Philadelphia PA 19103
CP 215 980 2494

Board of Zoning Adjustment
District of Columbia
CASE NO.17119
EXHIBIT NO.9

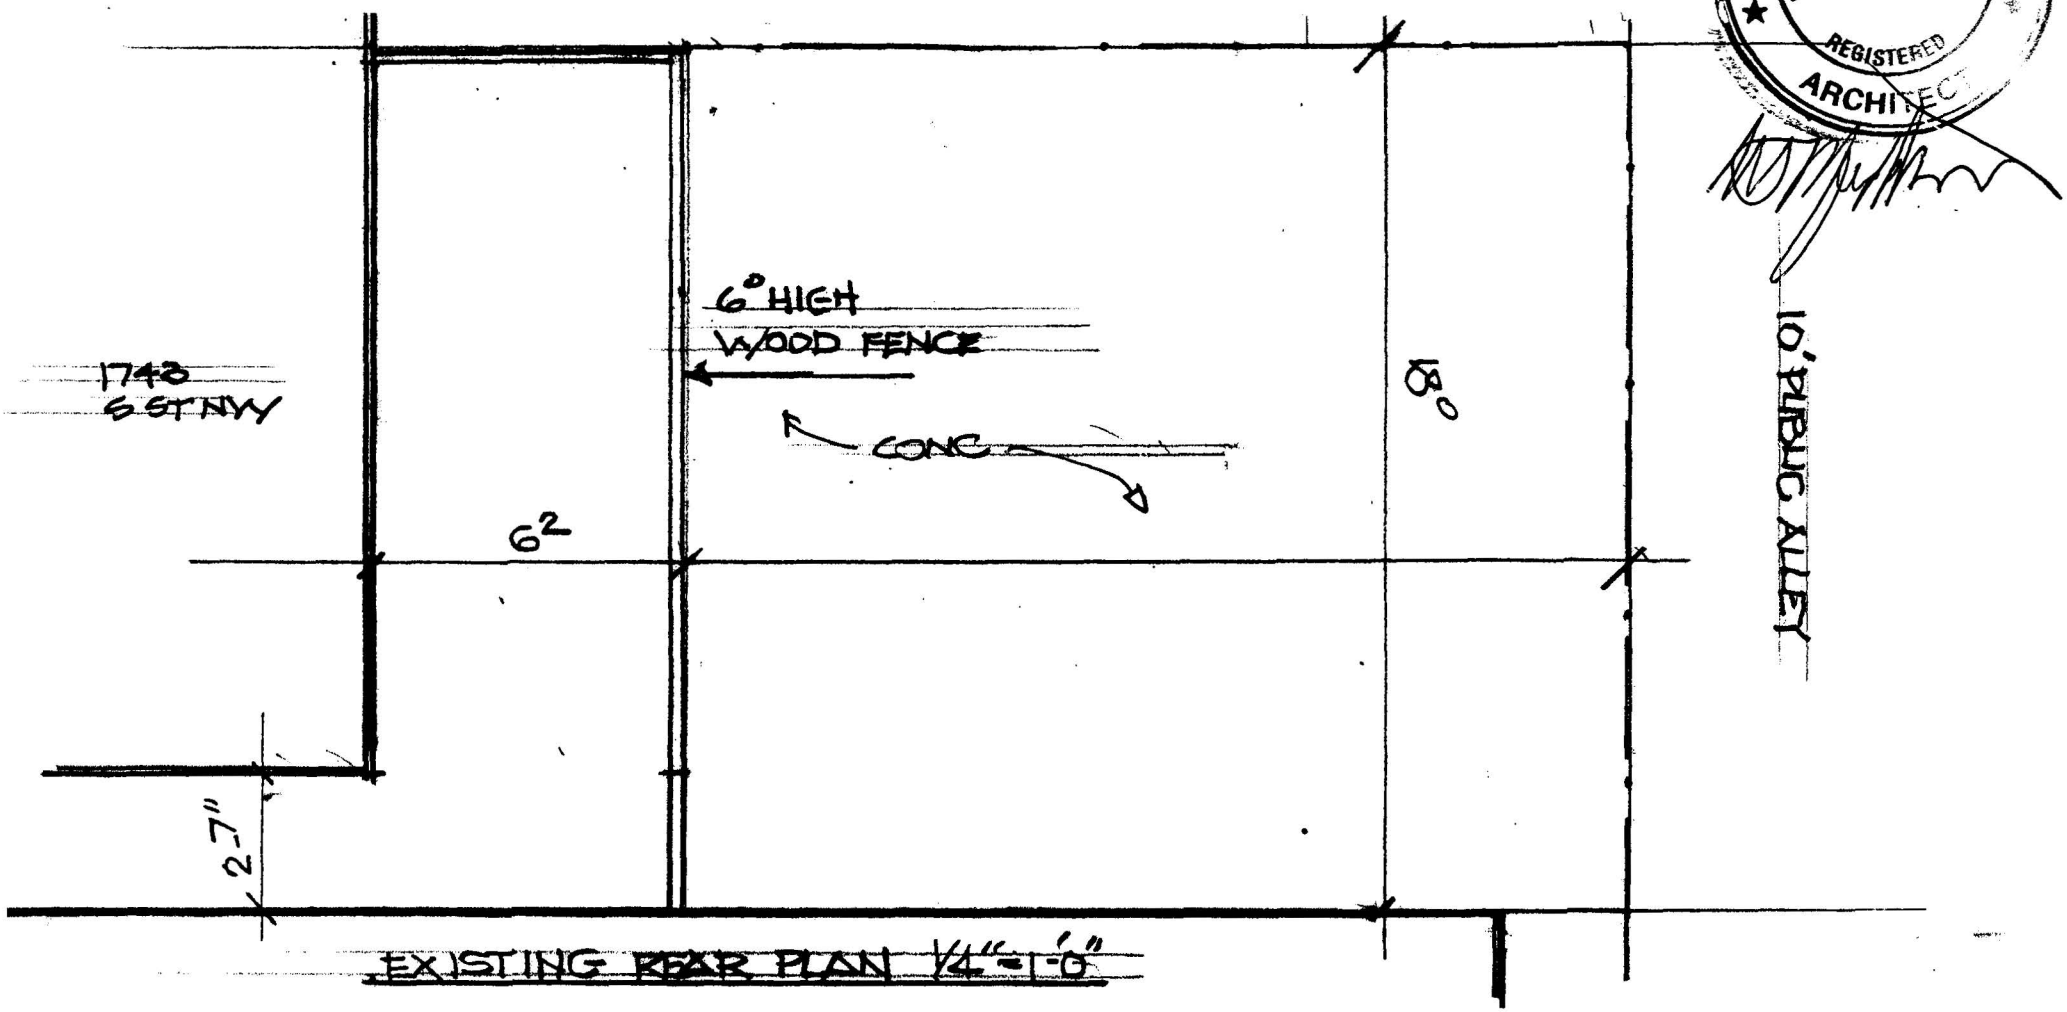


EXISTING REAR PLAN 1/4"=1'-0"

NOTE CONTRACTOR TO VERIFY ALL DIMENSIONS

DISTRICT OF COLUMBIA
WILLIAM G. MIDDLETON, JR
2226
REGISTERED
ARCHITECT


②

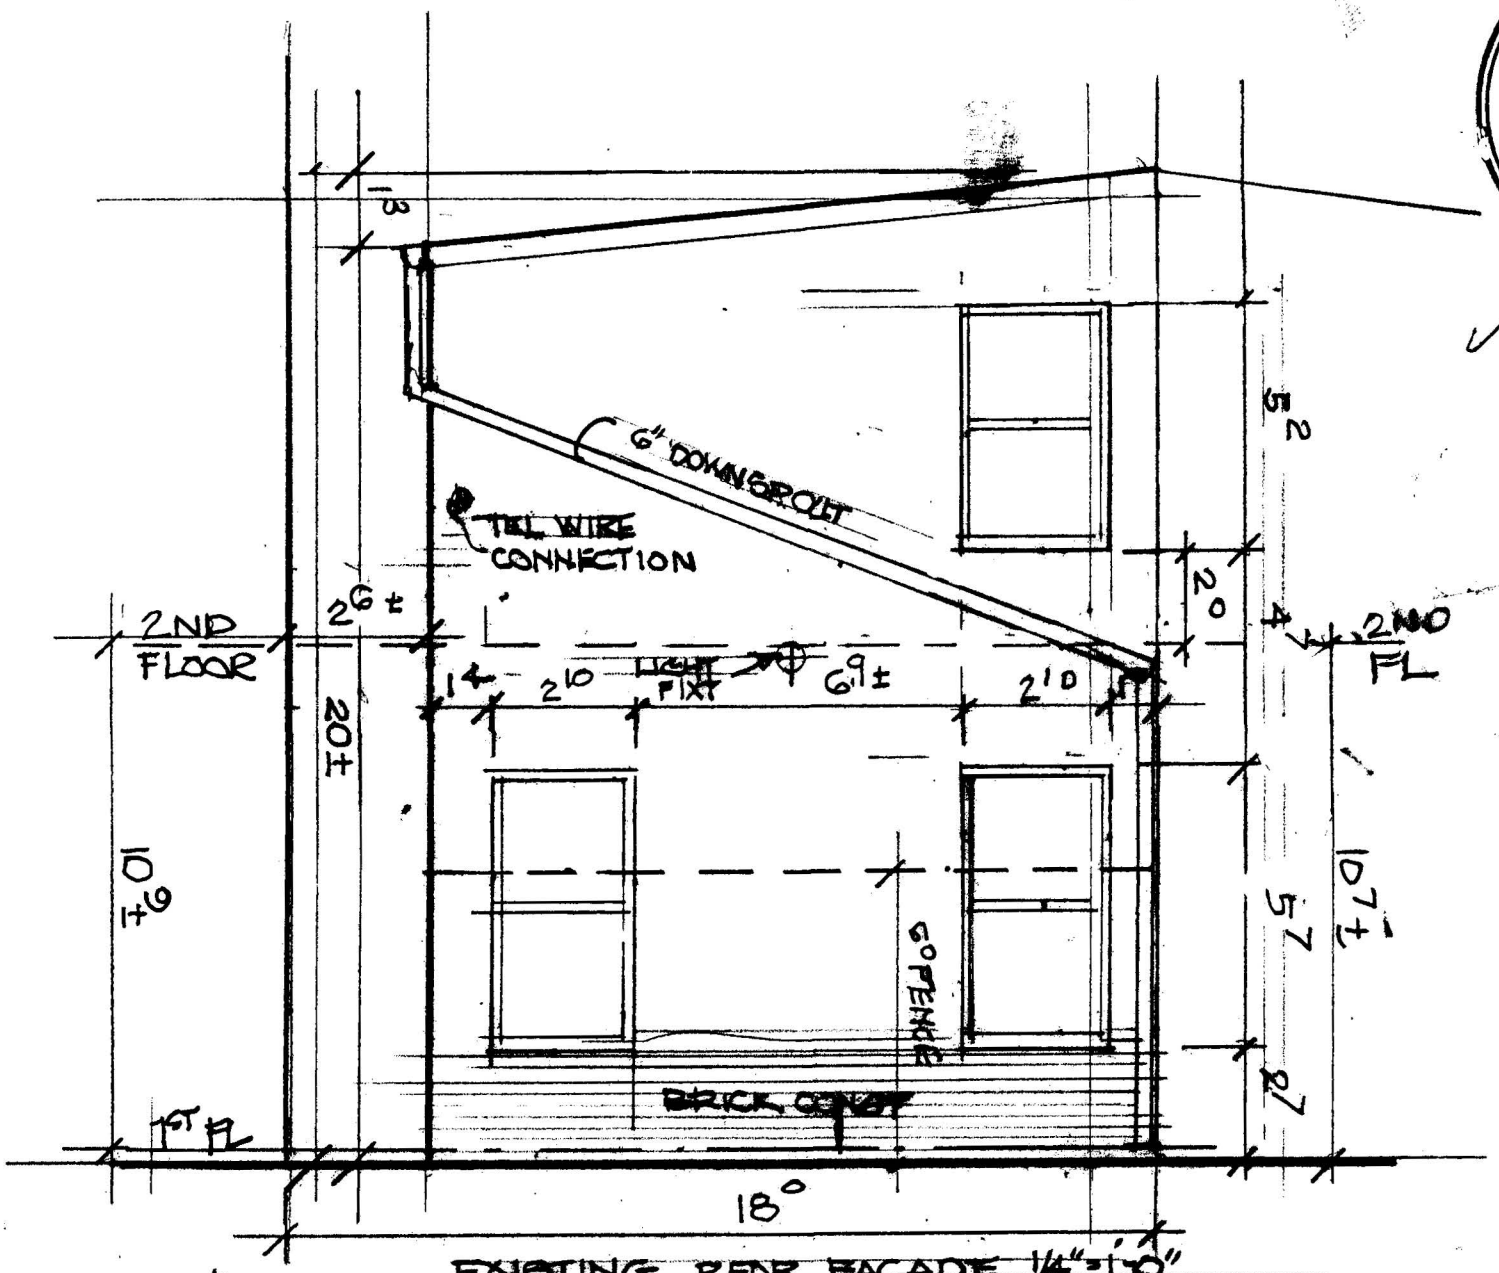

EXISTING REAR FACADE 1/4"=1'0"

NOTE CONTRACTOR TO VERIFY ALL DIMENSIONS

DISTRICT OF COLUMBIA
WILLIAM G. MIDDLETON, JR
2226
REGISTERED
ARCHITECT

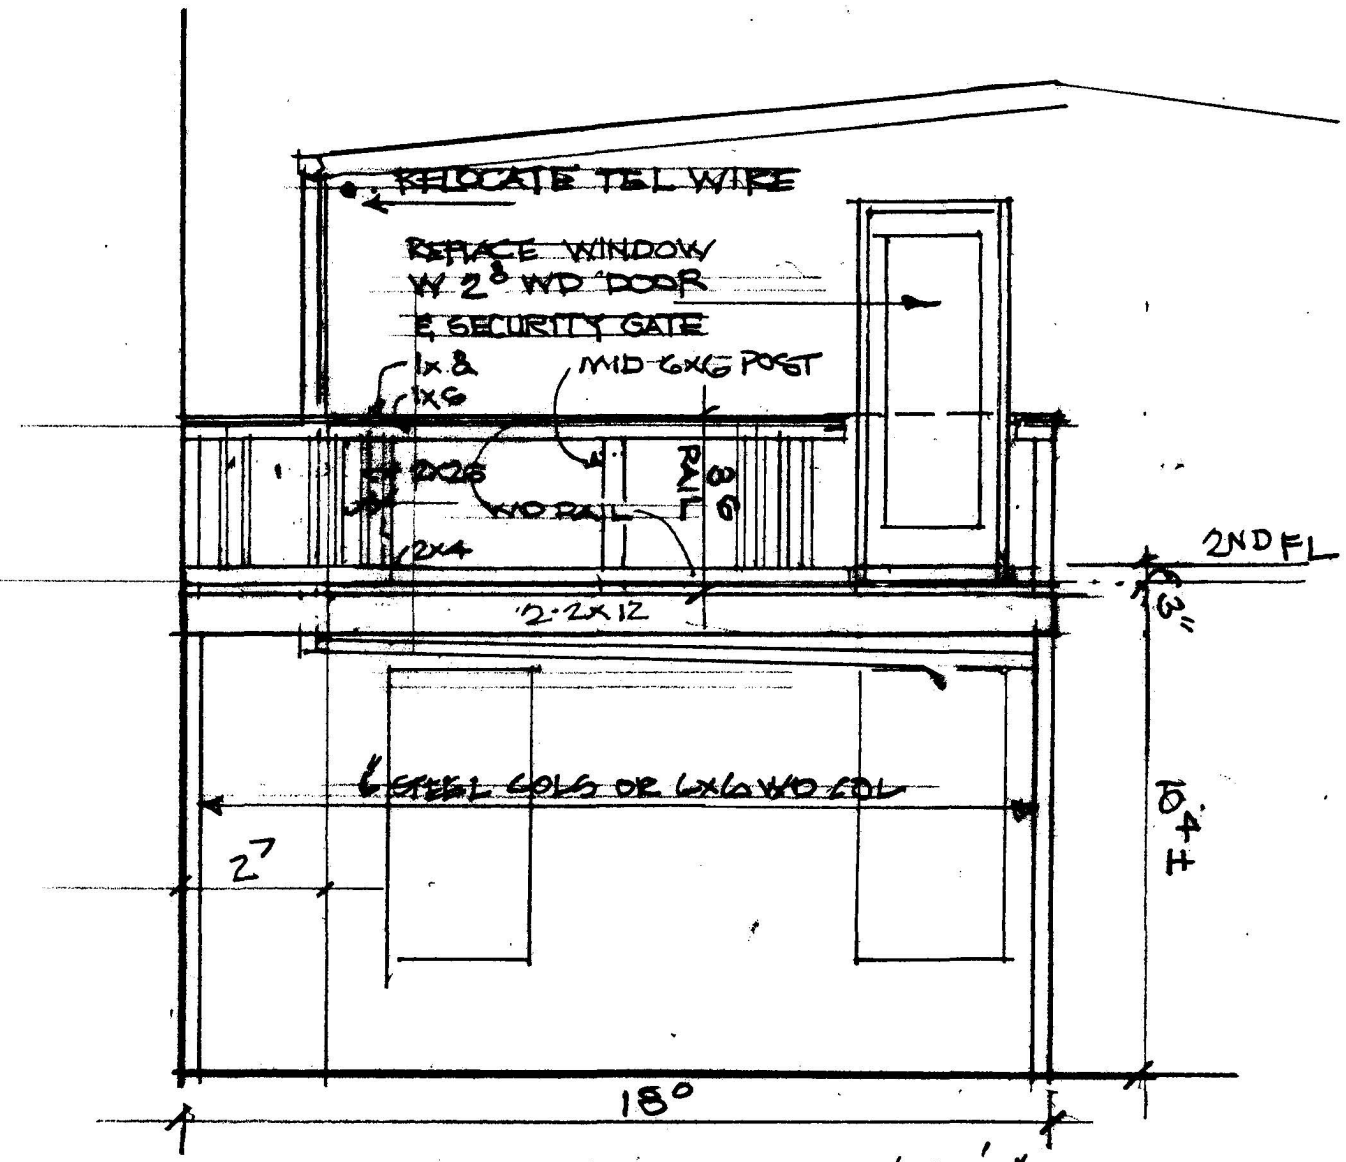

DISTRICT OF COLUMBIA
WILLIAM G. MIDDLETON, JR
2226
REGISTERED
ARCHITECT

④