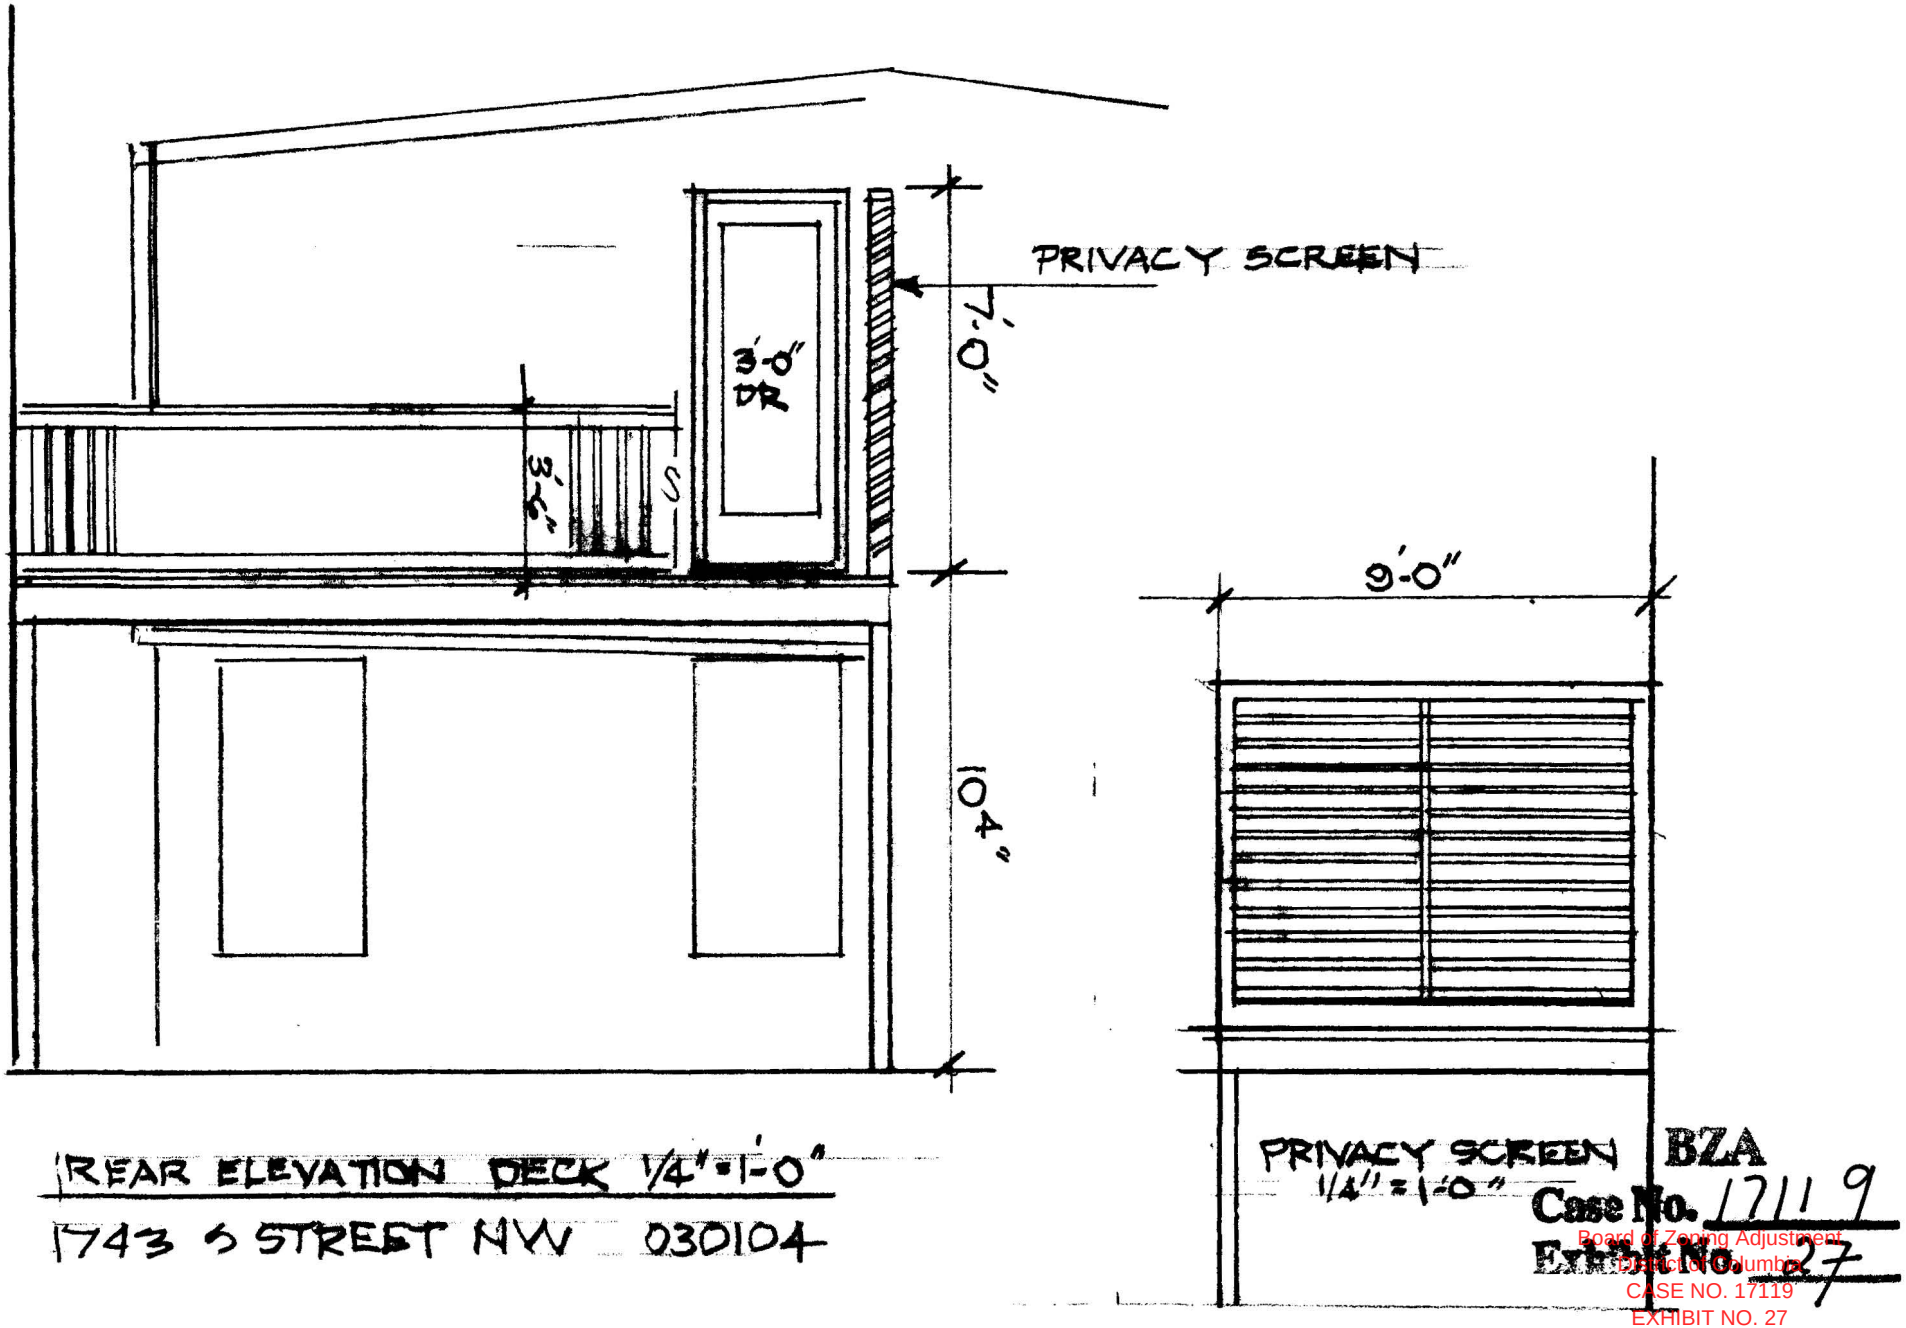


REAR ELEVATION DECK 1/4" = 1'-0"

1743 S STREET NW 030104

BZA
Case No. 17119
Exhibit No. 27

Board of Zoning Adjustment
District of Columbia
CASE NO. 17119
EXHIBIT NO. 27