

347 TENNESSEE AVENUE, NE

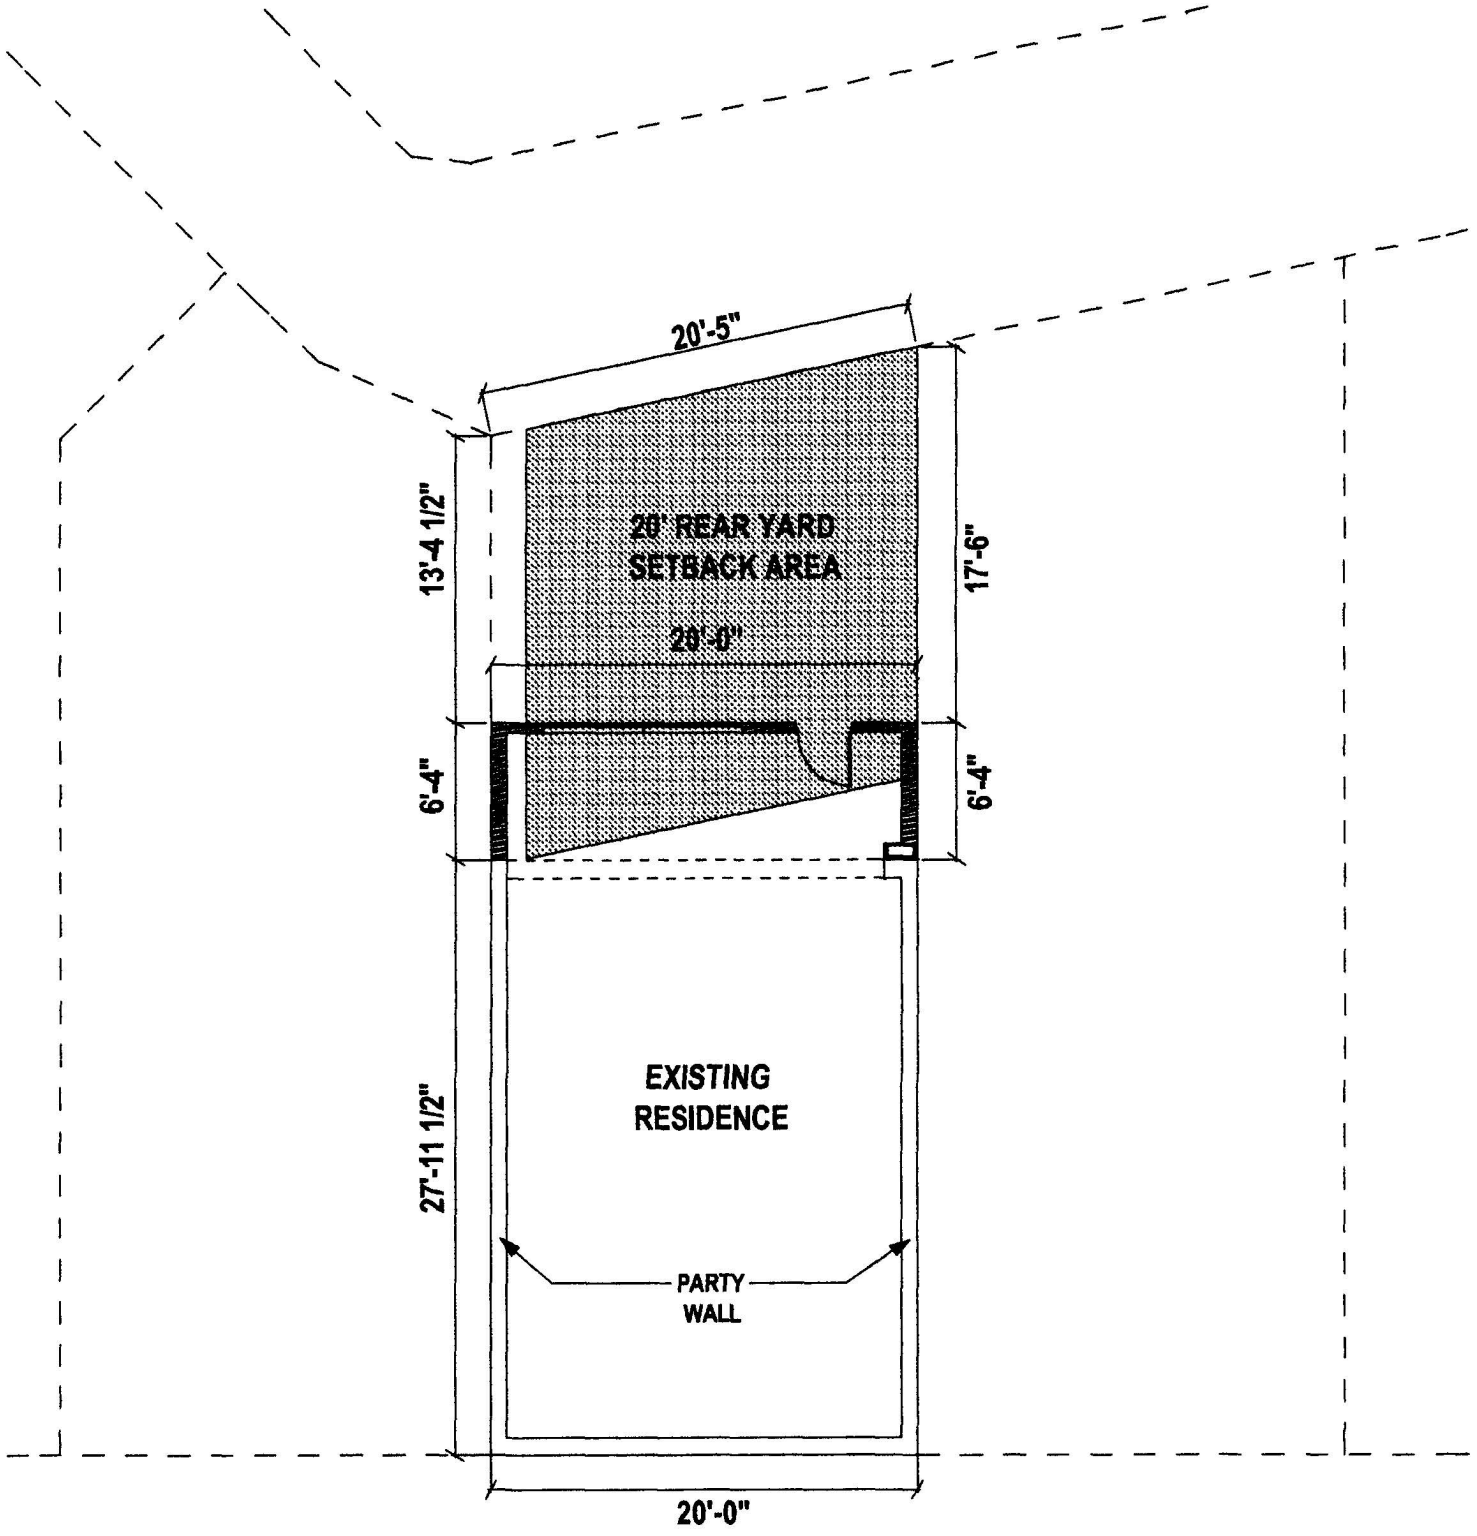


TOTAL LOT: 995 SF
EXISTING LOT COVERAGE: 560 SF (56%)
PROPOSED NEW LOT COVERAGE: 686 SF (69%)

BZA
Case No. 17131
Exhibit No. 26


BEFORE Board of Zoning Adjustment
District of Columbia
CASE NO. 17131
EXHIBIT NO. 26

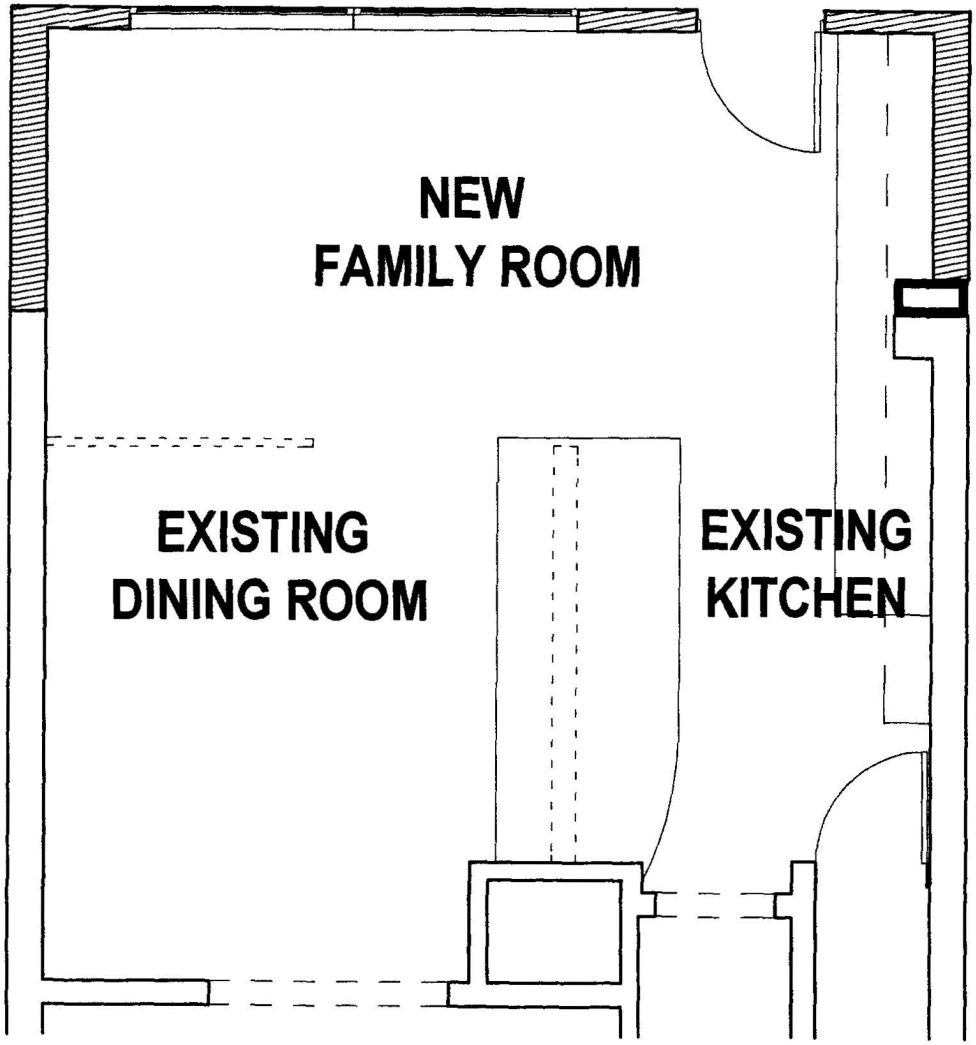

1ST FLOOR PLAN SCALE: 1/4"=1'-0"

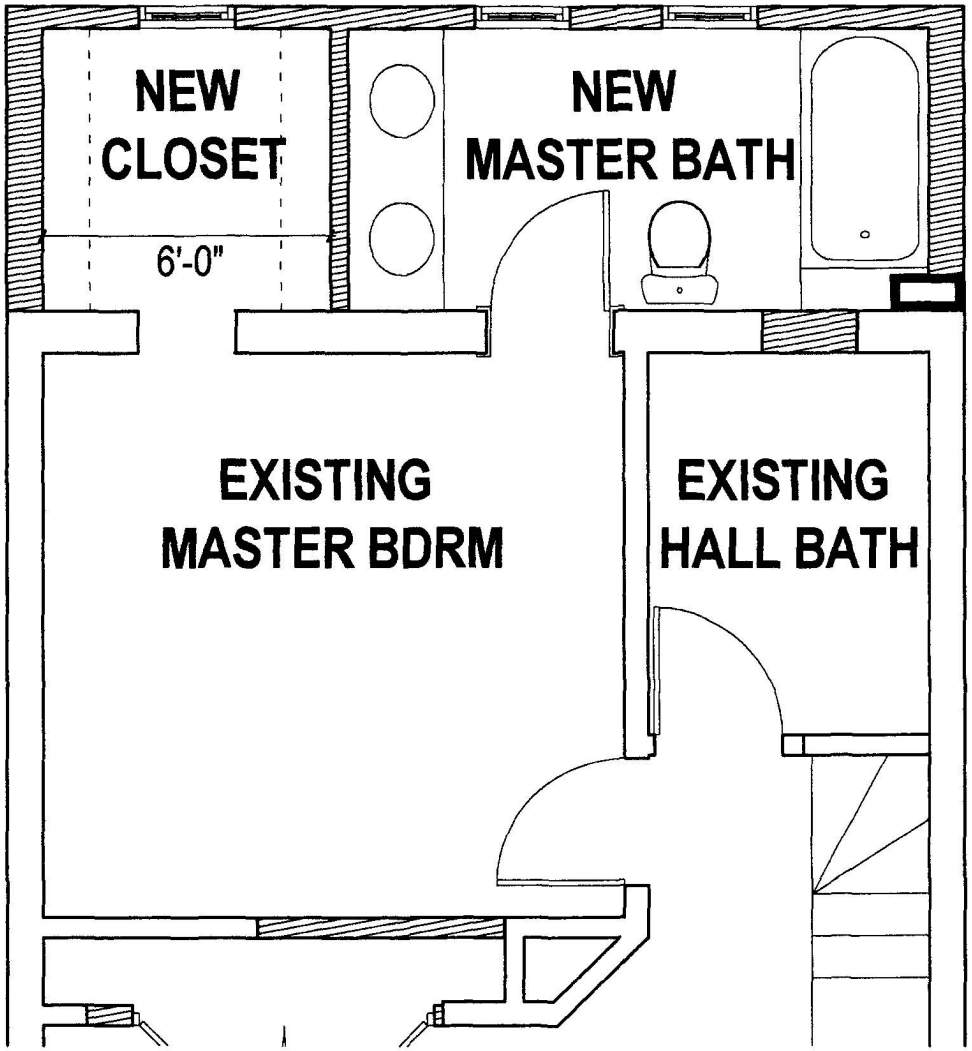

2ND FLOOR PLAN SCALE: 1/4"=1'-0"

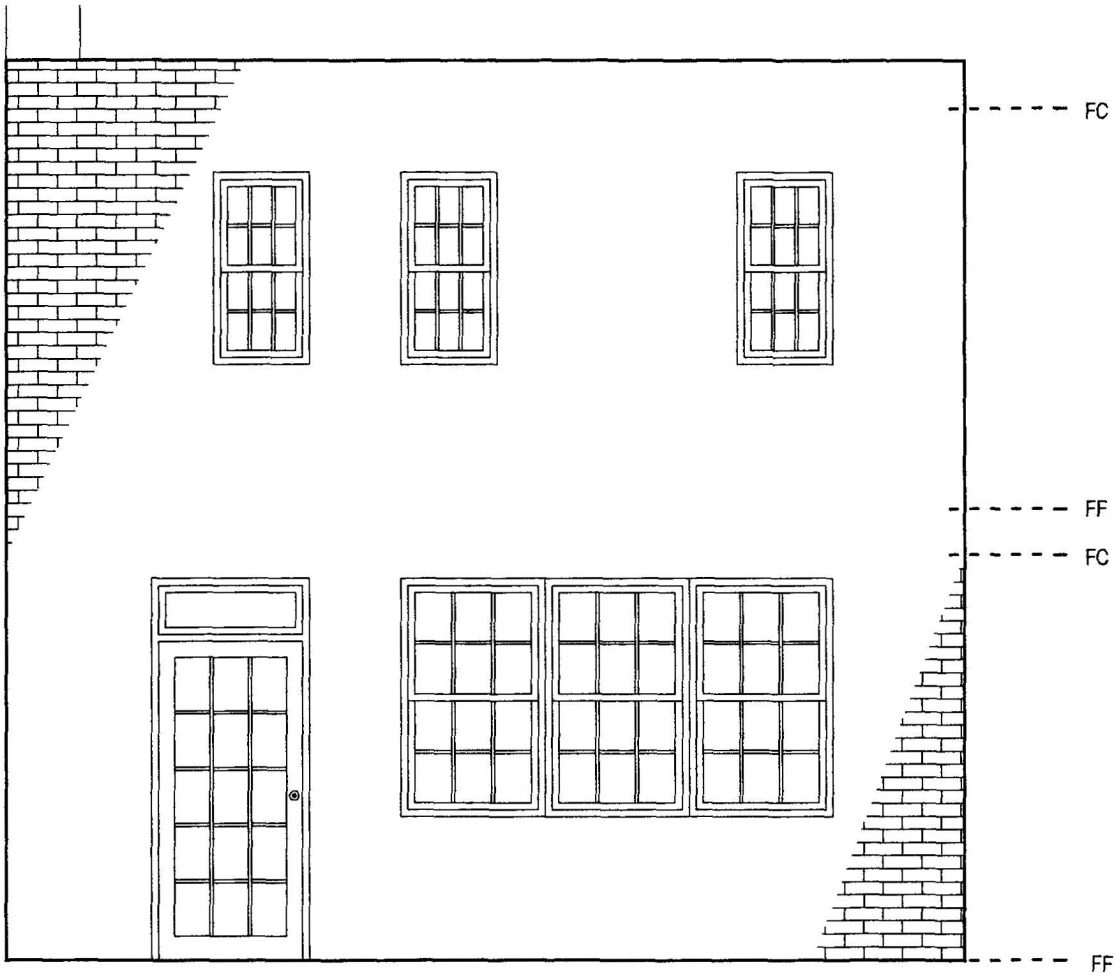

REAR ELEVATION SCALE: 1/4"=1'-0"