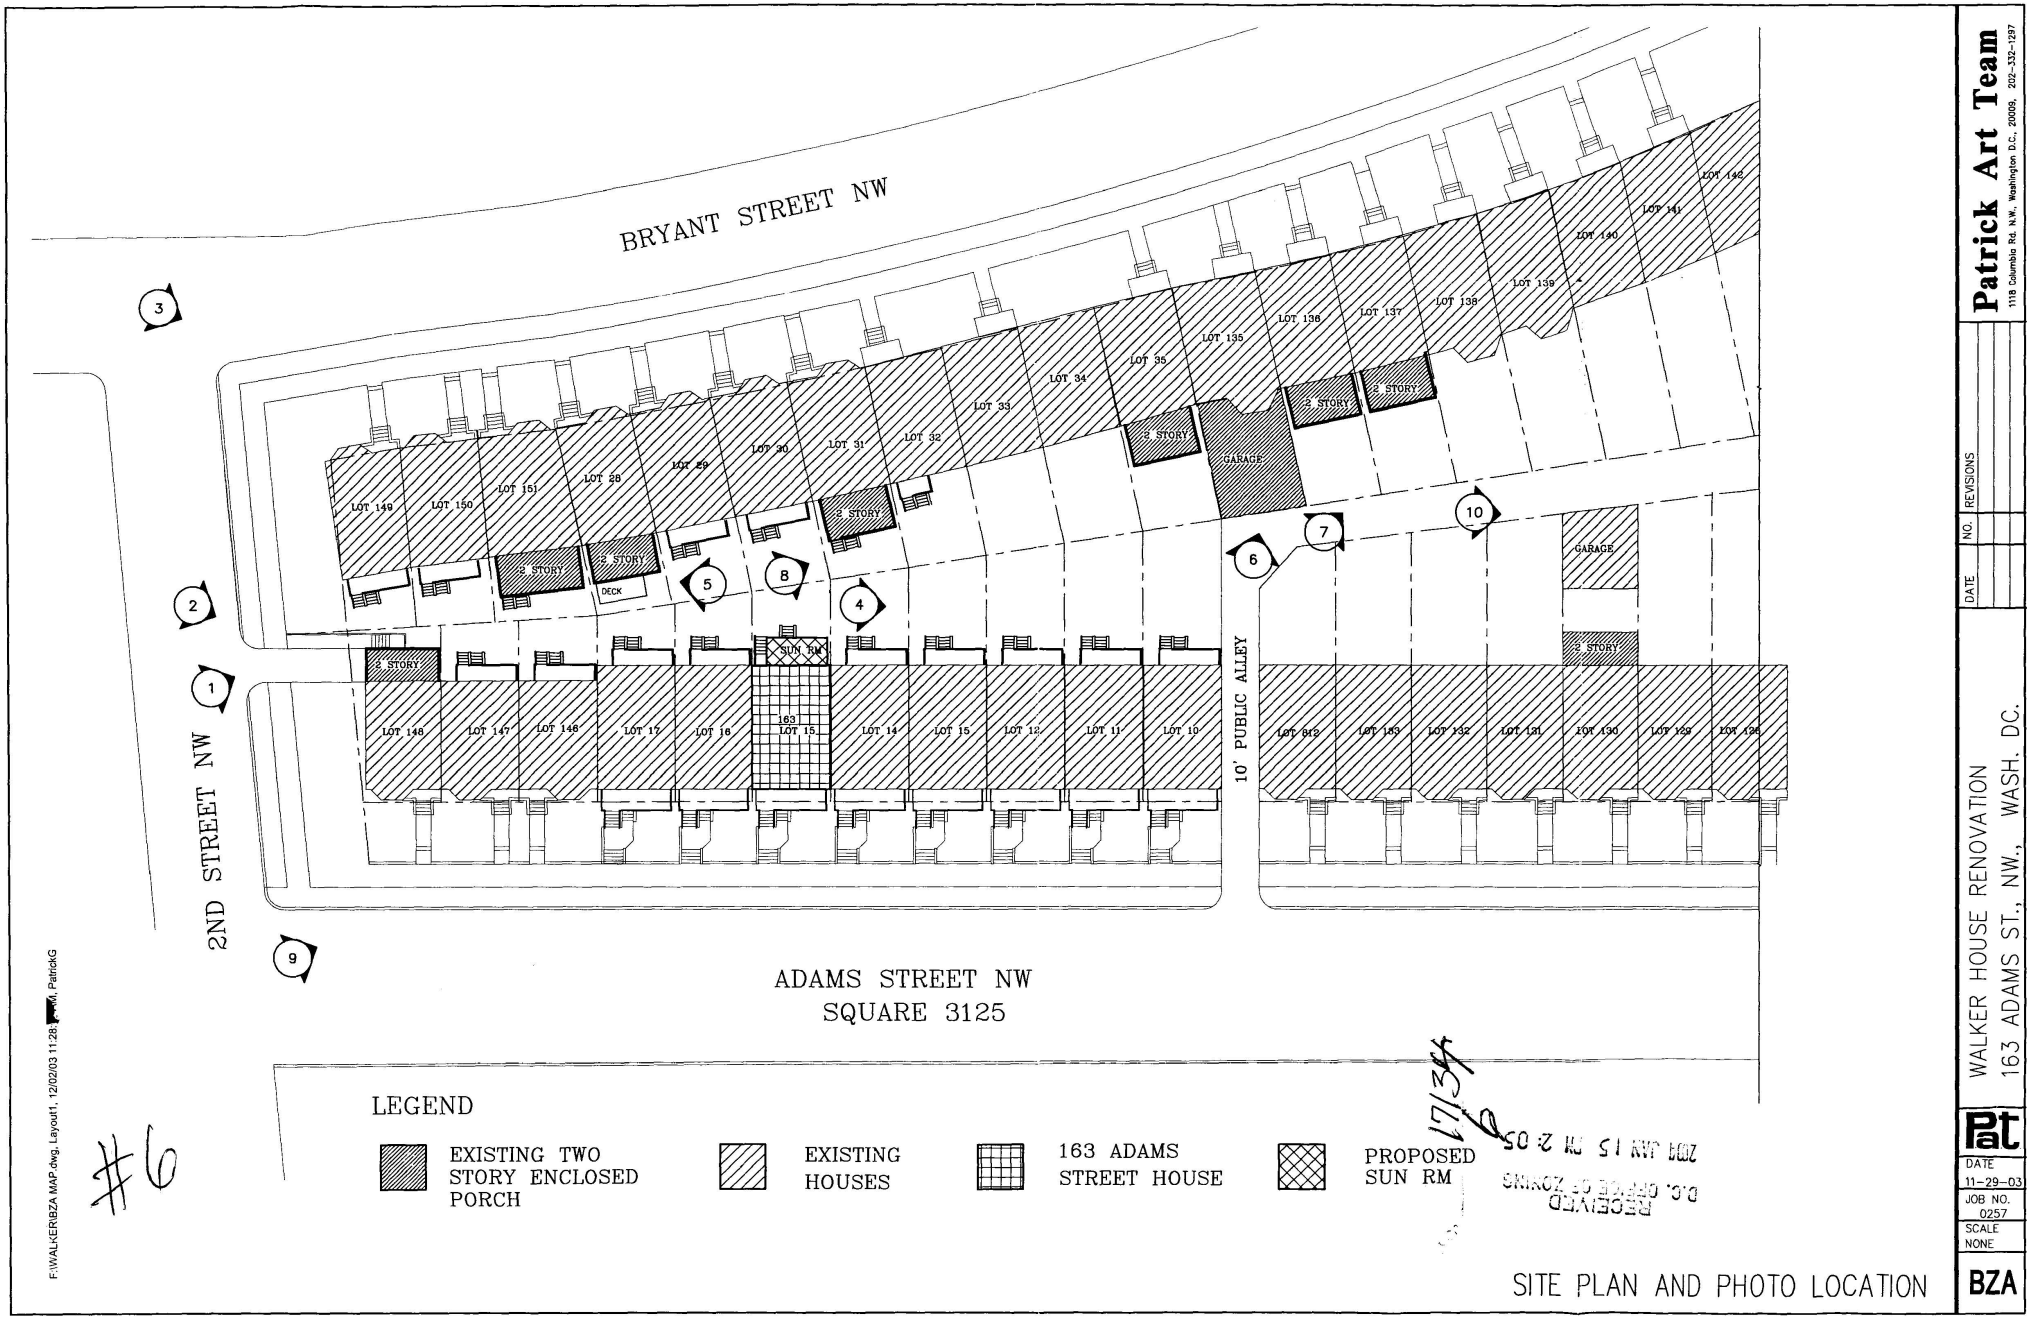


#6

17134

RECEIVED
D.C. OFFICE OF ZONING
2004 JAN 15 PM 2:05

SITE PLAN AND PHOTO LOCATION

F:\WALKER\BZA MAP.dwg, Layout1, 12/02/03 11:28:[illegible] AM, PatrickG

Patrick Art Team
1118 Columbia Rd. N.W., Washington D.C., 20009, 202-332-1297

NO.	REVISIONS	DATE

WALKER HOUSE RENOVATION
163 ADAMS ST., NW., WASH. DC.

Pat
DATE 11-29-03
JOB NO. 0257
SCALE NONE
BZA

Board of Zoning Adjustment
District of Columbia
CASE NO. 17134
EXHIBIT NO. 6