
Exhibit 5
BZA App. No. 17136

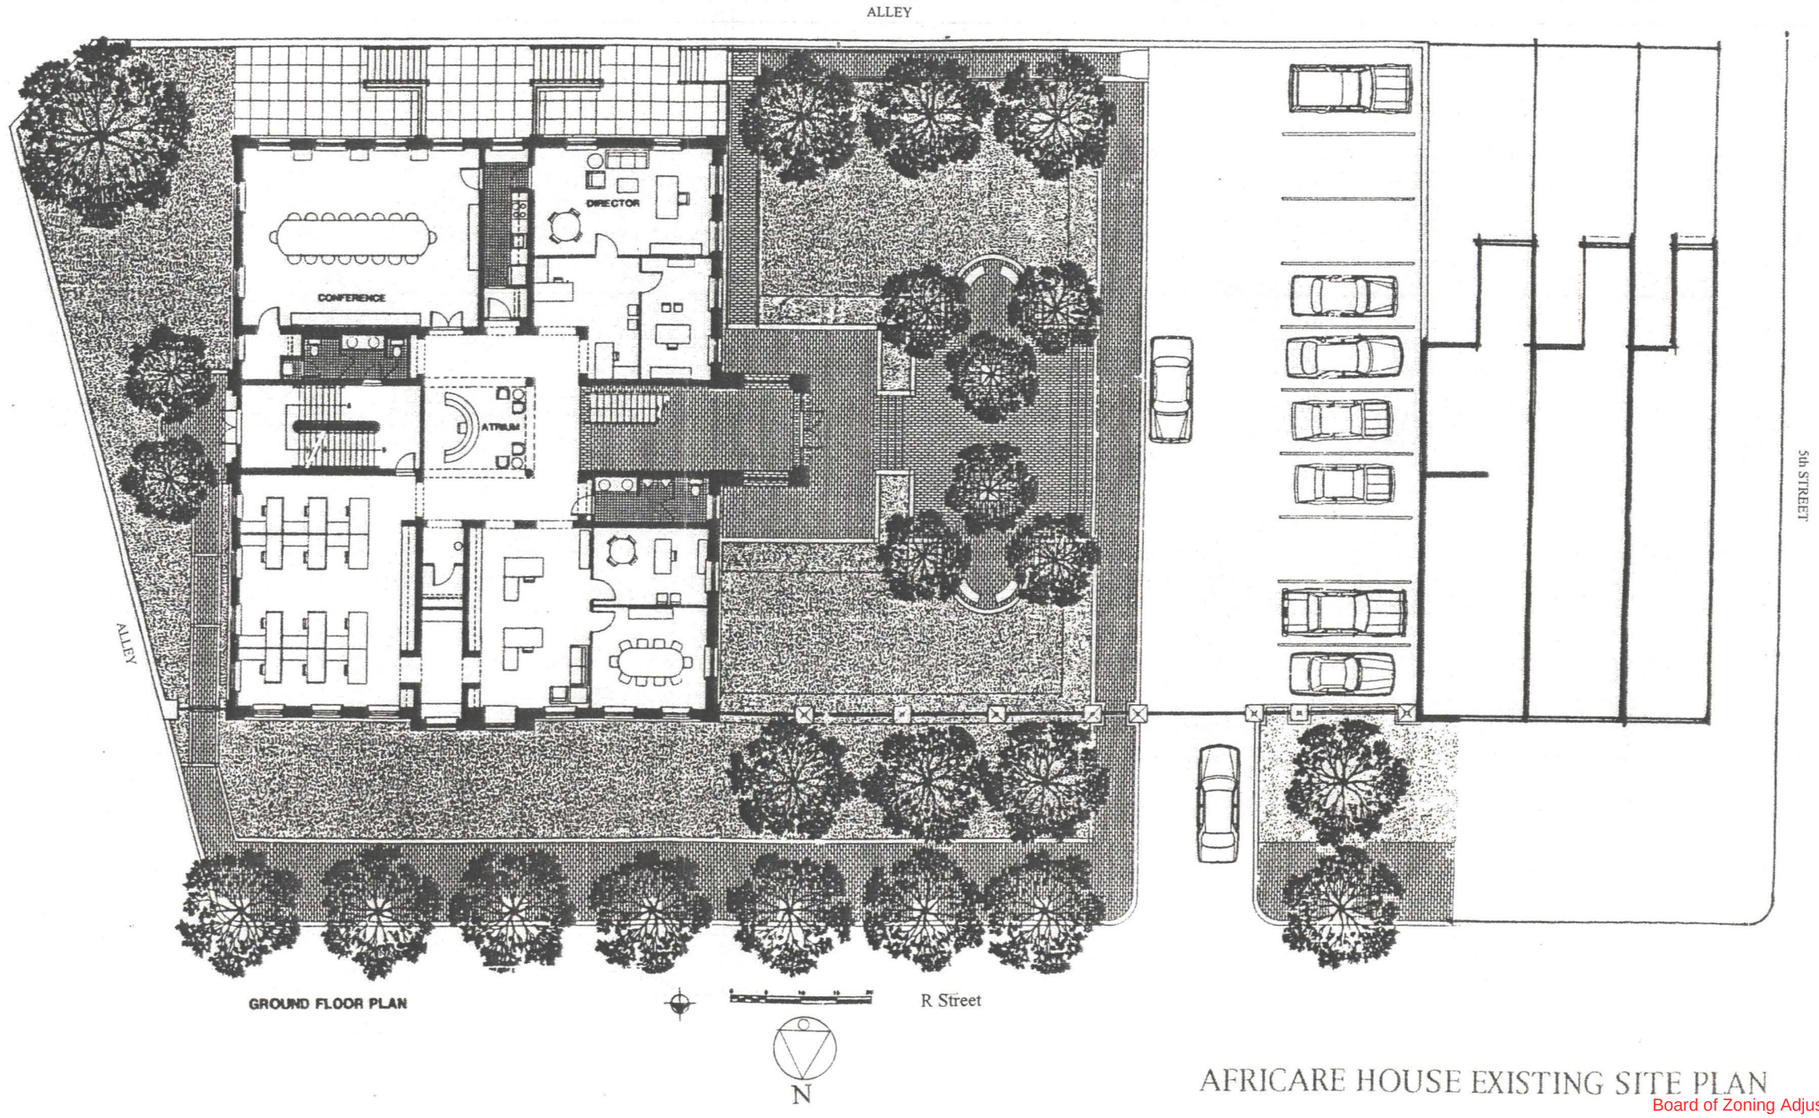

AFRICARE HOUSE EXISTING SITE PLAN

BZA
Case No. 17136
Exhibit No. 26

Board of Zoning Adjustment
District of Columbia
CASE NO. 17136
EXHIBIT NO. 26



JOSEPH HANDWERGER, AIA, ARCHITECT
WASHINGTON, D.C.

AFRICARE HOUSE ANNEX

440 R STREET, N.W.
WASHINGTON, D.C. 20001

GROUND FLOOR PLAN

(SAME LEVEL AS AFRICARE HOUSE FIRST FLOOR)




JOSEPH HANDWERGER, AIA, ARCHITECT
WASHINGTON, D.C.

AFRICARE HOUSE ANNEX

440 R STREET, N.W.
WASHINGTON, D.C. 20001

"R" STREET ELEVATION

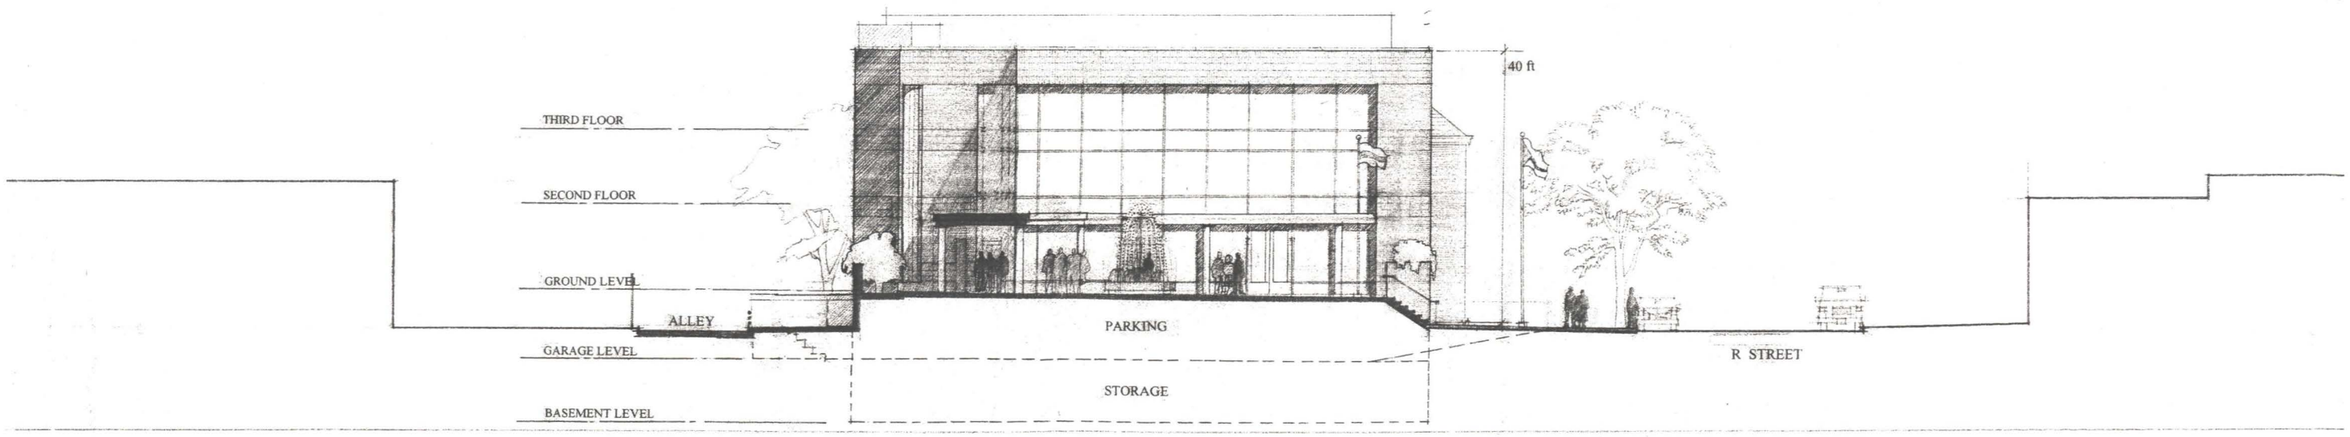


JOSEPH HANDWERGER, AIA, ARCHITECT
WASHINGTON, D.C.

AFRICARE HOUSE ANNEX

440 R STREET, N.W.
WASHINGTON, D.C.

COURTYARD ELEVATION

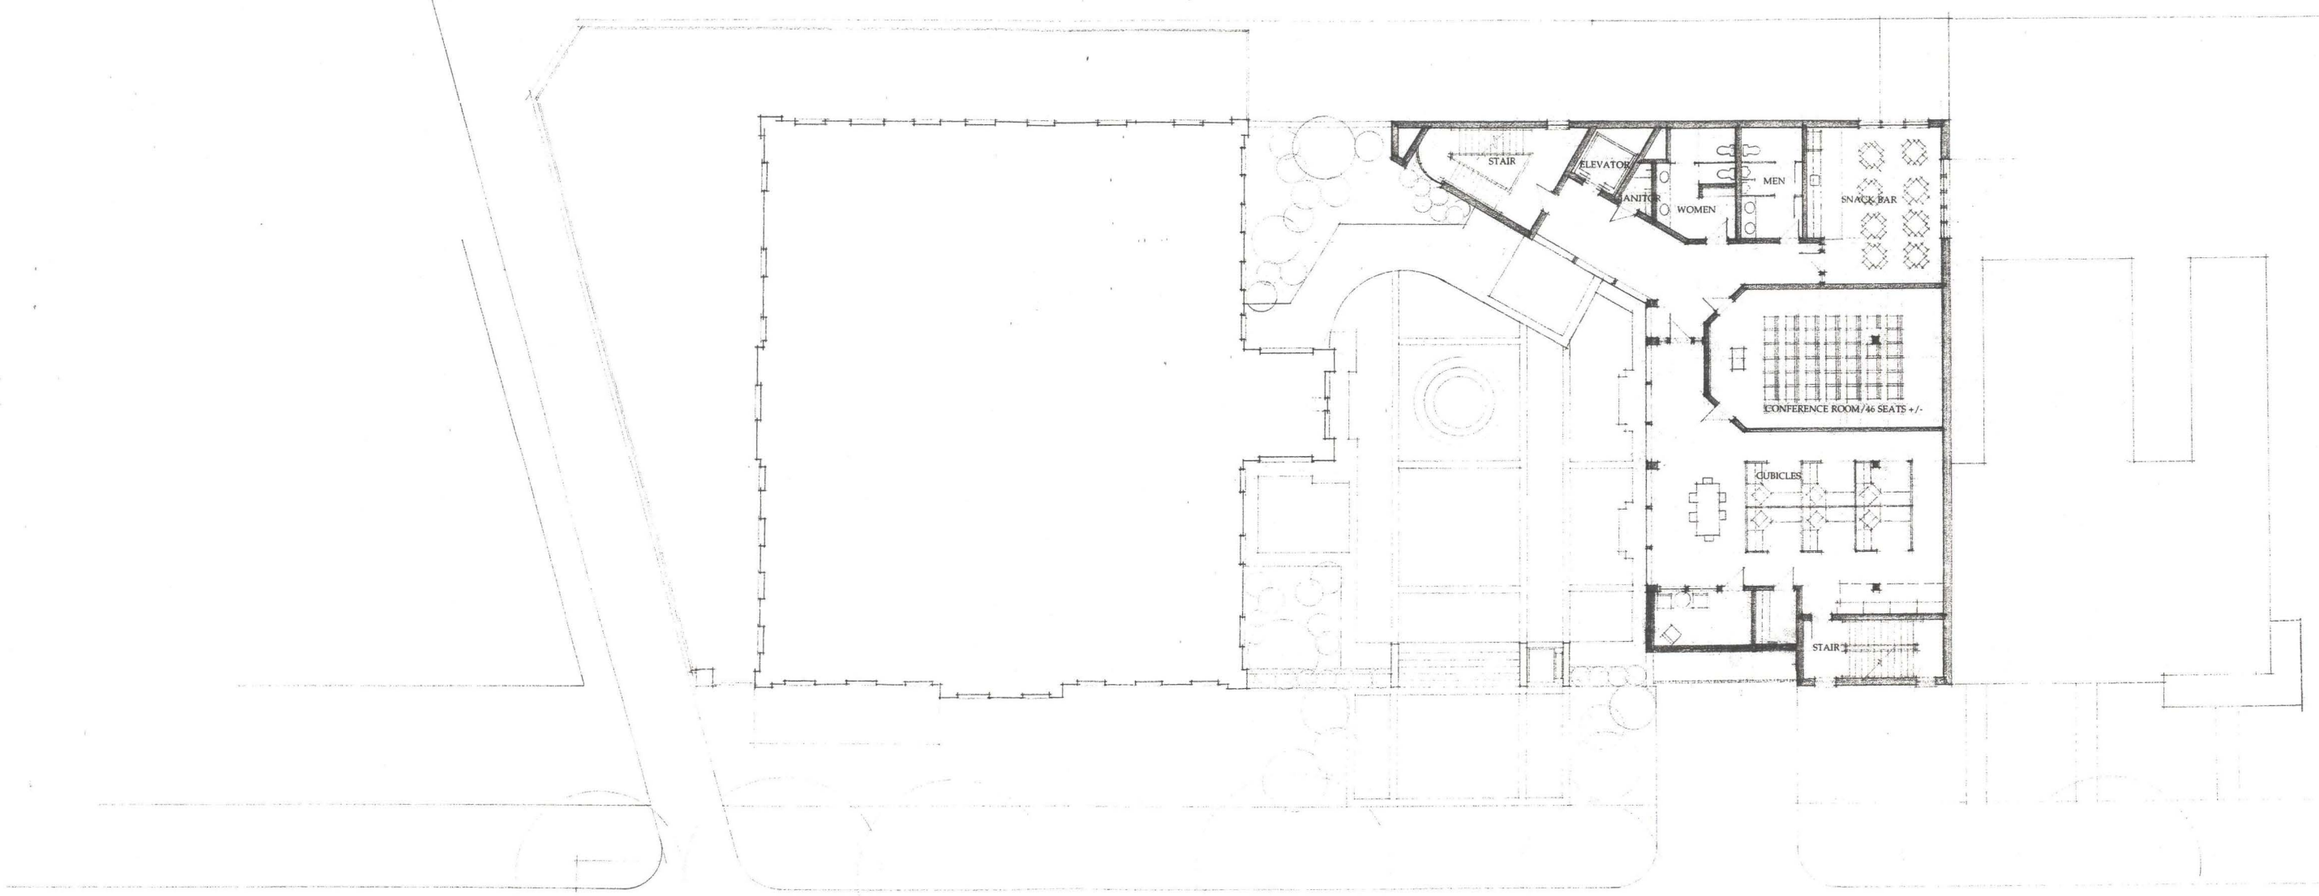


JOSEPH HANDWERGER, AIA, ARCHITECT
WASHINGTON, D.C.

AFRICARE HOUSE ANNEX

440 R STREET, N.W.
WASHINGTON, D.C.

SECOND FLOOR PLAN

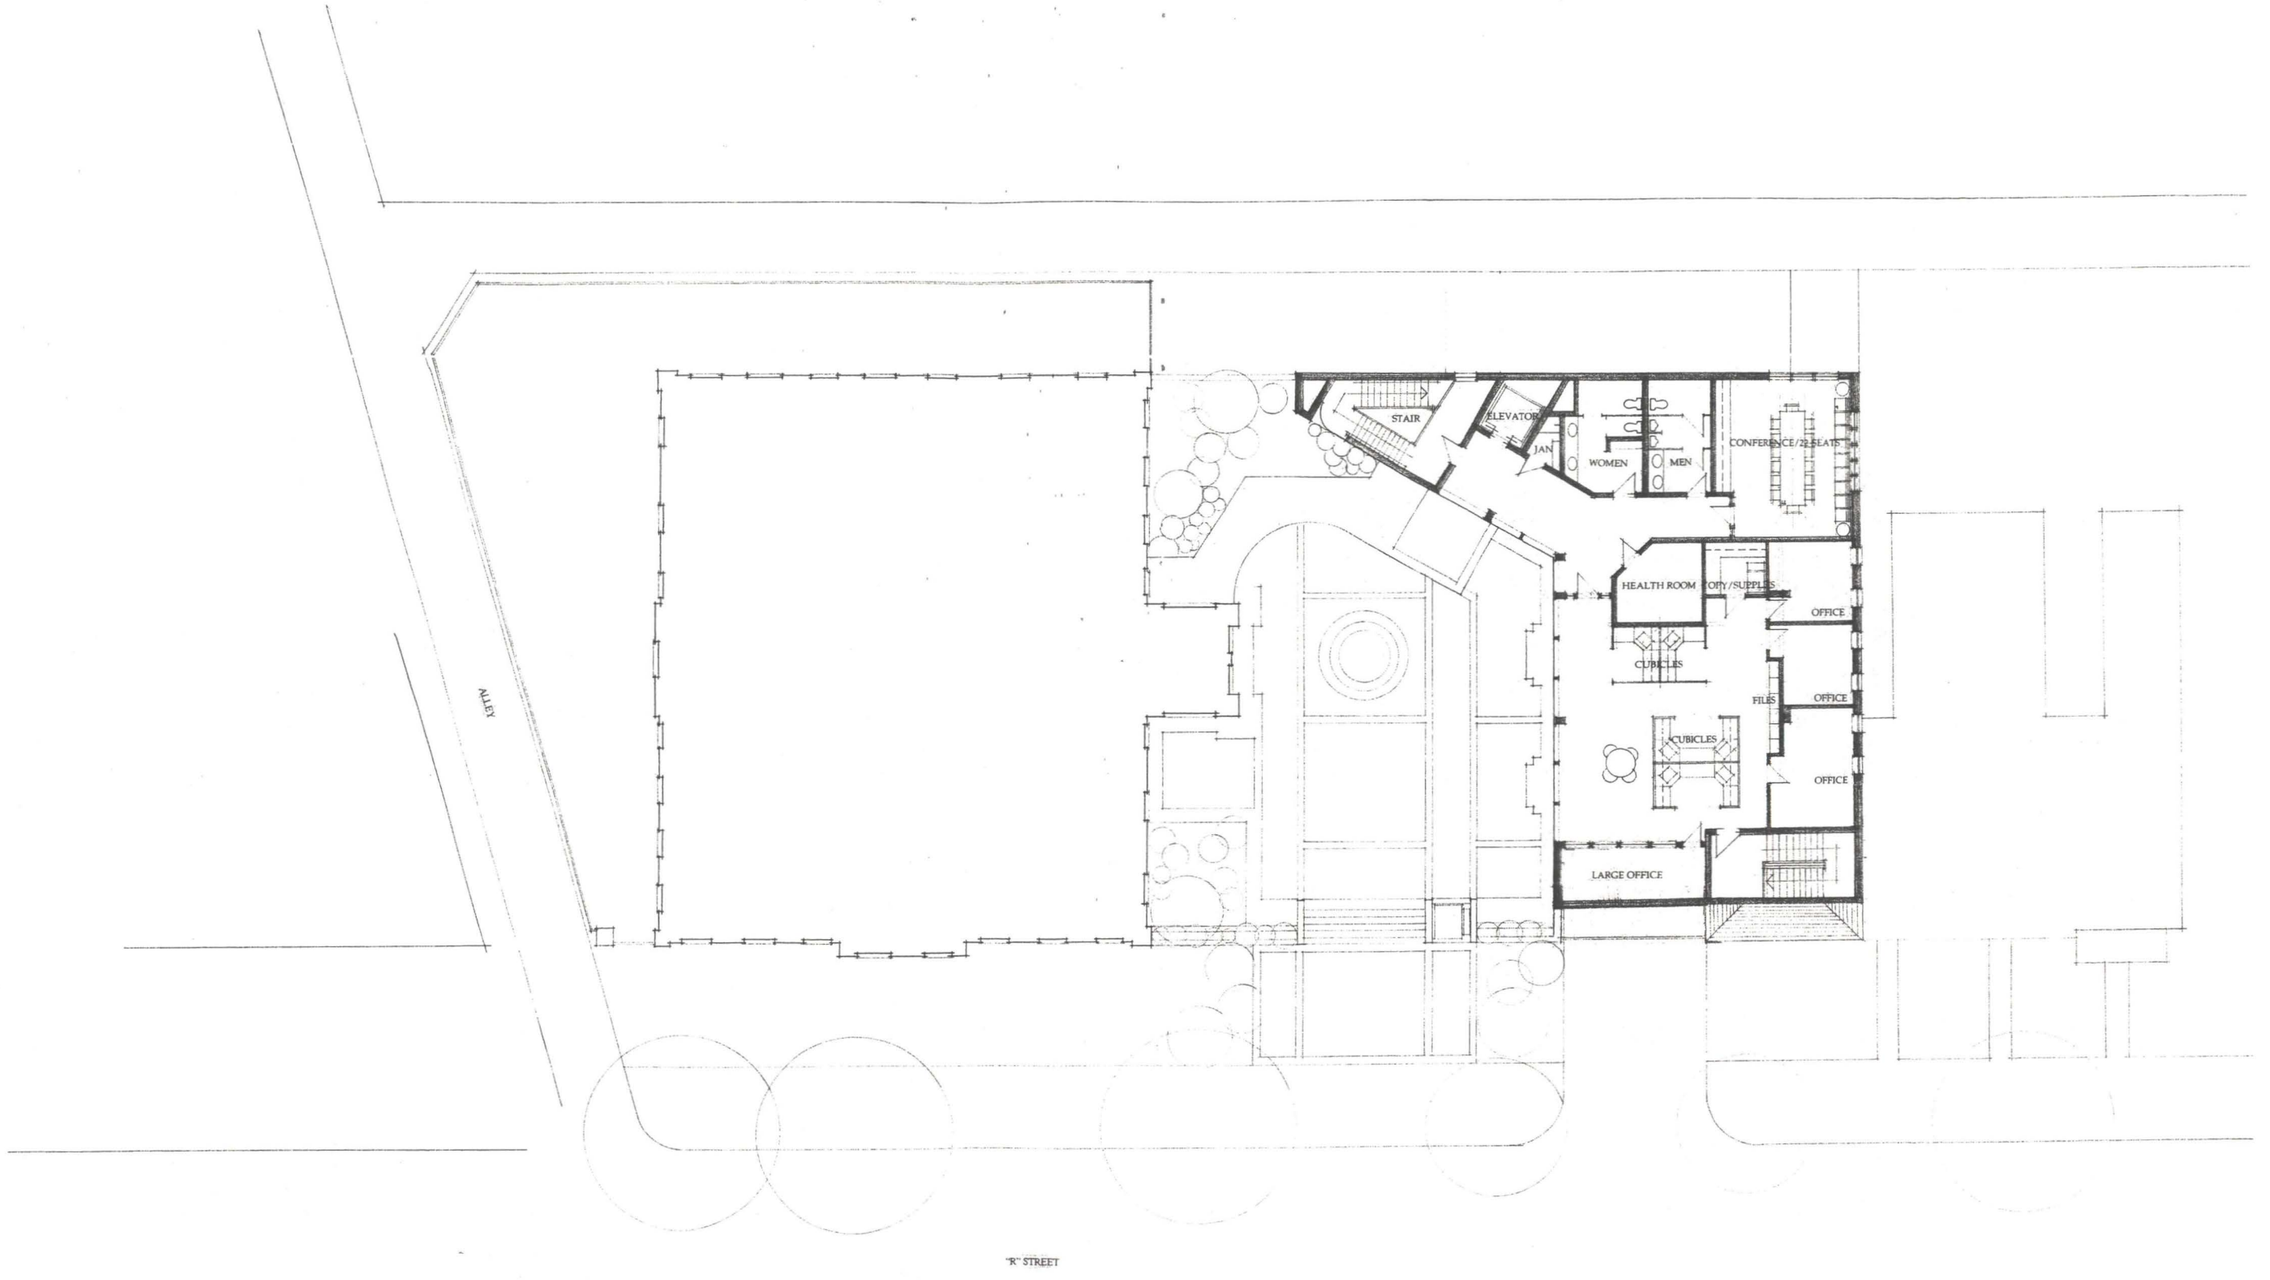


JOSEPH HANDWERGER, AIA, ARCHITECT
WASHINGTON, D.C.

AFRICARE HOUSE ANNEX

440 R STREET, N.W.
WASHINGTON, D.C.

THIRD FLOOR PLAN

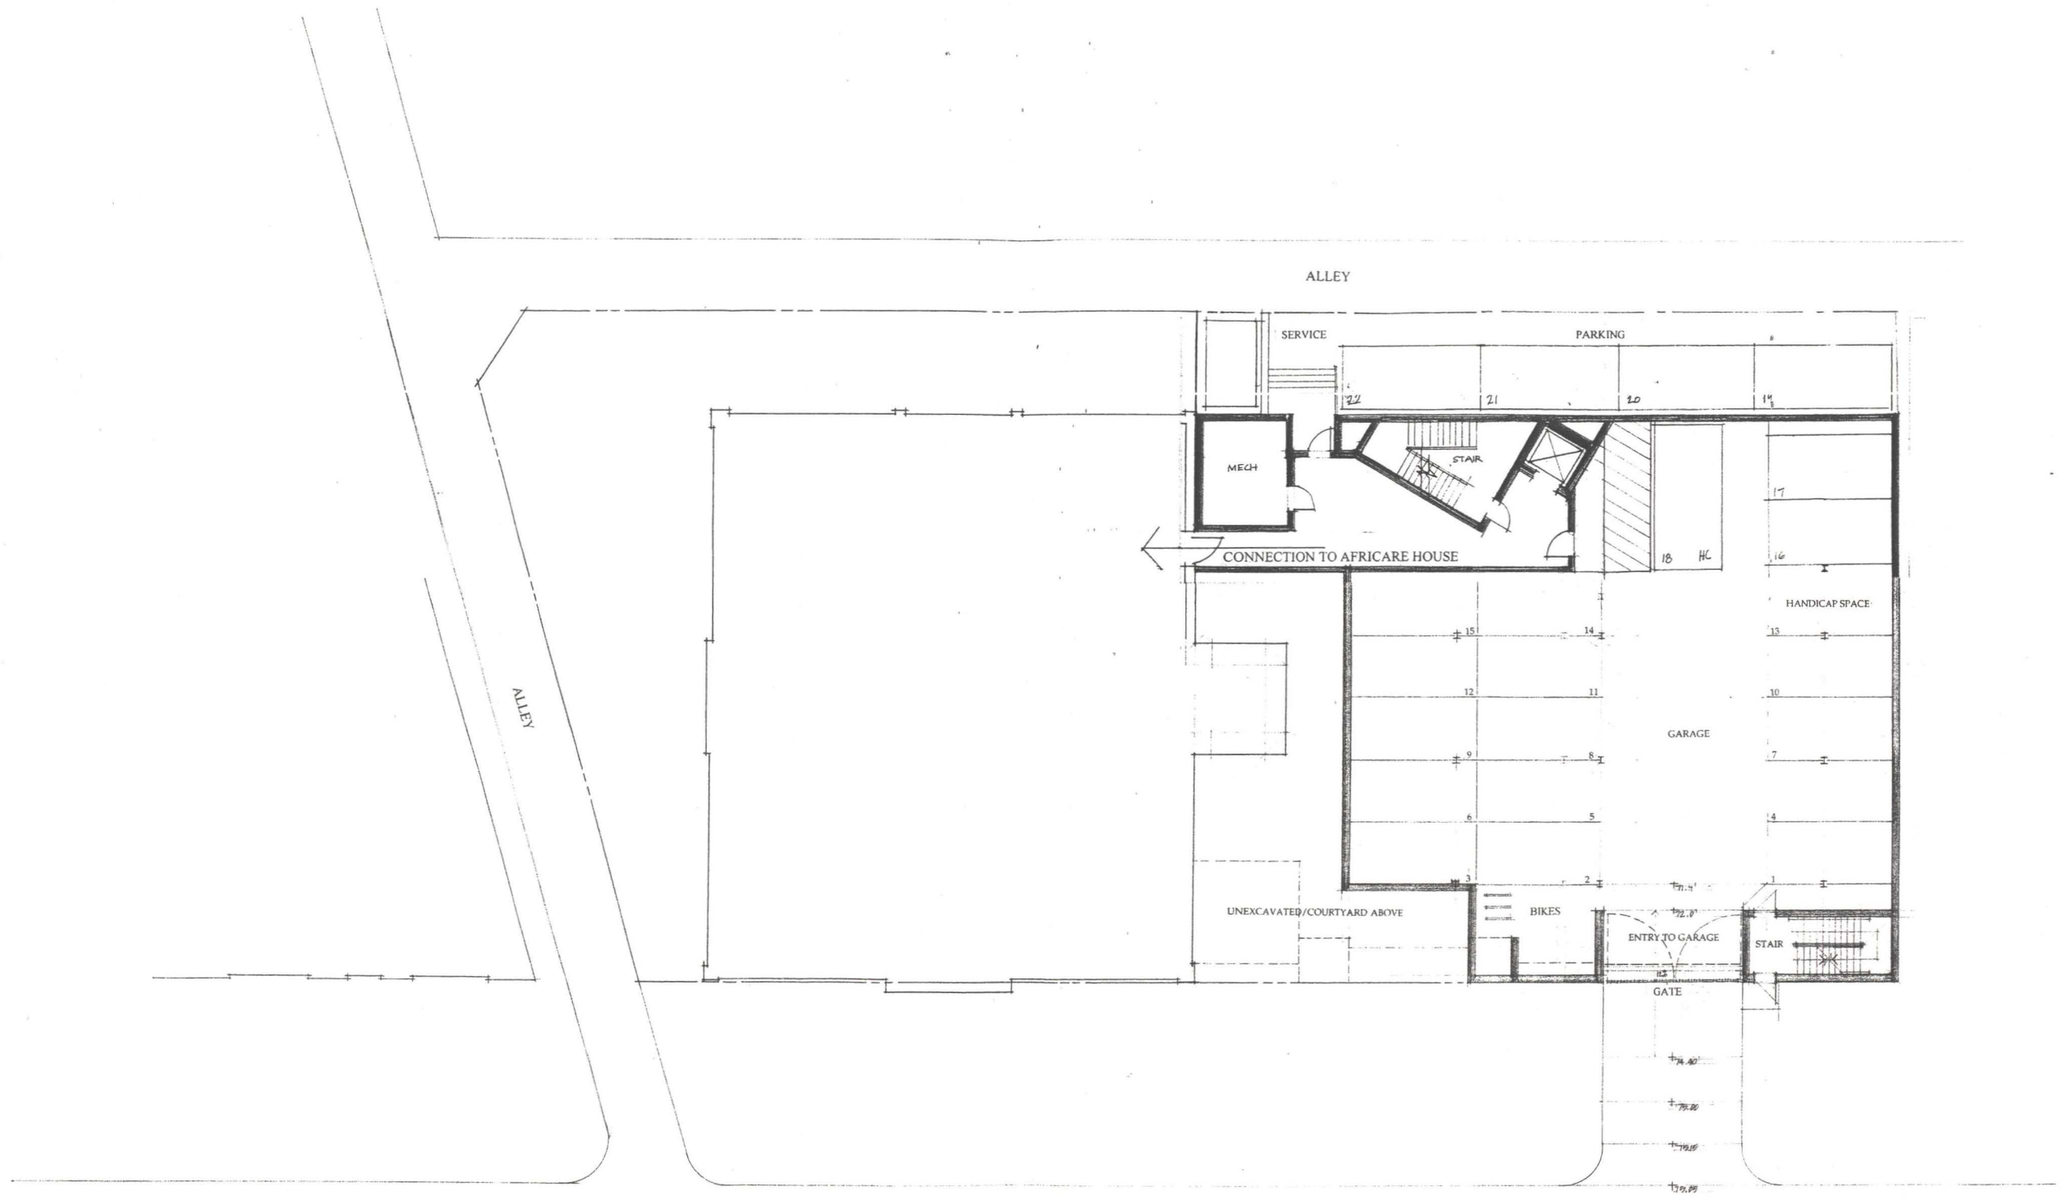

22 PARKING SPACES


JOSEPH HANDWERGER, AIA, ARCHITECT
WASHINGTON, D.C.

AFRICARE HOUSE ANNEX

440 R STREET, N.W.
WASHINGTON, D.C.

GARAGE LEVEL PLAN

(FLOOR BELOW GROUND FLOOR)

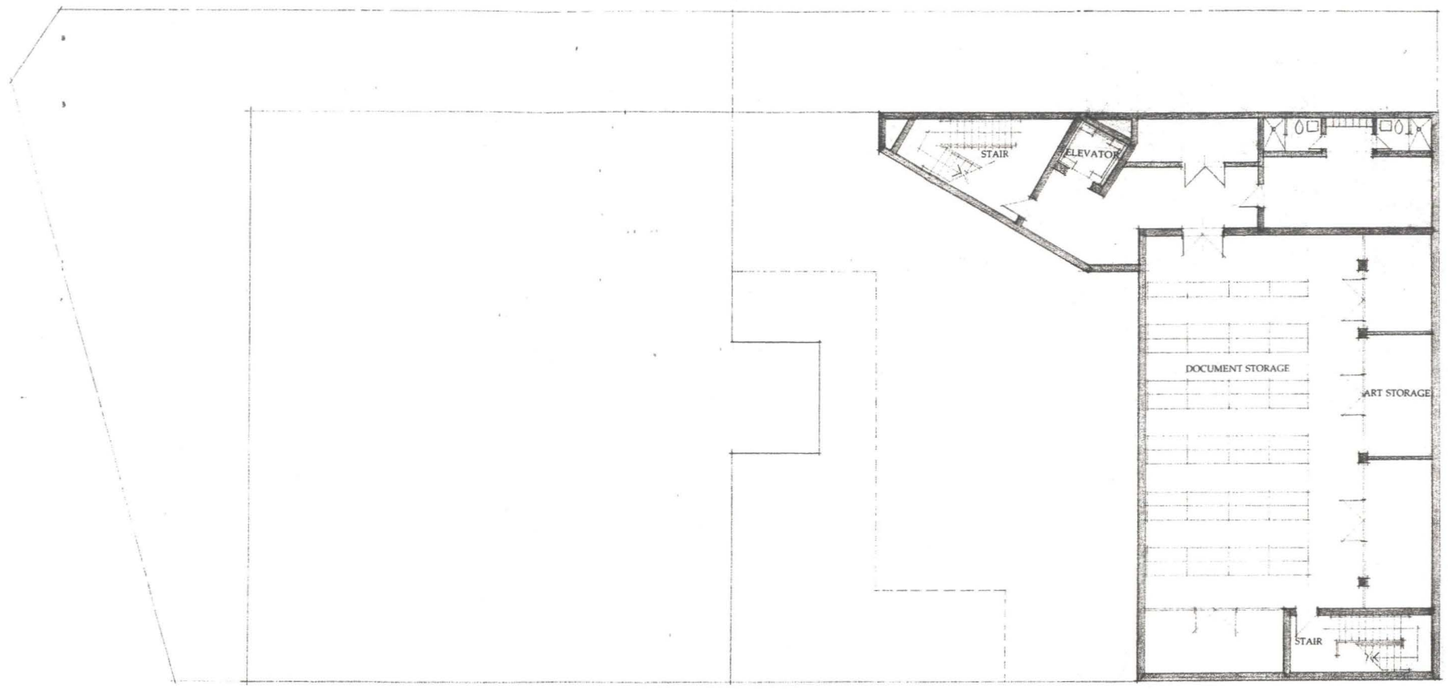


JOSEPH HANDWERGER, AIA, ARCHITECT
WASHINGTON, D.C.

AFRICARE HOUSE ANNEX

440 R STREET, N.W.
WASHINGTON, D.C.

BASEMENT LEVEL PLAN

(FLOOR BELOW PARKING LEVEL)

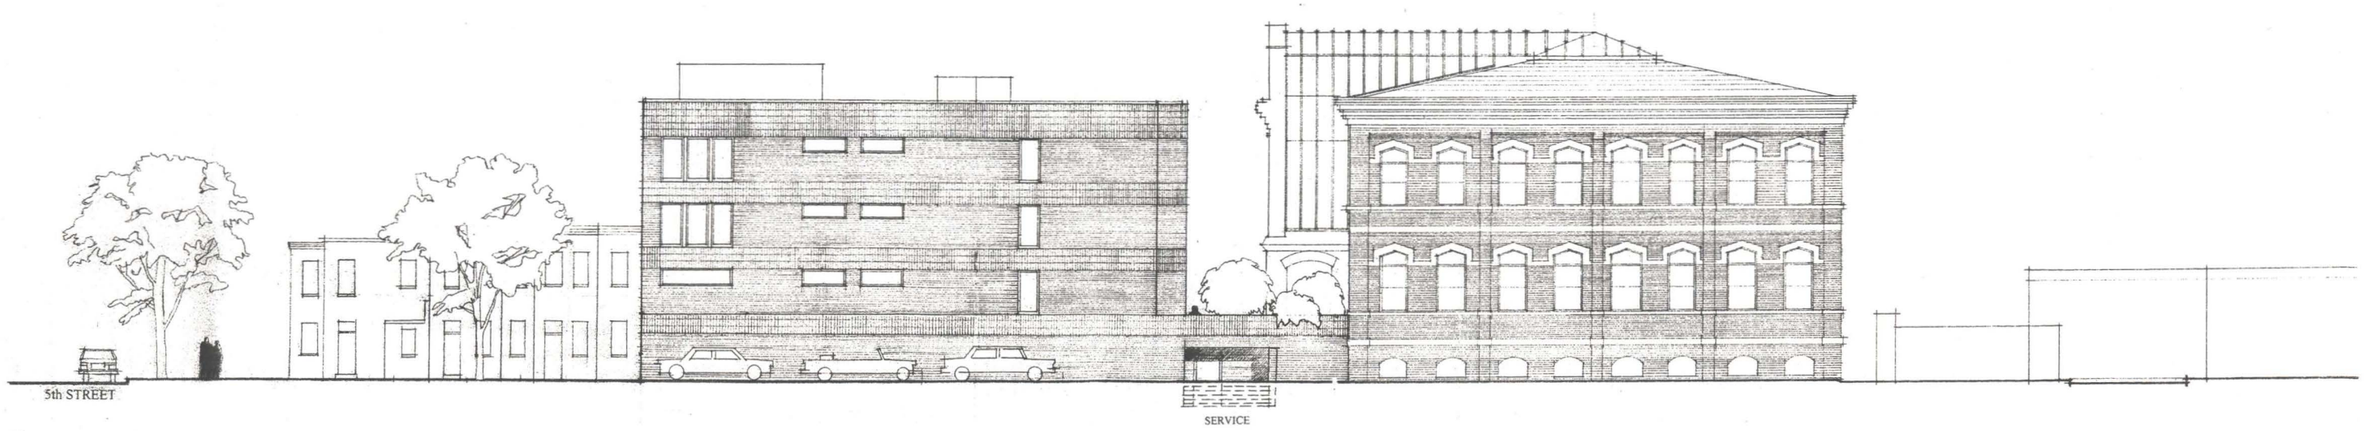


JOSEPH HANDWERGER, AIA, ARCHITECT
WASHINGTON, D.C.

AFRICARE HOUSE ANNEX

440 R STREET, N.W.
WASHINGTON, D.C.

ALLEY ELEVATION

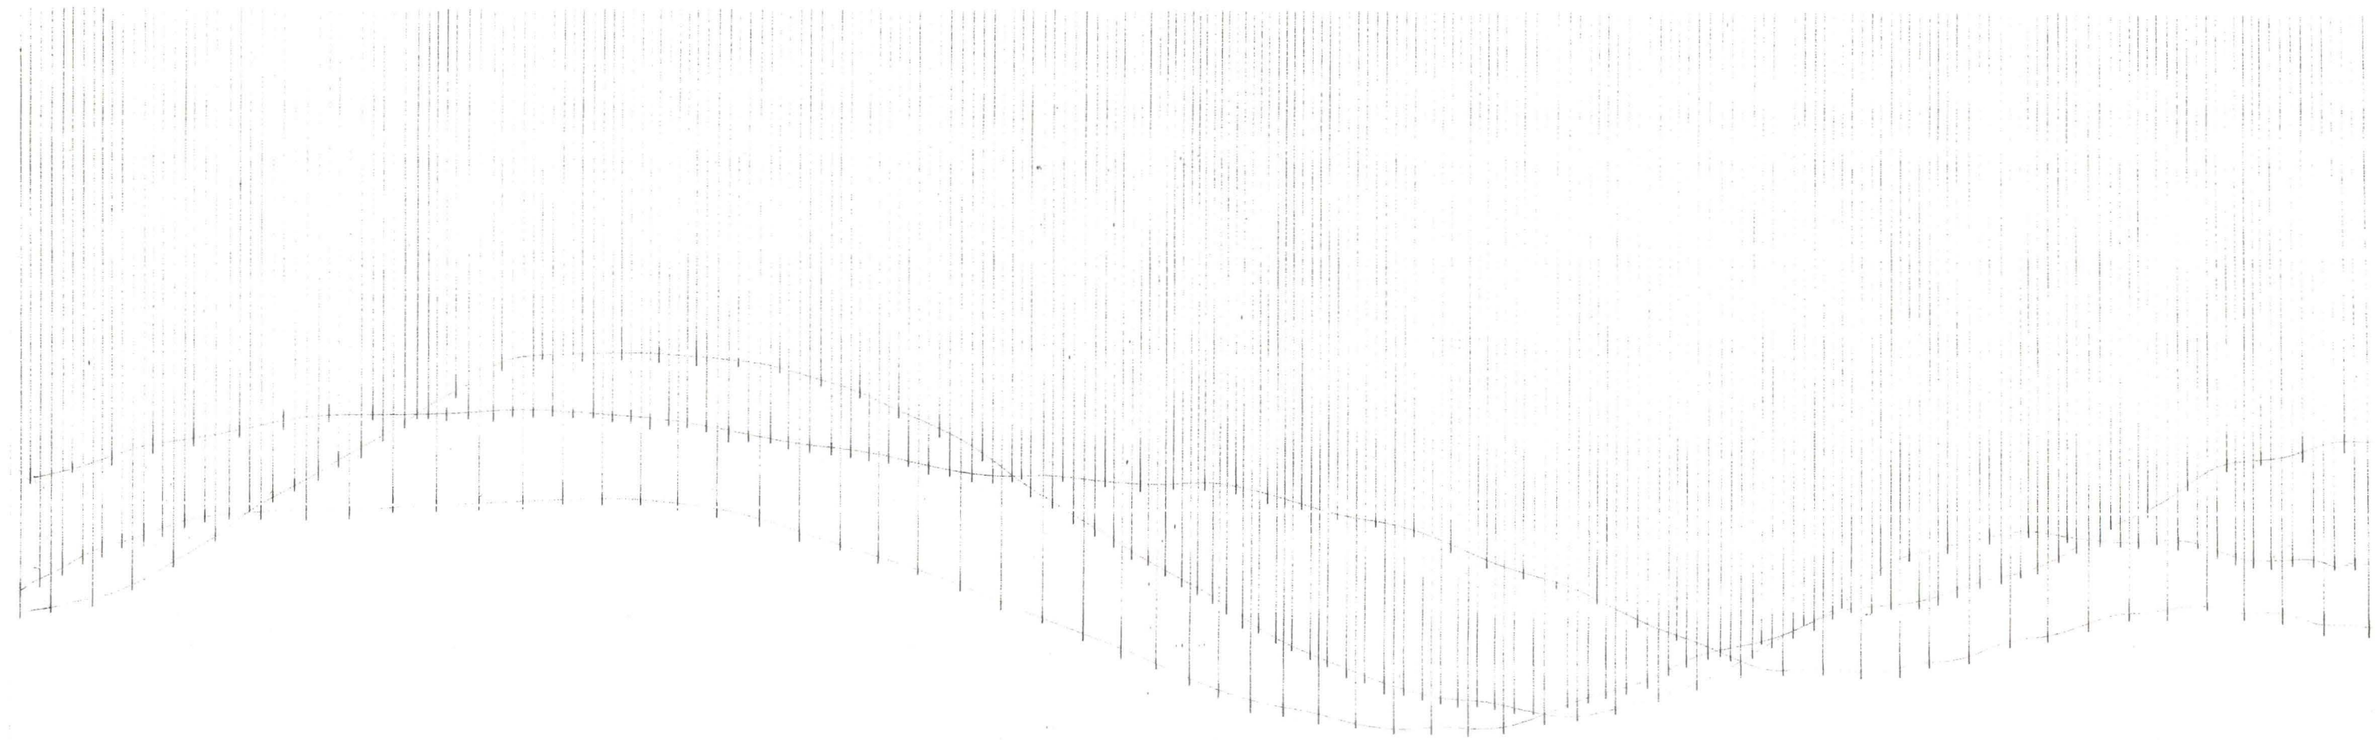

JOSEPH HANDWERGER, AIA, ARCHITECT
WASHINGTON, D.C.

AFRICARE HOUSE ANNEX

440 R STREET, N.W.
WASHINGTON, D.C.

SIDE ELEVATION