SUZANE REATIG ARCHITECTURE
1312 8th Street NW
Washington DC 20001
202-518- 0260

RECEIVED
D.C. OFFICE OF ZONING
2004 APR 20 PM 12:27

Transmittal

To: **Mr. Cliff Moy** From: Suzane Reatig

Address: Board of Zoning Adjustment
441 4th Street, N.W. Suite 210
Washington DC 20001

Phone:

Re: BZA Application # 17146 ANC-2C Date: April 20, 2004


Date	Quantity	Description
		Enclosed are the exhibit materials presented to the board at the 4.20.04 zoning hearings. Please file for record.

Suzane Reatig, FAIA


BZA
Case No. 17146
Exhibit No. 27


Board of Zoning Adjustment
District of Columbia
CASE NO. 17146
EXHIBIT NO. 27


1312 5TH STREET, NW

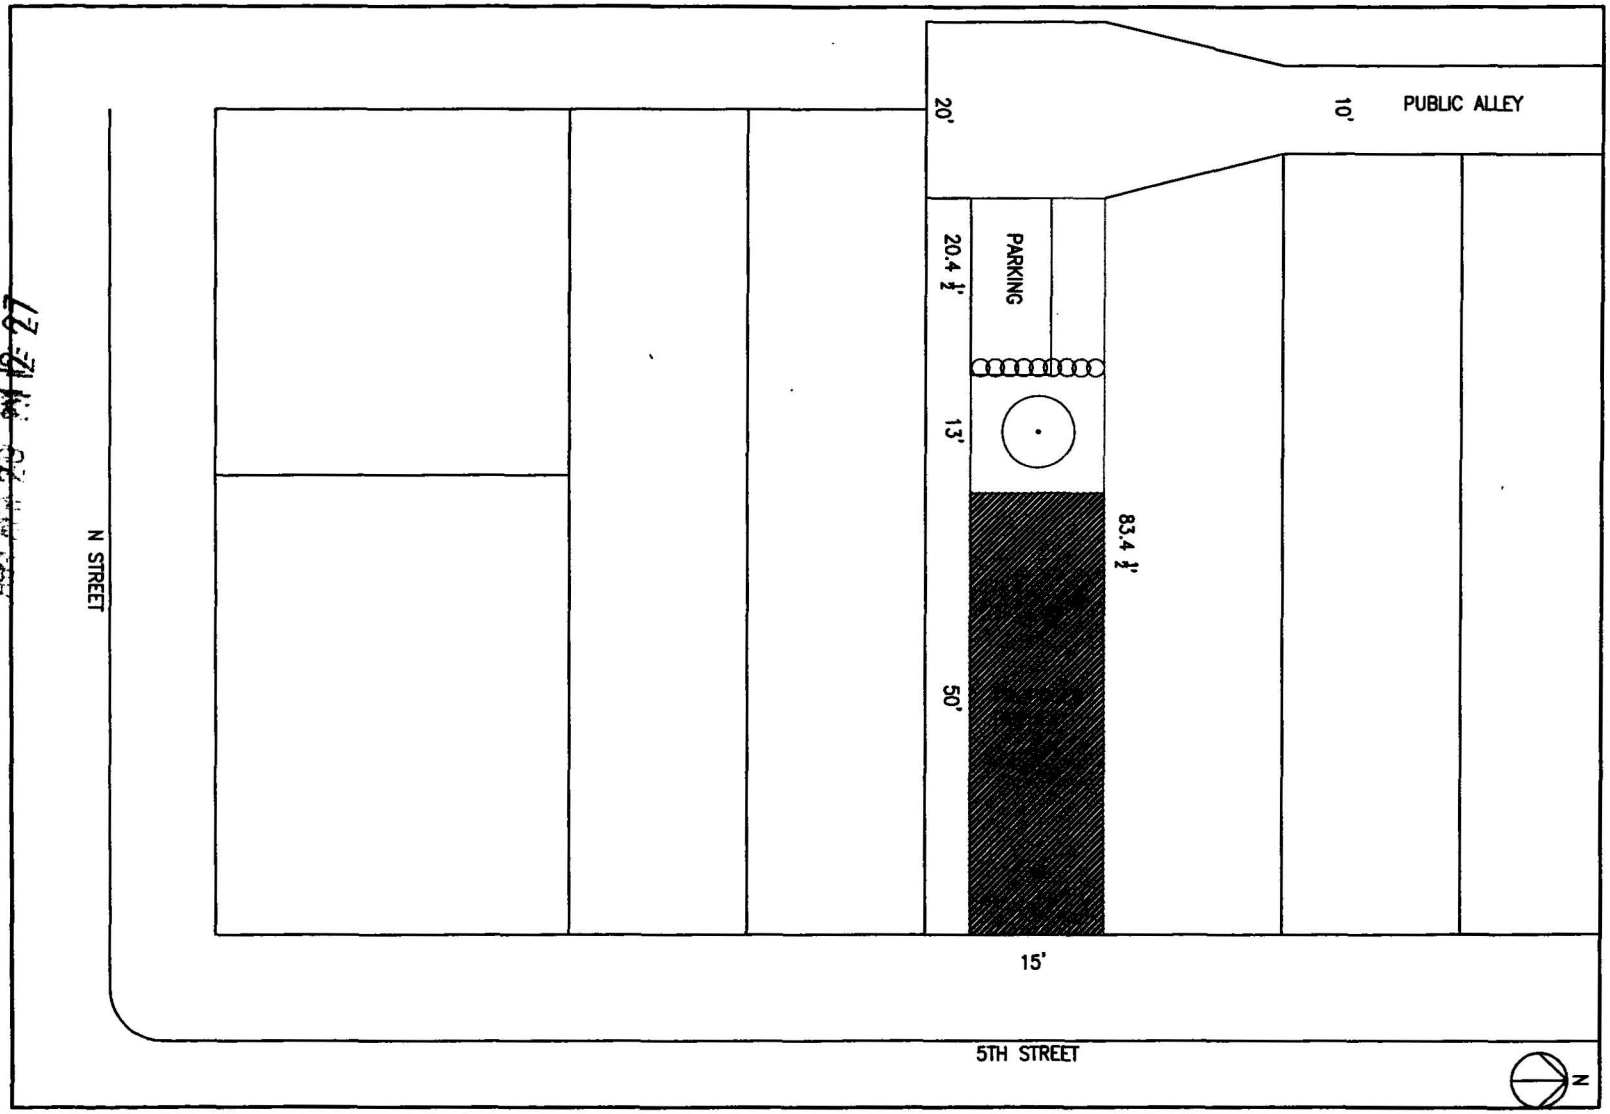

1 SITE PLAN
NOT TO SCALE

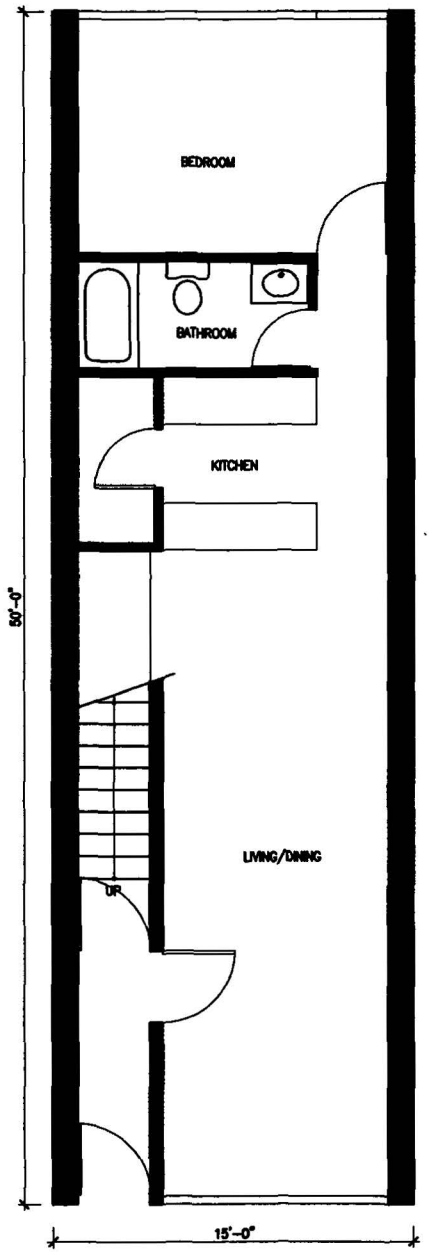

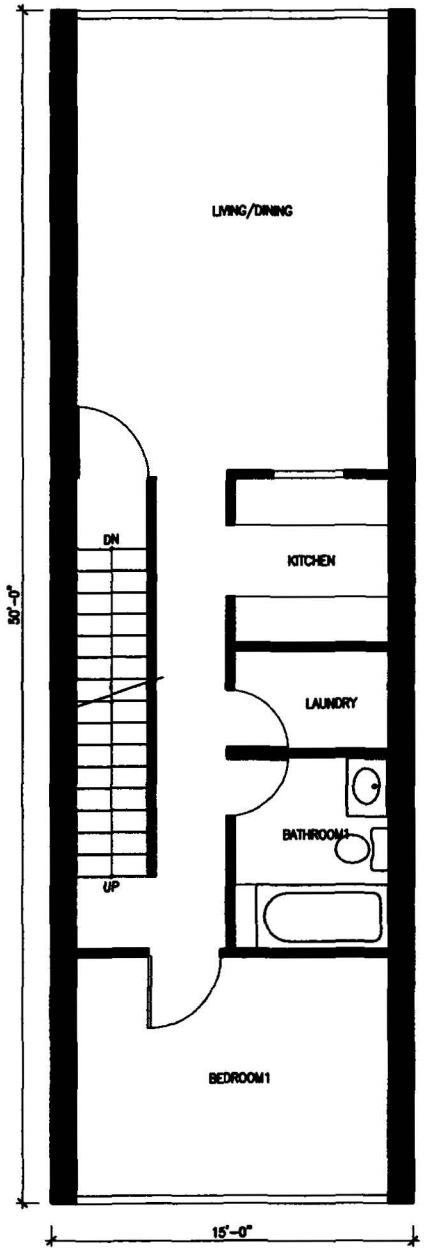


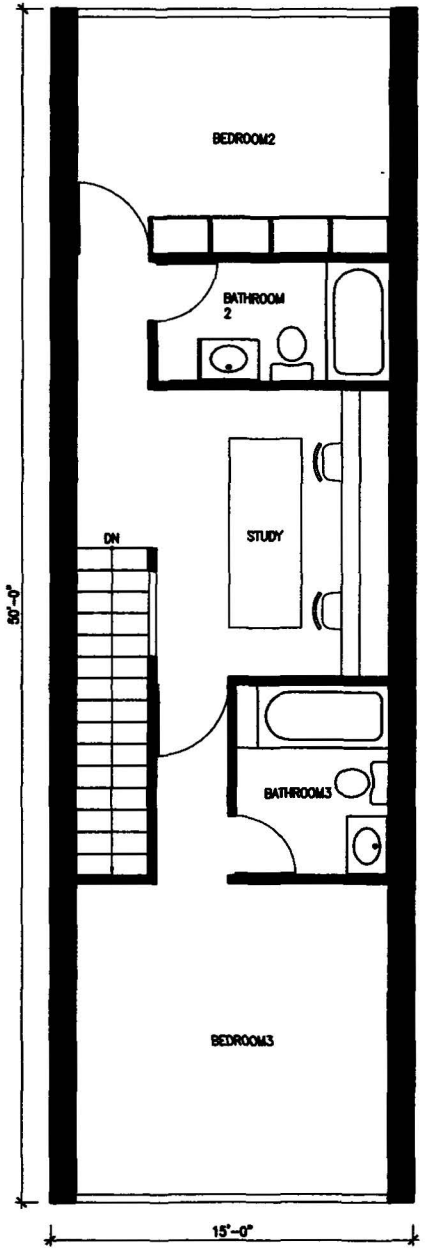

2 FIRST FLOOR PLAN
1/4" = 1'-0"

3 SECOND FLOOR PLAN
1/4" = 1'-0"

4 THIRD FLOOR PLAN
1/4" = 1'-0"

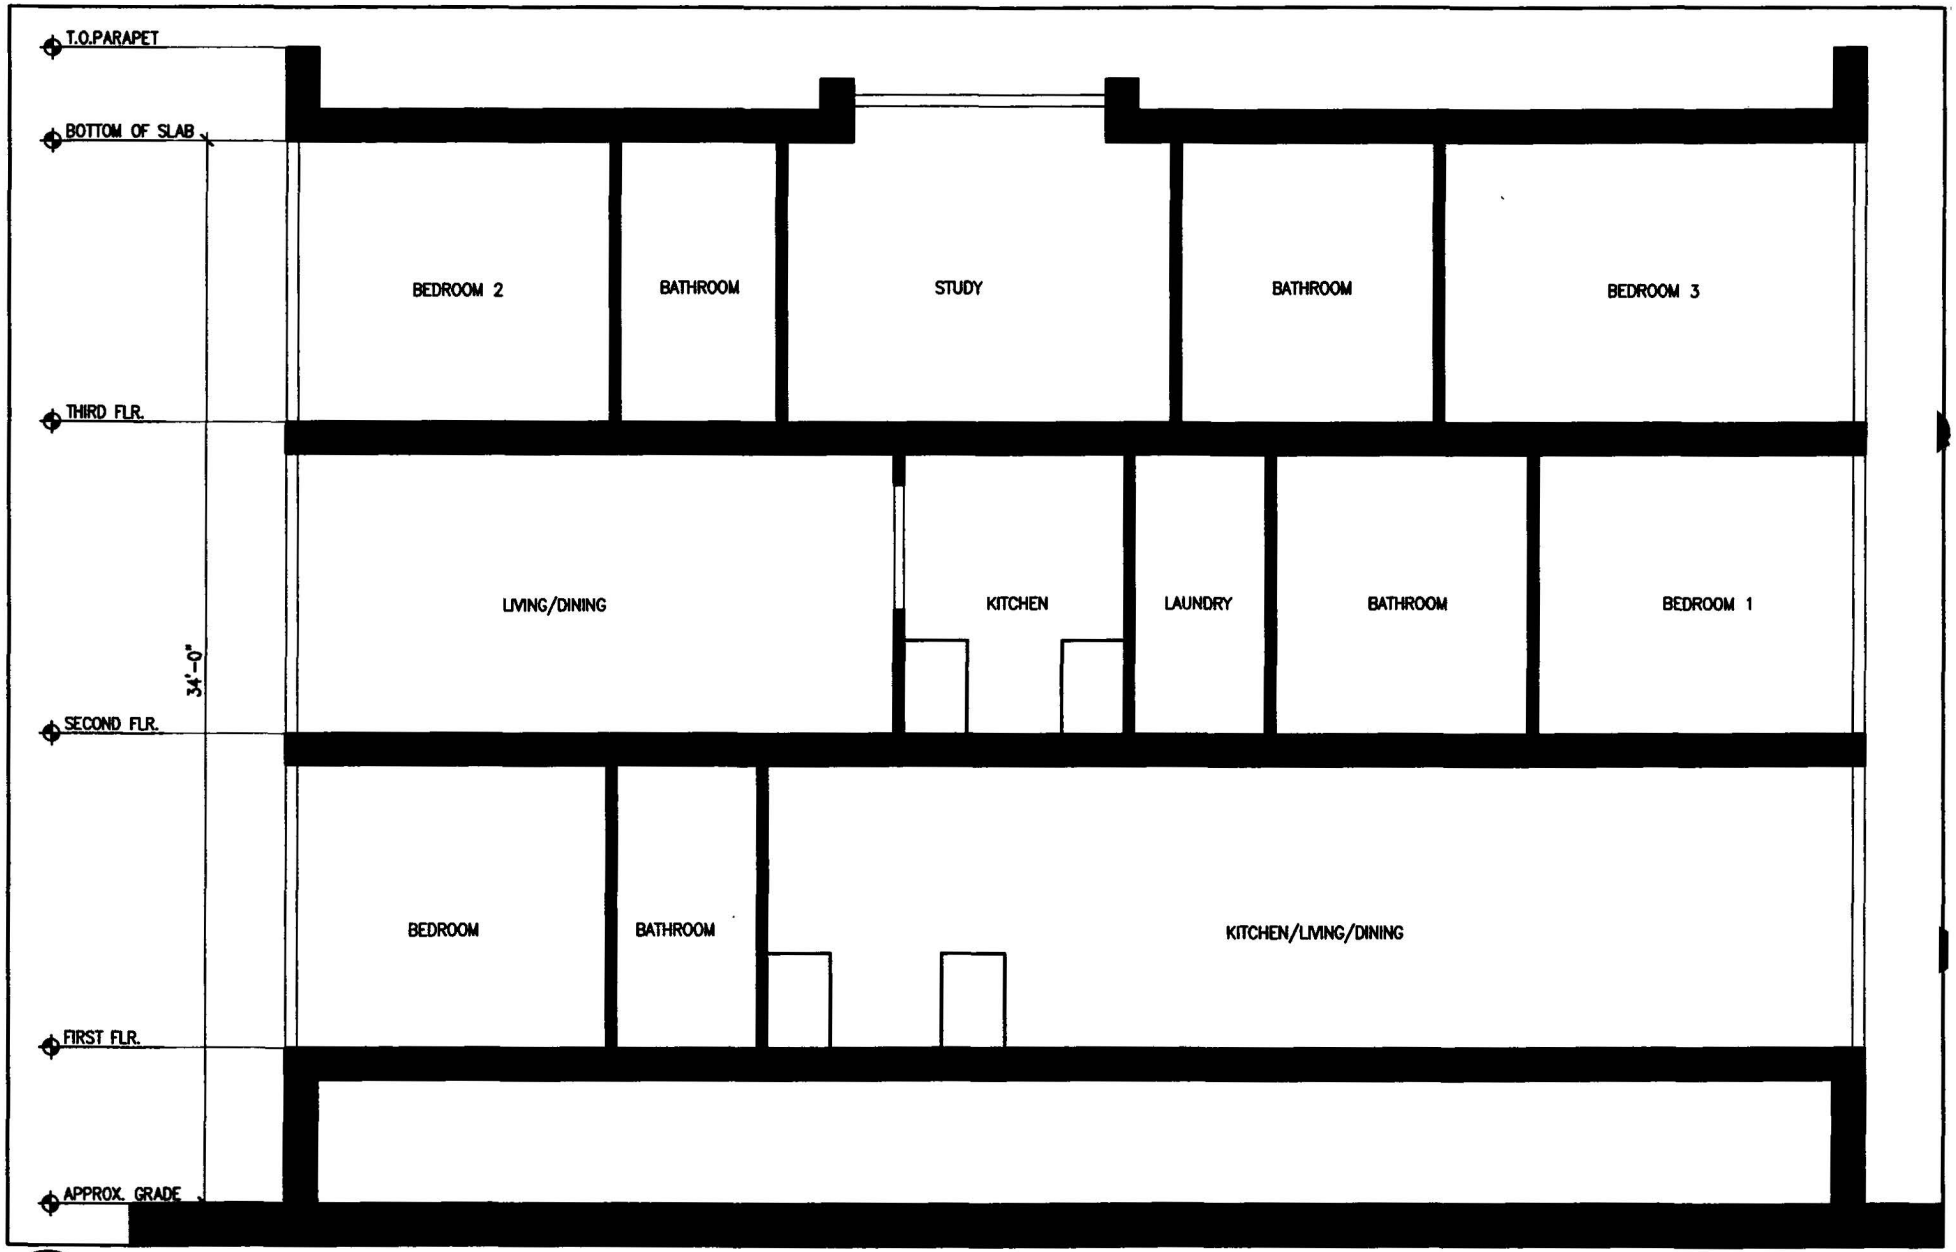


5 **BUILDING SECTION**
1/4" = 1'-0"

1312 5th Street NW Washington, [redacted] 20001 February 4, 2004



5th Street/East View

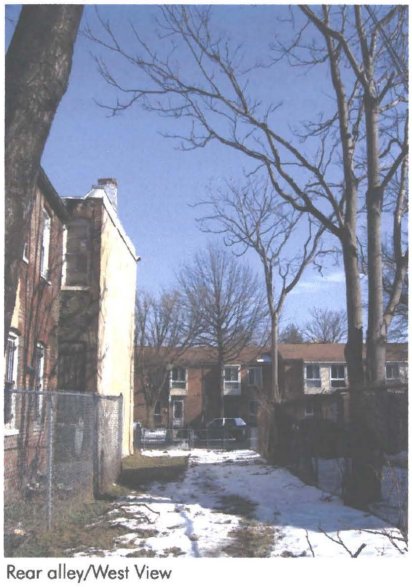

Rear alley/West View



Corner of 5th Street and South View



EAST ELEVATION

03.03.04

SUZANE REATIG ARCHITECTURE