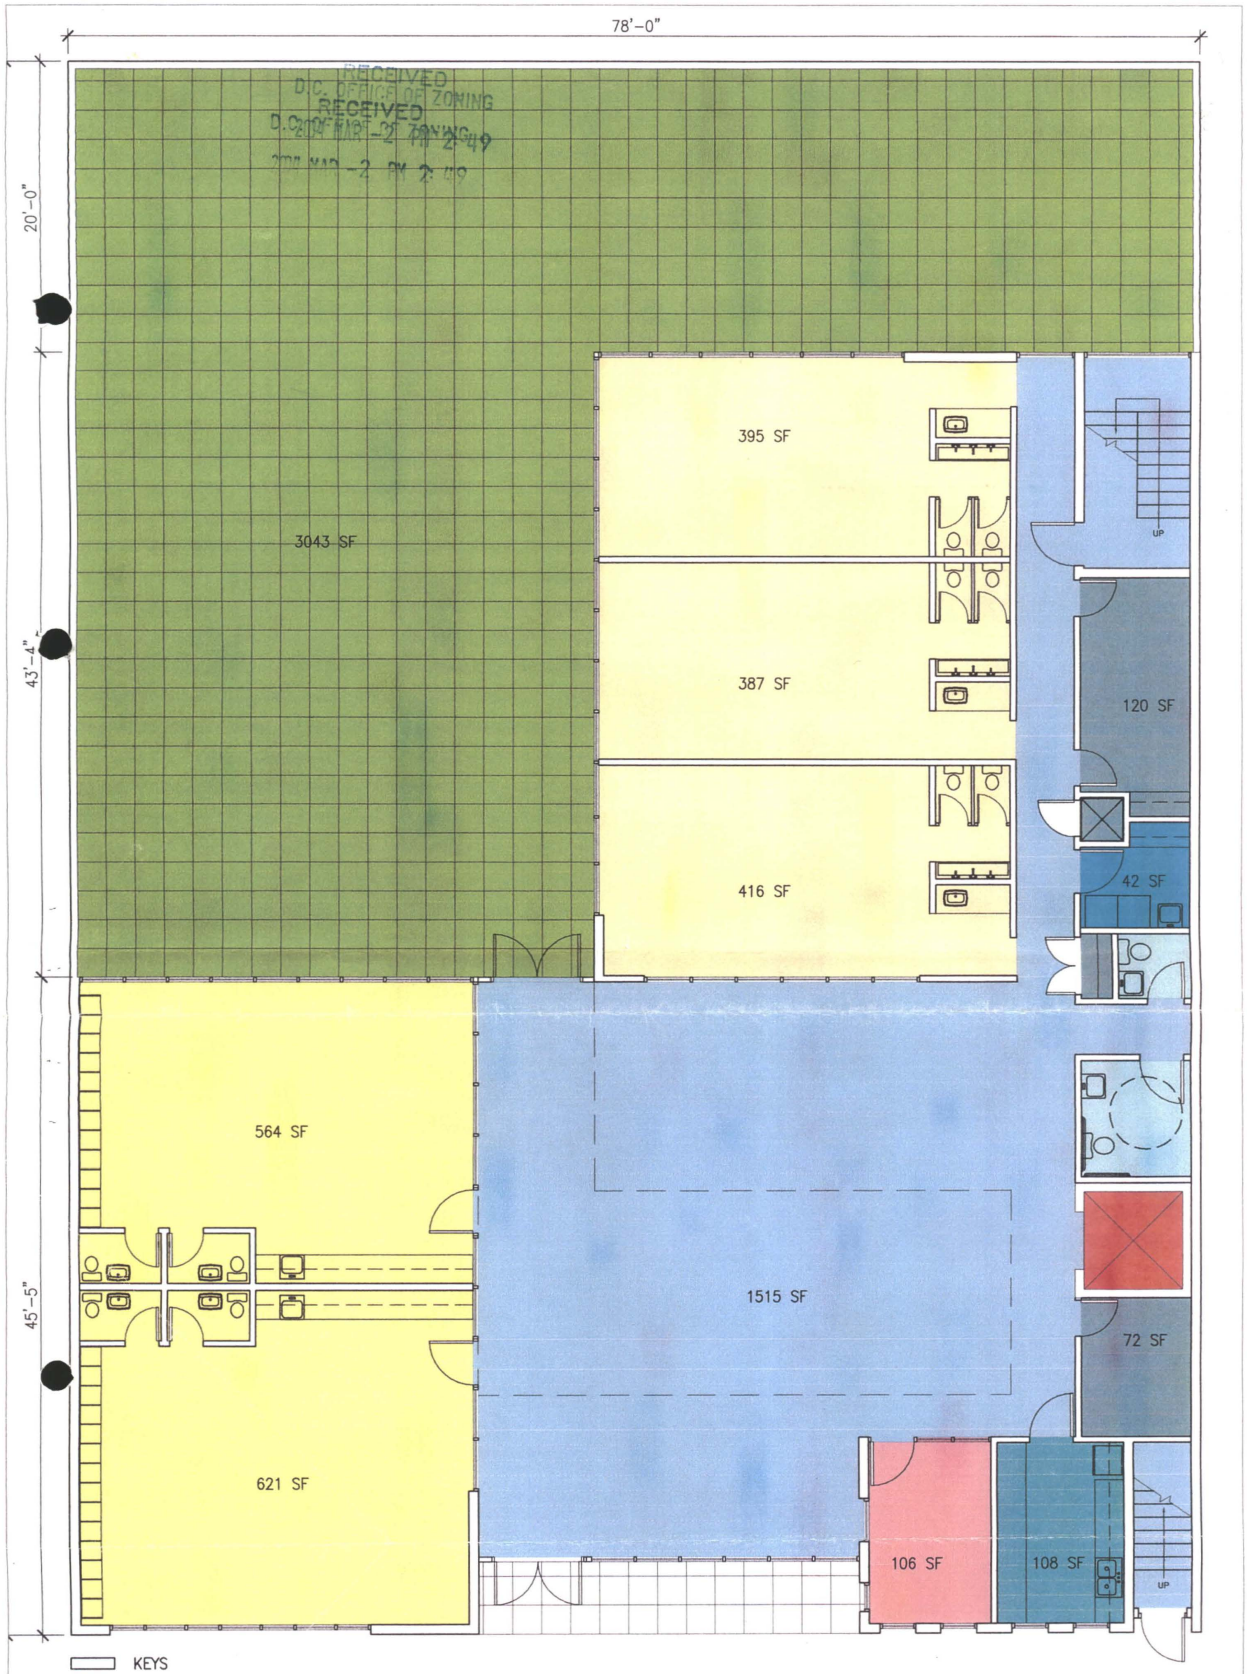


RECEIVED
D.C. OFFICE OF ZONING
2004 MAR -2 PM 2:49

1 FIRST FLOOR PLAN
1/8" = 1'-0"


NORTHWEST SETTLEMENT HOUSE – DAYCARE CENTER
01.13.04

SUZANE REATIG ARCHITECTURE

Board of Zoning Adjustment
District of Columbia
CASE NO. 17160
EXHIBIT NO. 10

Case No. 17160
Exhibit No. 10


RECEIVED
D.C. OFFICE OF ZONING
2004 MAR -2 PM 2:49

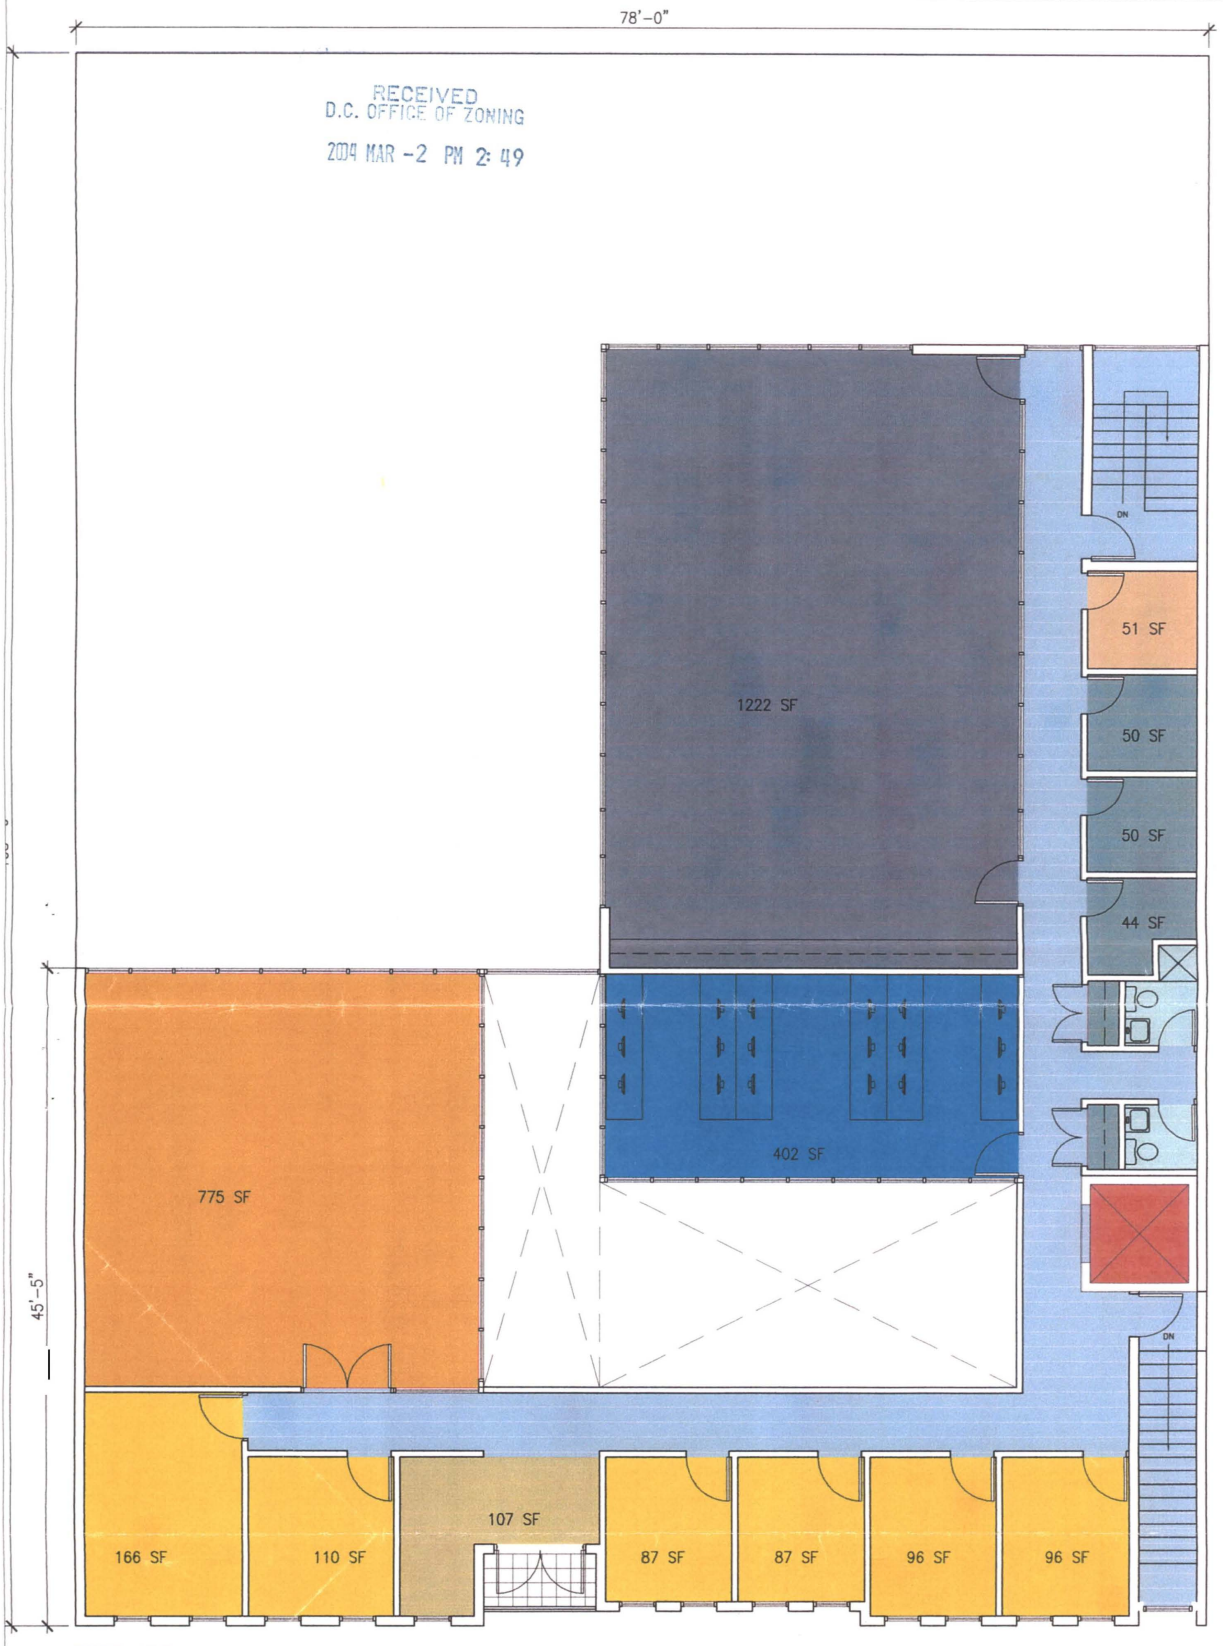

2 SECOND FLOOR PLAN
1/8" = 1'-0"

NORTHWEST SETTLEMENT HOUSE – DAYCARE CENTER
01.13.04

RECEIVED
D.C. OFFICE OF ZONING
2009 MAR -2 PM 2:49

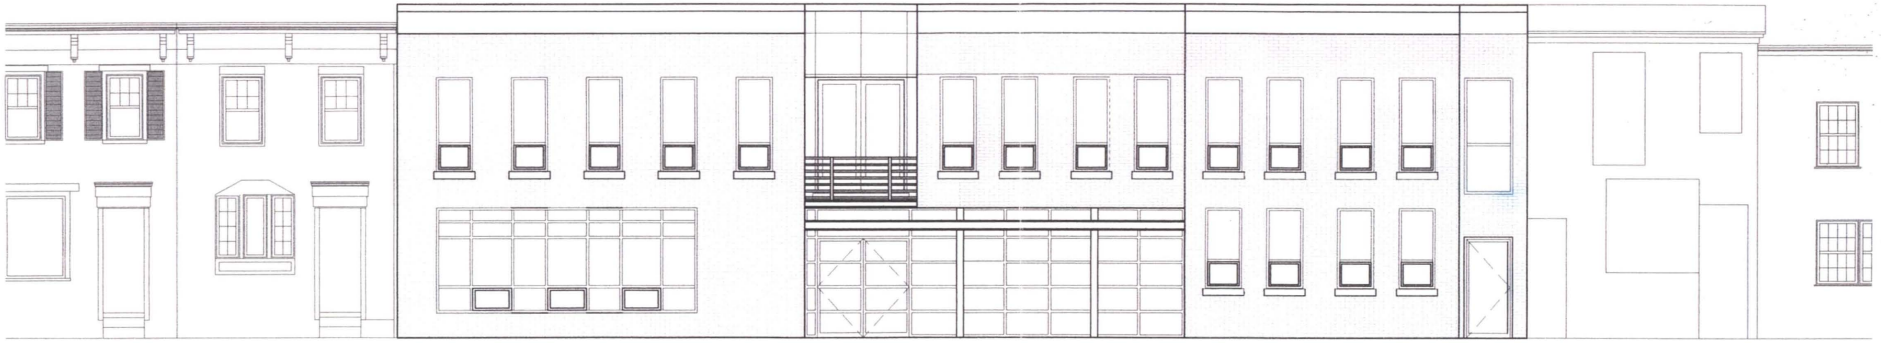


1 NORTH ELEVATION
1/8" = 1'-0"

NORTHWEST SETTLEMENT HOUSE – DAYCARE CENTER
01.13.04

SUZANE REATIG ARCHITECTURE

RECEIVED
D.C. OFFICE OF ZONING
2004 MAR -2 PM 2:49

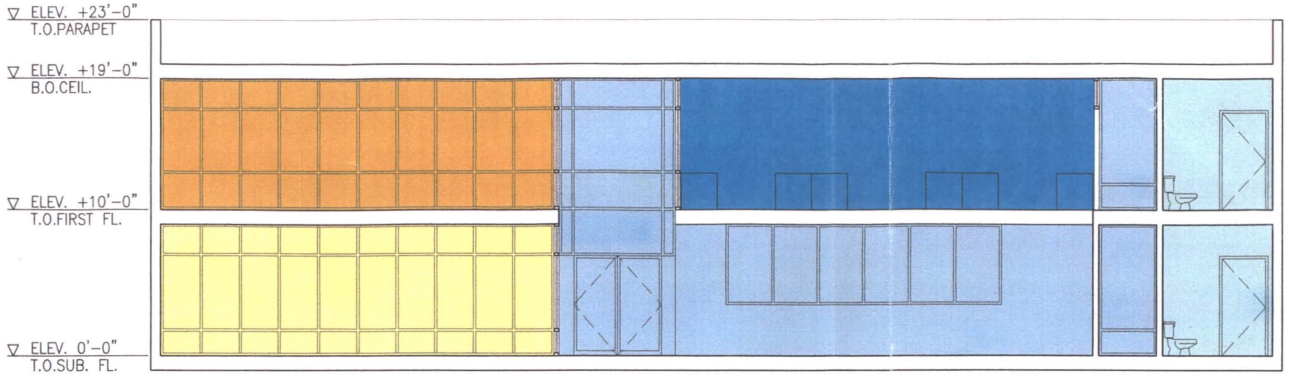


KEYS

AFTER SCHOOL CENTER
BUSINESS EXPLORERS
CIRCULATION
PC STATION
TODDLERS
W.C

1 SECTION A–A
1/8" = 1'-0"

NORTHWEST SETTLEMENT HOUSE – DAYCARE CENTER
01.13.04

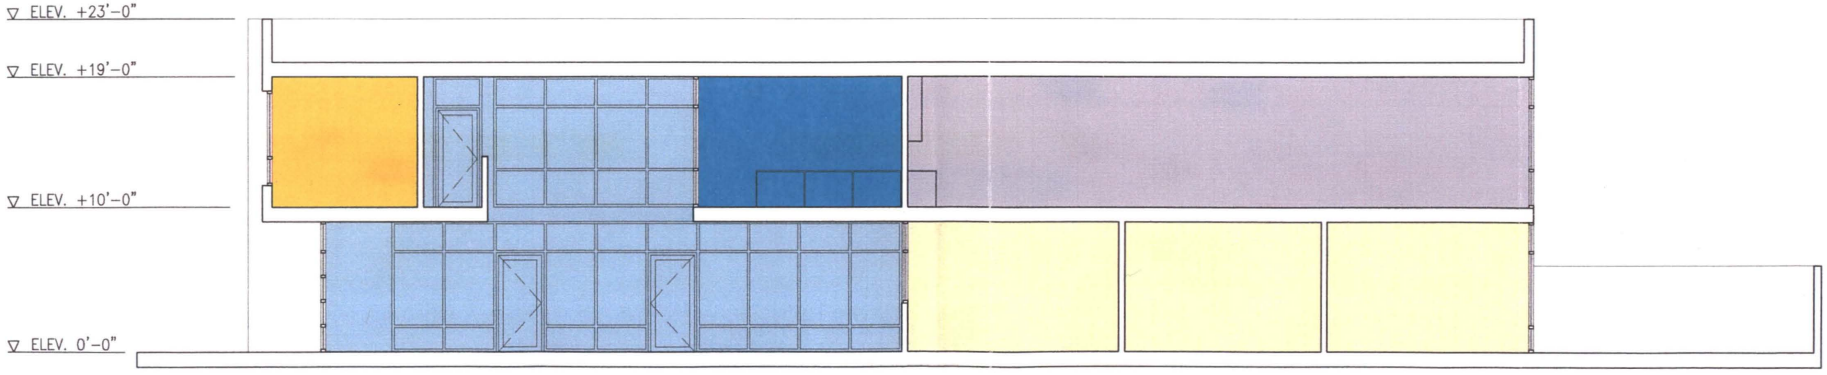

KEYS

AFTER SCHOOL CENTER
BUSINESS EXPLORERS
CIRCULATION
INFANTS
OFFICE
PC STATION
TODDLERS
W.C

2 SECTION B–B
1/8" = 1'-0"

NORTHWEST SETTLEMENT HOUSE – DAYCARE CENTER
01.13.04
SUZANE REATIG ARCHITECTURE