
Exhibit 5

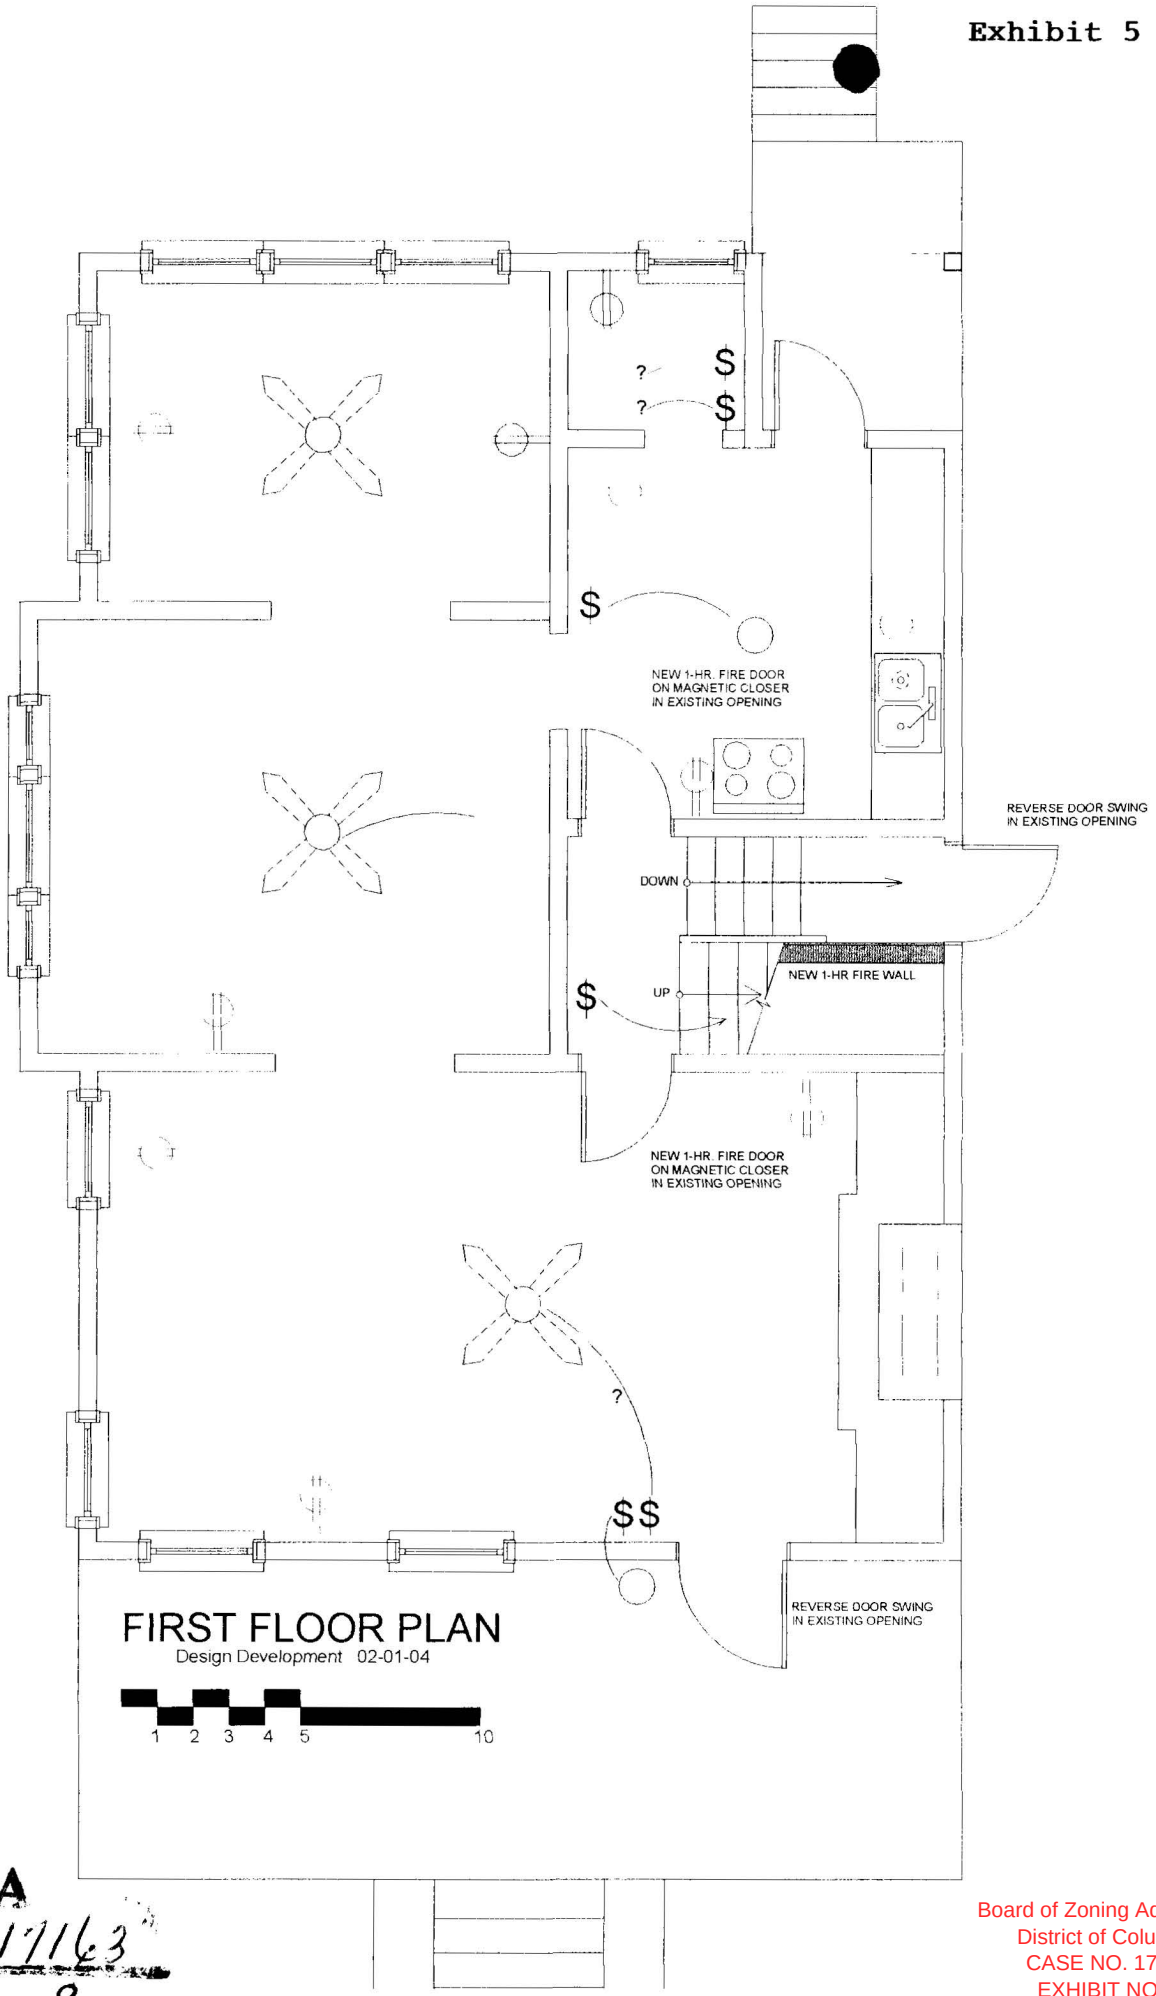


FIRST FLOOR PLAN

Design Development 02-01-04

1 2 3 4 5 10

BZA
Case No. 17163
Exhibit No. 8


Board of Zoning Adjustment
District of Columbia
CASE NO. 17163
EXHIBIT NO. 8

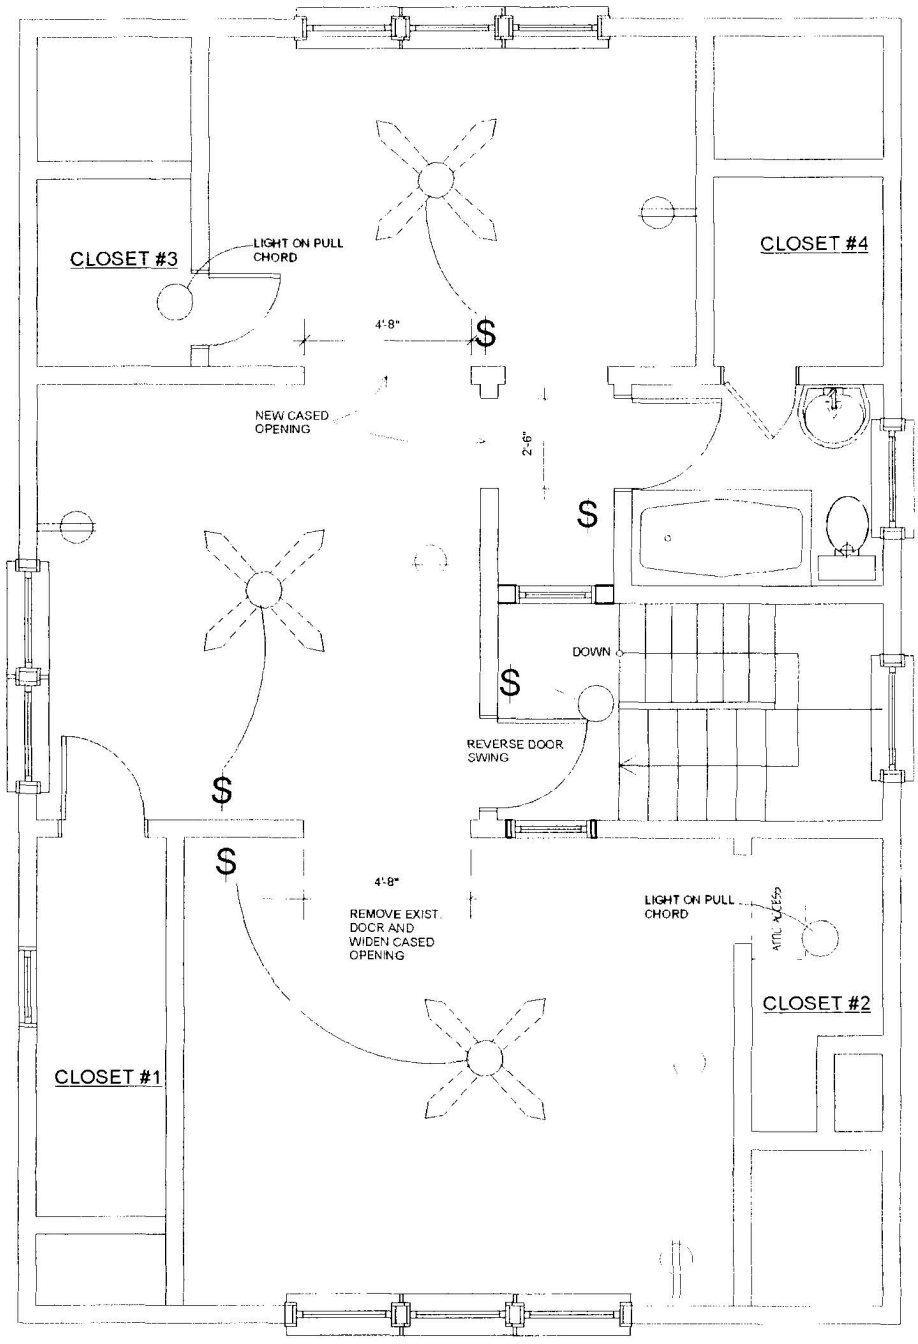

1 2 3 4 5 10

SECOND FLOOR PLAN

Design Development 02-01-04

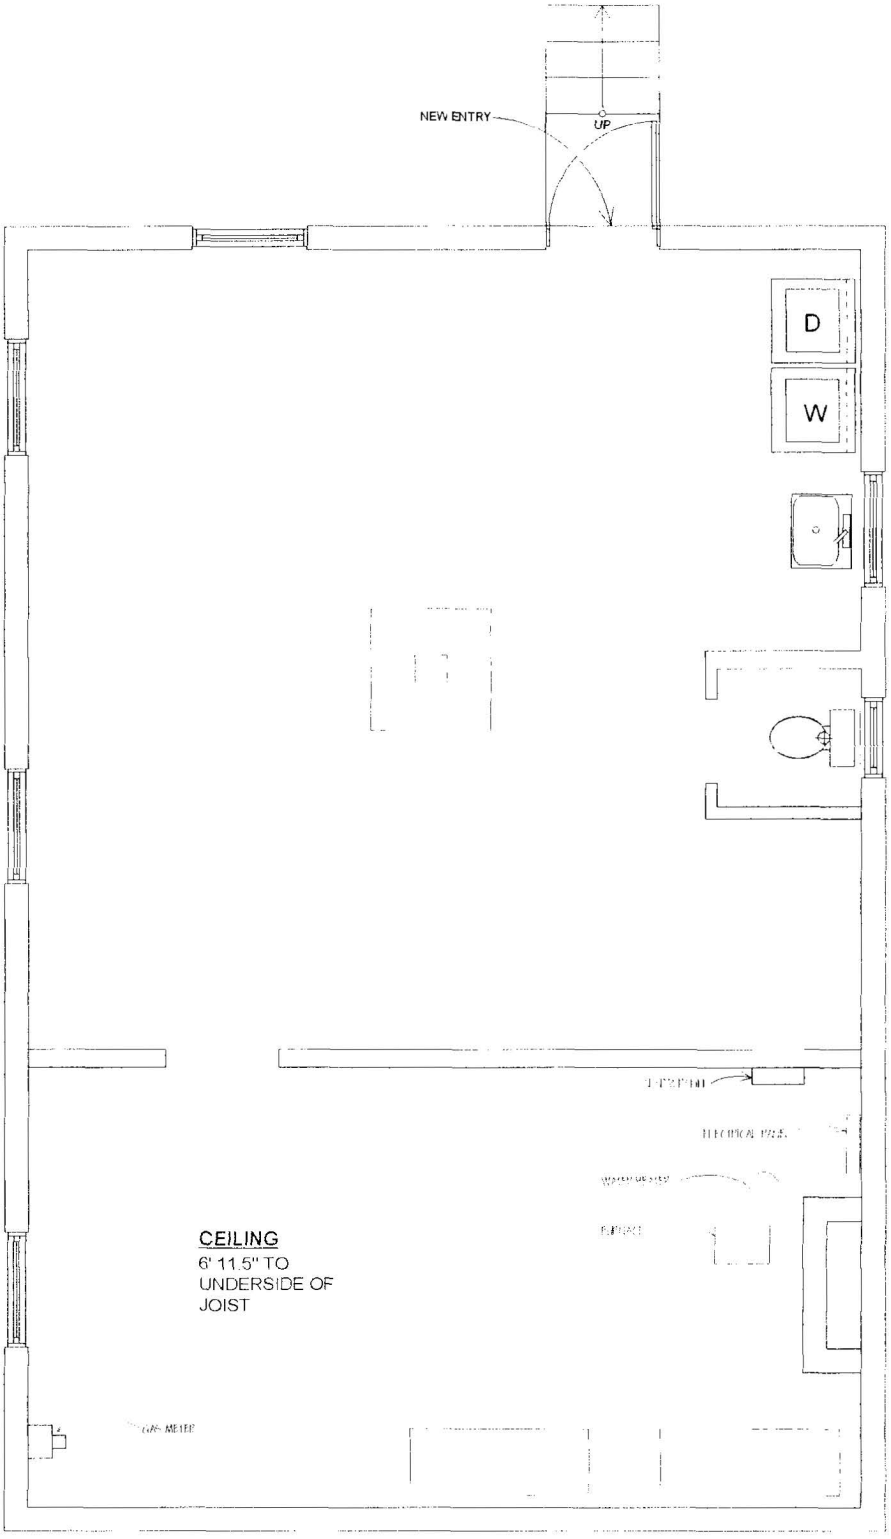

BASEMENT PLAN

Design Development 02-01-04

1 2 3 4 5 10