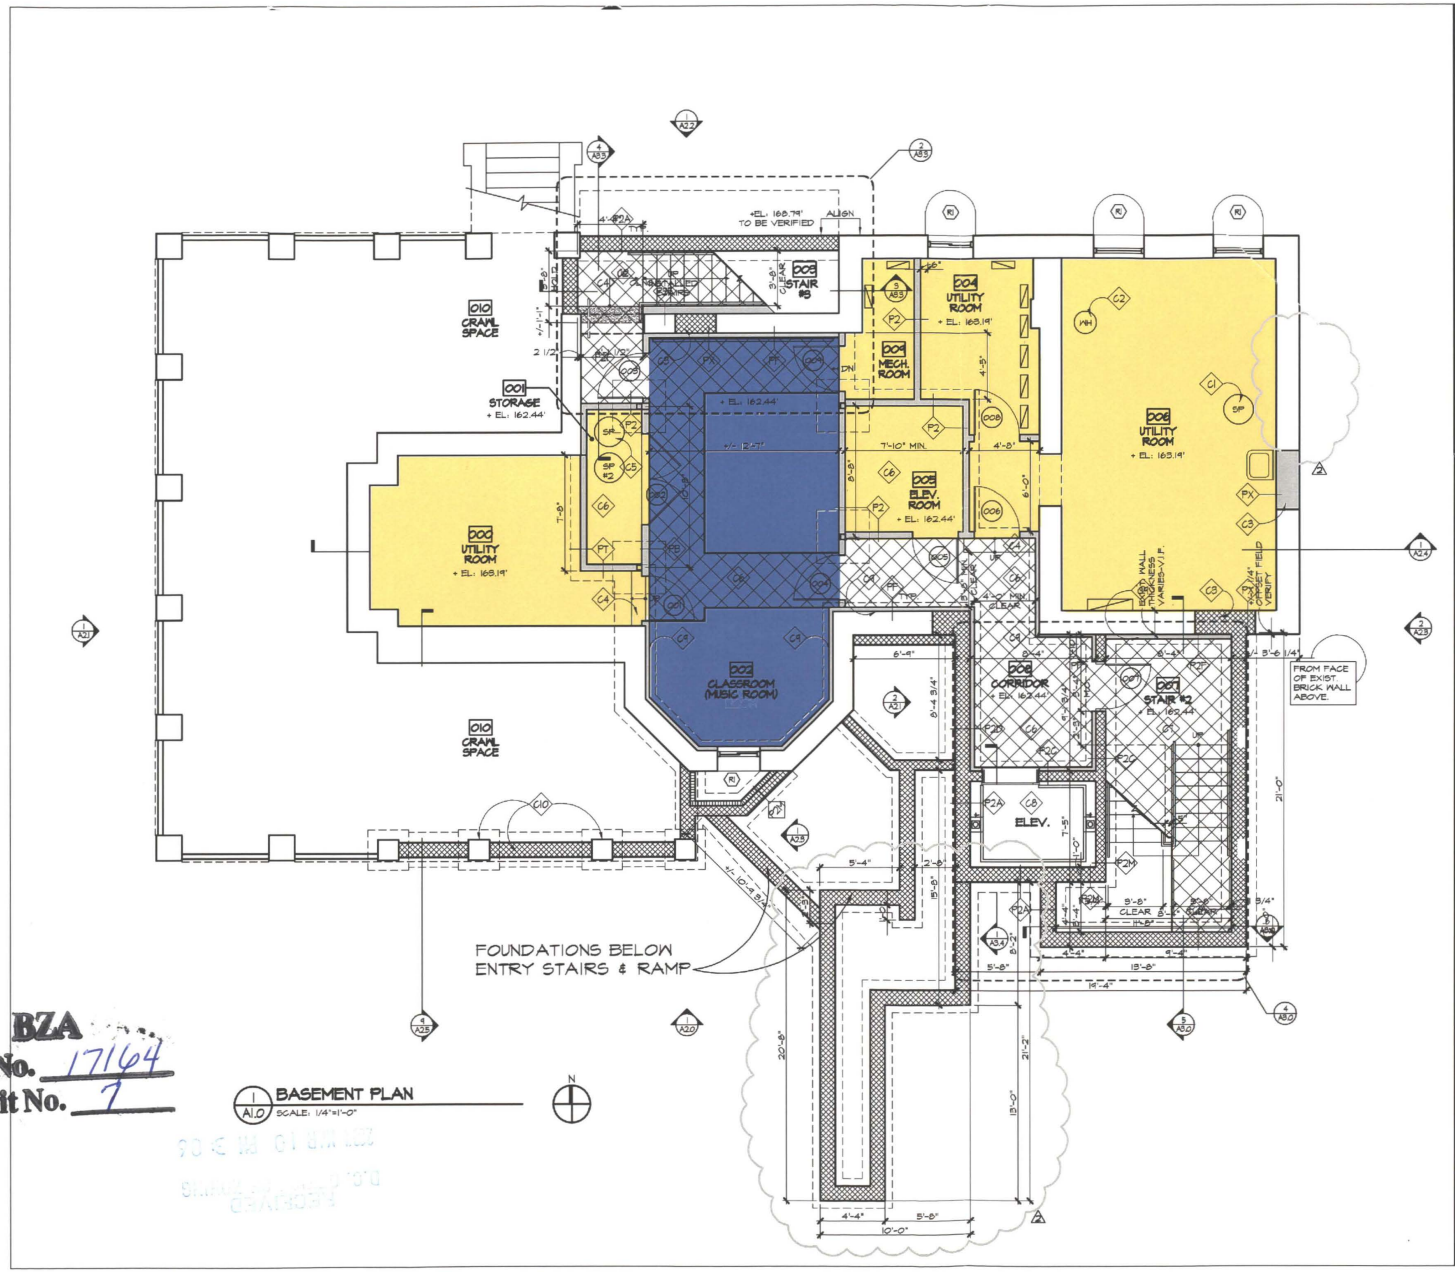


CONSTRUCTION NOTES

- C1 REPLACE EXIST. SUMP W/NEW SUMP IN SAME LOCATION (V.I.F.) MEP ENGINEER TO SIZE PUMP, CONNECT TO STORM SYSTEM.
- C2 EXIST. WATER HEATER TO BE RE-USED, COORD W/MEP DWGS
- C3 PATCH/INFILL W/SOLID CMU; MATCH EXST'G FINISHES
- C4 NEW CONC STEPS
- C5 NEW SUMP PUMP - COORD W/MEP DWGS; CONNECT TO STORM SYSTEM
- C6 NEW CONC SLAB ON GRADE - SEE STRUCTURAL DWGS
- C7 NEW CONC & MTL PAN STAIRS, SEE DWG A8.0
- C8 NEW ELEVATOR - SEE DWG A8.4
- C9 UNDERPIN EXIST. BSMT WALL TO ACCOMMODATE PROPOSED SLAB ELEVATION, COORD W/STRUCTURAL DWGS
- C10 NEW FOUNDATION WALL BTWN EXIST. PIERS, COORD W/STRUCT DWGS.

KEY (03.10.04)

UTILITY SPACE	- 471#
CLASSROOM INCLUDING PORTION OF EGRESS PATH	- 320#
REMAINDER OF EGRESS PATH	- 329#
TOTAL AREA	- 1120#

KEY

EXISTING WALL

NEW WALL AS NOTED PER PARTITION TYPE

GTM ARCHITECTS
1045 ARMORY AVENUE,
KENSINGTON, MD. 20895
(301)942-9062
(301)942-3429 FAX

4925 MACARTHUR BLVD., NW
WASHINGTON, D.C. 20007

BASEMENT PLAN

ST. PATRICK'S EPISCOPAL DAY SCHOOL GRADES 7 & 8

REVISIONS:
PERMIT SET
CONSTRUCTION SET 07.07.03

SEAL:

DRAWN BY: MSW/SW
CHECKED BY: DPK
SCALE: AS NOTED
DATE: 04.07.03
PROJECT NO. 01.0649
DRAWING NO. A1.0

BZA
Case No. 17164
Exhibit No. 7

Board of Zoning Adjustment
District of Columbia
CASE NO. 17164
EXHIBIT NO. 7