

Post-it® Fax Note 7671	Date 12/24/03	# of pages ▶ 1
To MR EARLE KATZ	From D. SHARMA	
Co./Dept.	Co.	
Phone #	Phone #	
Fax #	Fax #	

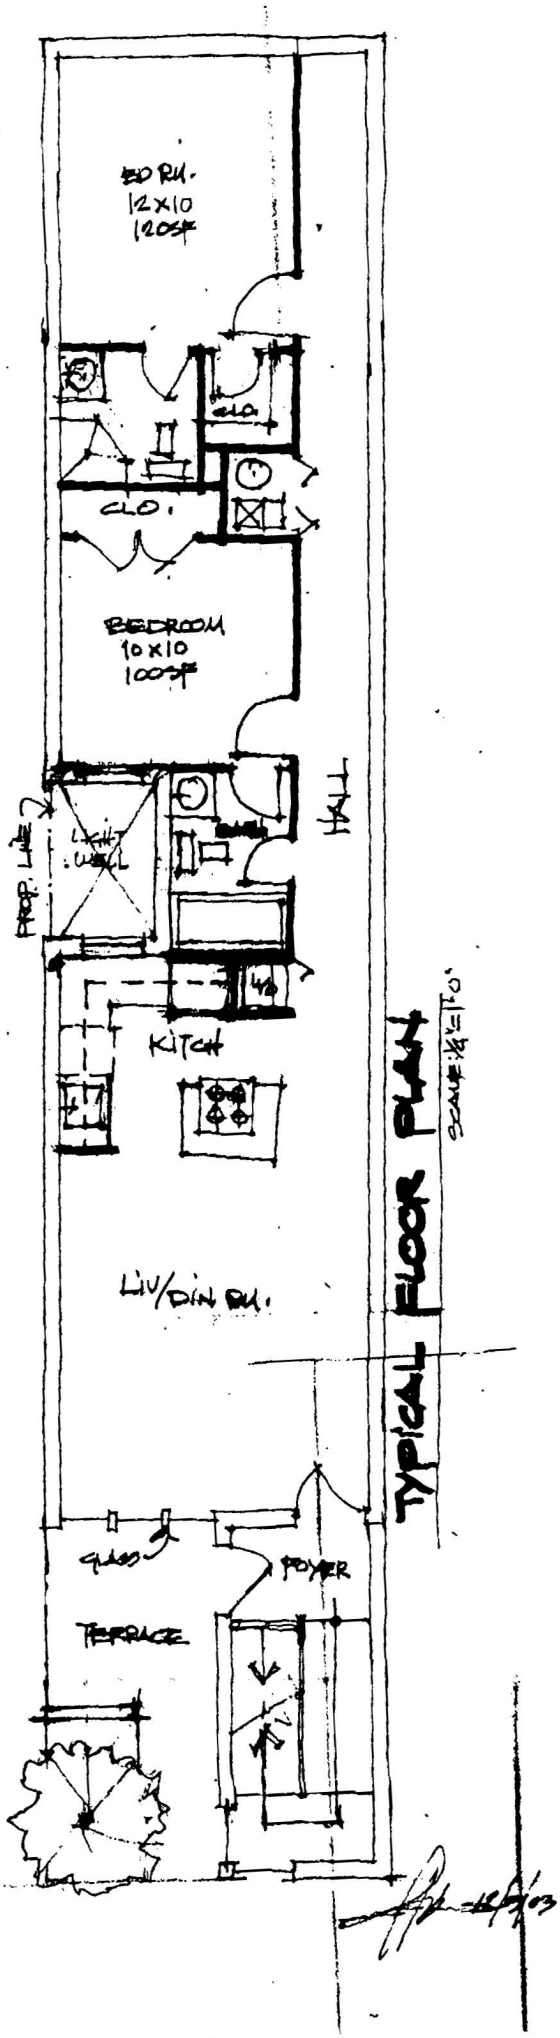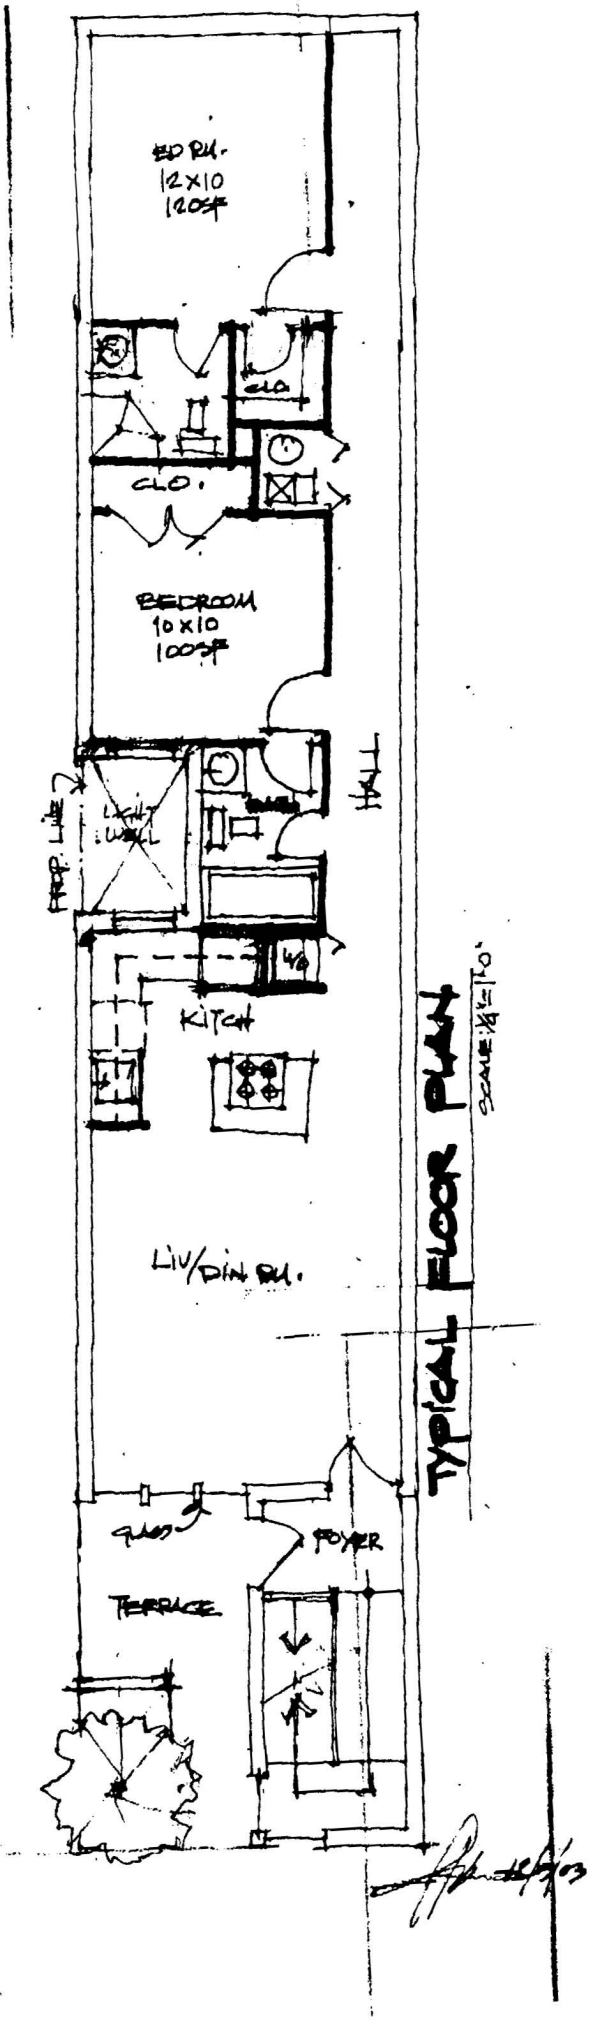

BZA
Case No. 17166
Exhibit No. 11

Board of Zoning Adjustment
District of Columbia
CASE NO. 17166
EXHIBIT NO. 11


BED RM.
12X10
120SF
CLO.
CLO.
BEDROOM
10X10
100SF
LIV/DIN RM.
TERRACE
TYPICAL FLOOR PLAN