

430 3RD ST, NE


Revised Site Plan

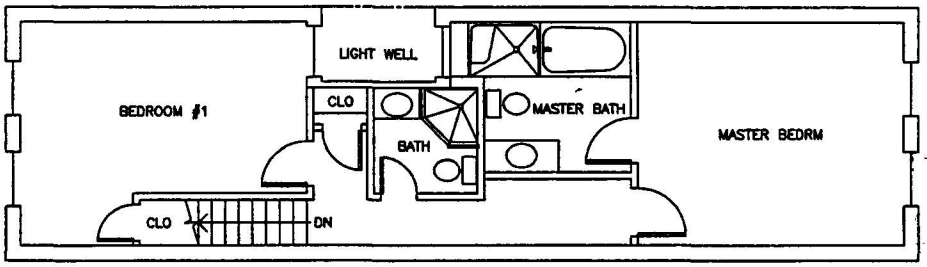


THIRD LEVEL
1/8"=1'-0"

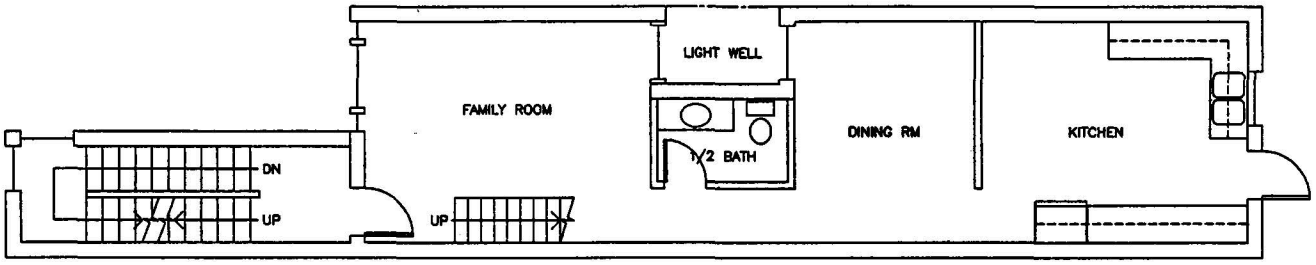

SECOND FLOOR
1/8"=1'-0"

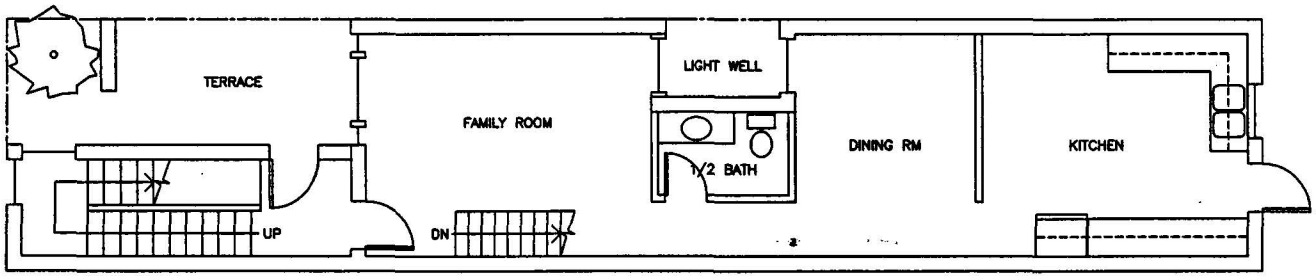

FIRST FLOOR
1/8"=1'-0"

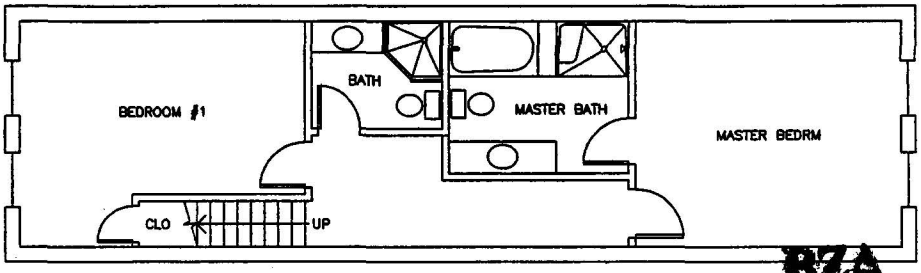


BASEMENT LEVEL
1/8"=1'-0"


BZA
Case No. 19166
Exhibit No. 38

Board of Zoning Adjustment
District of Columbia
CASE NO. 19166
EXHIBIT NO. 38

430 3RD ST, NE

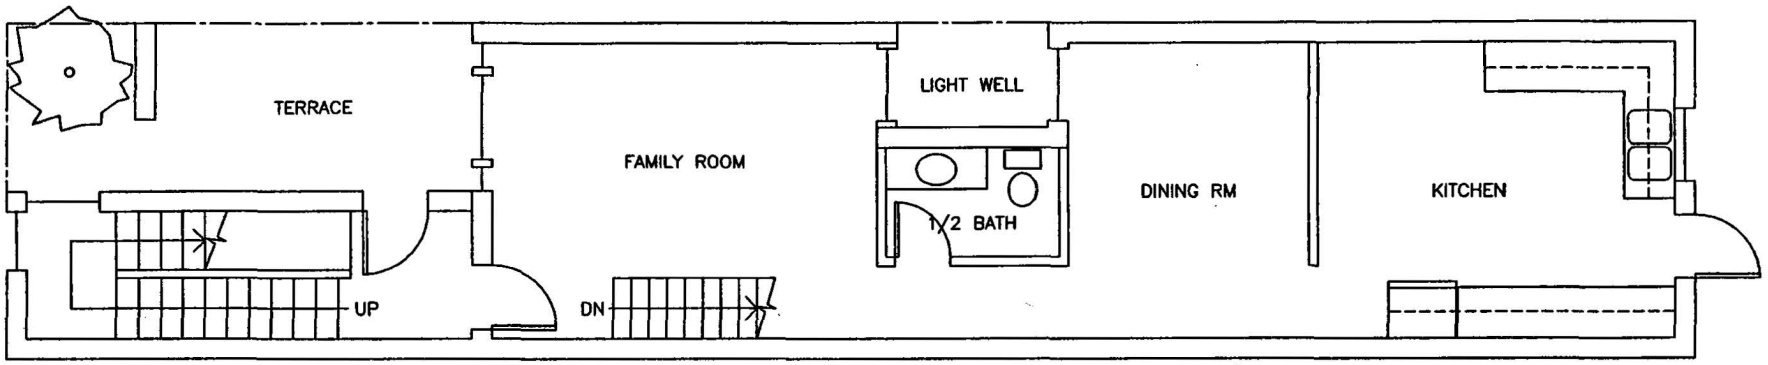


FIRST FLOOR
1/8"=1'-0"

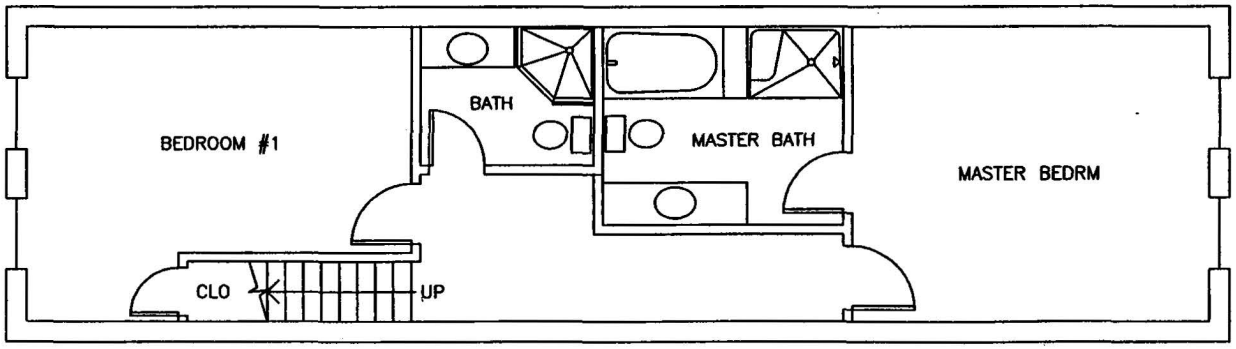


BASEMENT LEVEL
1/8"=1'-0"

430 3RD ST, NE

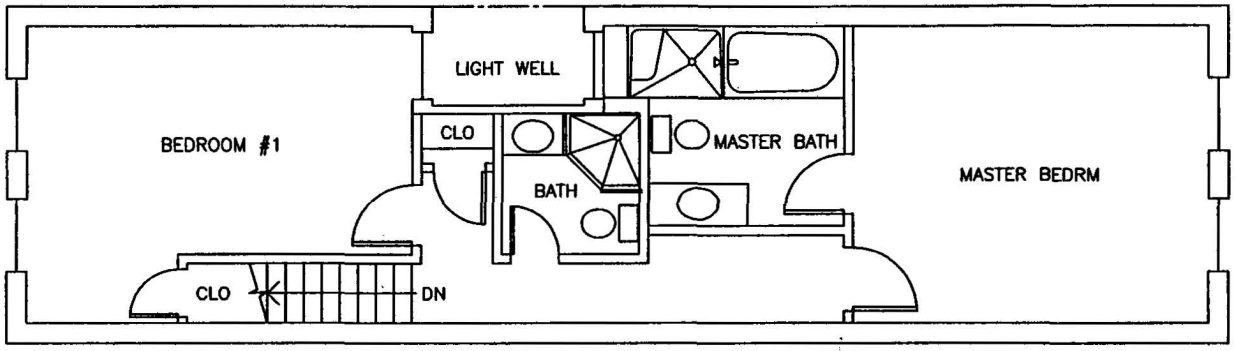

THIRD LEVEL
1/8"=1'-0"

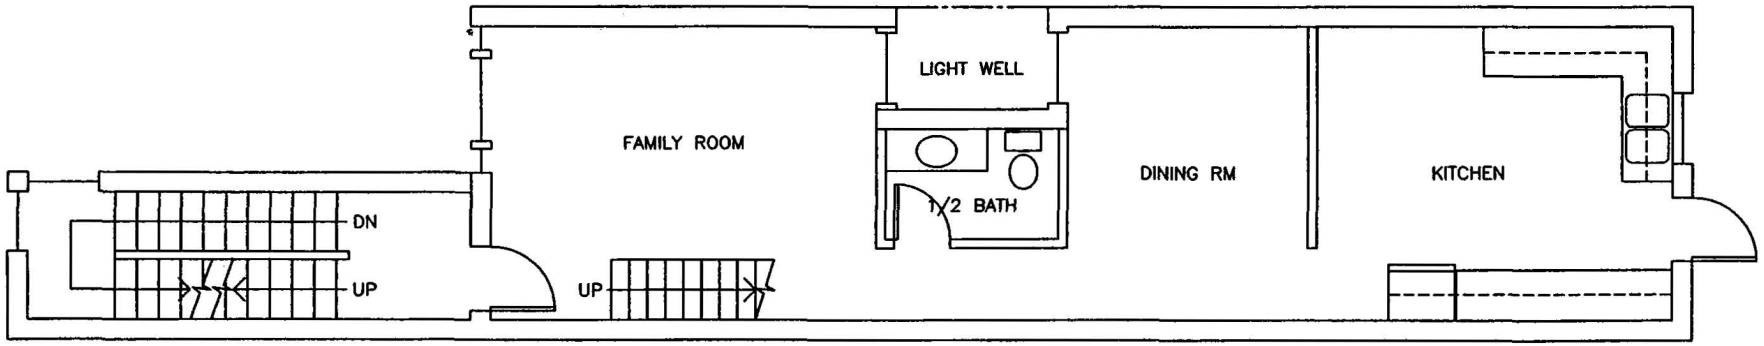

SECOND FLOOR
1/8"=1'-0"