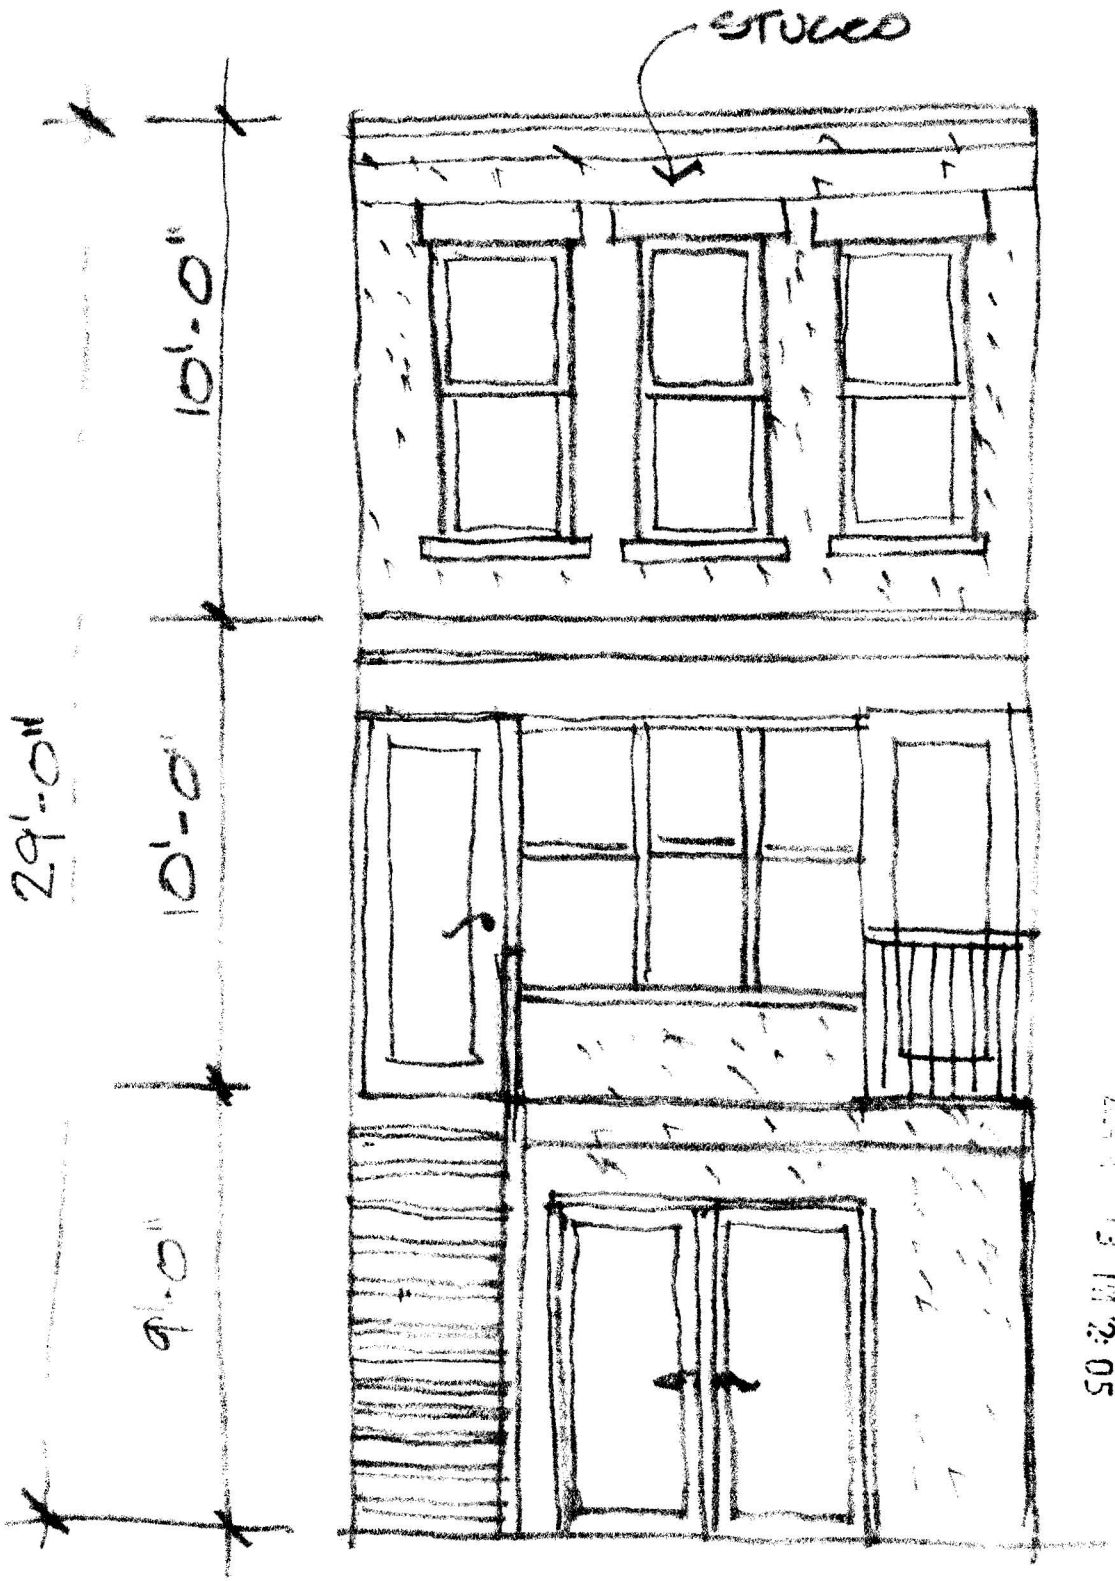
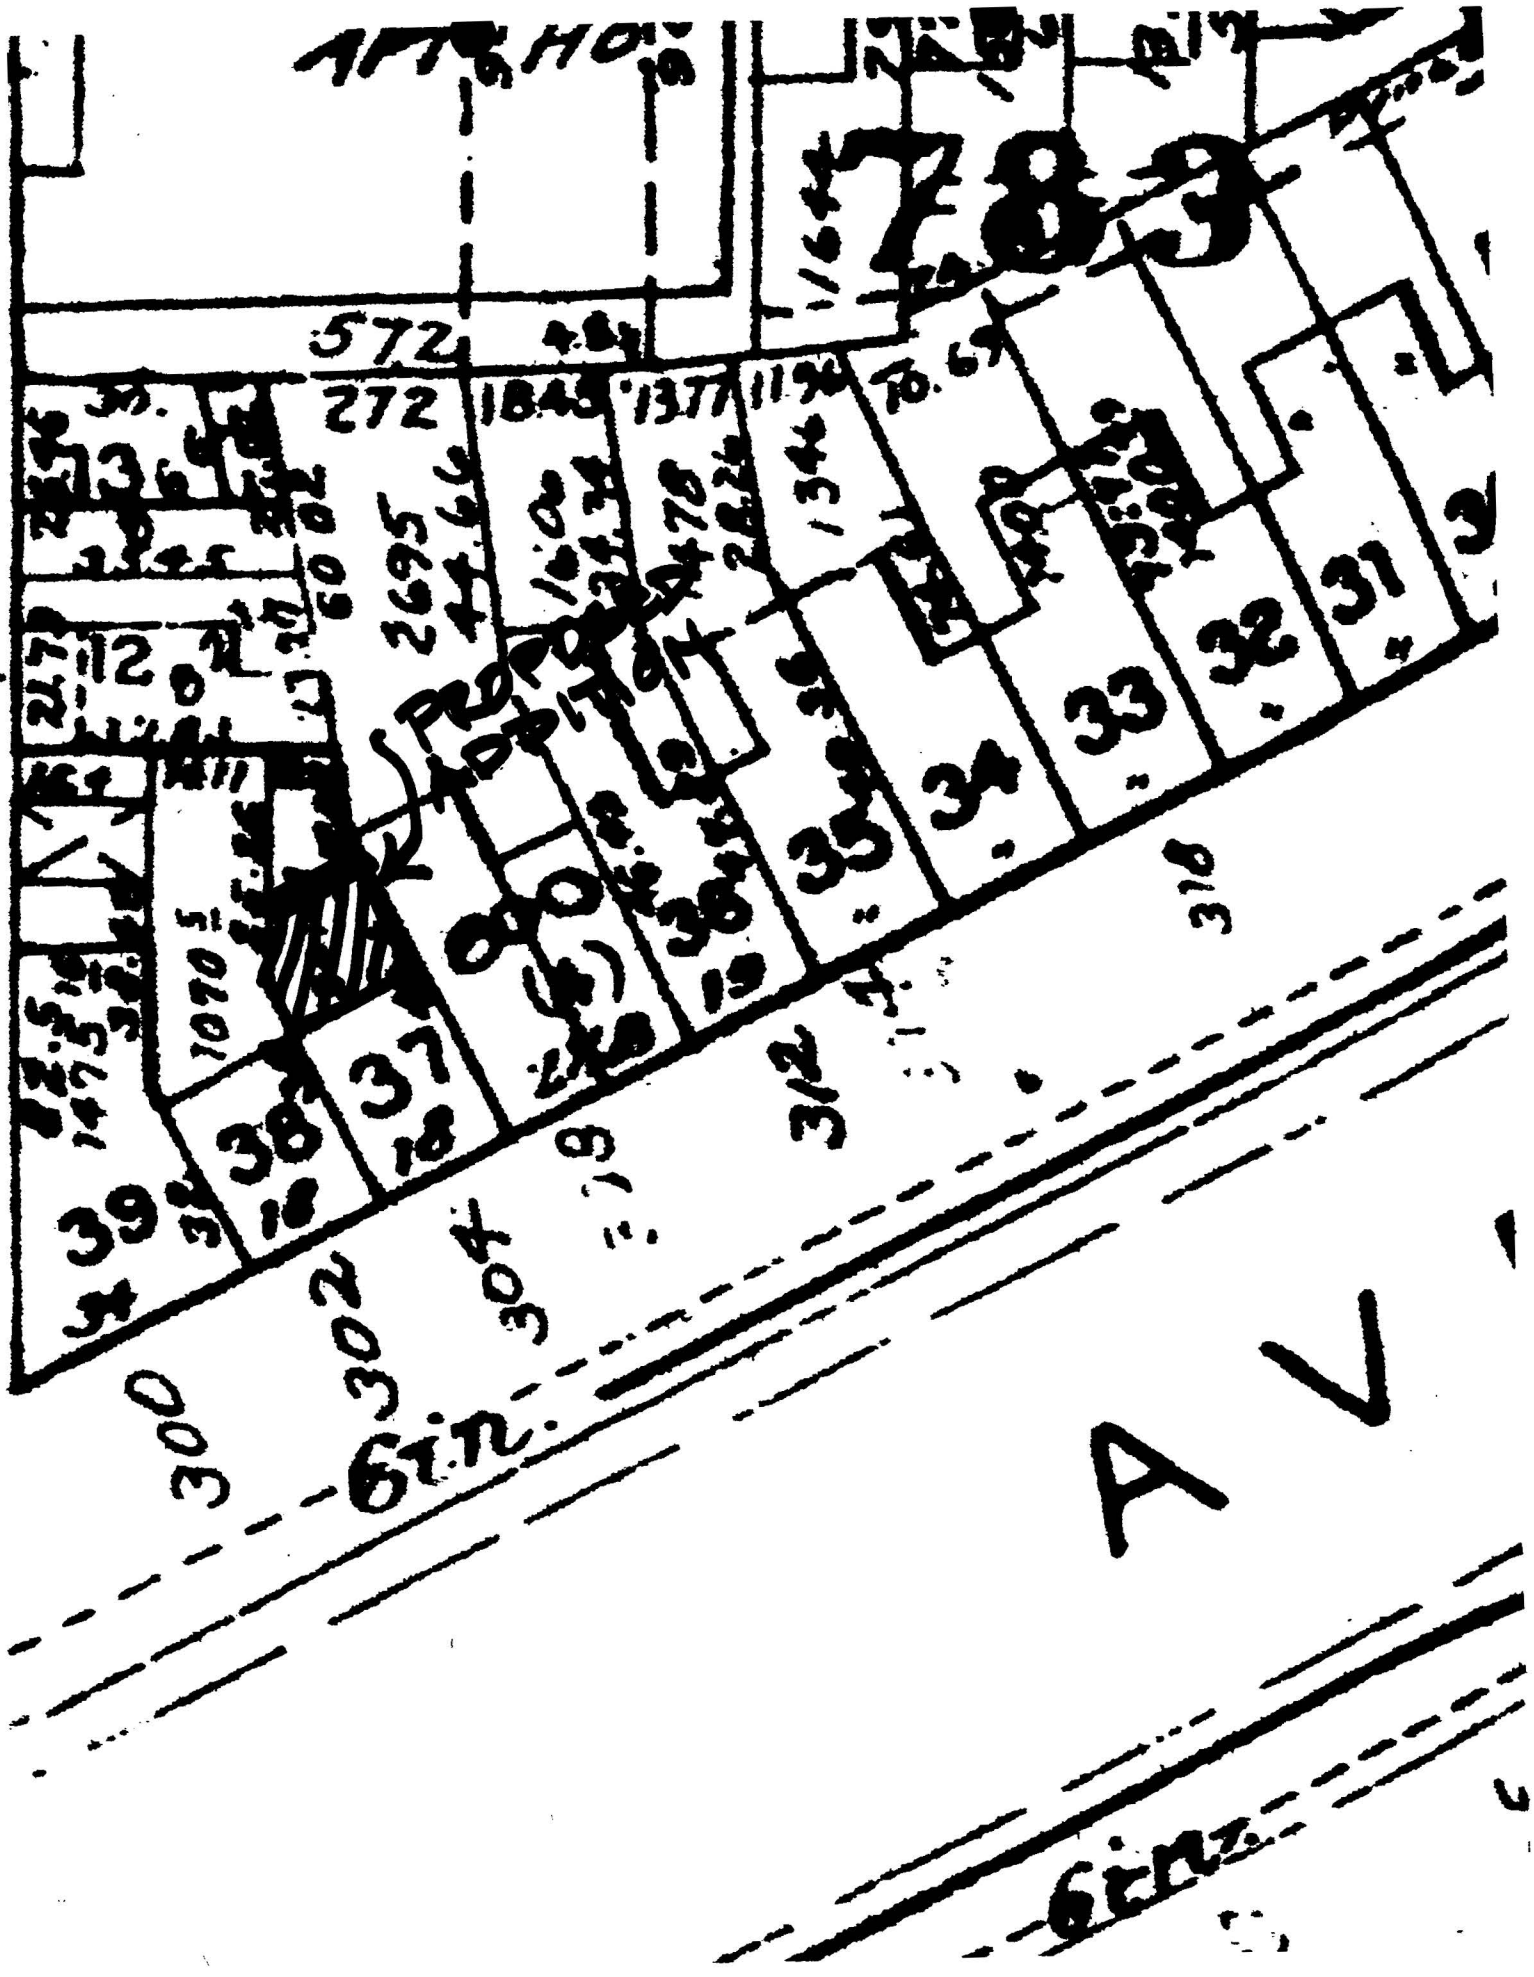
17177

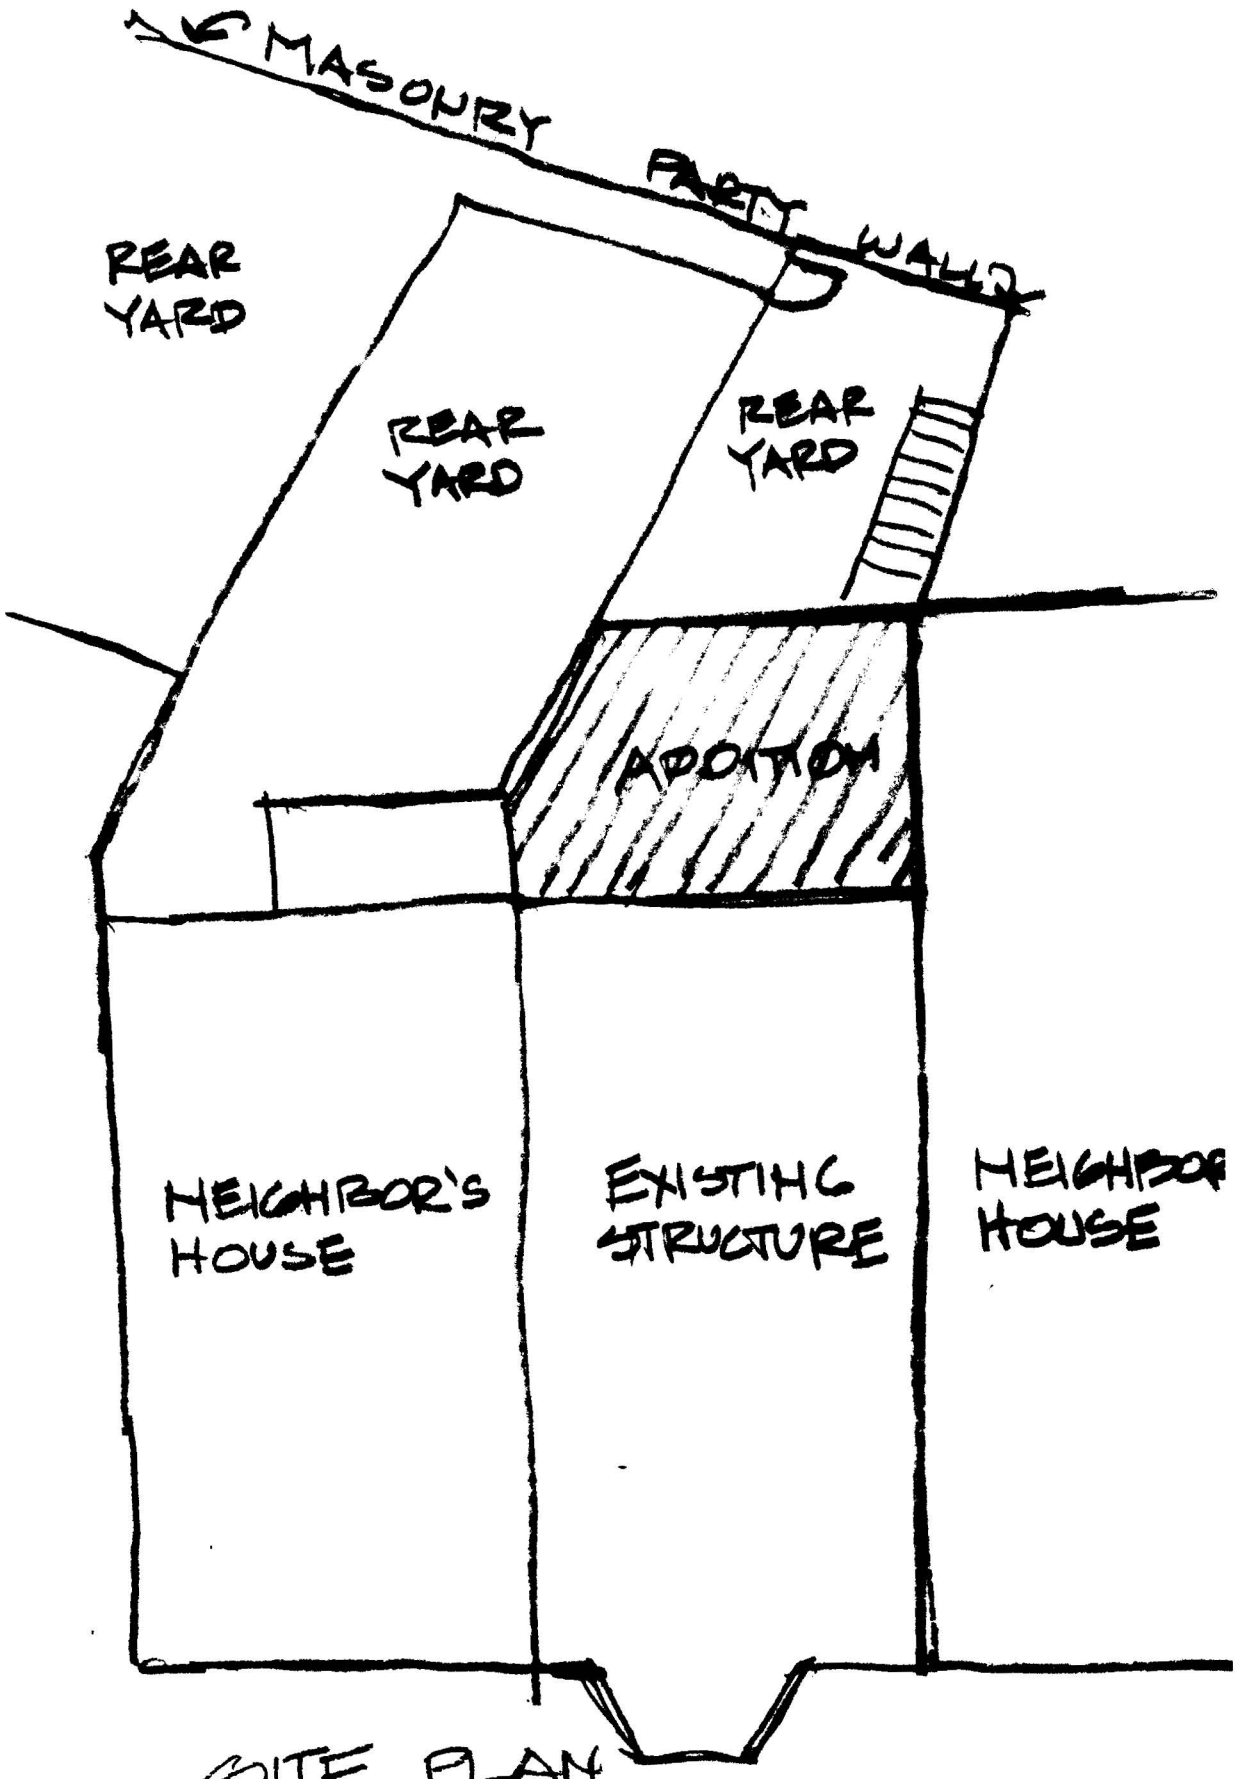


REAR ELEVATION
1/4" = 1'-0"

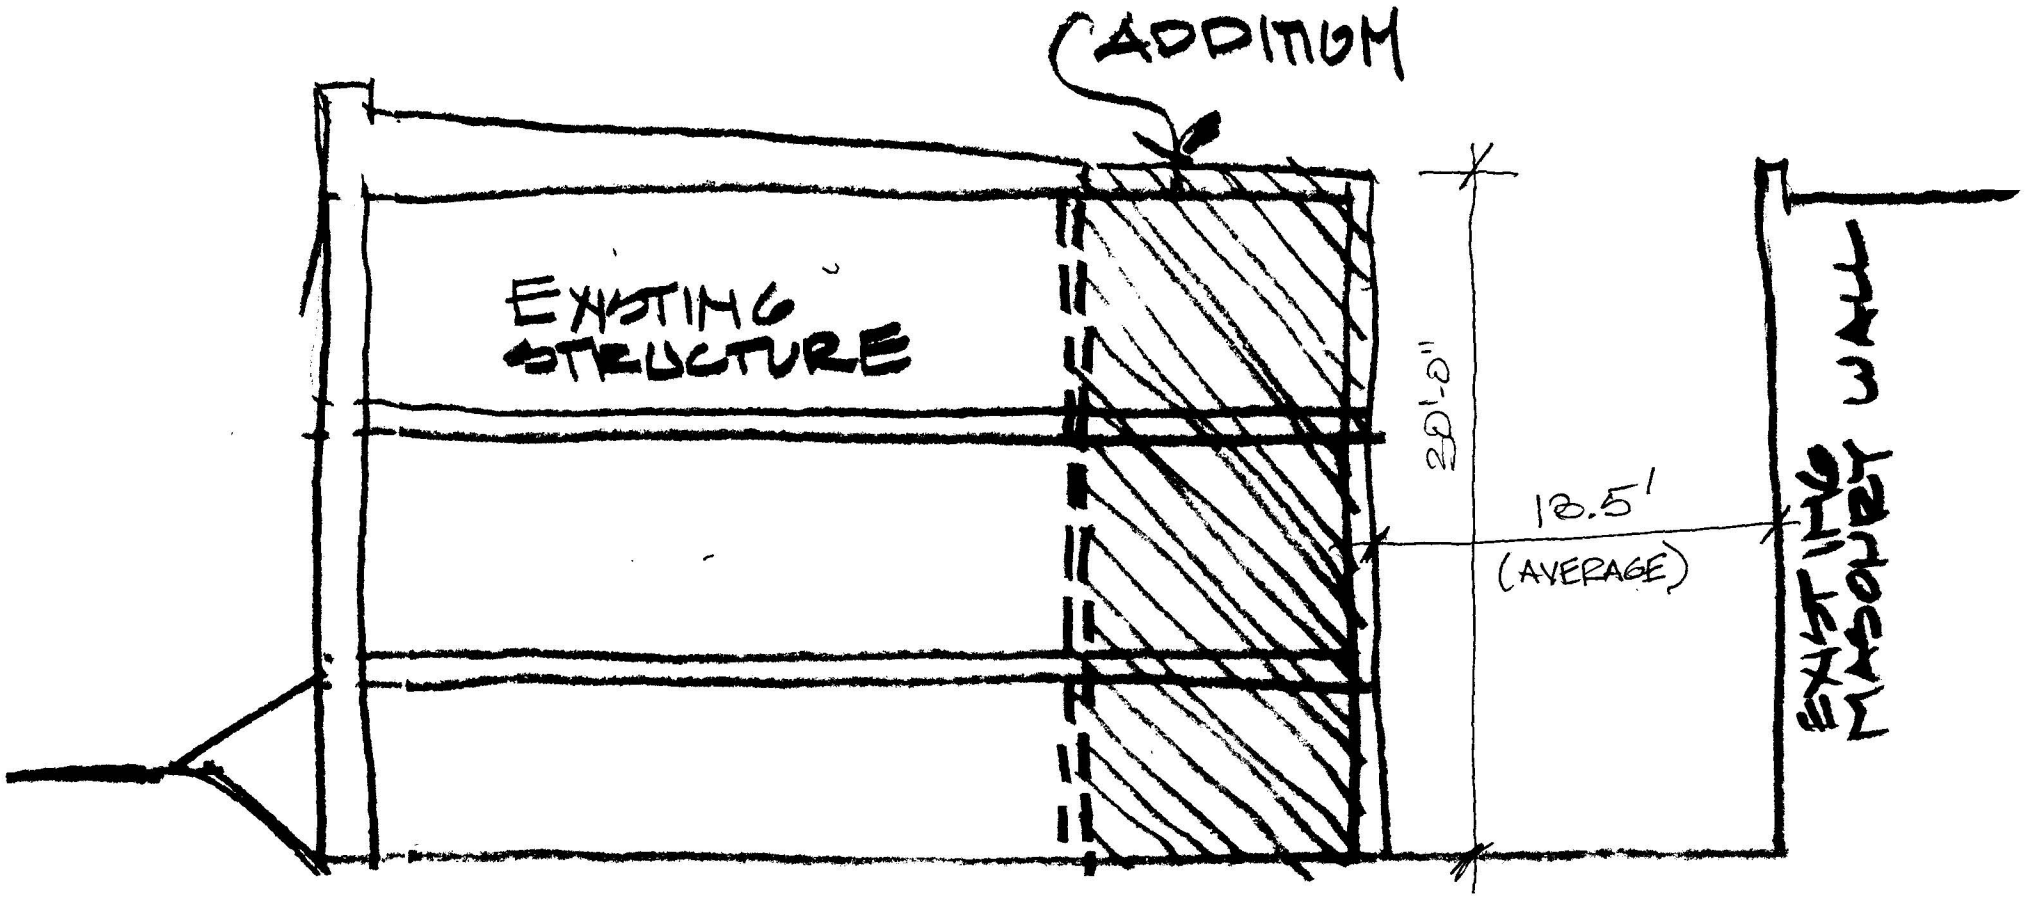
BZA
Case No. 17177
Exhibit No. 8

Board of Zoning Adjustment
District of Columbia
CASE NO. 17177
EXHIBIT NO. 8

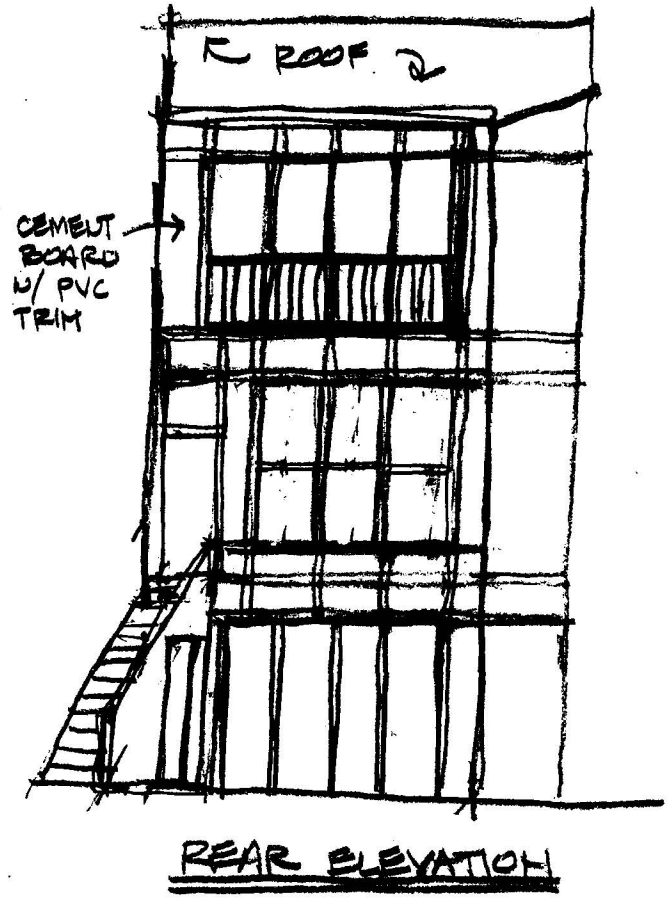

783
572
272
1848
1377
1134
70.67
2695
31
32
33
34
35
36
37
38
39
300
302
304
6th.
6th.
AV


MASONRY PARTY WALL
REAR YARD
REAR YARD
REAR YARD
ADDITION
NEIGHBOR'S HOUSE
EXISTING STRUCTURE
NEIGHBOR HOUSE

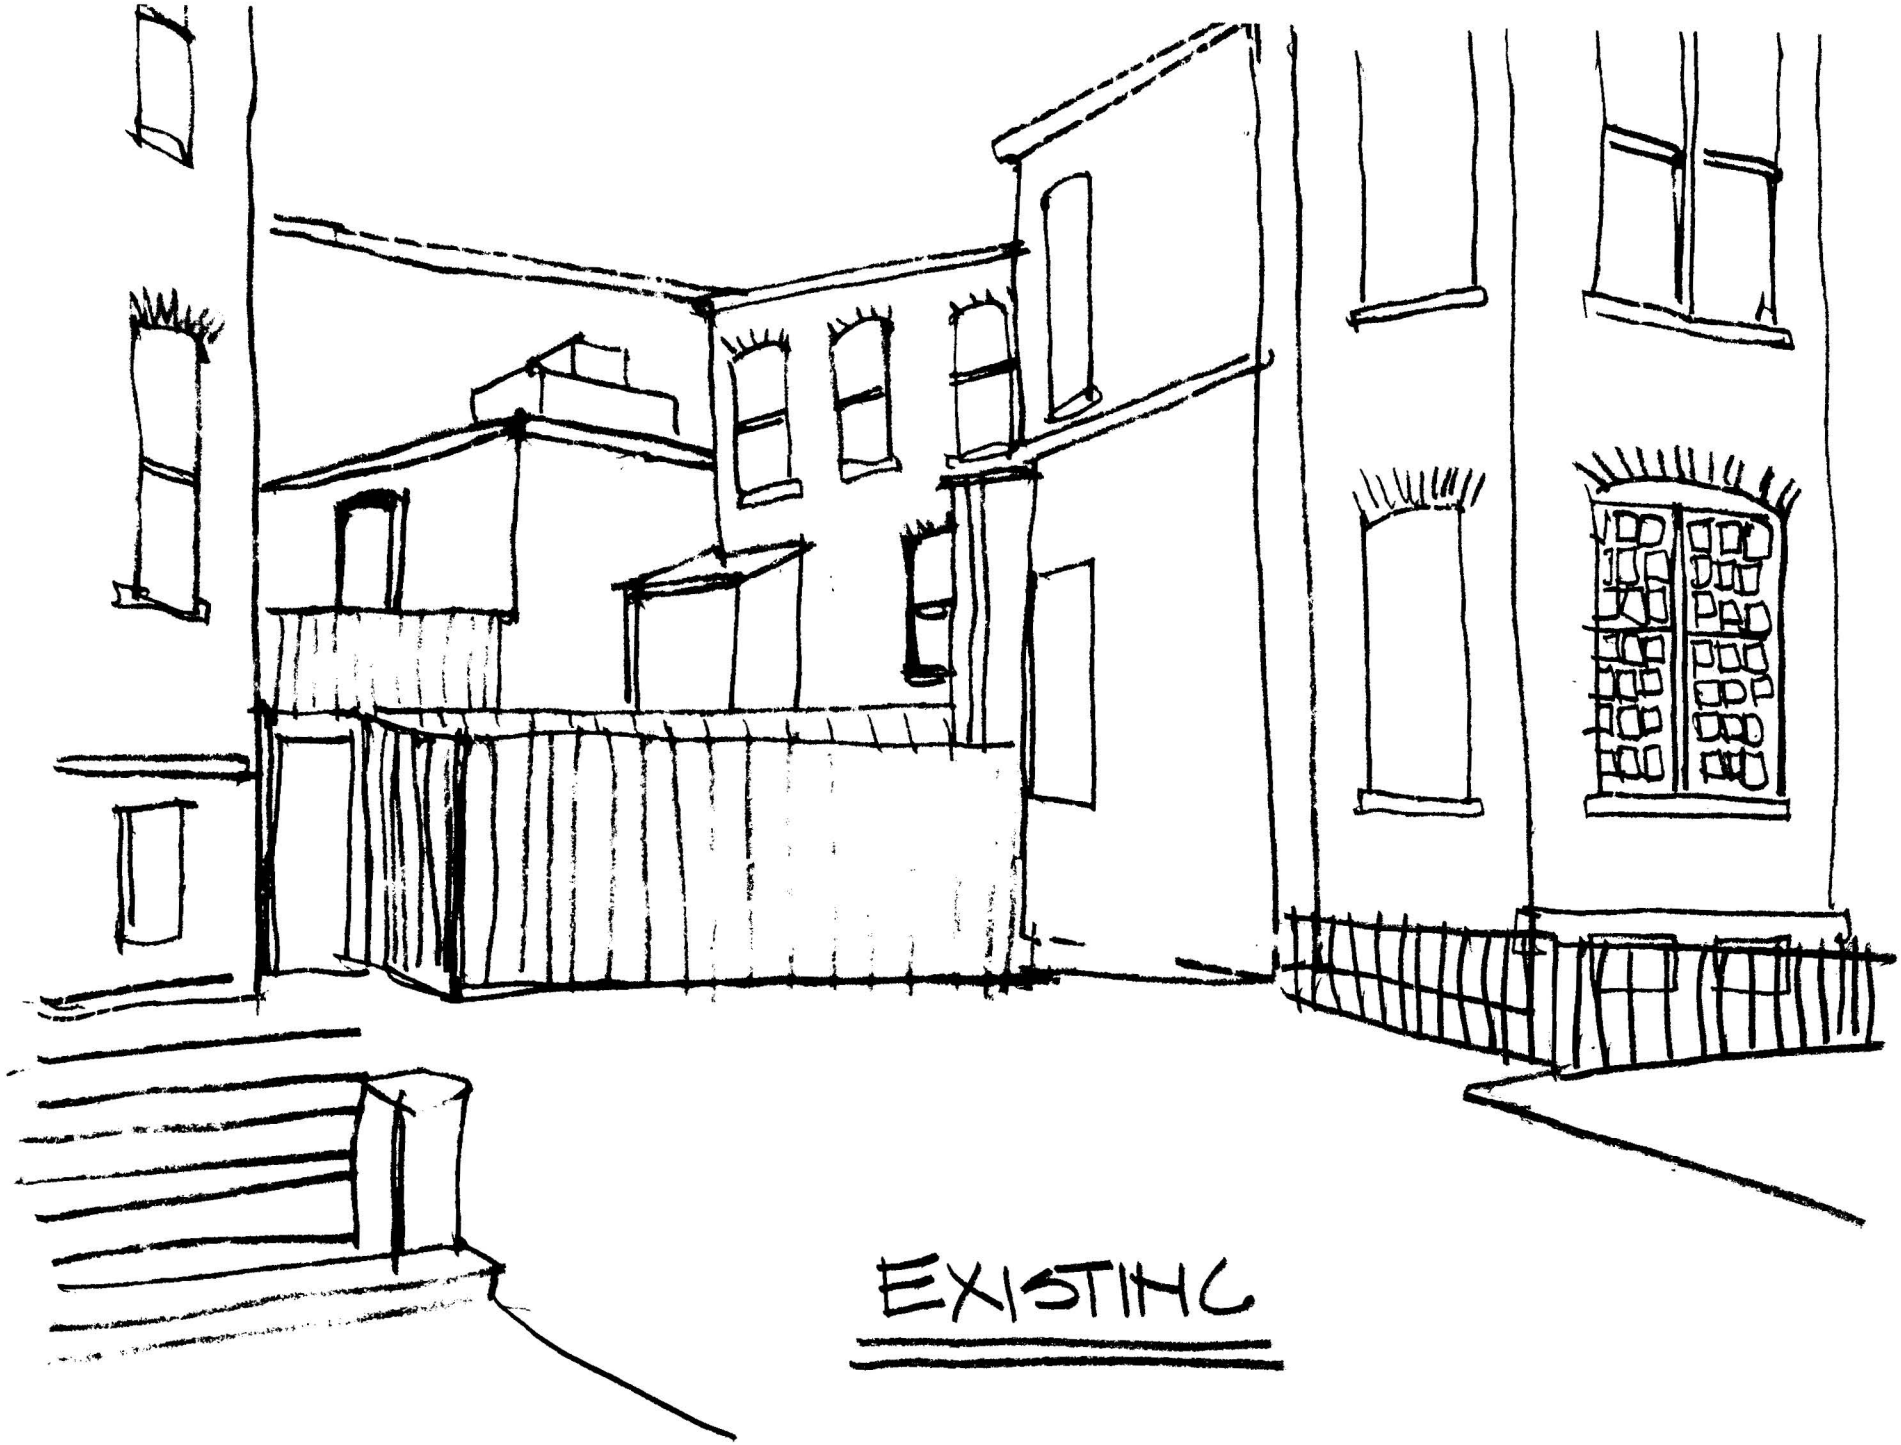
SITE PLAN

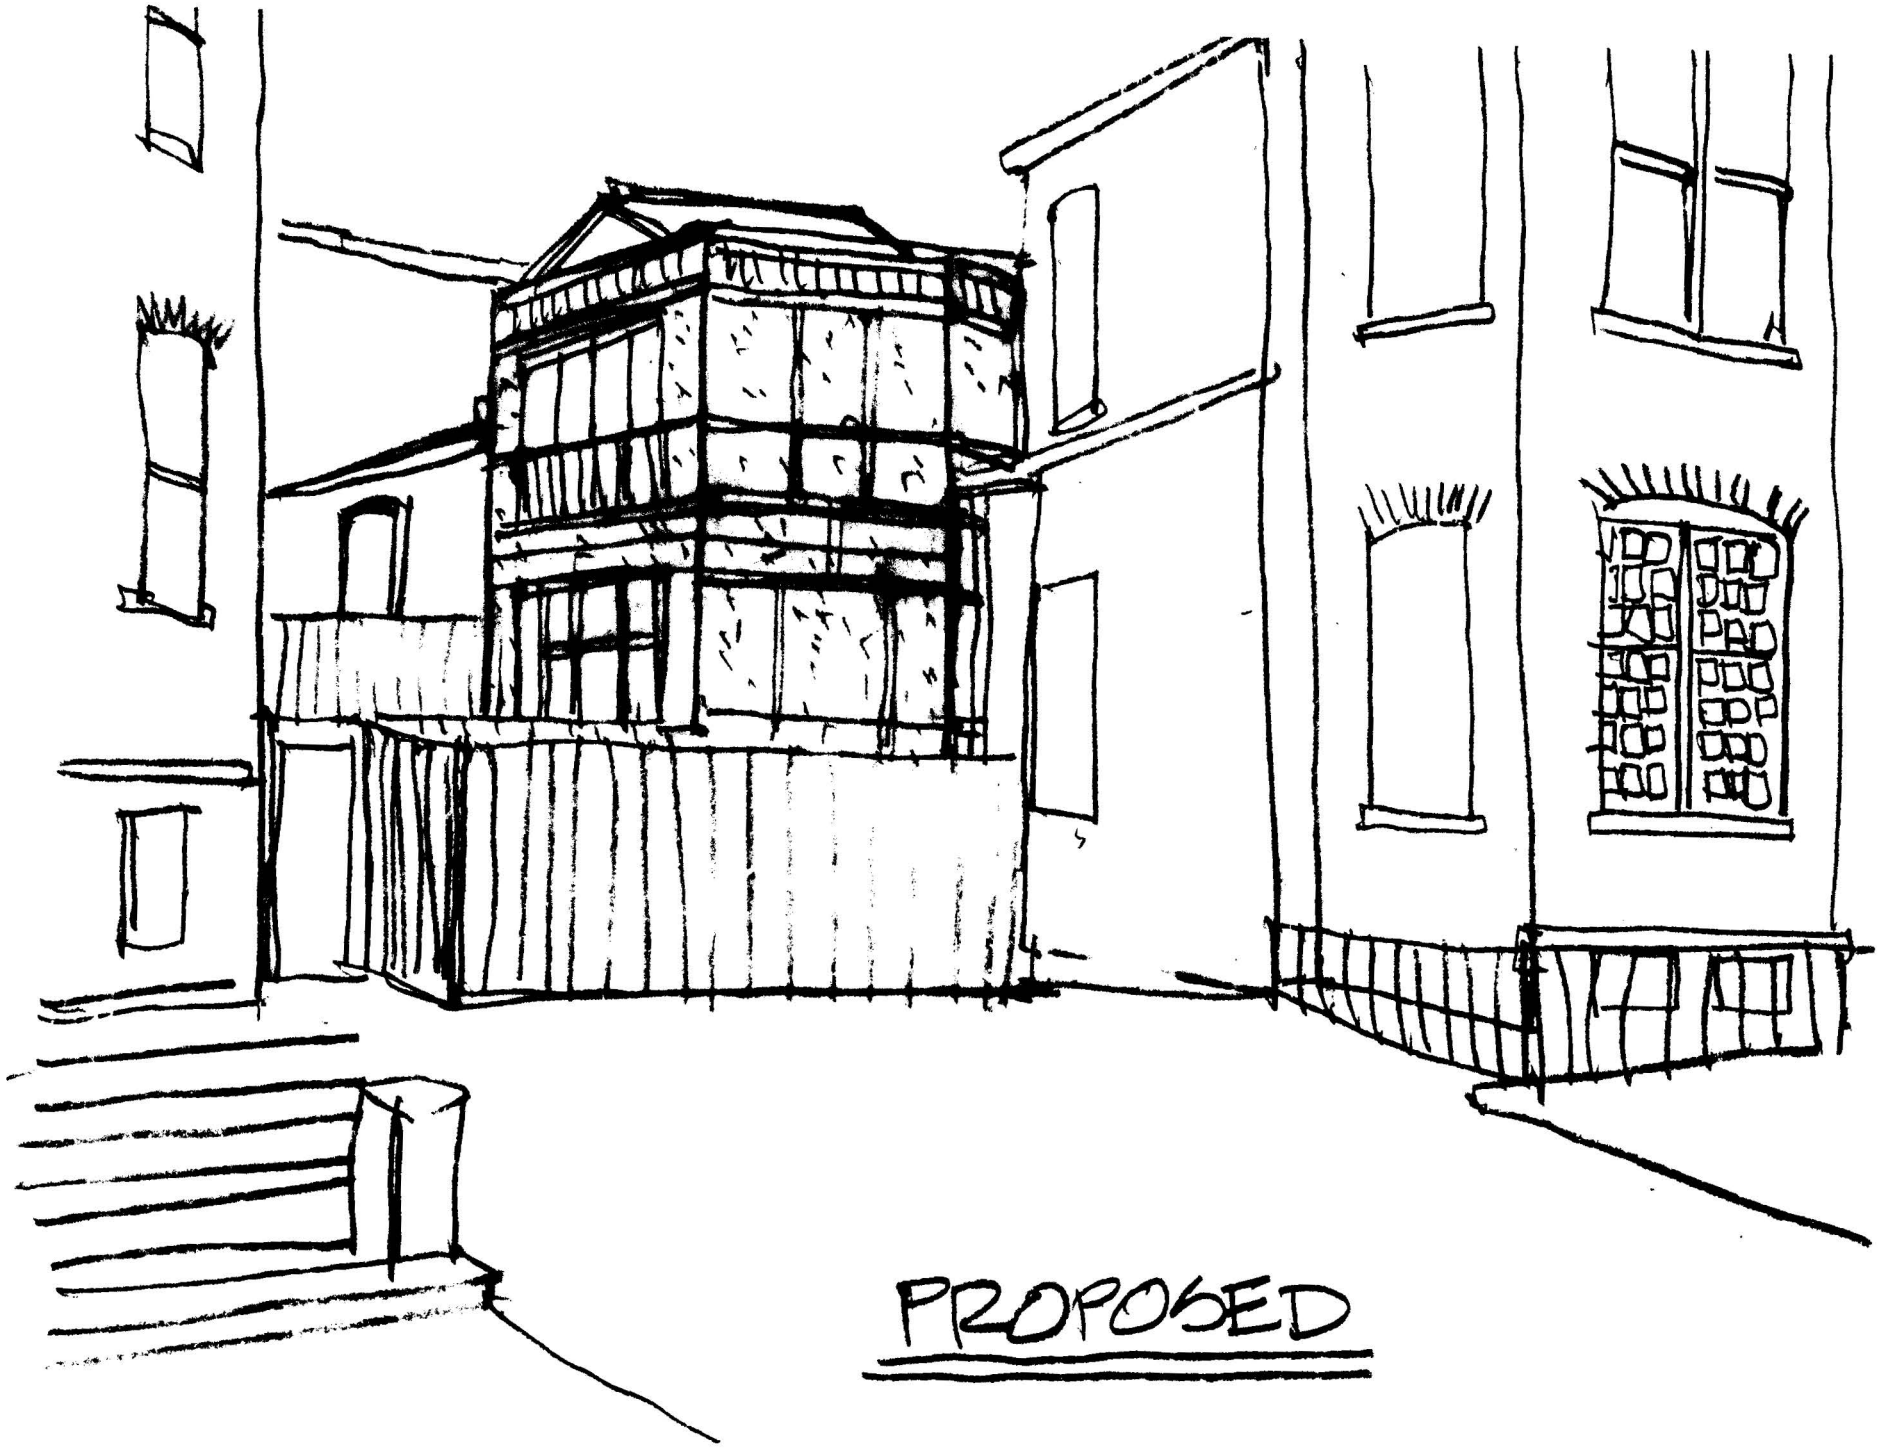

ADDITION
EXISTING STRUCTURE
20'-0"
18.5'
(AVERAGE)
EXISTING WALL

SECTION



REAR ELEVATION


EXISTING


PROPOSED