
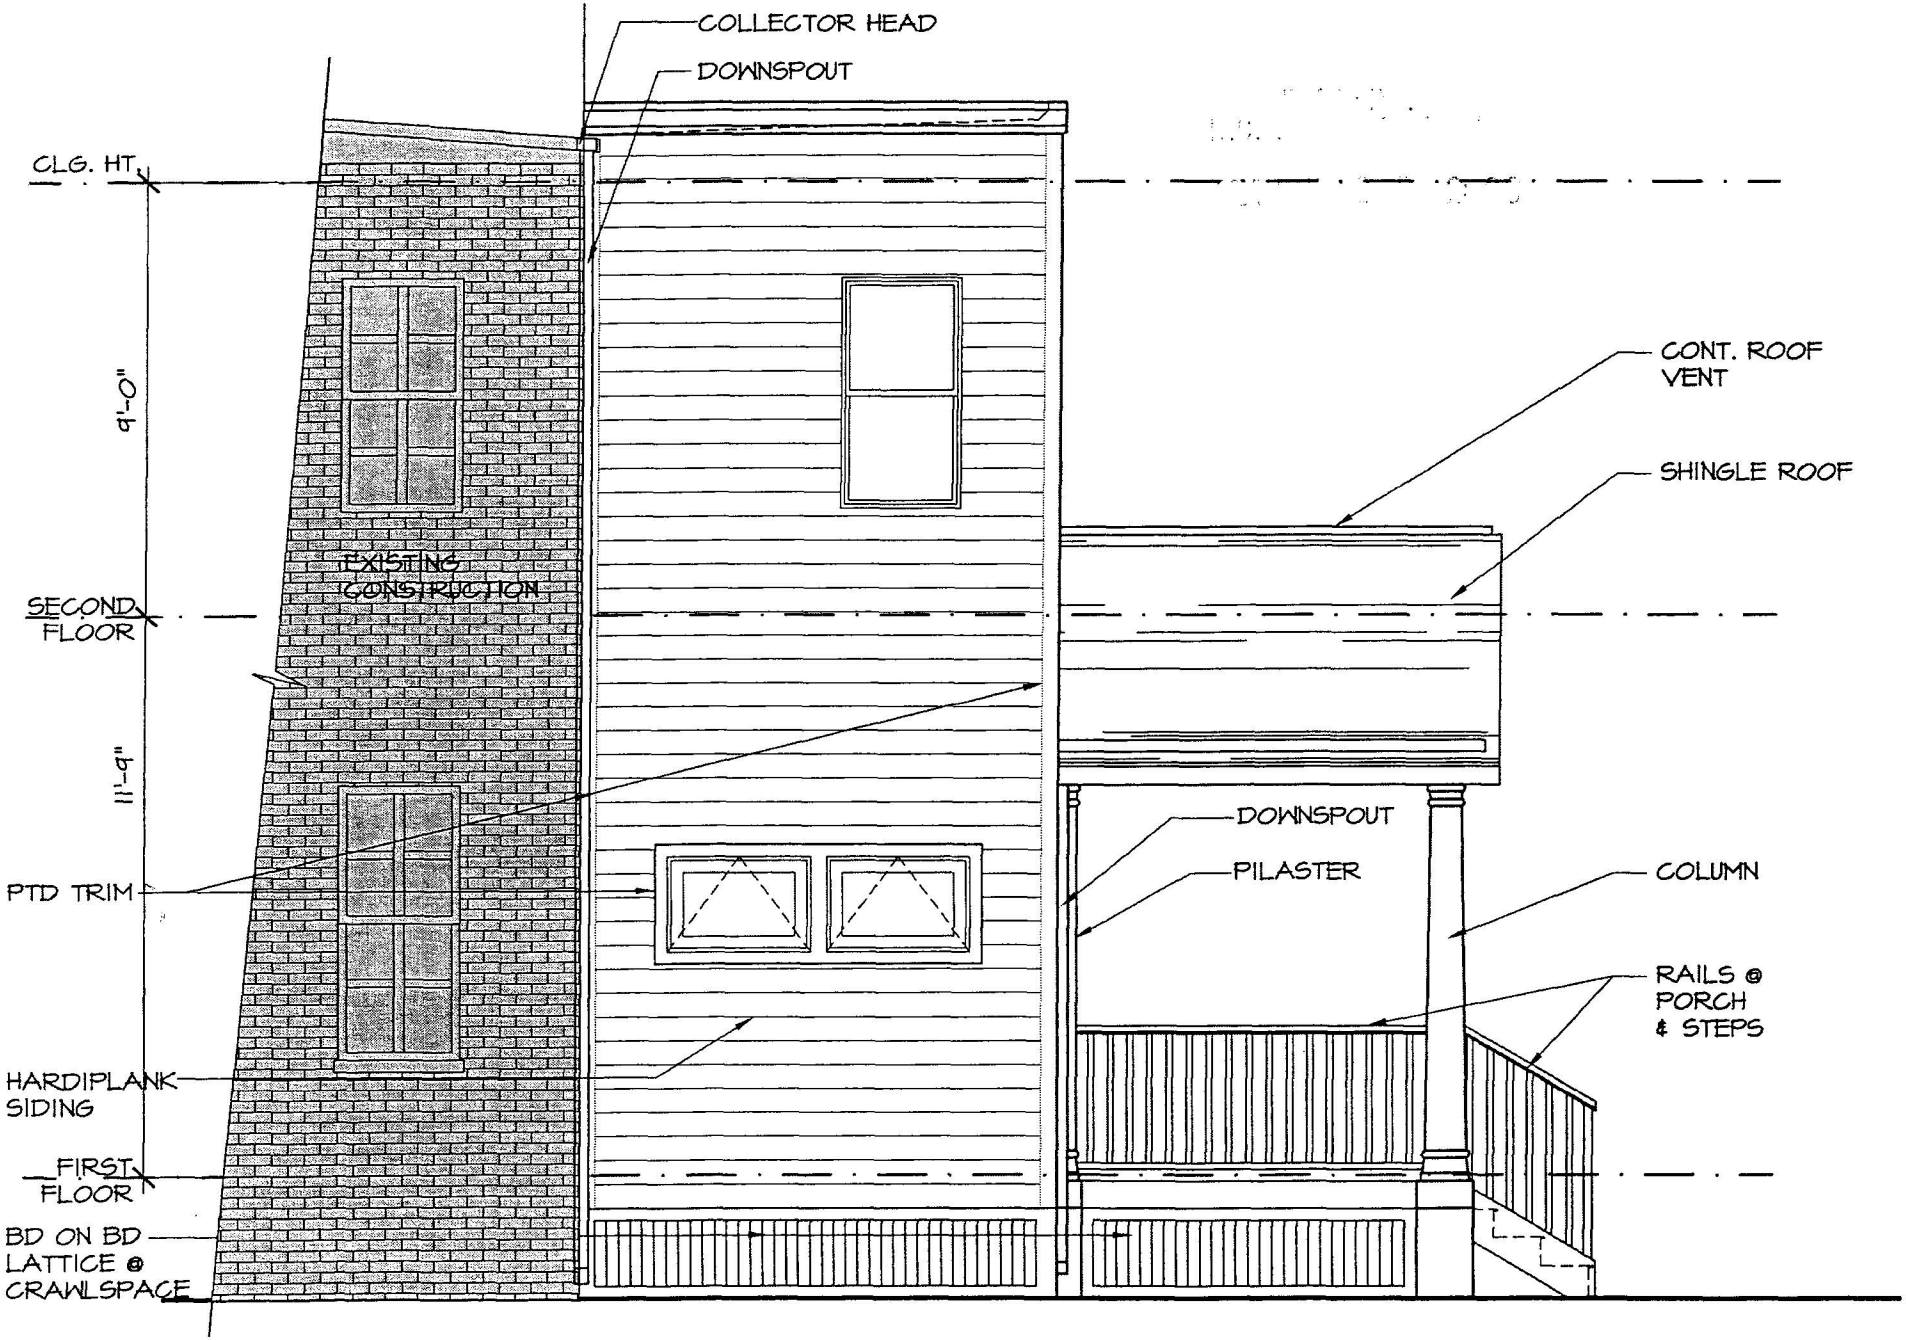


BZA
Case No. 17196
Exhibit No. 9

SIDE ELEVATION

1/4" = 1'-0"

Board of Zoning Adjustment
District of Columbia
CASE NO. 17196
EXHIBIT NO. 9

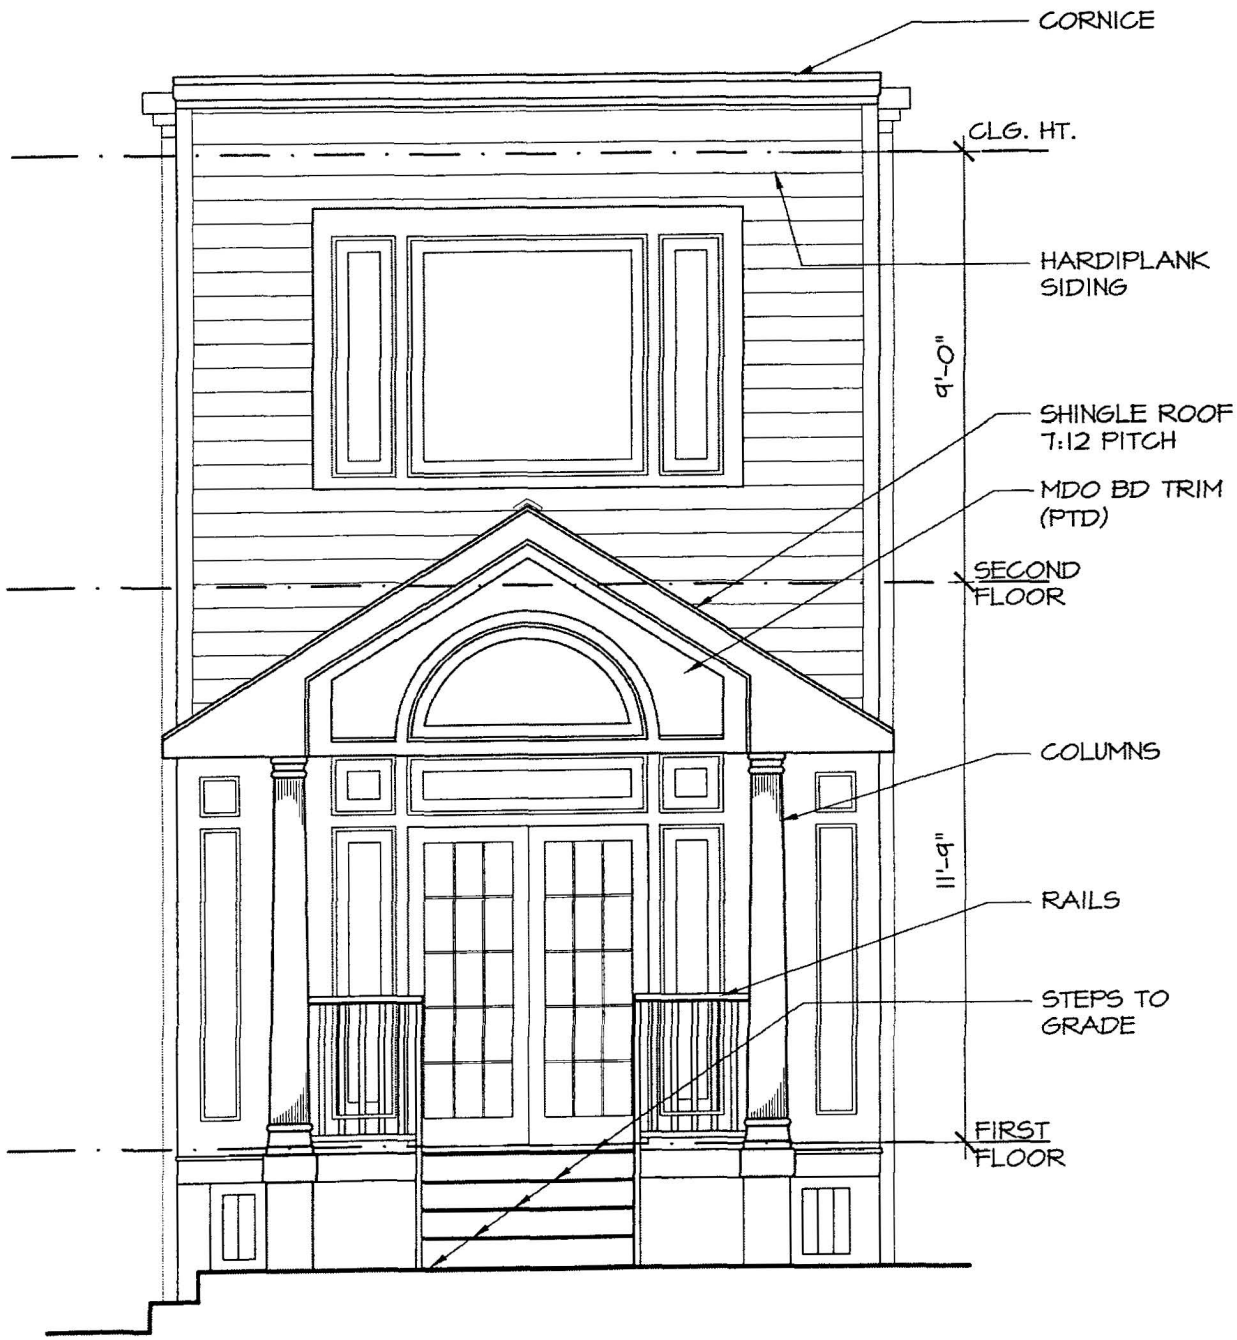

REAR ELEVATION

1/4" = 1'-0"