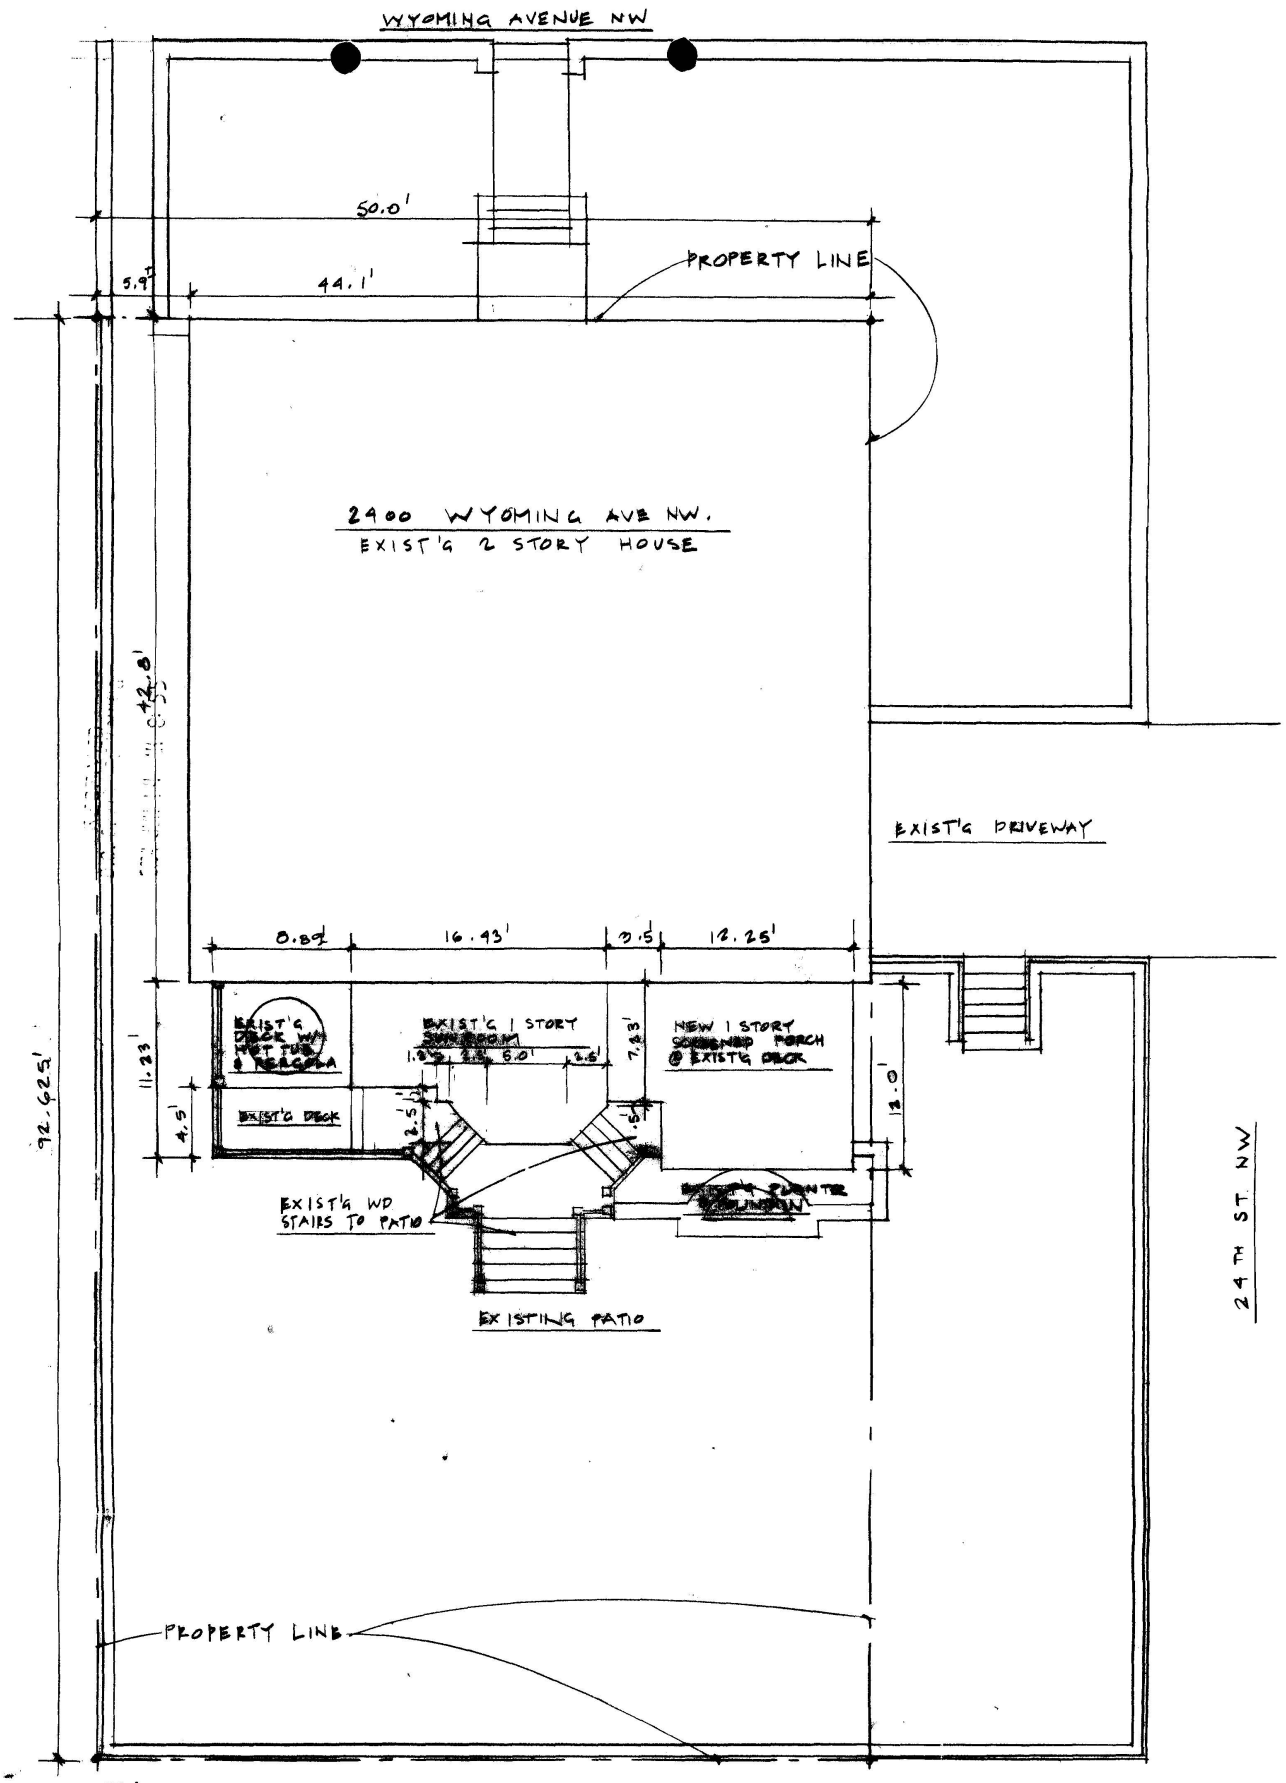



BZA
Case No. 17205
Exhibit No. 8

1

2400 WYOMING AVENUE NW
SITE PLAN
1/8" = 1'-0"

N


Board of Zoning Adjustment
District of Columbia
CASE NO. 17205
EXHIBIT NO. 8

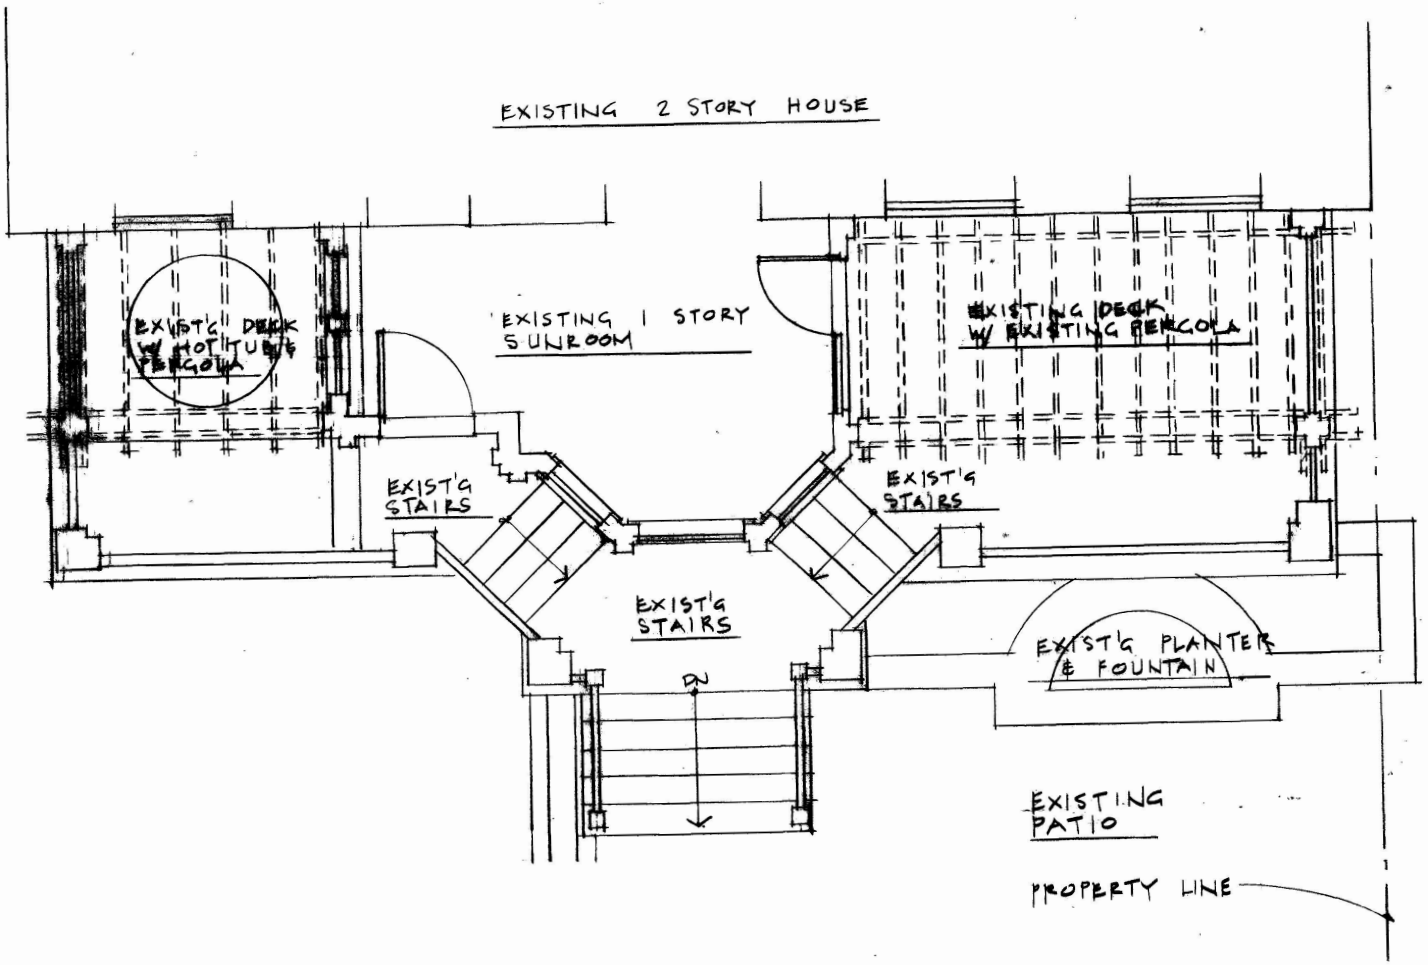

2400 WYOMING AVENUE NW
EXISTING PARTIAL PLAN @ REAR OF HOUSE


2

1/4" = 1'-0"

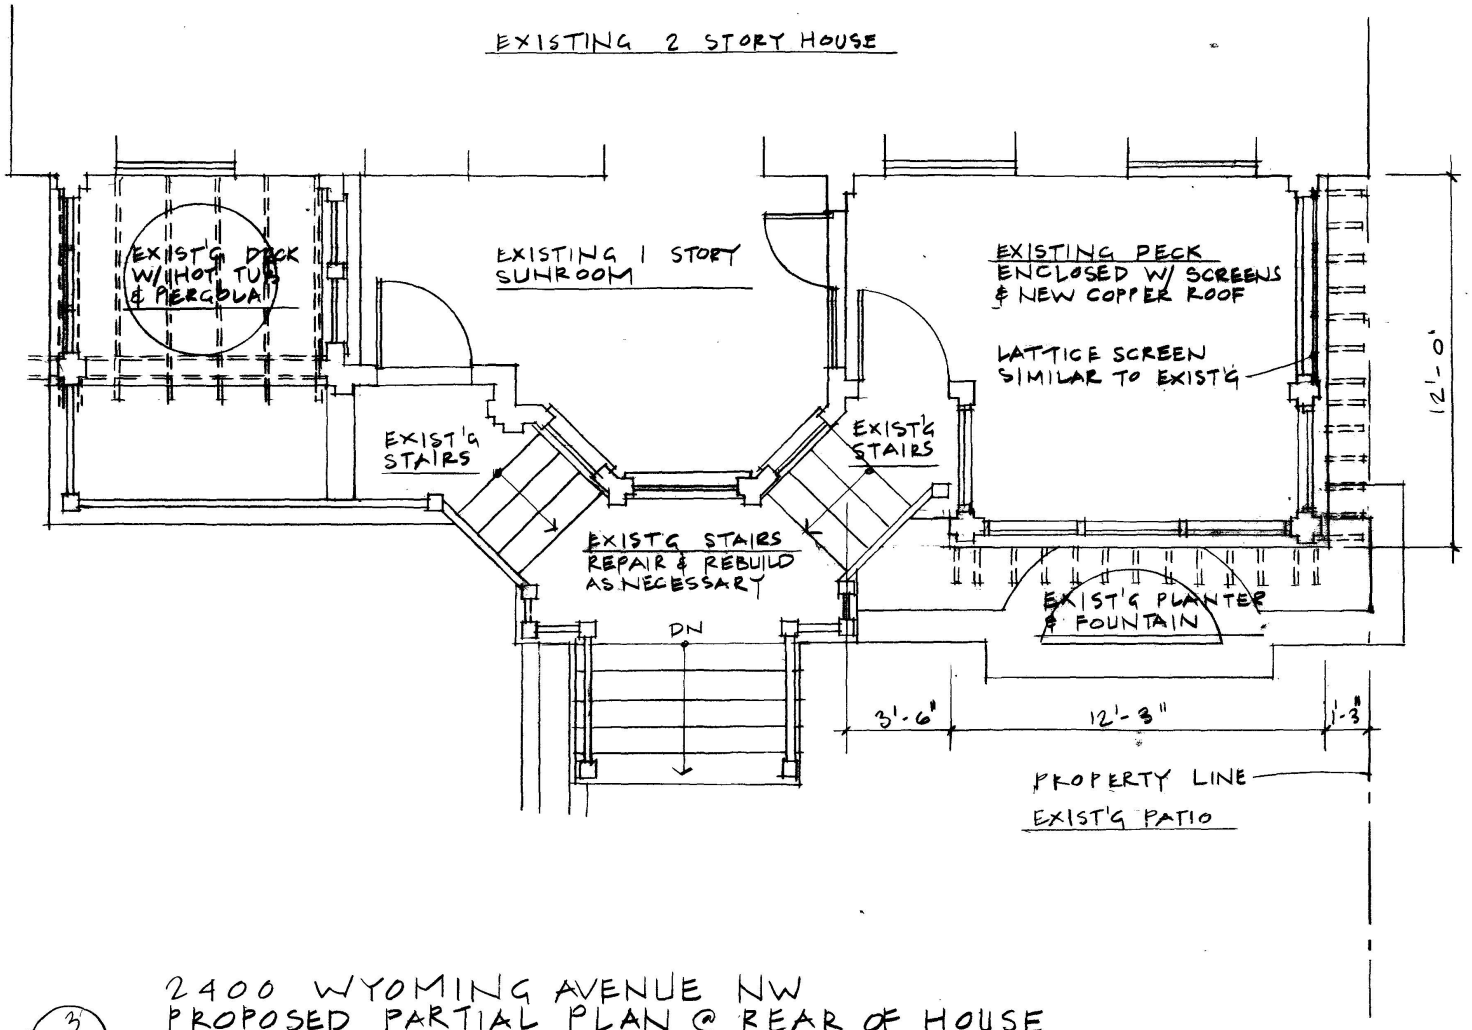

3

2400 WYOMING AVENUE NW
PROPOSED PARTIAL PLAN @ REAR OF HOUSE
1/4" = 1'-0"

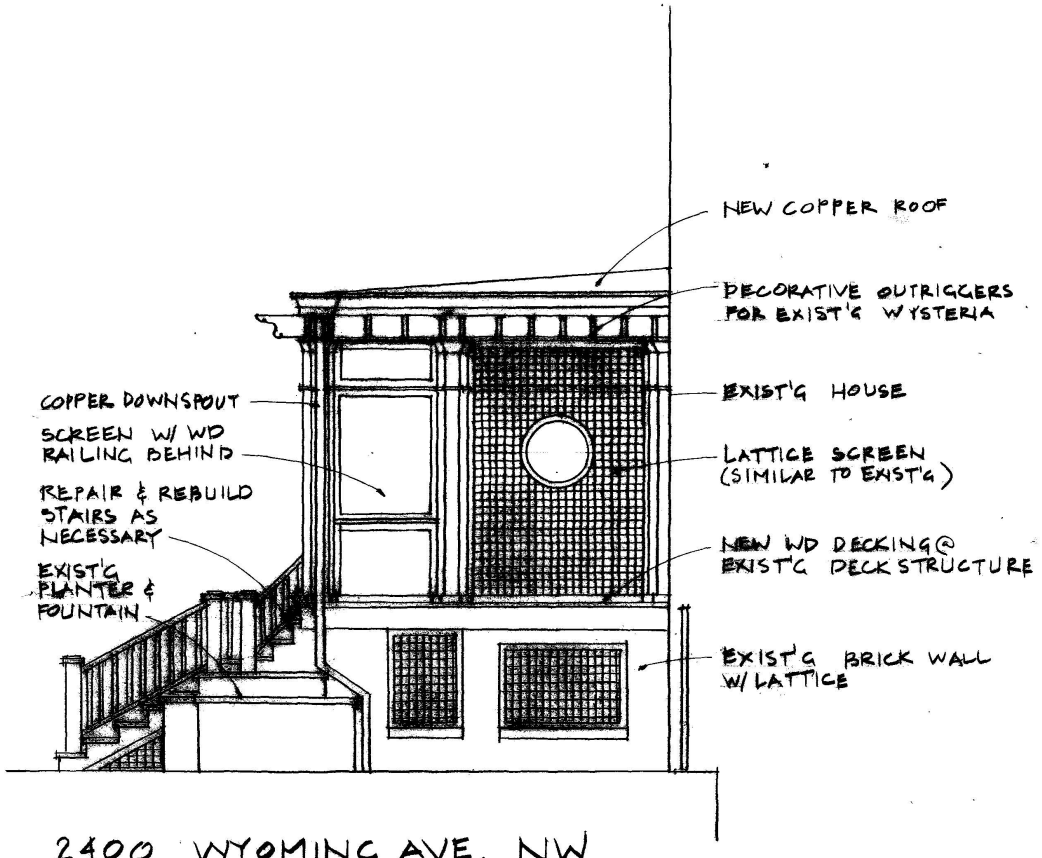

2400 WYOMING AVE. NW
PROPOSED EAST ELEVATION @ PORCH

4

1/4"= 1'-0"



5

2400 WYOMING AVE. NW.
PROPOSED SOUTH (REAR ELEVATION

1/4" = 1'-0"