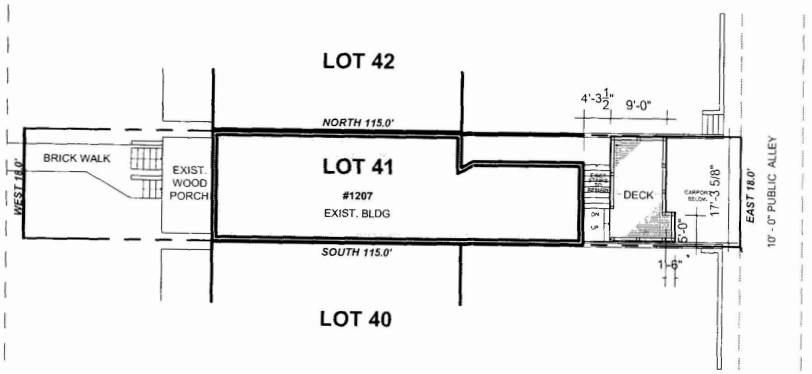


BZA
Case No. 17208
Exhibit No. 10

GENERAL NOTES

inscapestudio
1215 CONNECTICUT AVE. NW
WASHINGTON, DC 20036
T 202 416 6333 F 202 416 6332

MARTINEZ, PABLO
00.000
1207 CLIFTON ST. NW
WASHINGTON, DC 20009

www.inscapestudio.com


SITE PLAN

REVISIONS

1"=20'
SCALE
ISSUE
15 JUNE 04

D101

Board of Zoning Adjustment
District of Columbia
CASE NO. 17208
EXHIBIT NO. 10

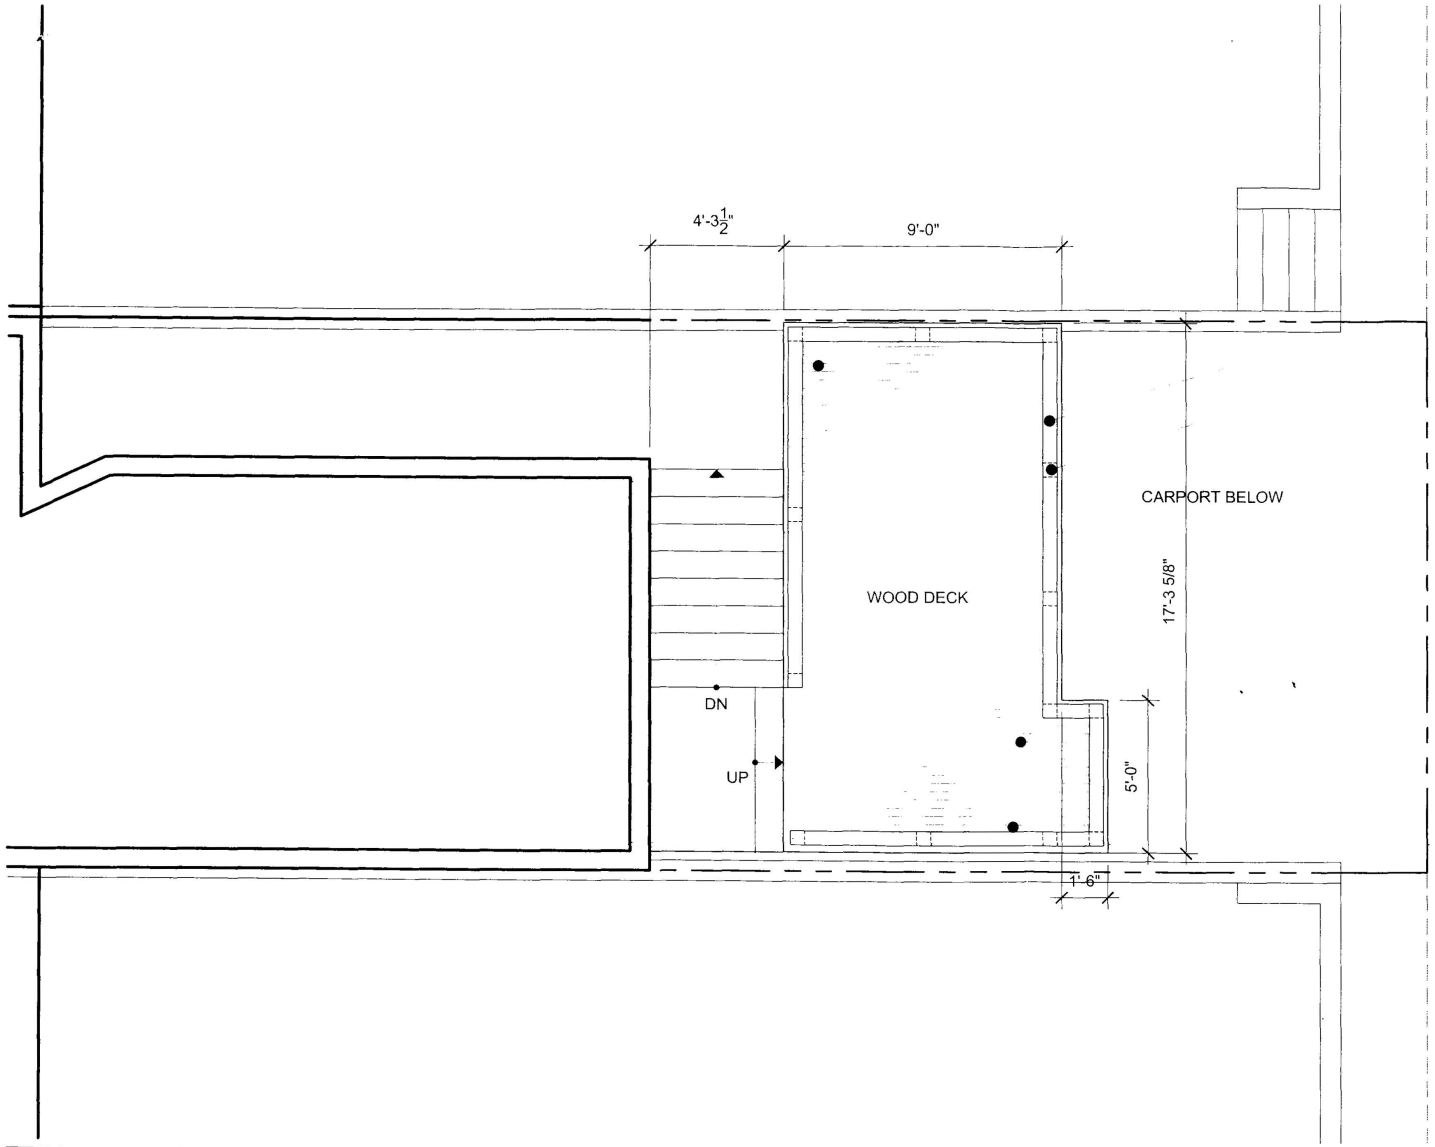

GENERAL NOTES

N

inscapestudio
1215 CONNECTICUT AVE. NW
WASHINGTON, DC 20036
T 202.416.0333 F 202.416.0332
www.inscapestudio.com


MARTINEZ, PABLO
00.000
1207 CLIFTON ST. NW
WASHINGTON, DC 20009


REAR YARD PLAN

REVISIONS

1/4"=1'-0"
SCALE
ISSUE
15 JUNE 04

D101

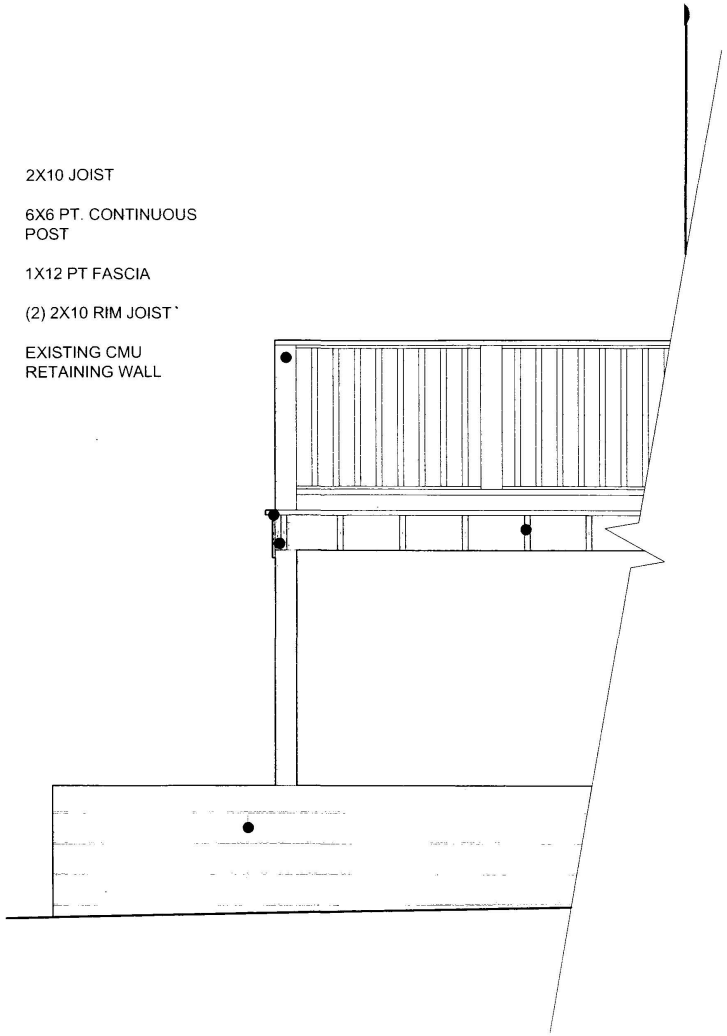

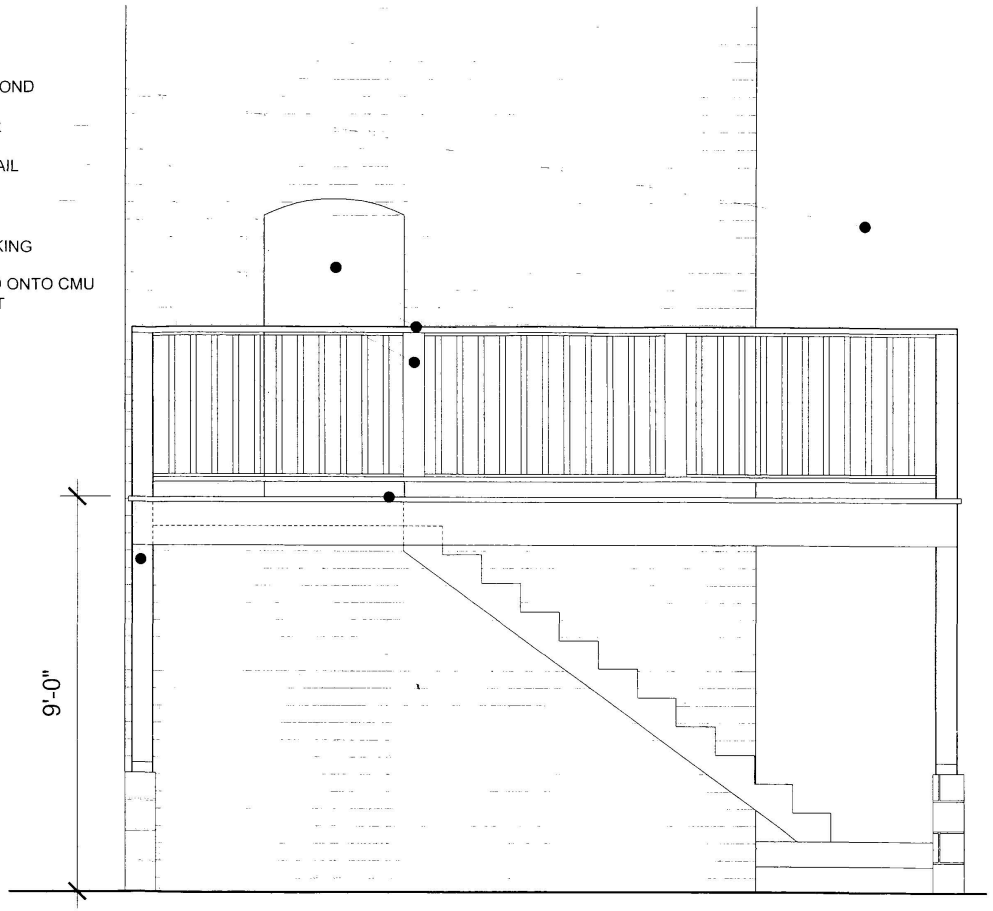

GENERAL NOTES

N

inscapestudio
1215 CONNECTICUT AVE NW
WASHINGTON, DC 20036
T. 202.416.0333 F. 202.416.0332

MARTINEZ, PABLO
00.000
1207 CLIFTON ST. NW
WASHINGTON, DC 20009

REAR YARD PLAN

www.inscapestudio.com

REVISIONS

3/8"=1'-0"
SCALE
ISSUE
15 JUNE 04

D101