
#-17223

SUPPLEMENTARY PLANS AS REQUESTED BY BOARD

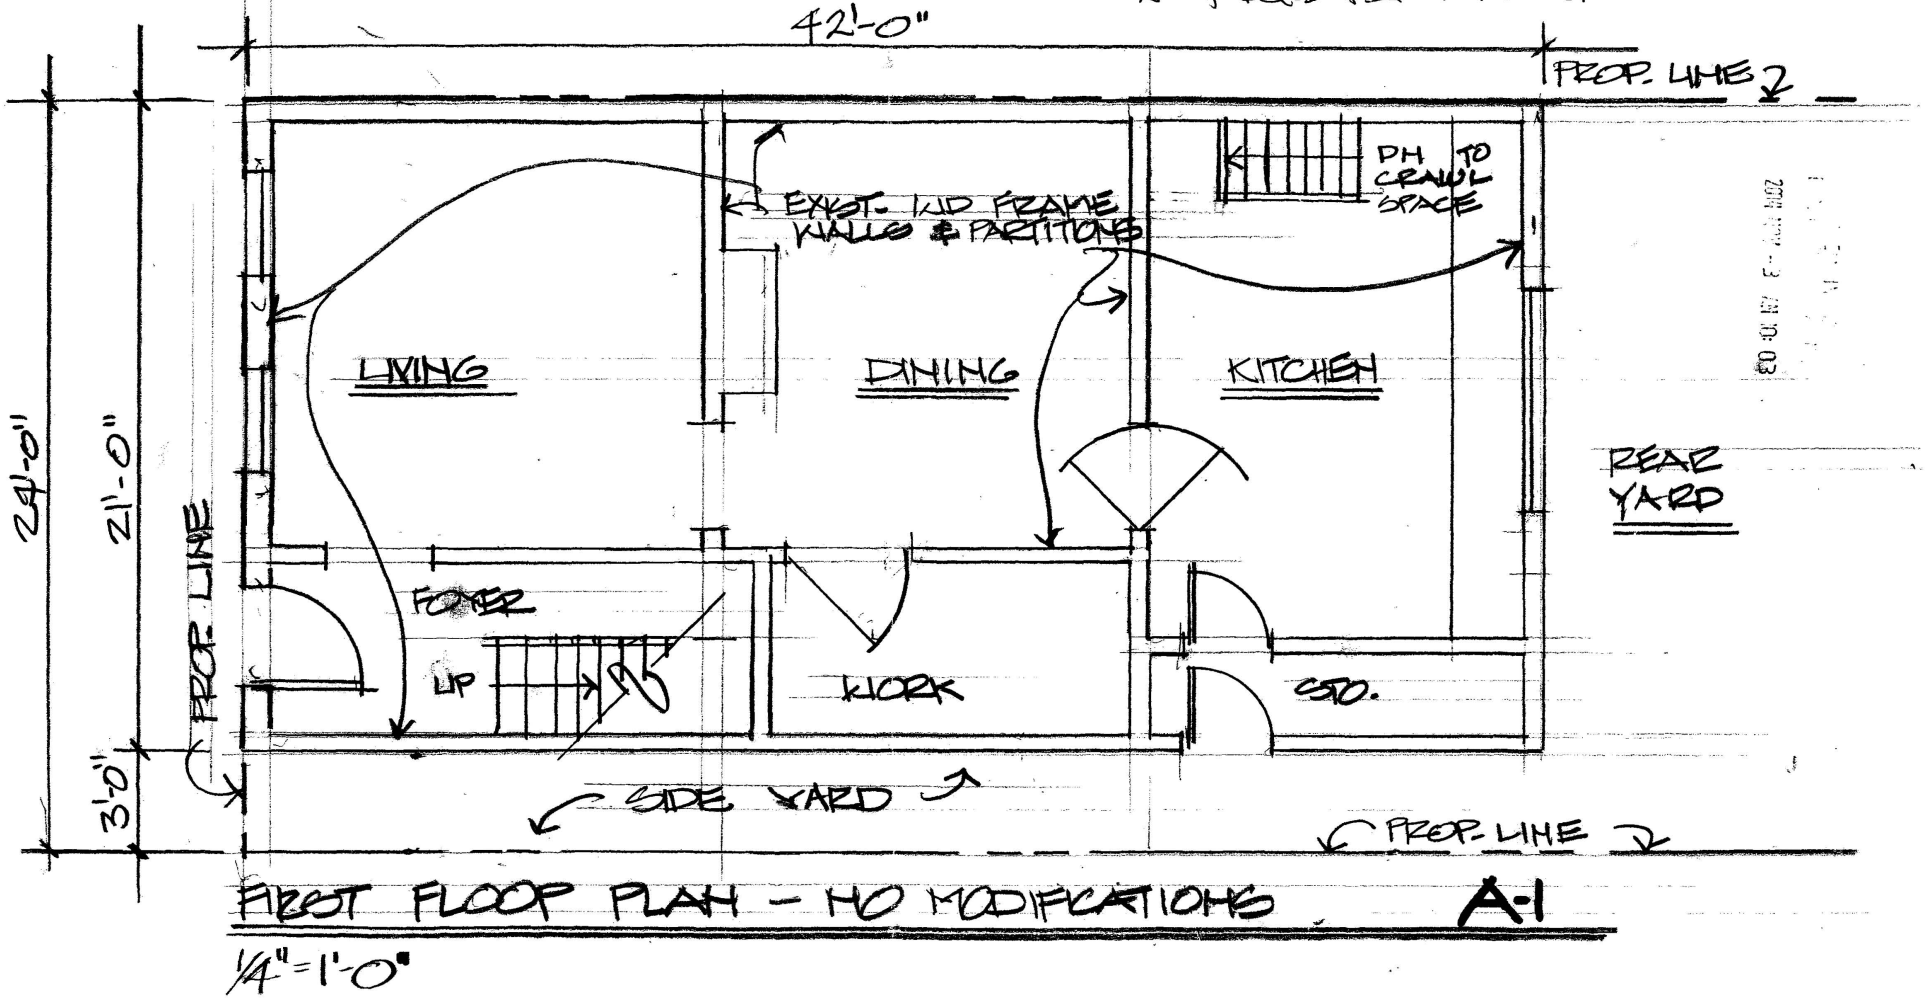


FIRST FLOOR PLAN - NO MODIFICATIONS A-1

1/4"=1'-0"


BZA
Case No. 17223
Exhibit No. 26

Board of Zoning Adjustment
District of Columbia
CASE NO. 17223
EXHIBIT NO. 26

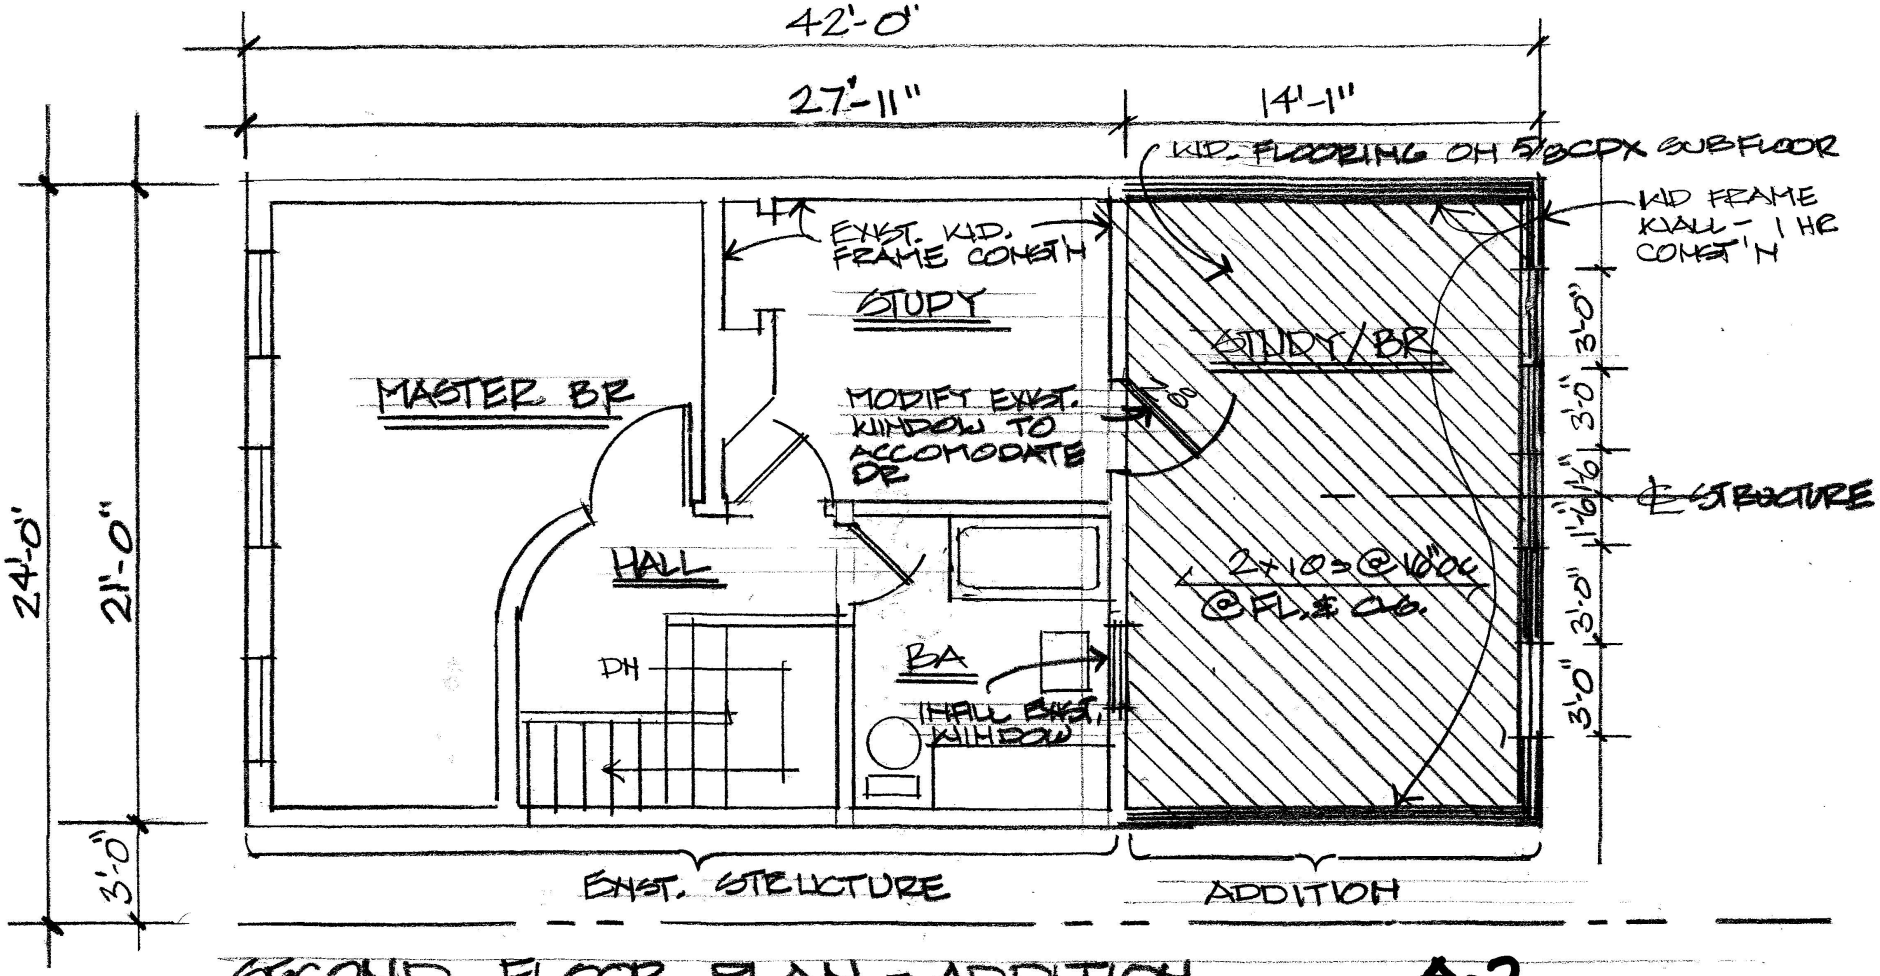

SECOND FLOOR PLAN - ADDITION A-2


1/4" = 1'-0"

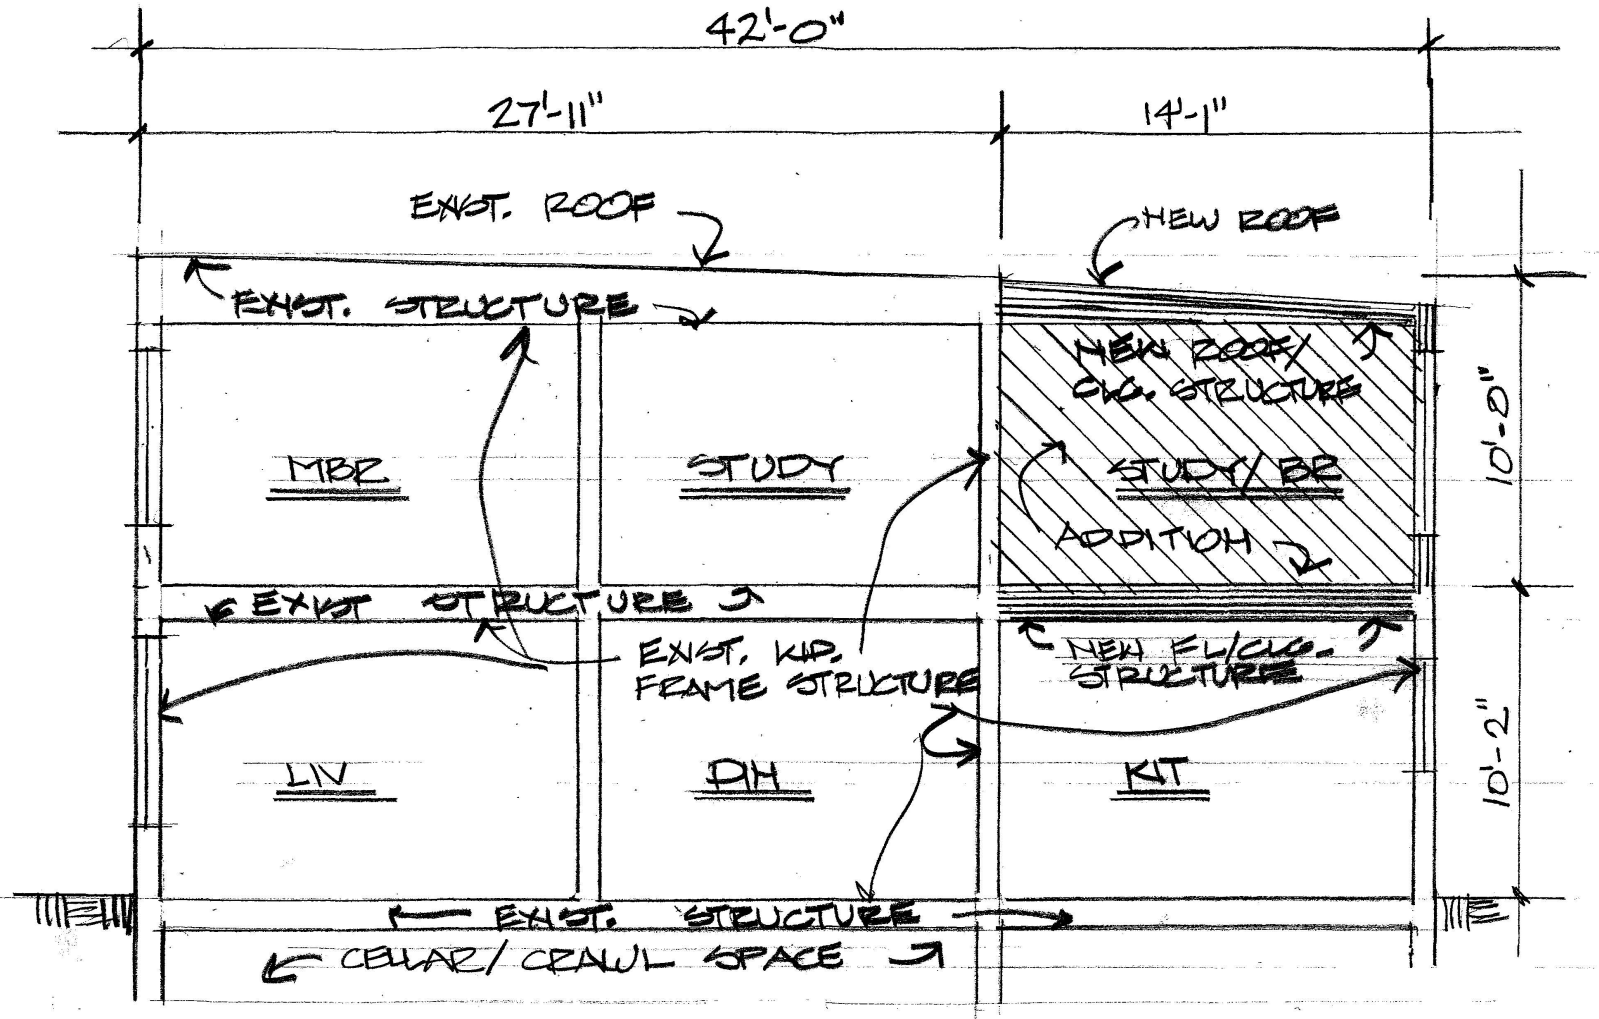

LONGITUDINAL SECTION

A-3


1/4" = 1'-0"

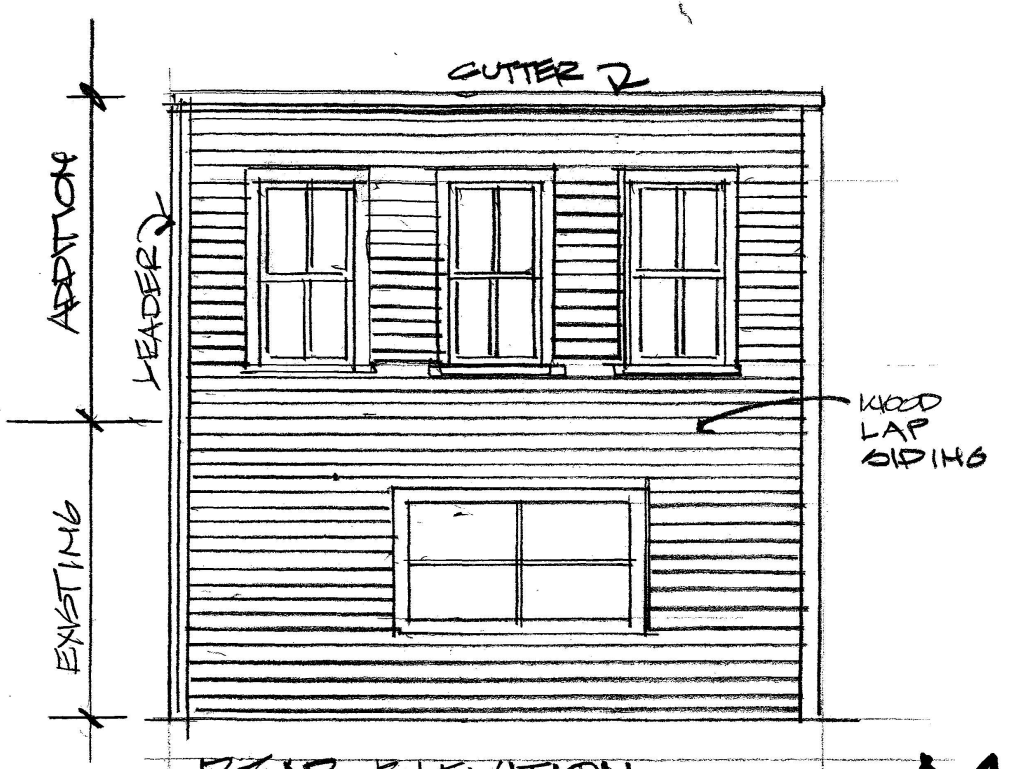

REAR ELEVATION

A-4

1/4" = 1'-0"

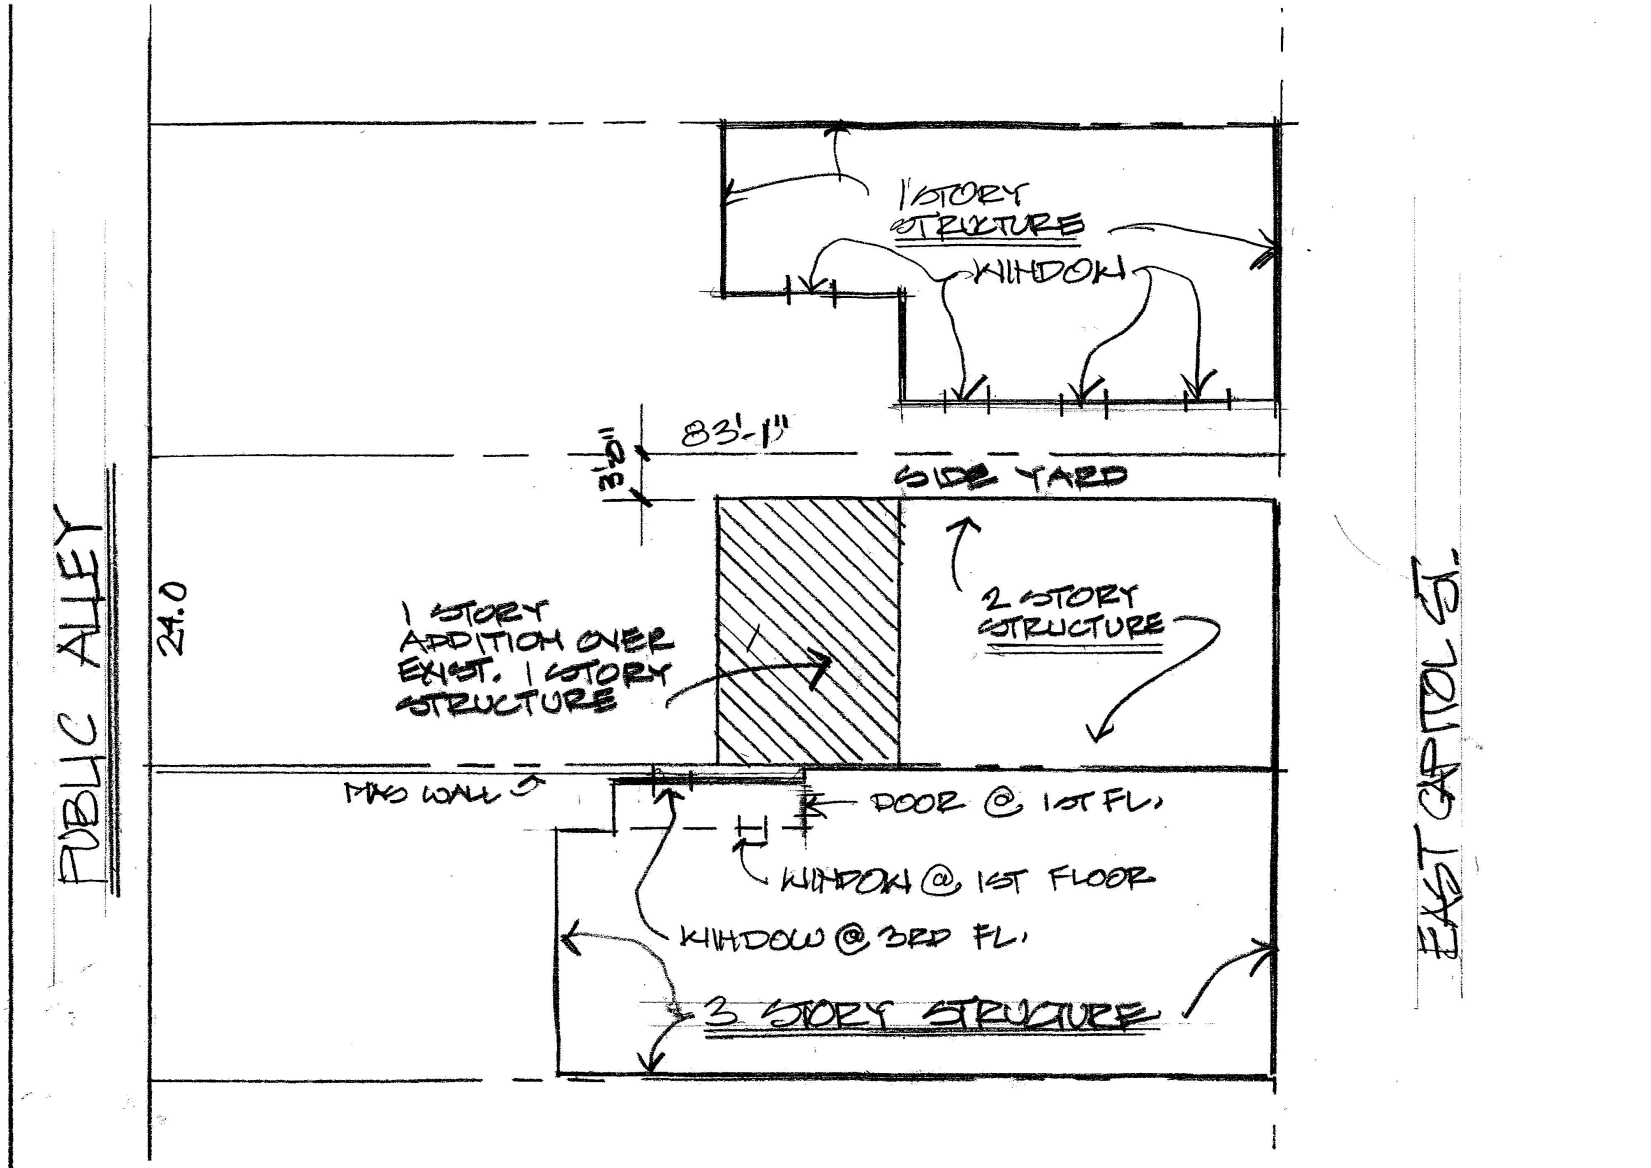

SITE PLAN - SHOWING ADJACENT PROPERTIES A-5

1"=10'-0"