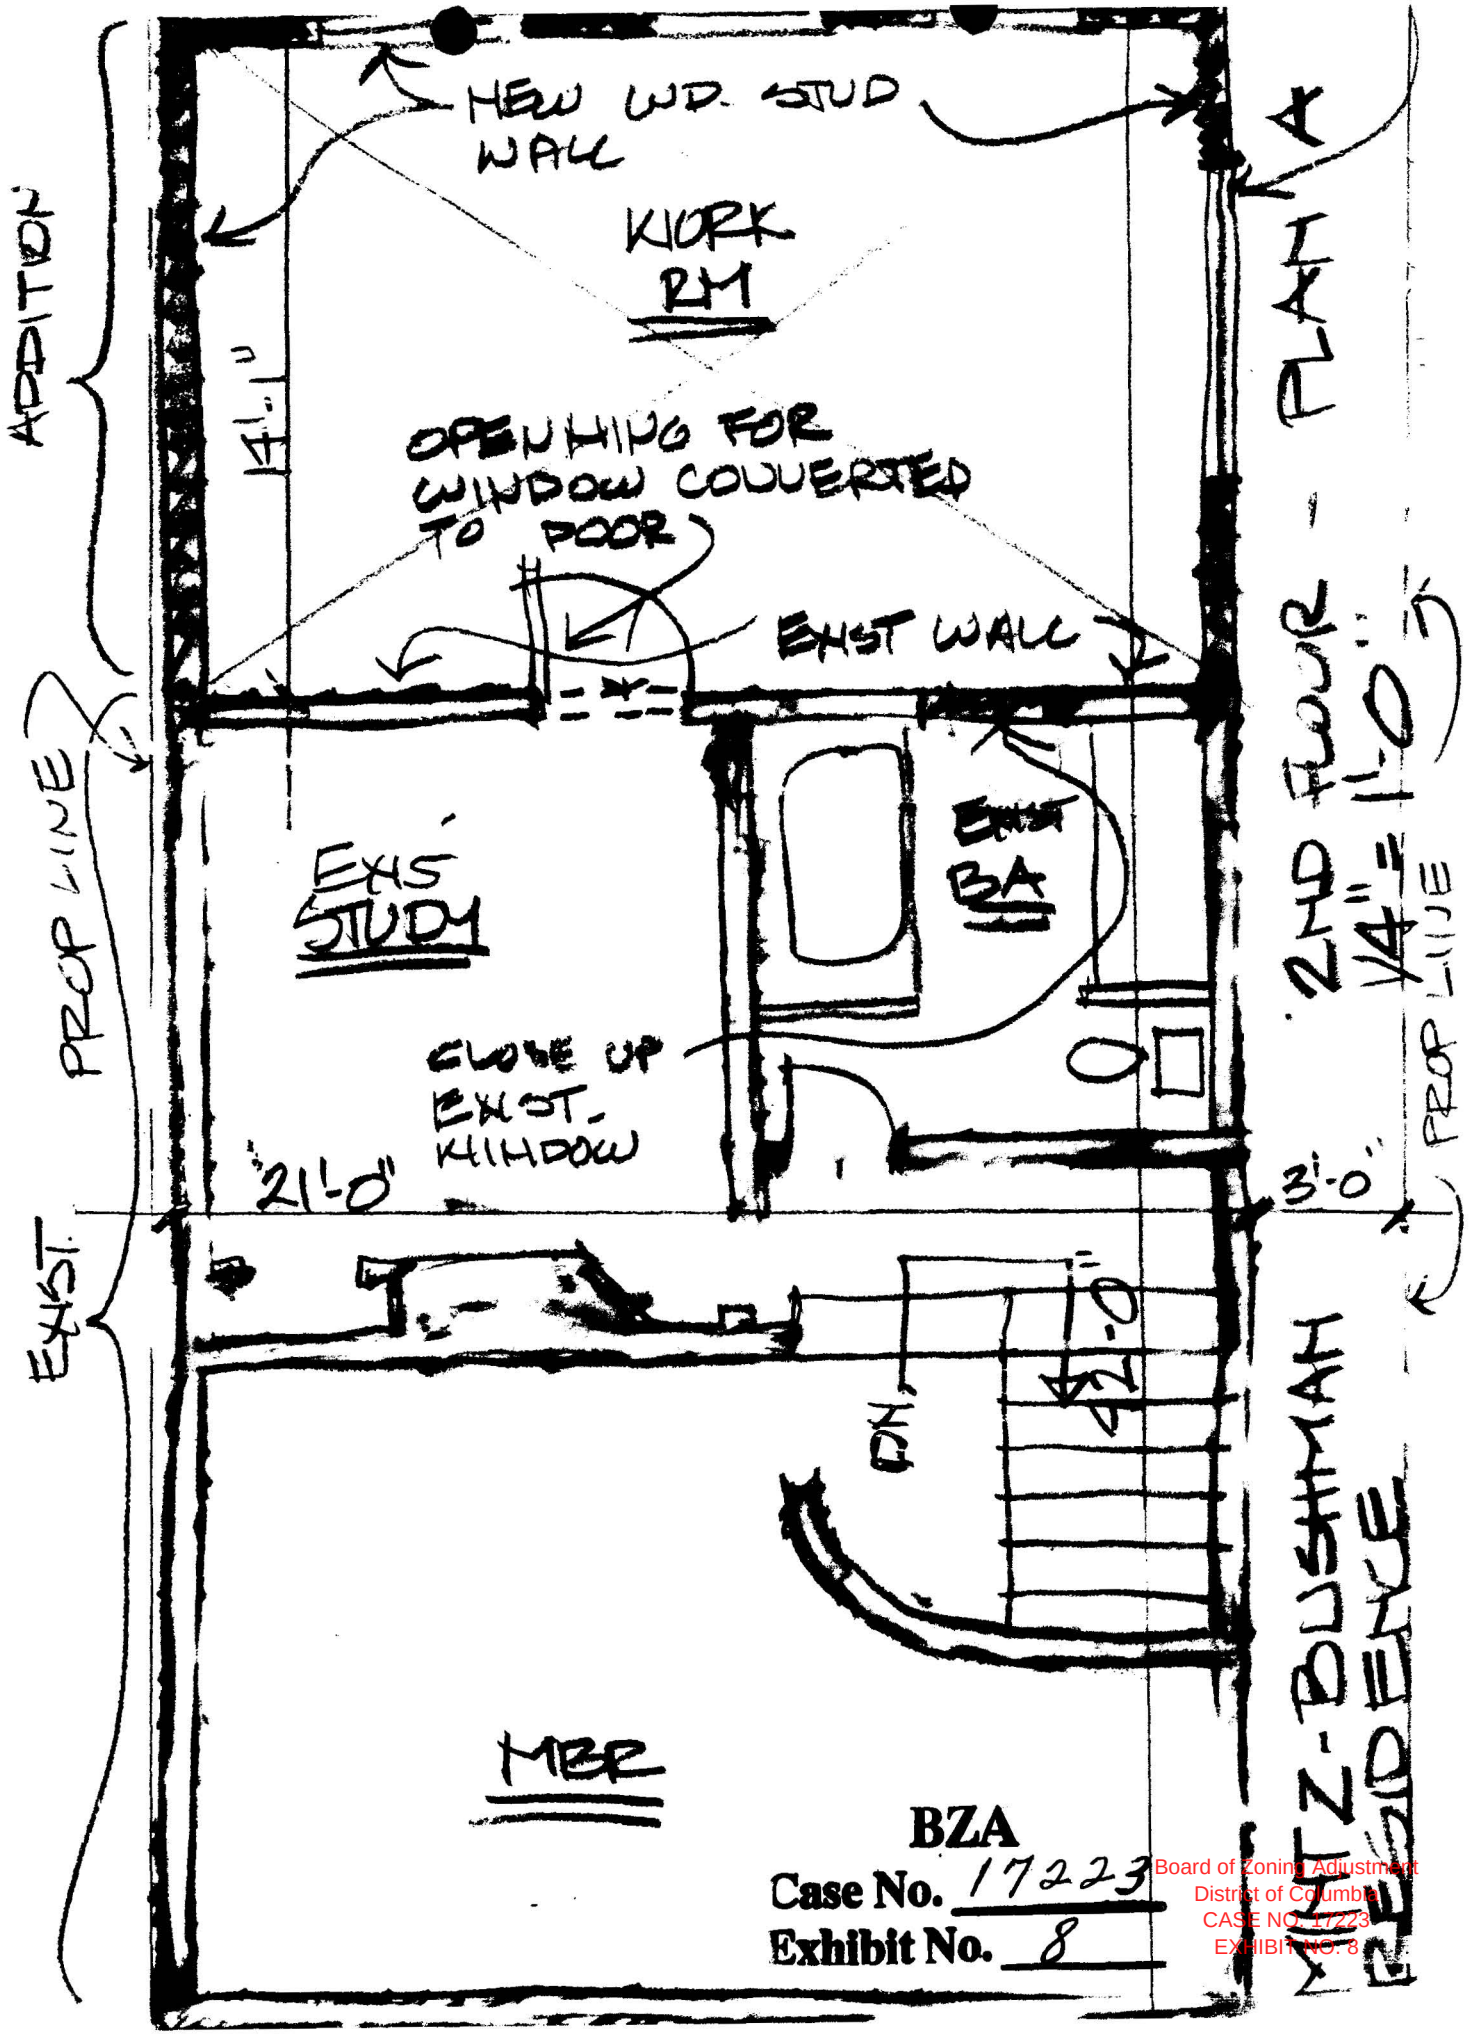
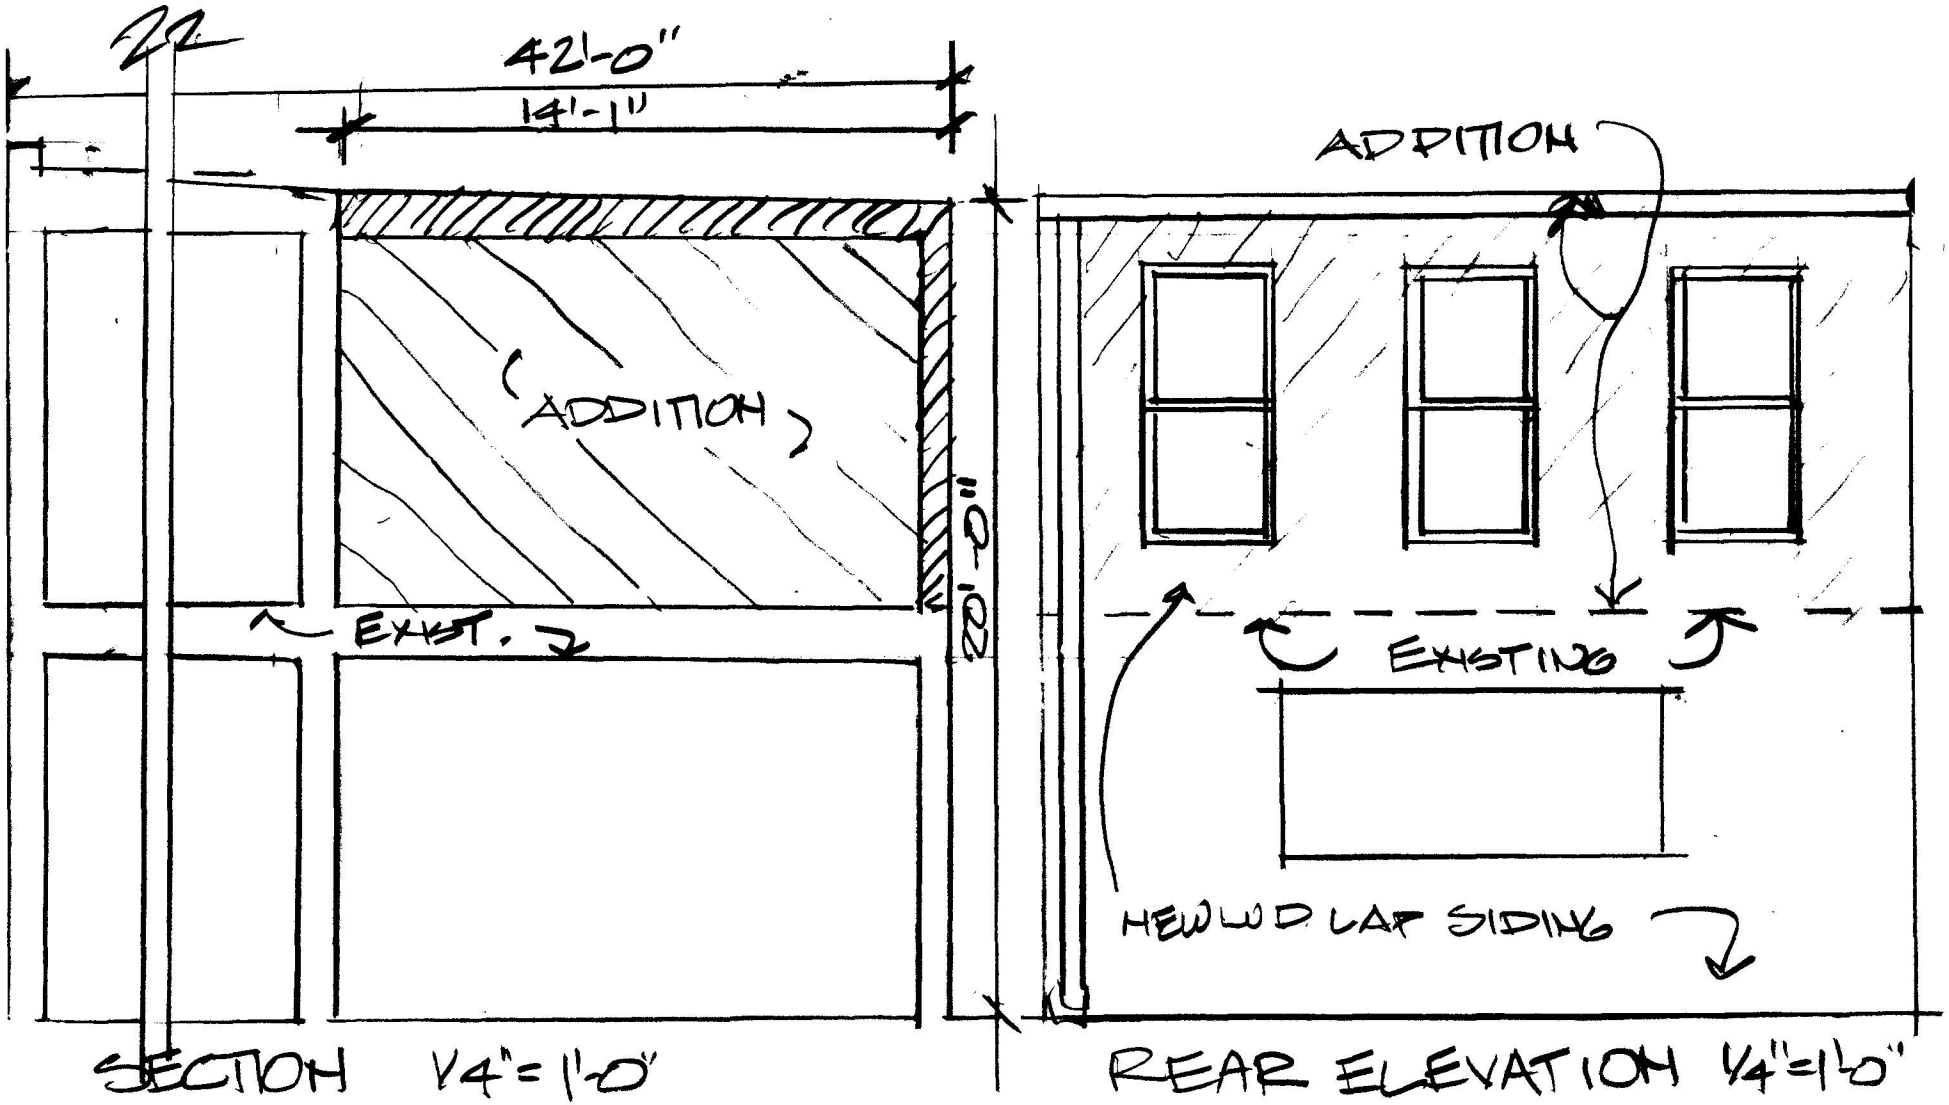

NEW WD. STUD WALL
KIORK RM
OPENHING FOR WINDOW COUVERTED TO POOR
EXHST WALL
EXHST BA
EXS STUDY
CLOSE UP EXST. KIHDOW
21'-0"
3'-0"
ADDITION
PROP LINE
EXHST.
PROP LINE
2nd FLOOR PLAN
1/4"=1'-0"
DN
MBR
BZA
Case No. 17223
Exhibit No. 8
Board of Zoning Adjustment
District of Columbia
CASE NO. 17223
EXHIBIT NO. 8



SECTION 1/4"=1'-0"

REAR ELEVATION 1/4"=1'-0"