

POTOMAC ELEVATION



PENNSYLVANIA ELEVATION

BZA
Case No. 17224
Exhibit No. 32


JENKINS ROW

JPI

SCALE : 1/16" = 1'-0"

SK&I
Architectural Design Group

Board of Zoning Adjustment
District of Columbia
CASE NO. 17224
EXHIBIT NO. 32

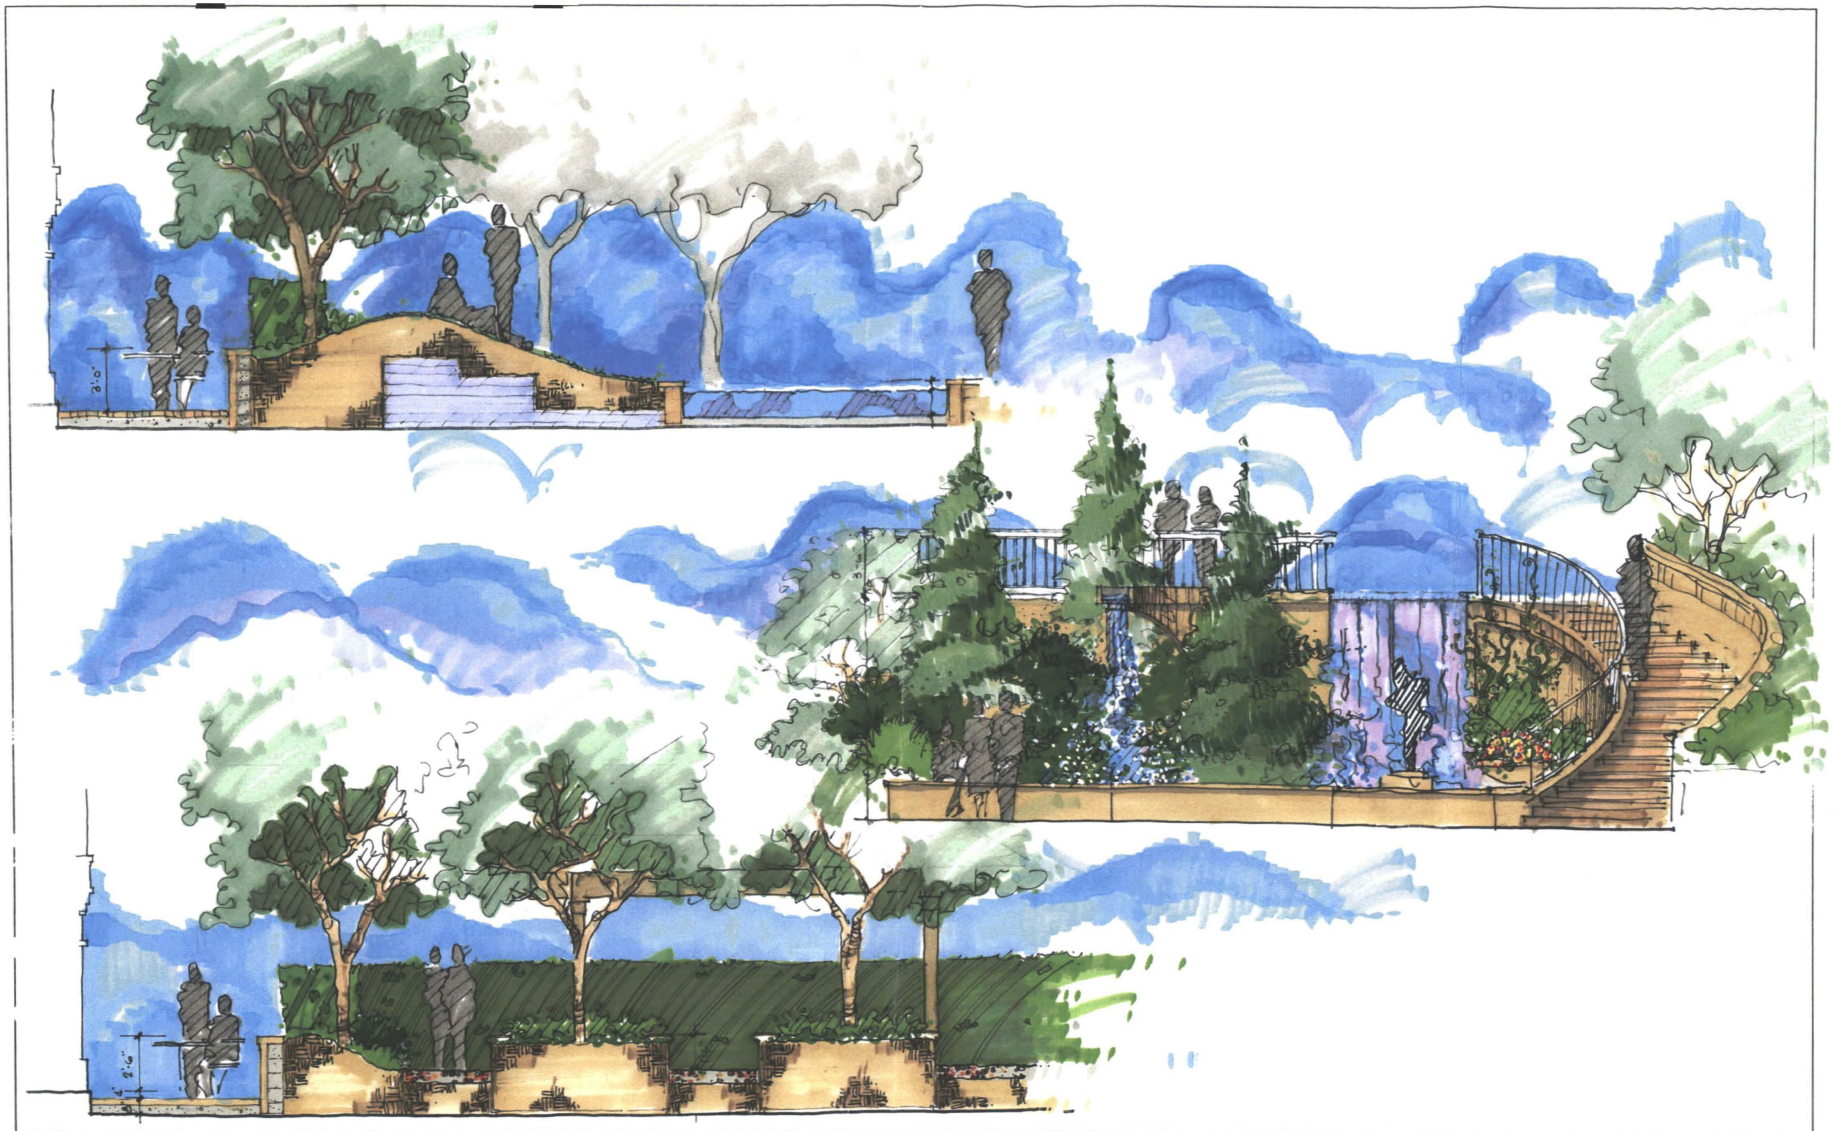

CONCEPTUAL DESIGN FOR
ILUSTRATIVE PURPOSES ONLY

JENKIN'S ROW

A Development of J. P. I.

WASHINGTON DC


DISTRICT OF COLUMBIA

NILES BOLTON ASSOCIATES

ARCHITECTURE
LANDSCAPE ARCHITECTURE
INTERIOR DESIGN
PLANNING

200 NORTH LEE STREET
SUITE 300
ALEXANDRIA, VIRGINIA
703-836-0995
FAX 703-684-3633

DATE: September 9, 2004
SCALE: 1"=10'

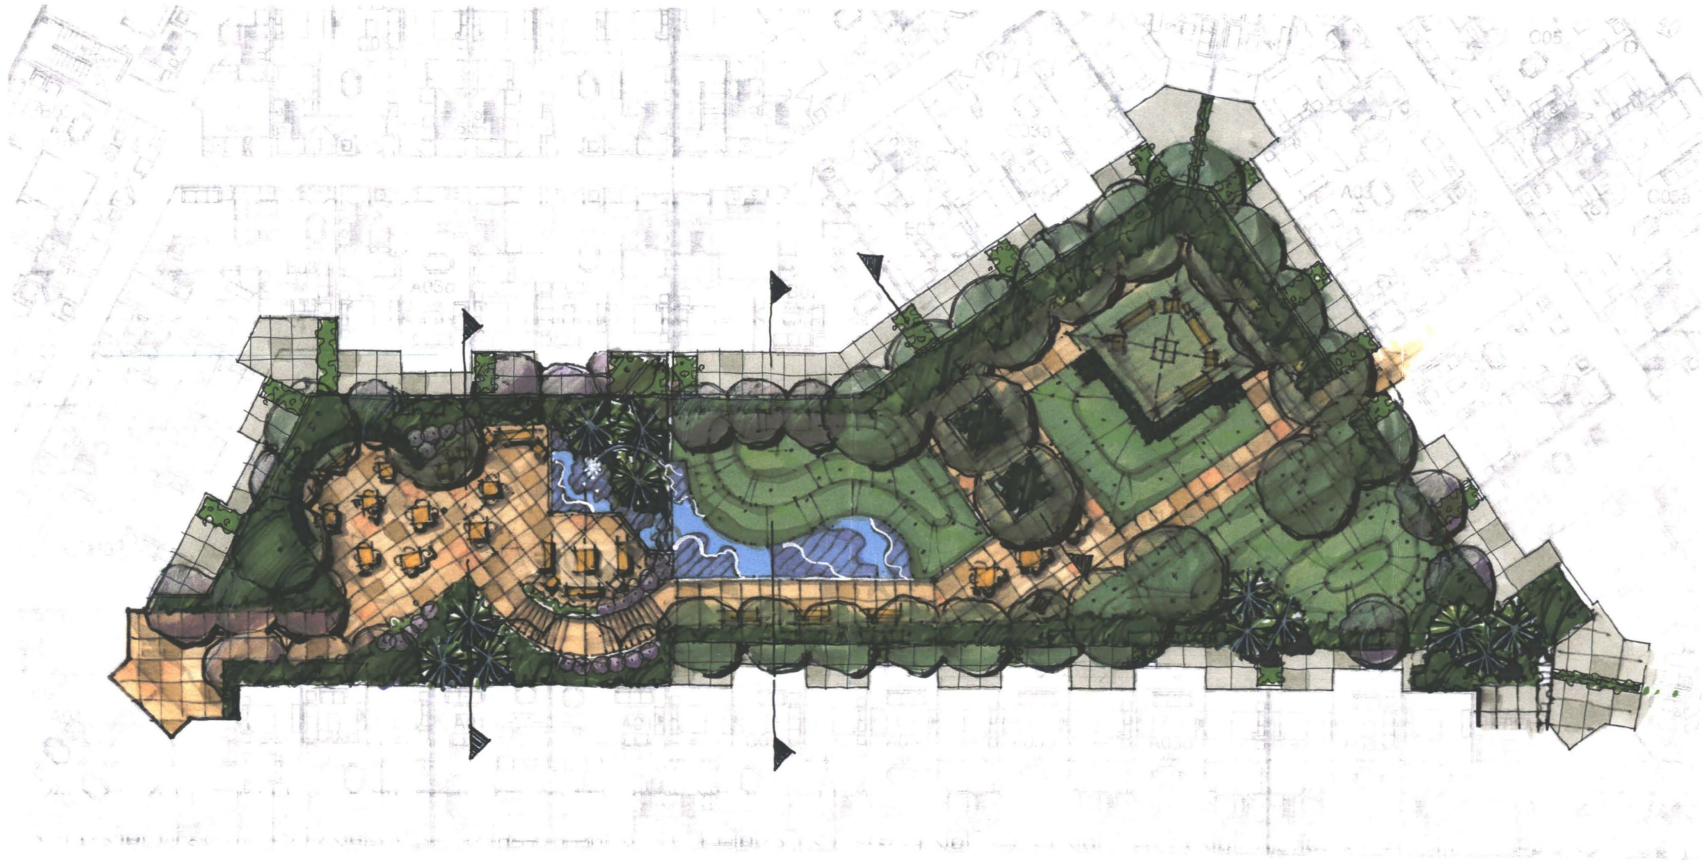

CONCEPTUAL DESIGN FOR
ILUSTRATIVE PURPOSES ONLY

JENKIN'S ROW

A Development of J. P. I.

WASHINGTON DC

DISTRICT OF COLUMBIA

NILES BOLTON ASSOCIATES

ARCHITECTURE
LANDSCAPE ARCHITECTURE
INTERIOR DESIGN
PLANNING

100 NORTH LEE STREET
ALEXANDRIA, VIRGINIA

DATE: October 12, 2004
SCALE: 1/16"=1'-0"