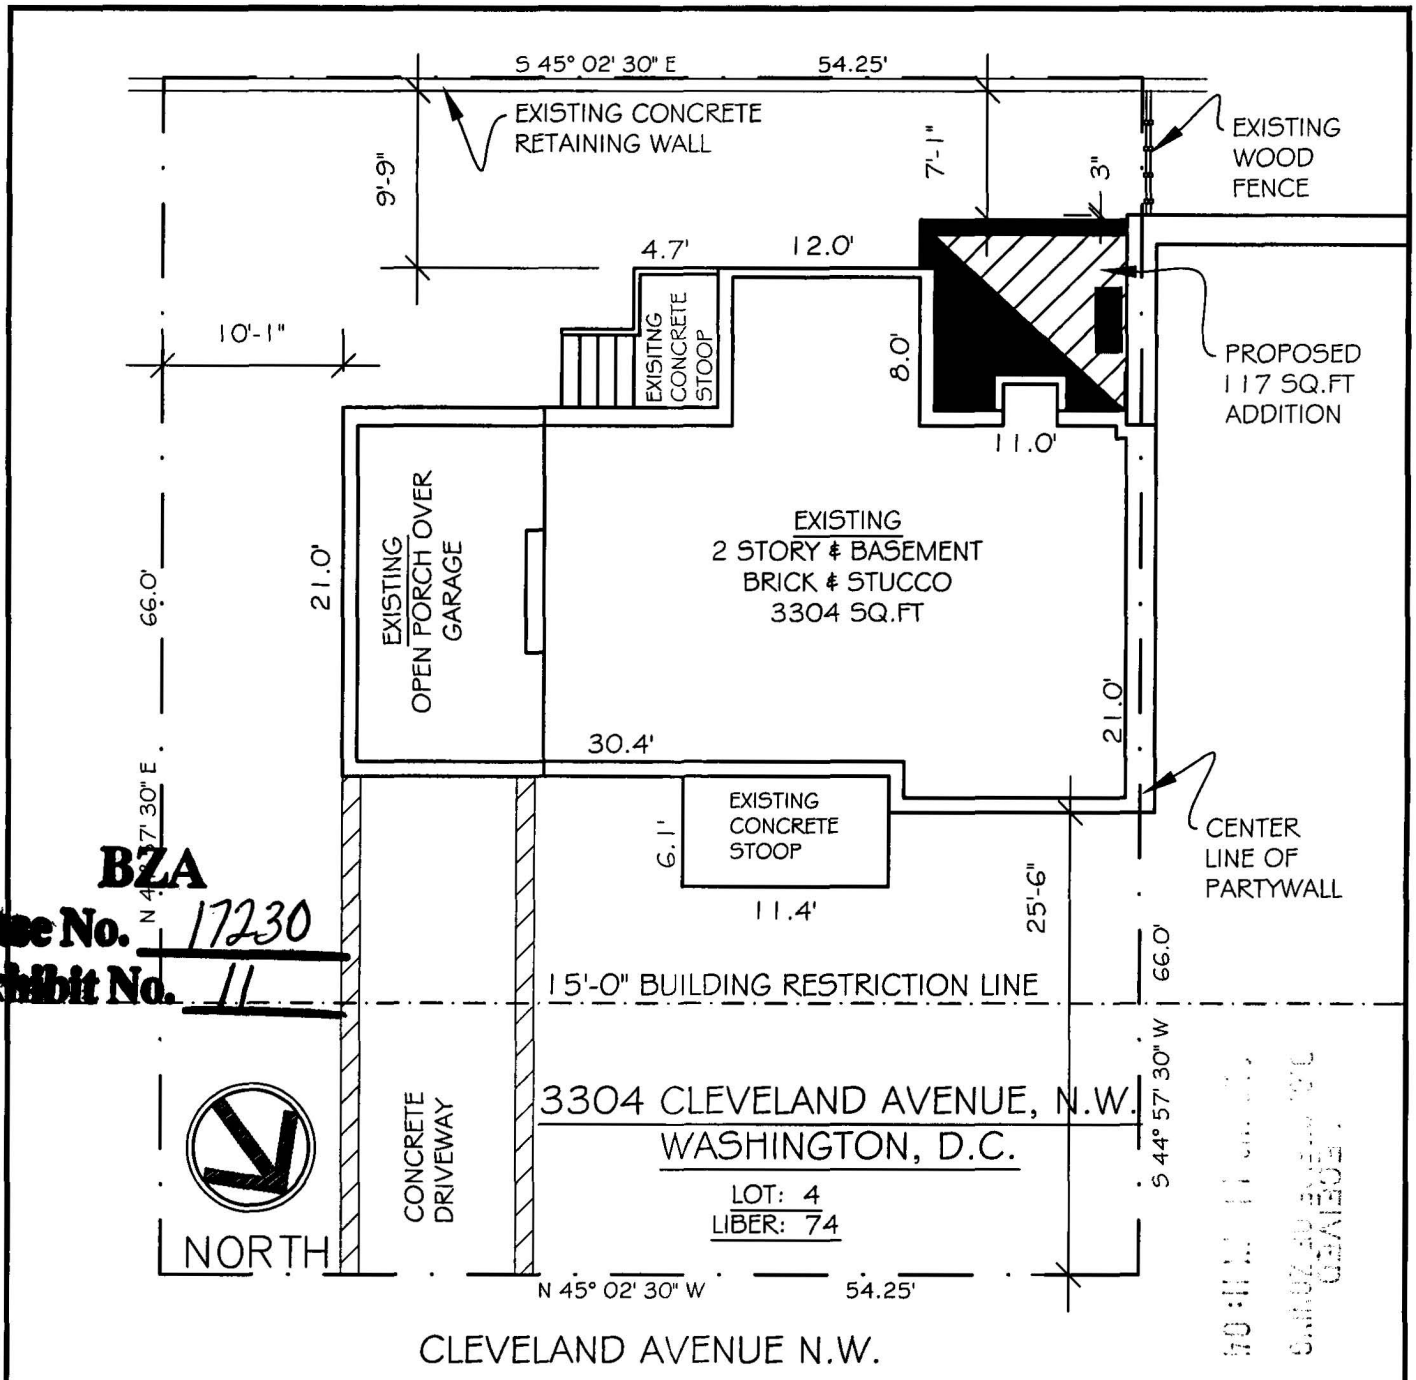


BZA
Case No. 17230
Exhibit No. 11

DESIGNED FOR: The GRIFFIN RESIDENCE	PLANS REVIEWED AND APPROVED:
DESIGNER: JENNIFER GILMER, CKD.	

JENNIFER GILMER
Kitchen & Bath, Ltd.
6935 WISCONSIN AVENVE
CHEVY CHASE, MD 20815
PH 301-657-2500 FX 301-657-9888

ALL DIMENSIONS AND SIZE DESIGNATIONS GIVEN ARE SUBJECT TO VERIFICATION ON JOBSITE AND ADJUSTMENT TO FIT JOB CONDITIONS.


THIS AN ORIGINAL DESIGN AND MUST NOT BE RELEASED OR COPIED UNLESS APPLICABLE FEE HAS BEEN PAID OR JOB ORDER PLACED.

DATED PLANS ARE PART OF
CONTRACT DOCUMENTS: 09-10-2003
REVISED DATE: 02-23-2004

SCALE:

#11

Board of Zoning Adjustment
District of Columbia
CASE NO. 17230
EXHIBIT NO. 11

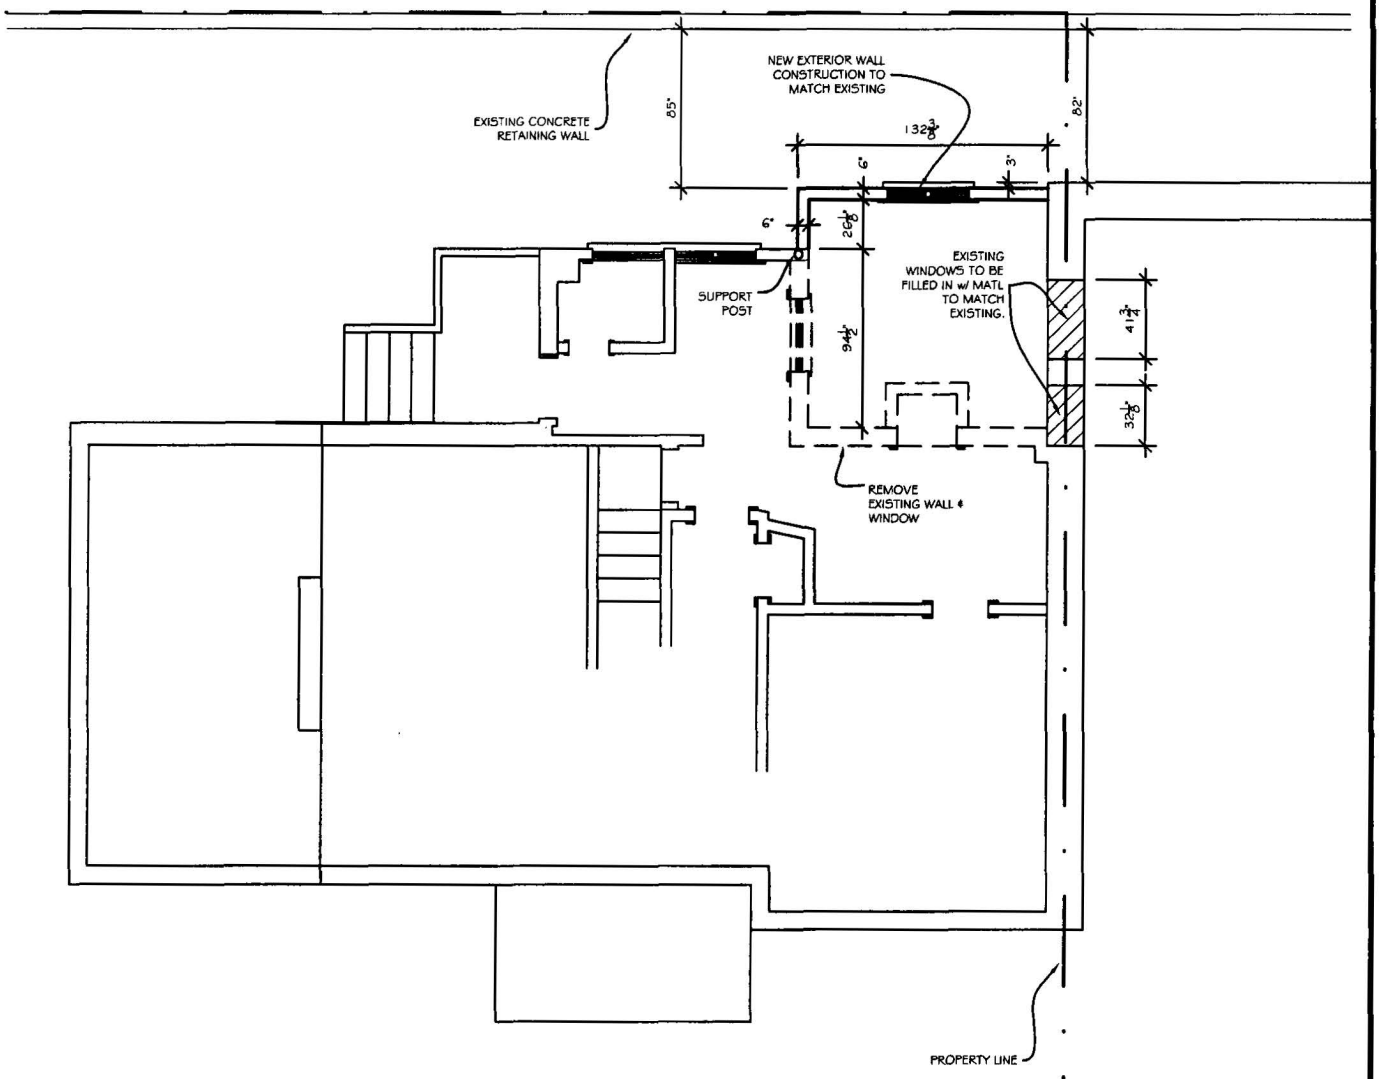

1 / A100 **FIRST FLOOR PLAN**

SCALE: 1/8" = 1'-0"

DESIGNED FOR: The GRIFFIN RESIDENCE

DESIGNER: JENNIFER GILMER, CKD.

PLANS REVIEWED AND APPROVED:

JENNIFER GILMER
Kitchen & Bath, Ltd.
6935 WISCONSIN AVENVE
CHEVY CHASE, MD 20815
PH 301-657-2500 FX 301-657-9888

ALL DIMENSIONS AND SIZE DESIGNATIONS GIVEN ARE SUBJECT TO VERIFICATION ON JOBSITE AND ADJUSTMENT TO FIT JOB CONDITIONS.

THIS AN ORIGINAL DESIGN AND MUST NOT BE RELEASED OR COPIED UNLESS APPLICABLE FEE HAS BEEN PAID OR JOB ORDER PLACED.

DATED PLANS ARE PART OF

CONTRACT DOCUMENTS: 09-10-2003

REVISED DATE: 02-23-2004

SCALE: NOTED



1 / A200 **REAR ELEVATION**

SCALE: 1/8" = 1'-0"

DESIGNED FOR: The GRIFFIN RESIDENCE

DESIGNER: JENNIFER GILMER, CKD.

PLANS REVIEWED AND APPROVED:

JENNIFER GILMER
Kitchen & Bath, Ltd.
6935 WISCONSIN AVENVE
CHEVY CHASE, MD 20815
PH 301-657-2500 FX 301-657-9888

ALL DIMENSIONS AND SIZE DESIGNATIONS GIVEN ARE SUBJECT TO VERIFICATION ON JOBSITE AND ADJUSTMENT TO FIT JOB CONDITIONS.

THIS AN ORIGINAL DESIGN AND MUST NOT BE RELEASED OR COPIED UNLESS APPLICABLE FEE HAS BEEN PAID OR JOB ORDER PLACED.

DATED PLANS ARE PART OF CONTRACT DOCUMENTS: 09-10-2003

REVISED DATE: 02-23-04

SCALE: NOTED



1 / A200 **LEFT ~~REAR~~ ELEVATION**

SCALE: 1/8" = 1'-0"

DESIGNED FOR: The GRIFFIN RESIDENCE

DESIGNER: JENNIFER GILMER, CKD.

PLANS REVIEWED AND APPROVED:

JENNIFER GILMER
Kitchen & Bath, Ltd.
6935 WISCONSIN AVENVE
CHEVY CHASE, MD 20815
PH 301-657-2500 FX 301-657-9888

ALL DIMENSIONS AND SIZE DESIGNATIONS GIVEN ARE SUBJECT TO VERIFICATION ON JOBSITE AND ADJUSTMENT TO FIT JOB CONDITIONS.

THIS AN ORIGINAL DESIGN AND MUST NOT BE RELEASED OR COPIED UNLESS APPLICABLE FEE HAS BEEN PAID OR JOB ORDER PLACED.

DATED PLANS ARE PART OF

CONTRACT DOCUMENTS: 09-10-2003

REVISED DATE: 02-23-2004

SCALE: NOTED