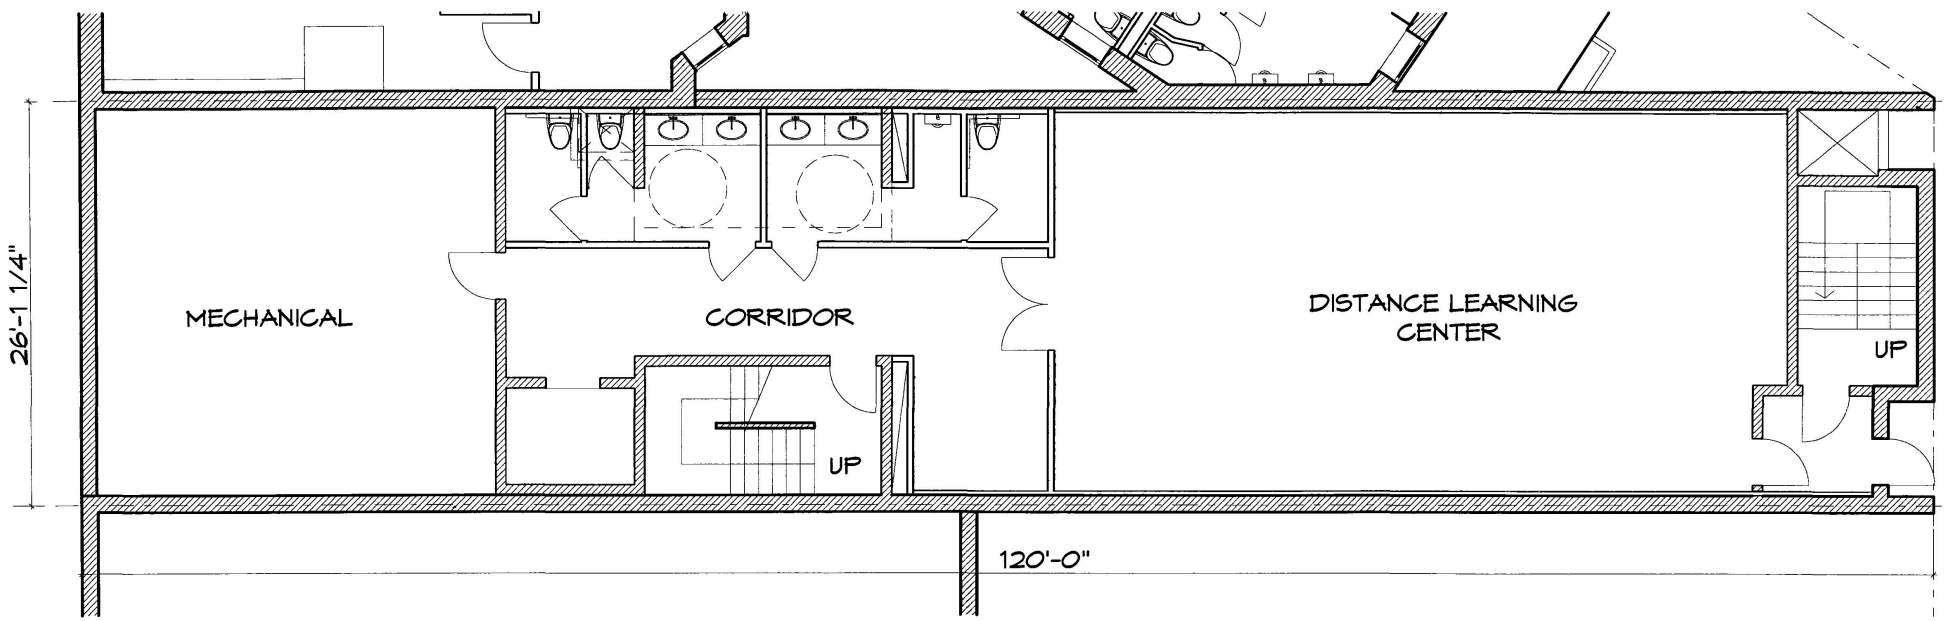


BASEMENT FLOOR

BOARD OF ZONING ADJUSTMENT
District of Columbia
CASE NO. 17237
EXHIBIT NO. 9


STANFORD IN WASHINGTON
2655 Connecticut Avenue, NW

August 20, 2004

1/8"=1'-0"

CHATELAIN *Architects, p.c.*

Board of Zoning Adjustment
District of Columbia
CASE NO. 17237

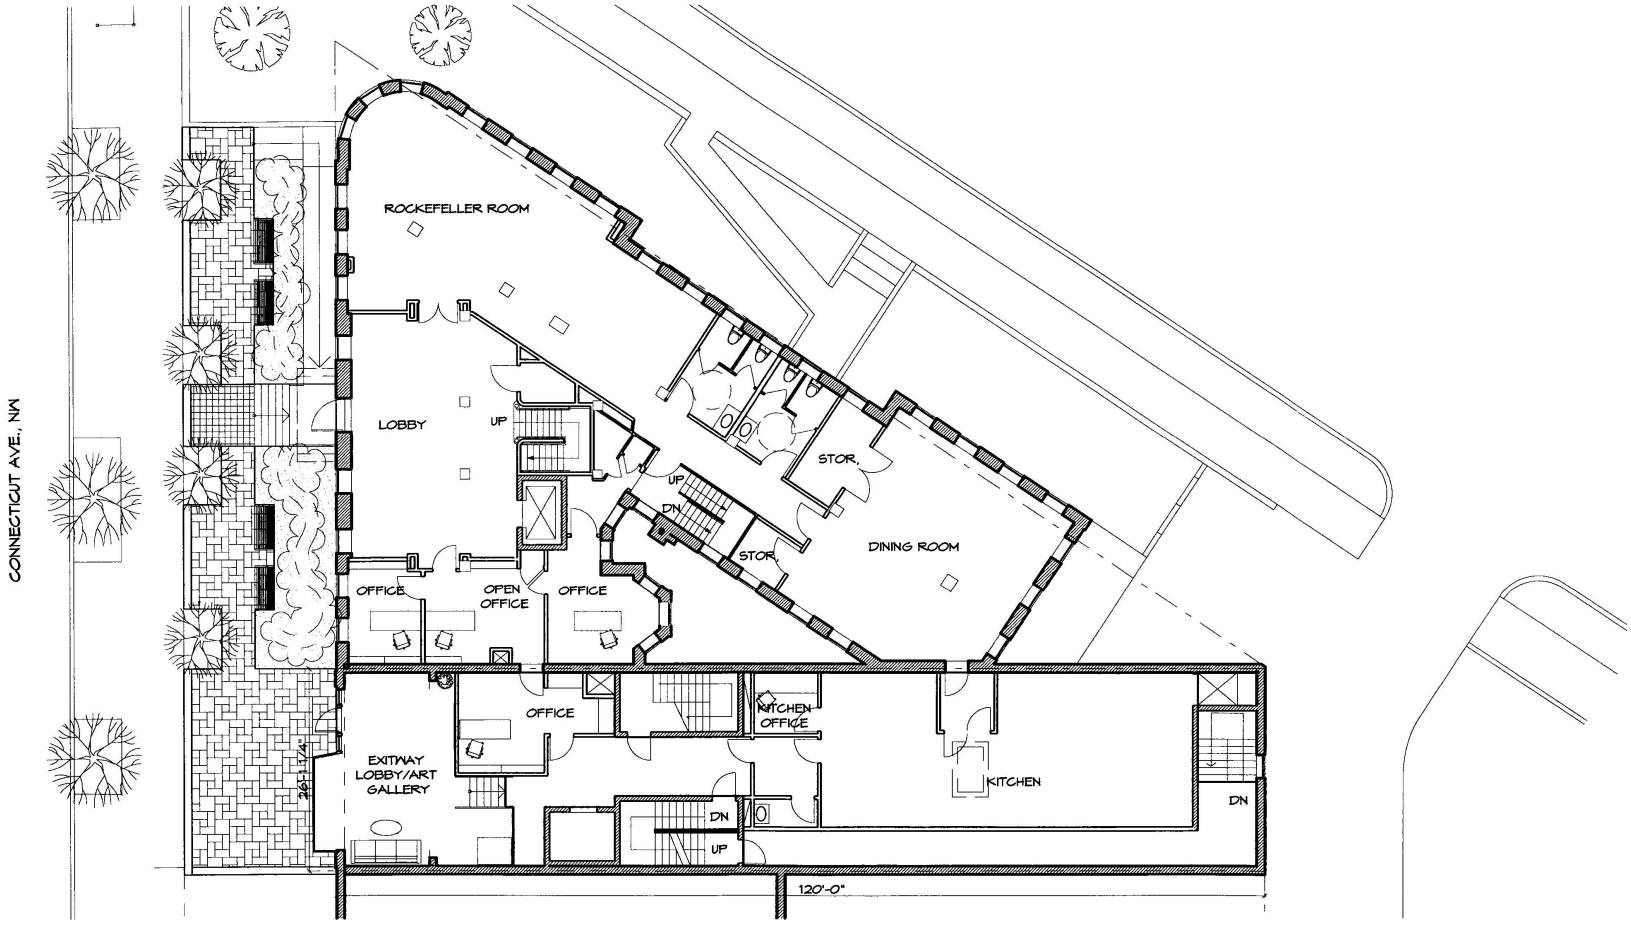


FIRST FLOOR

STANFORD IN WASHINGTON
2655 Connecticut Avenue, NW

August 20, 2004

CHATELAIN *Architects, p.c.*

1/16"=1'-0"

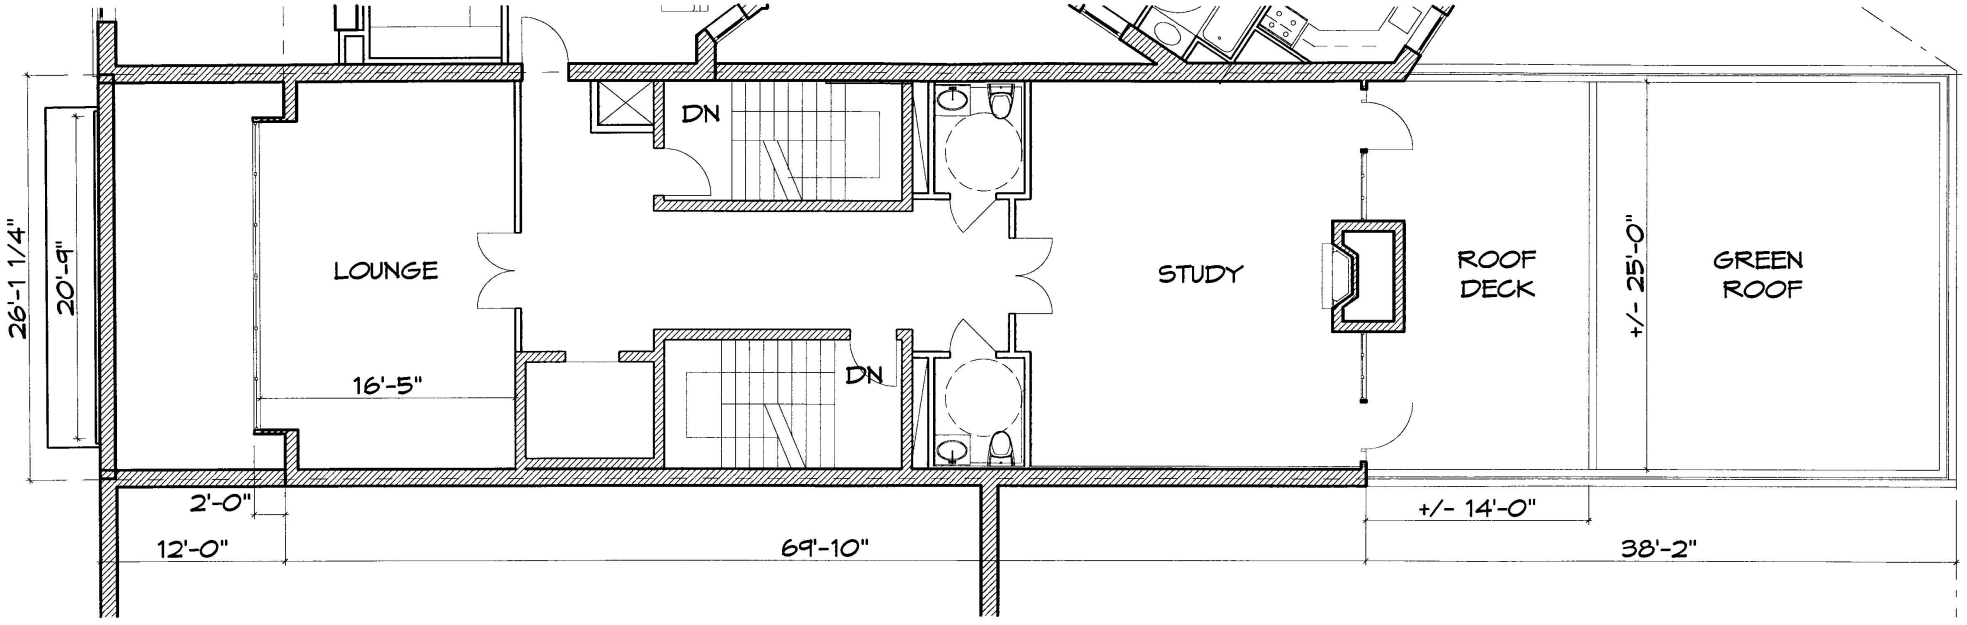


SECOND FLOOR

STANFORD IN WASHINGTON
2655 Connecticut Avenue, NW

August 20, 2004

CHATELAIN *Architects, p.c.*

1/8"=1'-0"

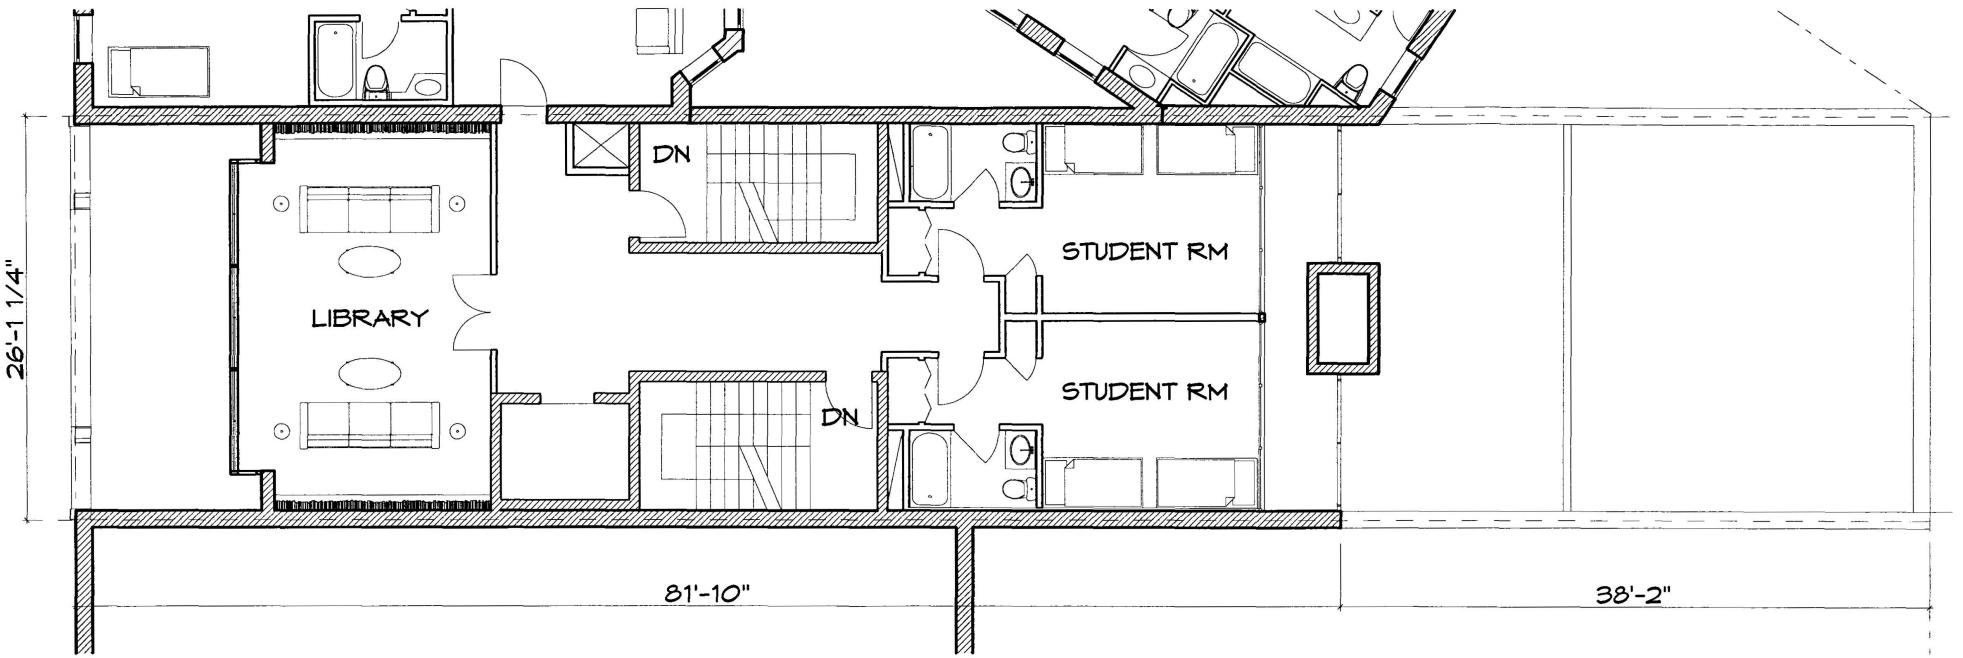


THIRD FLOOR

STANFORD IN WASHINGTON
2655 Connecticut Avenue, NW

August 20, 2004

1/8"=1'-0"

CHATELAIN *Architects, p.c.*

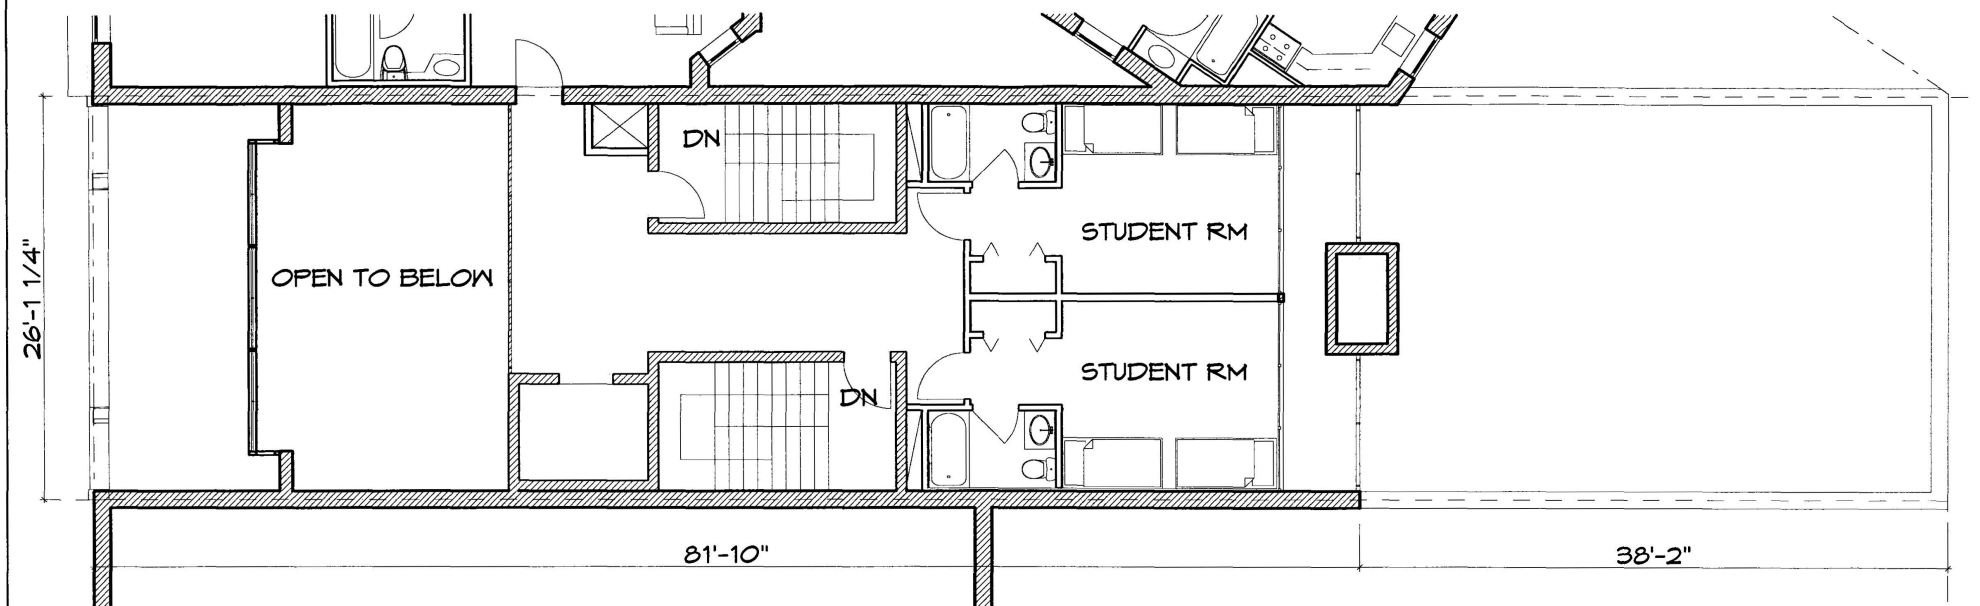


FOURTH FLOOR

STANFORD IN WASHINGTON
2655 Connecticut Avenue, NW

August 20, 2004

1/8"=1'-0"

CHATELAIN *Architects, p.c.*

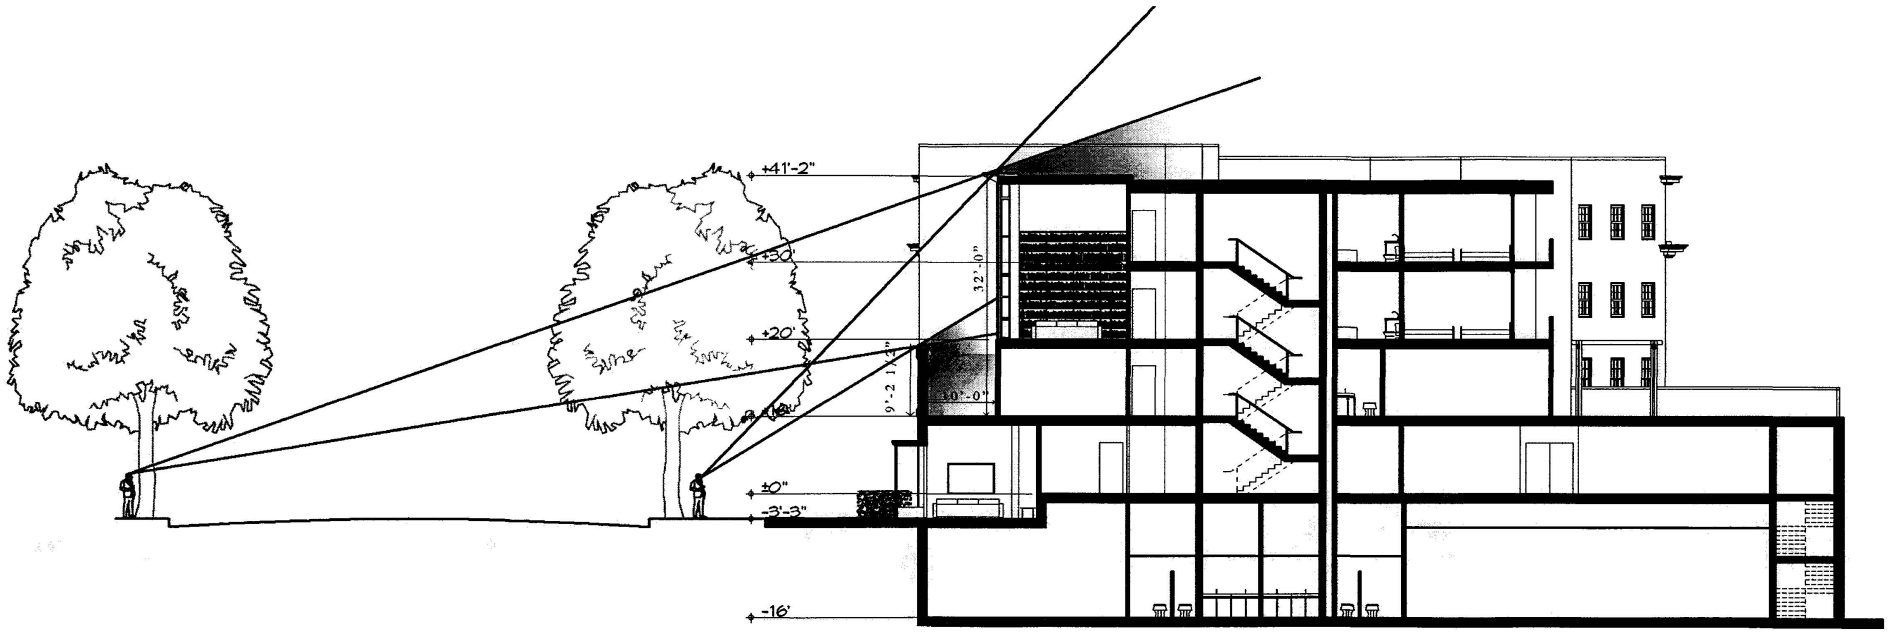

SECTION

STANFORD IN WASHINGTON
2655 Connecticut Avenue, NW

August 20, 2004

CHATELAIN *Architects, p.c.*

NOT TO SCALE



ALLEY ELEVATION

STANFORD IN WASHINGTON
2655 Connecticut Avenue, NW

August 20, 2004

1/16"=1'-0"

CHATELAIN *Architects, p.c.*



CONNECTICUT ELEVATION

STANFORD IN WASHINGTON
2655 Connecticut Avenue, NW

August 20, 2004

1/16"=1'-0"

CHATELAIN *Architects, p.c.*