

BZA
Case No. 17238
Exhibit No. 8

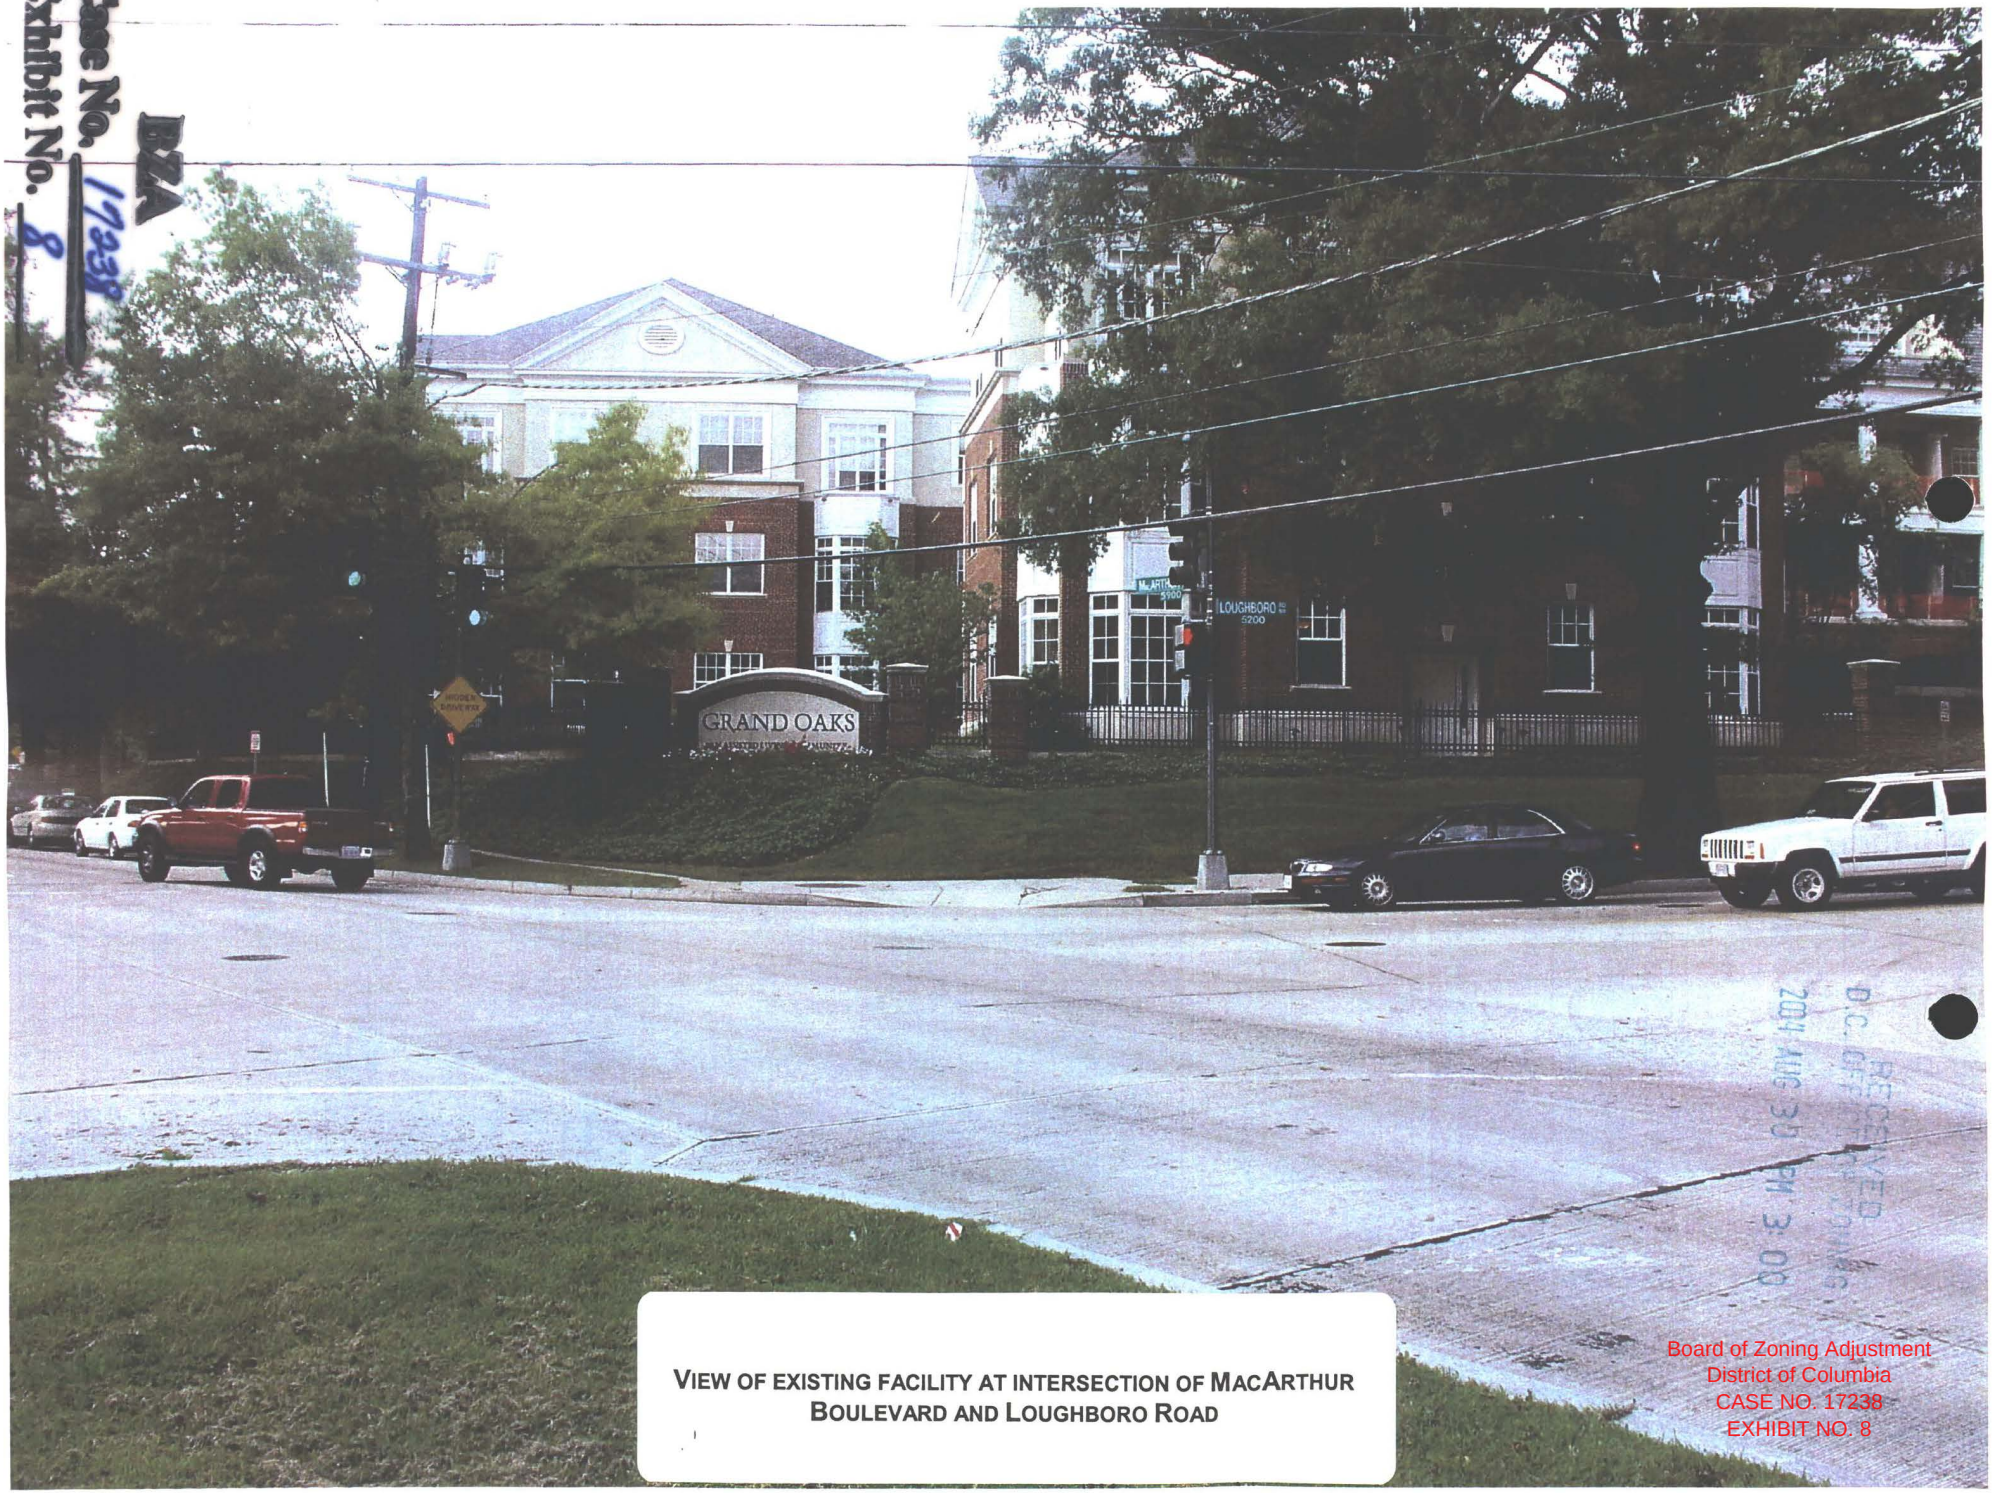


VIEW OF EXISTING FACILITY AT INTERSECTION OF MACARTHUR BOULEVARD AND LOUGHBORO ROAD

RECEIVED
D.C. OFFICE OF ZONING
2017 AUG 30 PM 3:08

Board of Zoning Adjustment
District of Columbia
CASE NO. 17238
EXHIBIT NO. 8

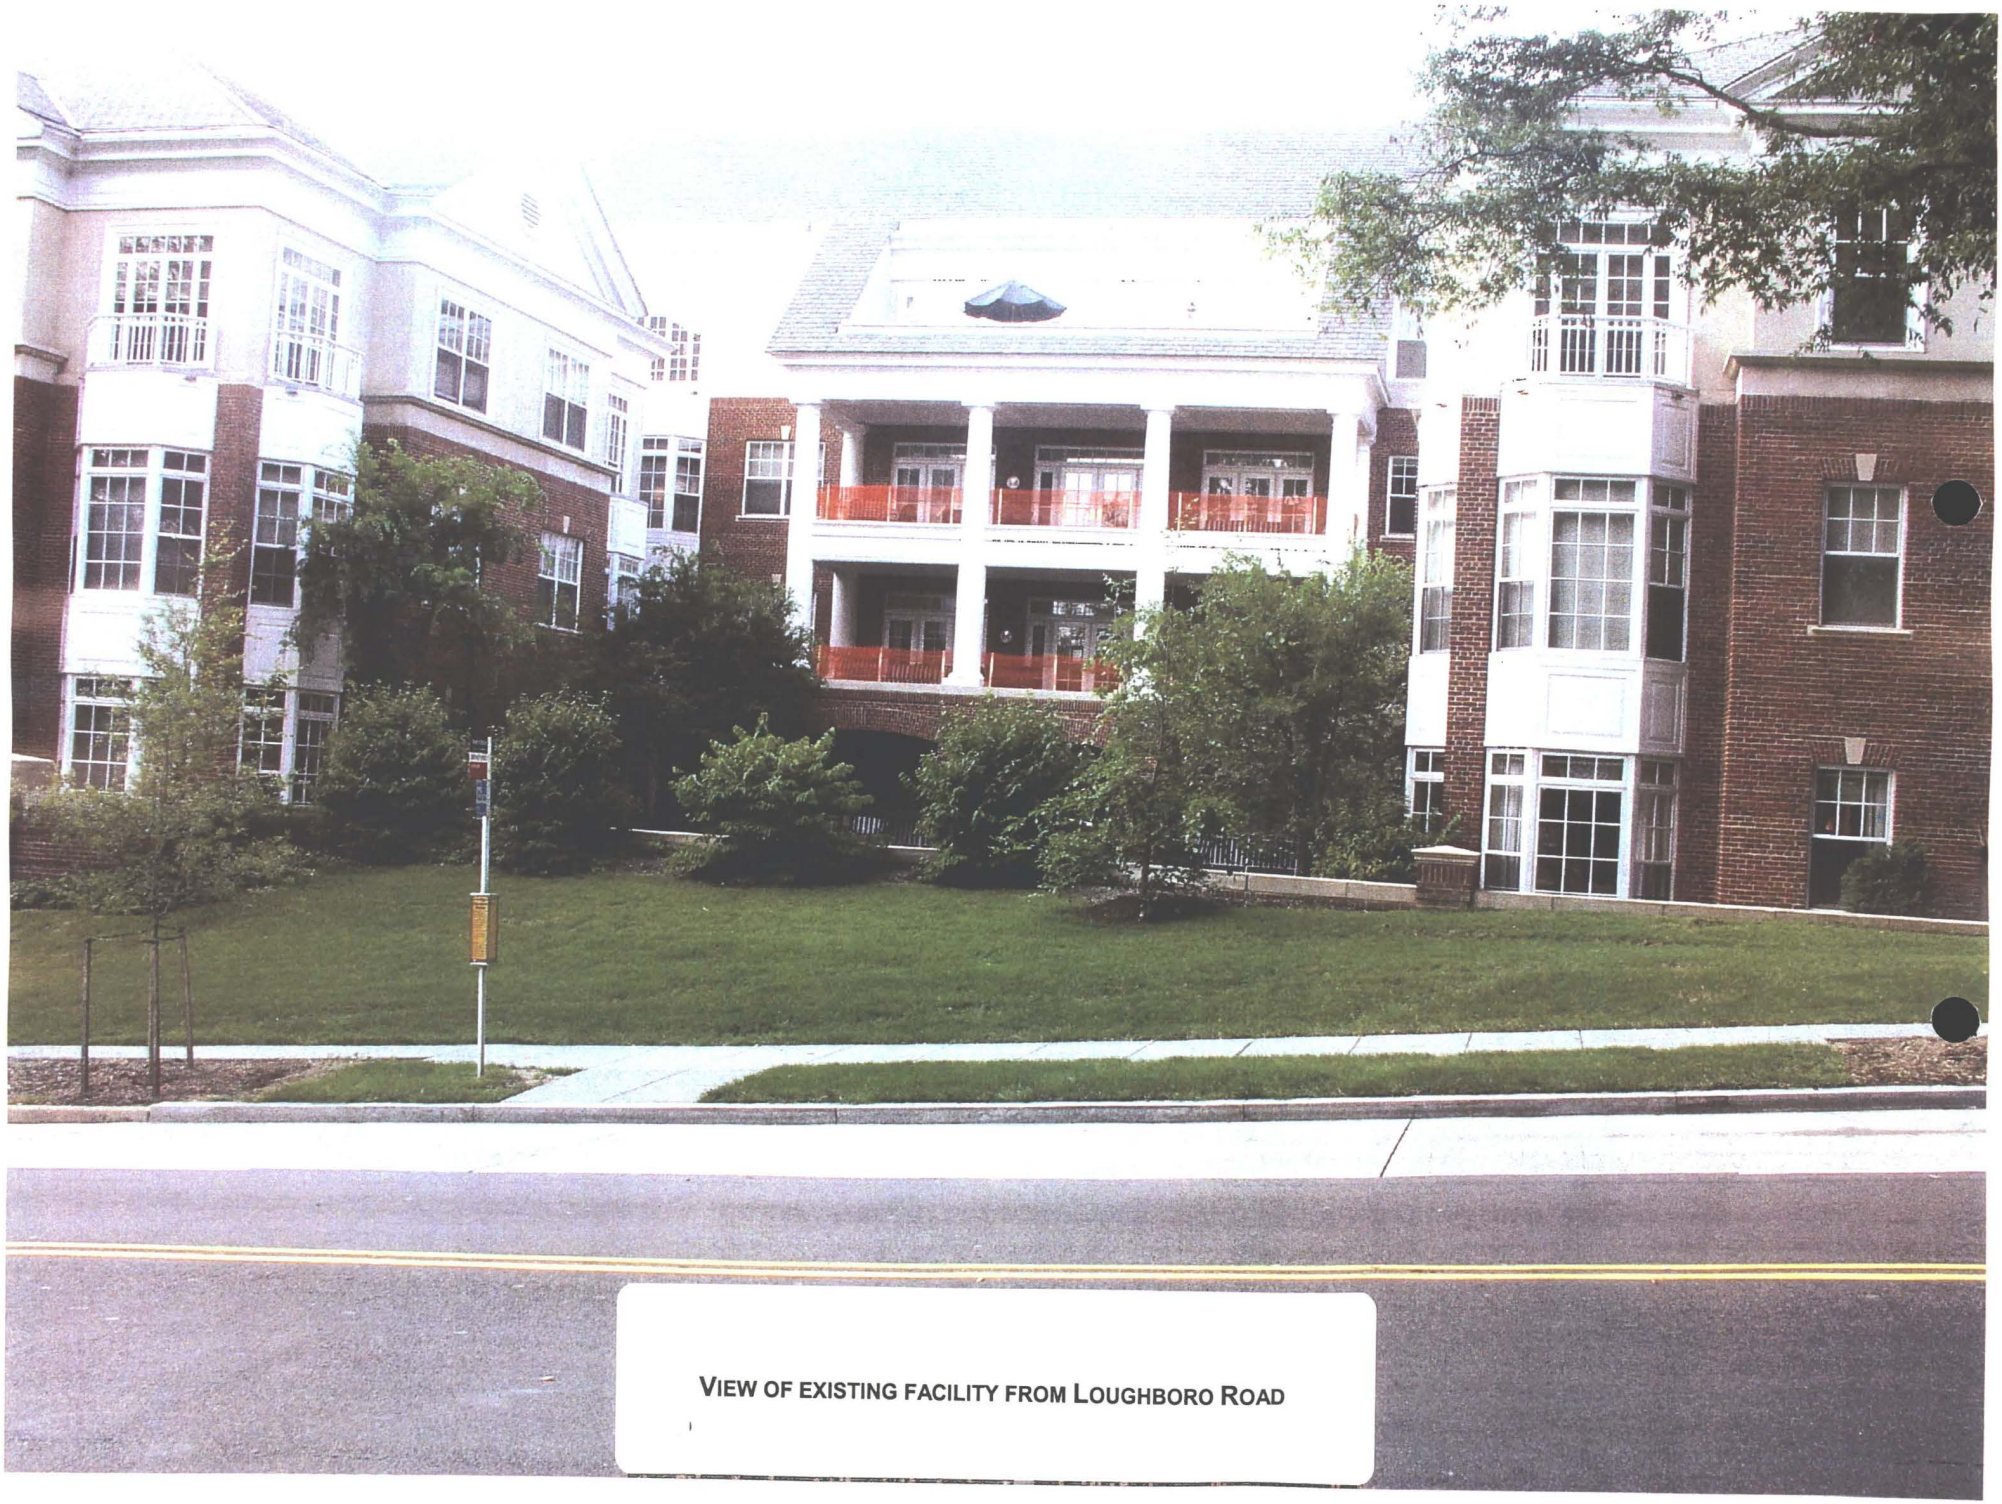

VIEW OF EXISTING FACILITY FROM LOUGHBORO ROAD




VIEW FROM LOUGHBORO ROAD OF S.E. CORNER OF EXISTING FACILITY (SITE OF DINING FACILITY ADDITION)



VIEW FROM MACARTHUR BOULEVARD OF SITE OF PROPOSED ADDITION (SITE IS BETWEEN ELECTRIC STATION AT LEFT AND EXISTING FACILITY AT RIGHT; SIBLEY HOSPITAL IS AT REAR)



VIEW OF SITE OF PROPOSED ADDITION, LOOKING TOWARD MACARTHUR BOULEVARD

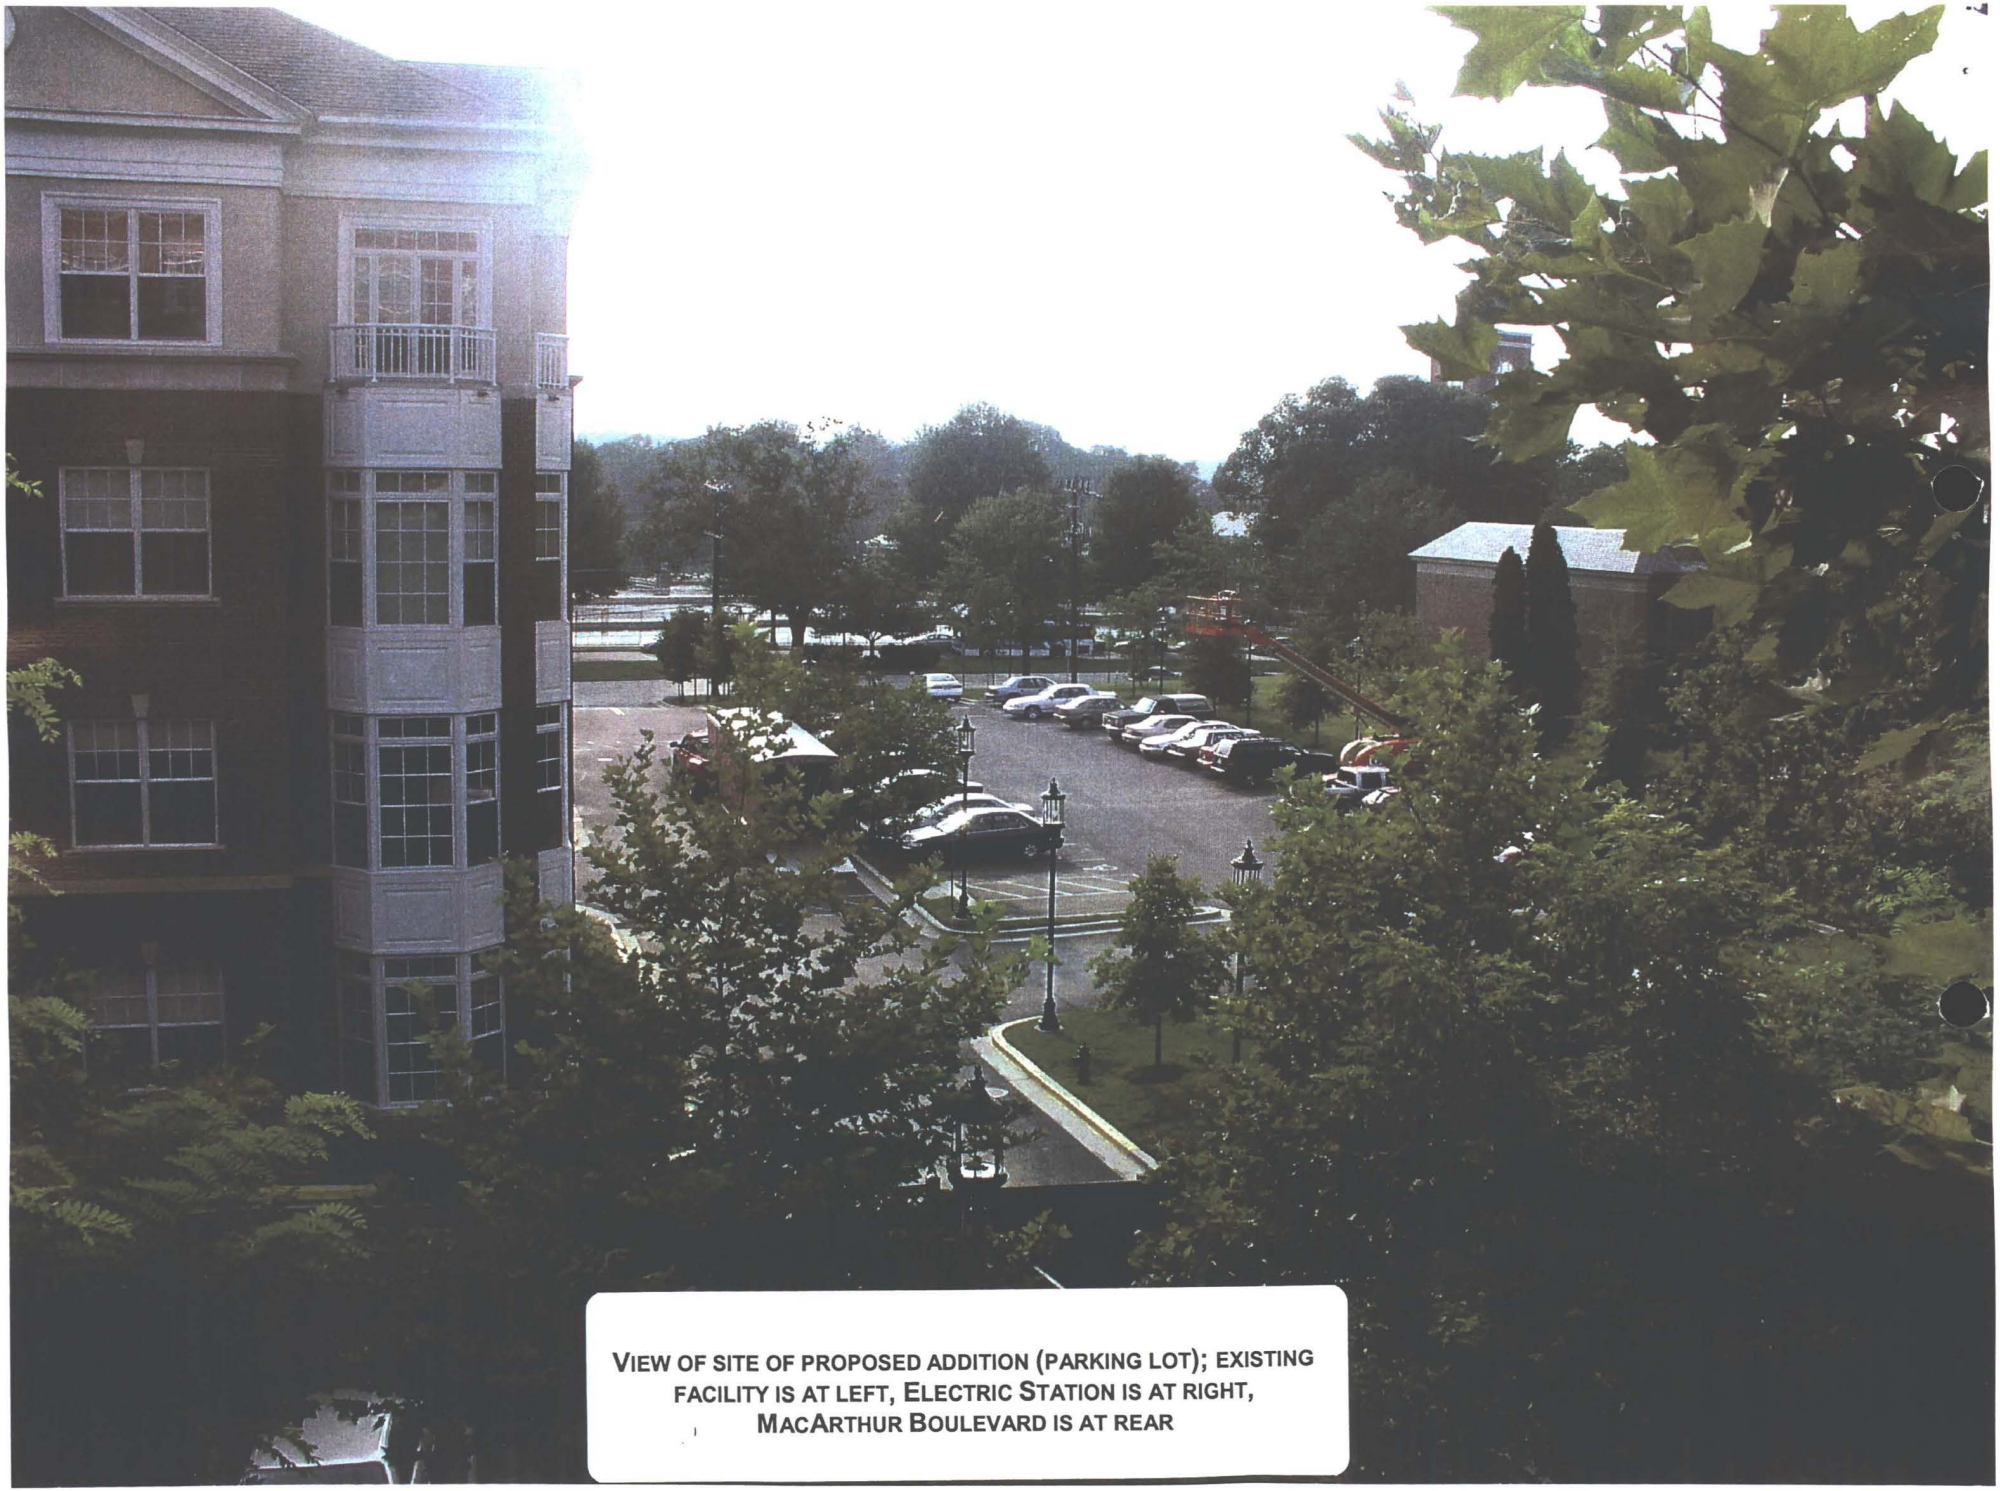

VIEW OF SITE OF PROPOSED ADDITION (PARKING LOT); EXISTING FACILITY IS AT LEFT, ELECTRIC STATION IS AT RIGHT, MACARTHUR BOULEVARD IS AT REAR