
View of Q Street, between 9th and 8th Streets

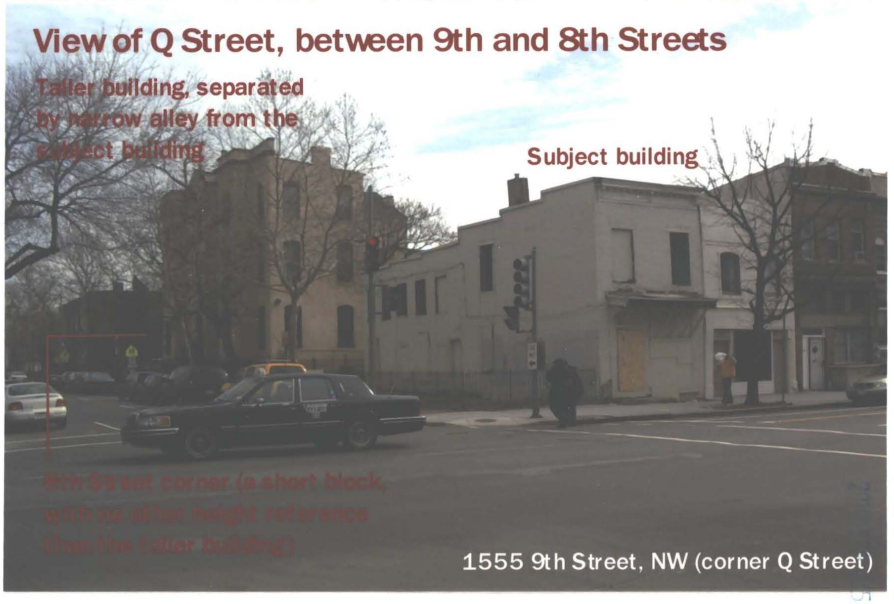


1555 9th Street, NW (corner Q Street)

BZA
Case No. 17244
Exhibit No. 5

View across 9th Street from the subject building




9th Street, between Q and P Streets

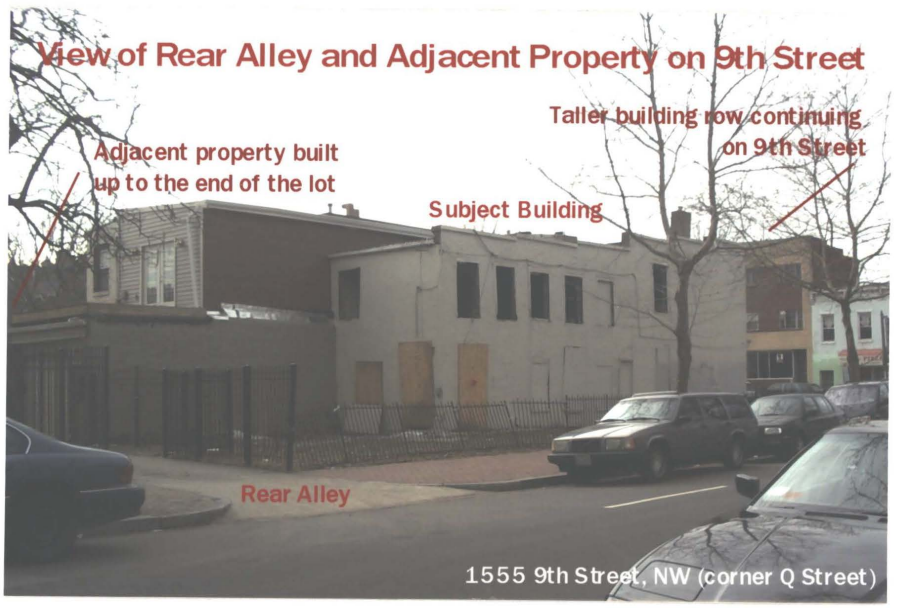



Q STREET - NORTH ELEVATION

SCALE 1/4"=1'-0"

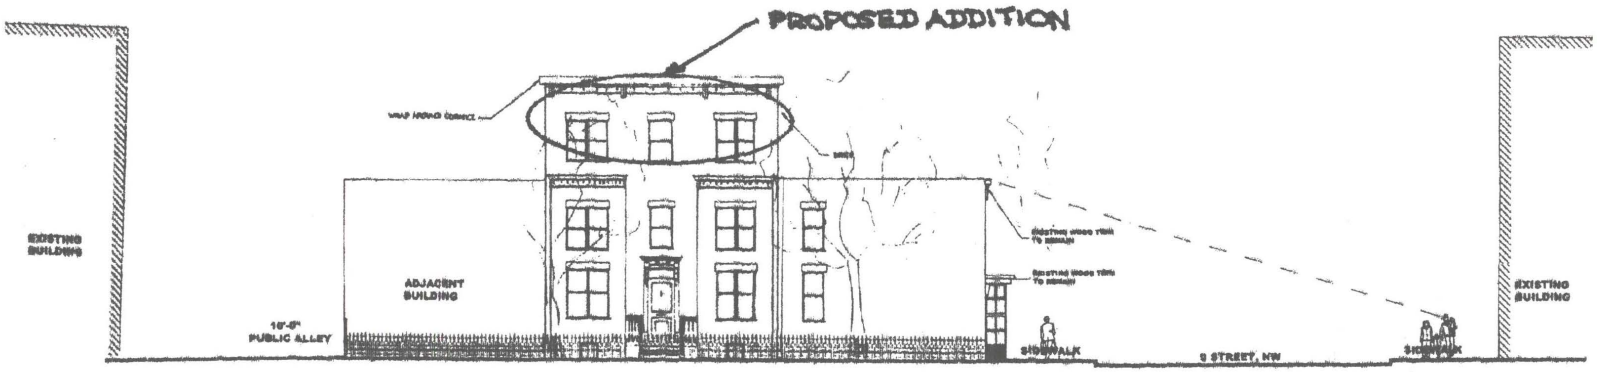

Q STREET - NORTH ELEVATION

SCALE: 1/8"=1'-0"