
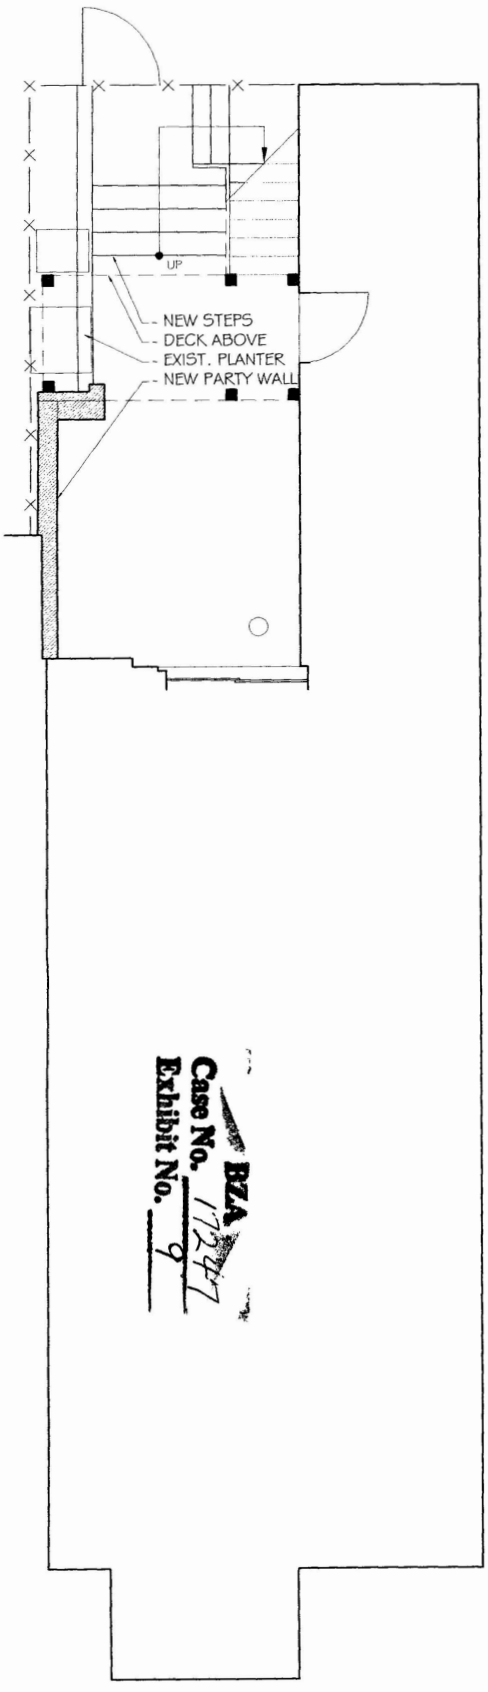


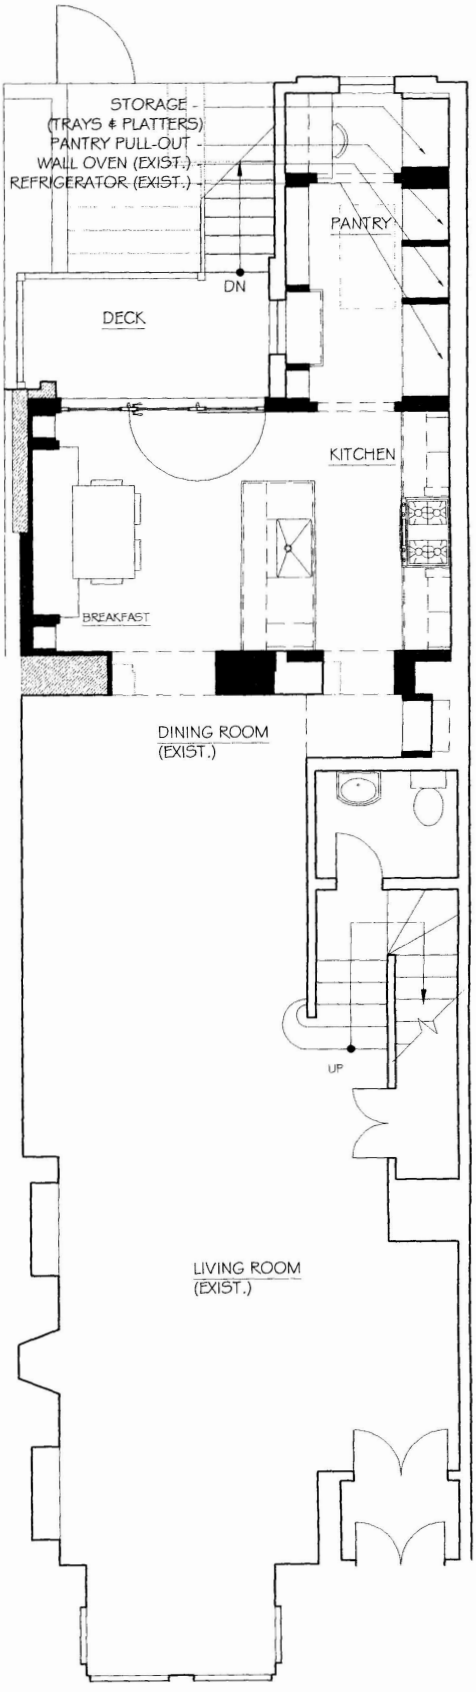

BZA
Case No. 17247
Exhibit No. 9

1/1 PROPOSED BASEMENT PLAN
3/16"=1'-0"

2/1 PROPOSED 1ST FLOOR PLAN
3/16"=1'-0"

1 OF 2

USHER RESIDENCE
2021 HILLYER PLACE, NW
WASHINGTON DC 20009


ZONING PACKAGE
PROPOSED PLANS
3/16" = 1'-0"
09.03.04

TREACY & EAGLEBURGER
ARCHITECTS
3335 CONNECTICUT AVENUE, NW, WASHINGTON, DC 20008
202-362-5226 ▪ FAX: 202-362-7741

Board of Zoning Adjustment
District of Columbia
CASE NO. 17247
EXHIBIT NO. 9



1/2 REAR ELEVATION
1/8"=1'-0"

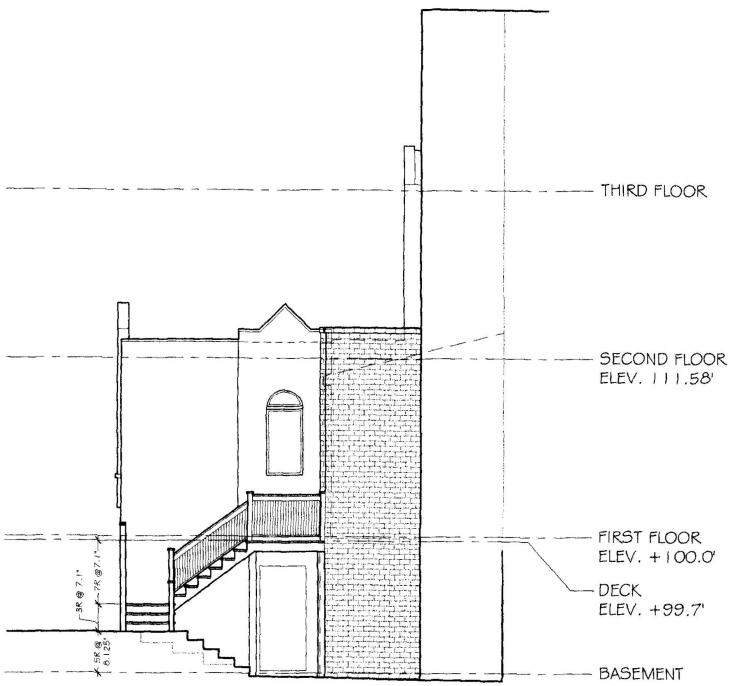


2/2 SIDE ELEVATION
1/8"=1'-0"


TREACY & EAGLEBURGER
ARCHITECTS
3335 CONNECTICUT AVENUE, NW, WASHINGTON, DC 20008
202-362-5226 ▪ FAX: 202-362-7791

ZONING PACKAGE
PROPOSED ELEV.
3/16" = 1'-0"
09.03.04

USHER RESIDENCE
2021 HILLYER PLACE, NW
WASHINGTON DC 20009

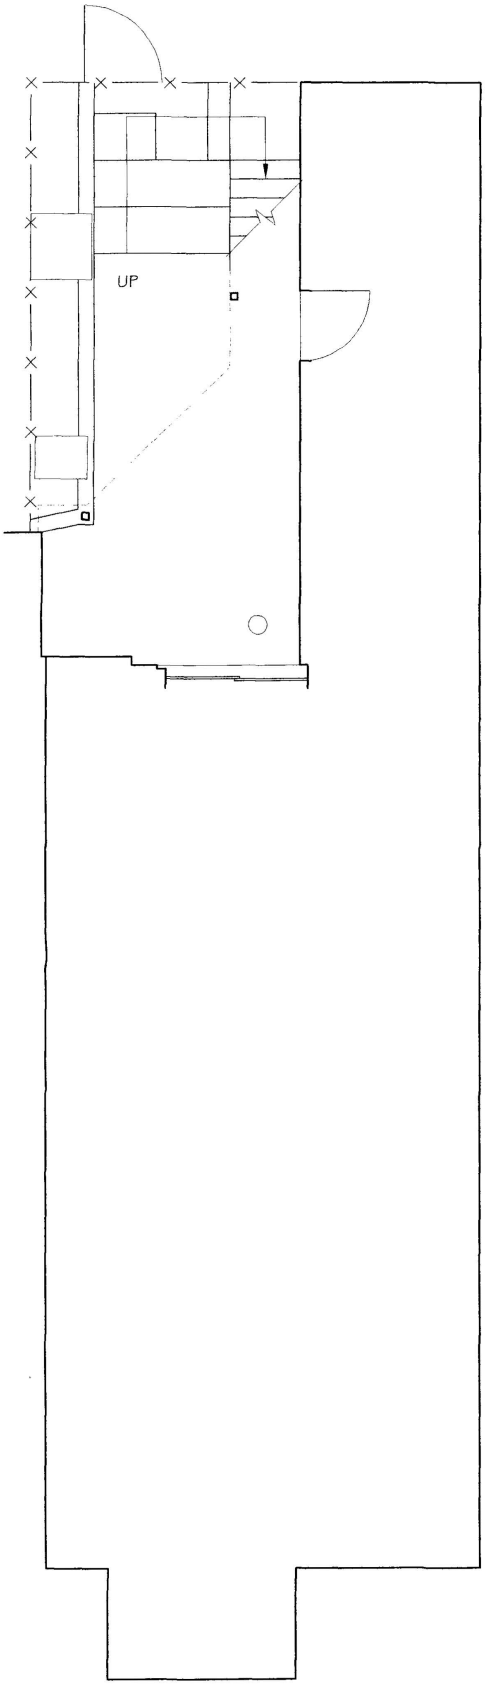

1/1 BASEMENT PLAN (EXIST.)
3/16"=1'-0"

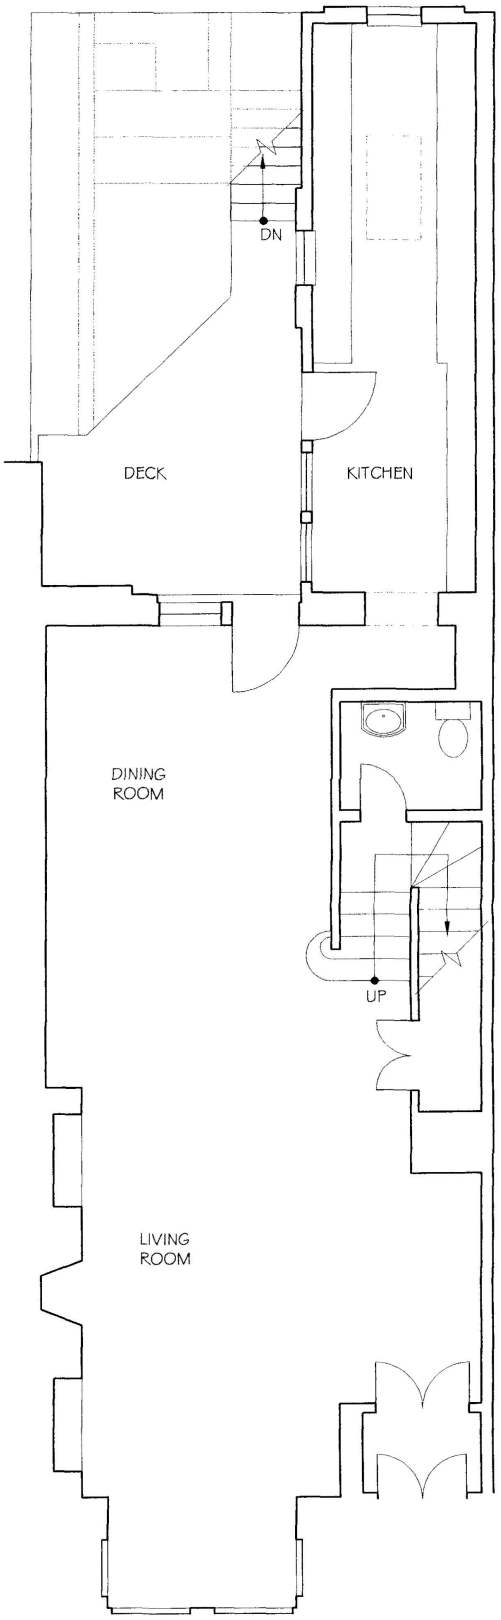


2/1 1ST FLOOR PLAN (EXIST.)
3/16"=1'-0"

1 OF 3


USHER RESIDENCE
2021 HILLYER PLACE, NW
WASHINGTON DC 20009

ZONING PACKAGE
EXISTING PLANS
3/16" = 1'-0"
09.03.04

TREACY & EAGLEBURGER
ARCHITECTS
3335 CONNECTICUT AVENUE, NW, WASHINGTON, DC 20008
202-362-5226 ▪ FAX: 202-362-7791

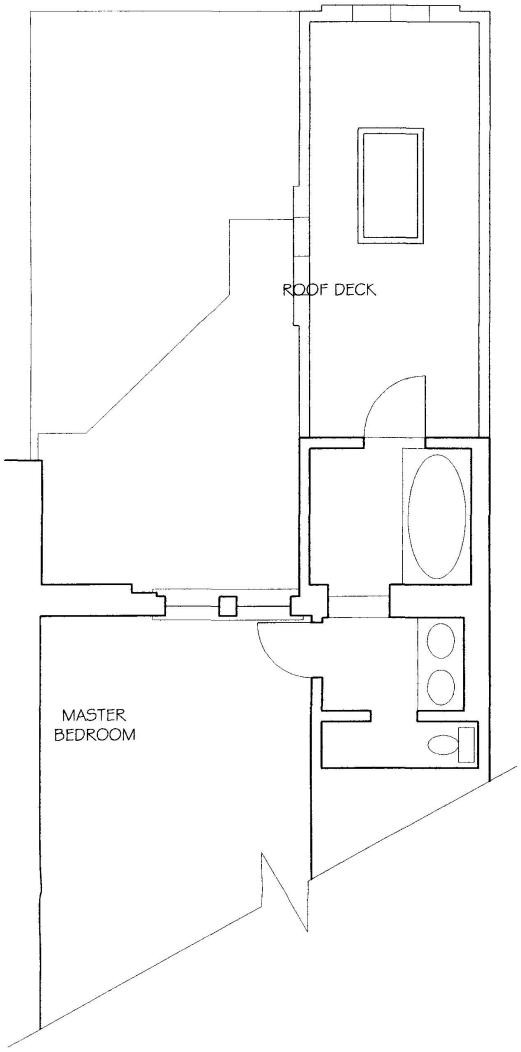

1/2 2ND FLOOR PLAN (EXIST.)
3/16"=1'-0"

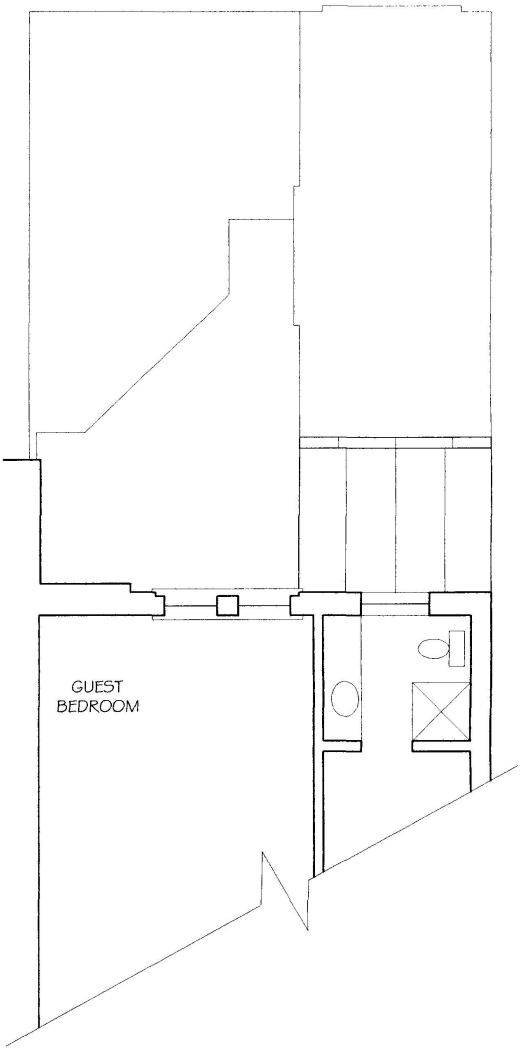


2/2 3RD FLOOR PLAN (EXIST.)
3/16"=1'-0"

USHER RESIDENCE
2021 HILLYER PLACE, NW
WASHINGTON DC 20009

ZONING PACKAGE
EXISTING PLANS
3/16" = 1'-0"
09.03.04

TREACY & EAGLEBURGER
ARCHITECTS
3335 CONNECTICUT AVENUE, NW, WASHINGTON, DC 20008
202-362-5226 ▪ FAX: 202-362-7791

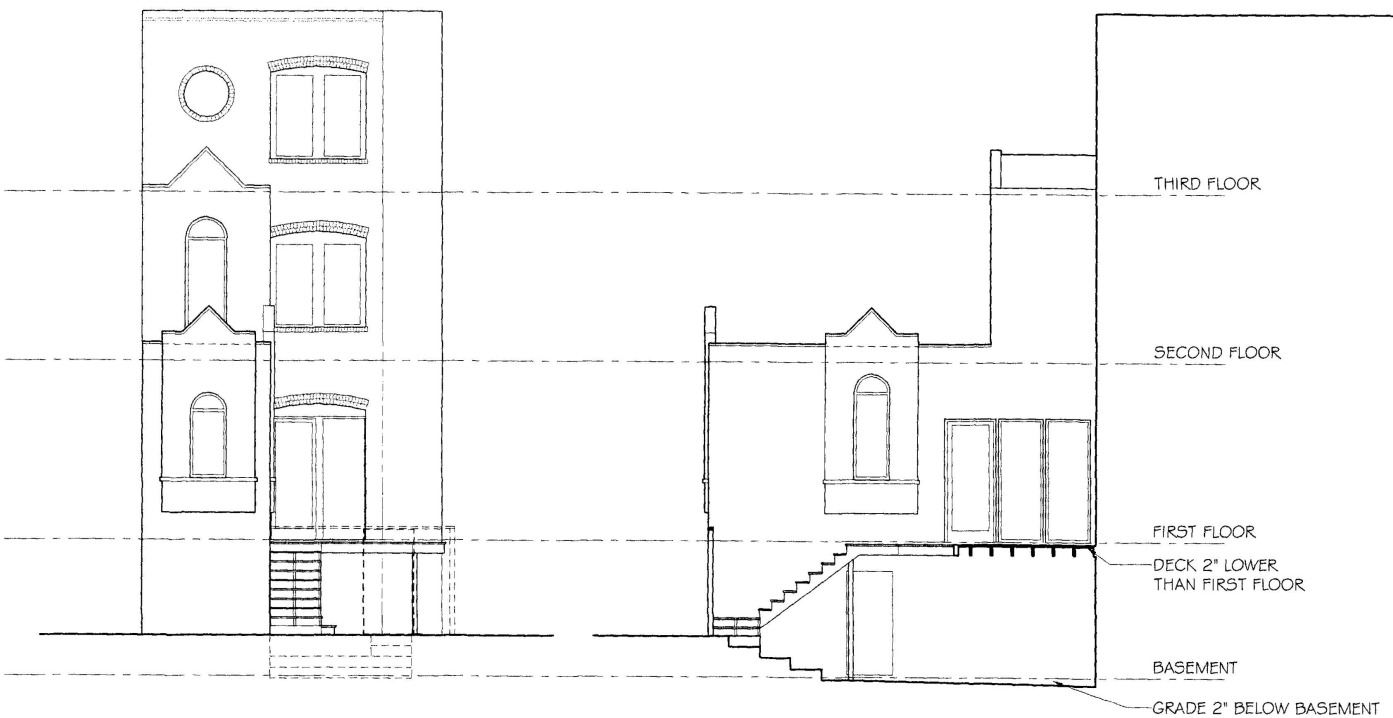

1/3 USHER - REAR ELEVATION
1/8"=1'-0"

2/3 USHER - SIDE ELEVATION
1/8"=1'-0"

TREACY & EAGLEBURGER
ARCHITECTS
3335 CONNECTICUT AVENUE, NW, WASHINGTON, DC 20008
202-362-5226 ▪ FAX: 202-362-7791

ZONING PACKAGE
EXISTING ELEVATIONS
3/16"=1'-0"
09.03.04

USHER RESIDENCE
2021 HILLYER PLACE, NW
WASHINGTON DC 20009