
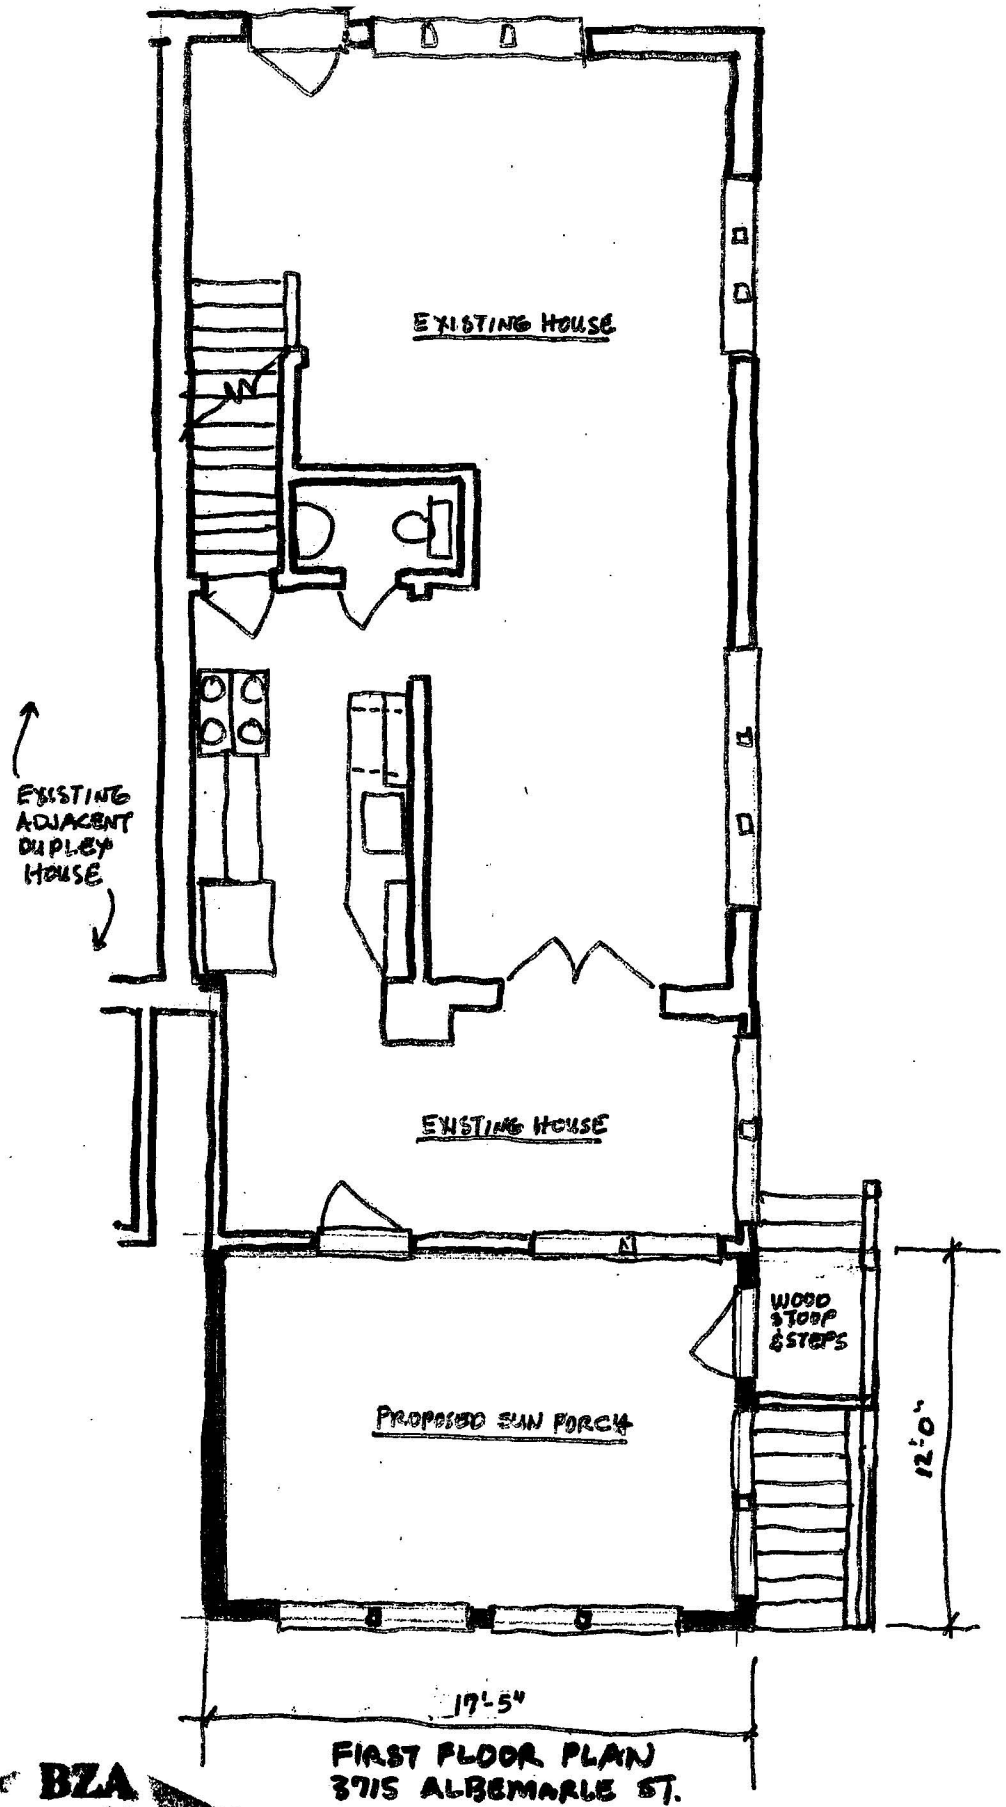



FIRST FLOOR PLAN
3715 ALBEMARLE ST.

BZA
Case No. 17251
Exhibit No. 8

Board of Zoning Adjustment
District of Columbia
CASE NO. 17251
EXHIBIT NO. 8

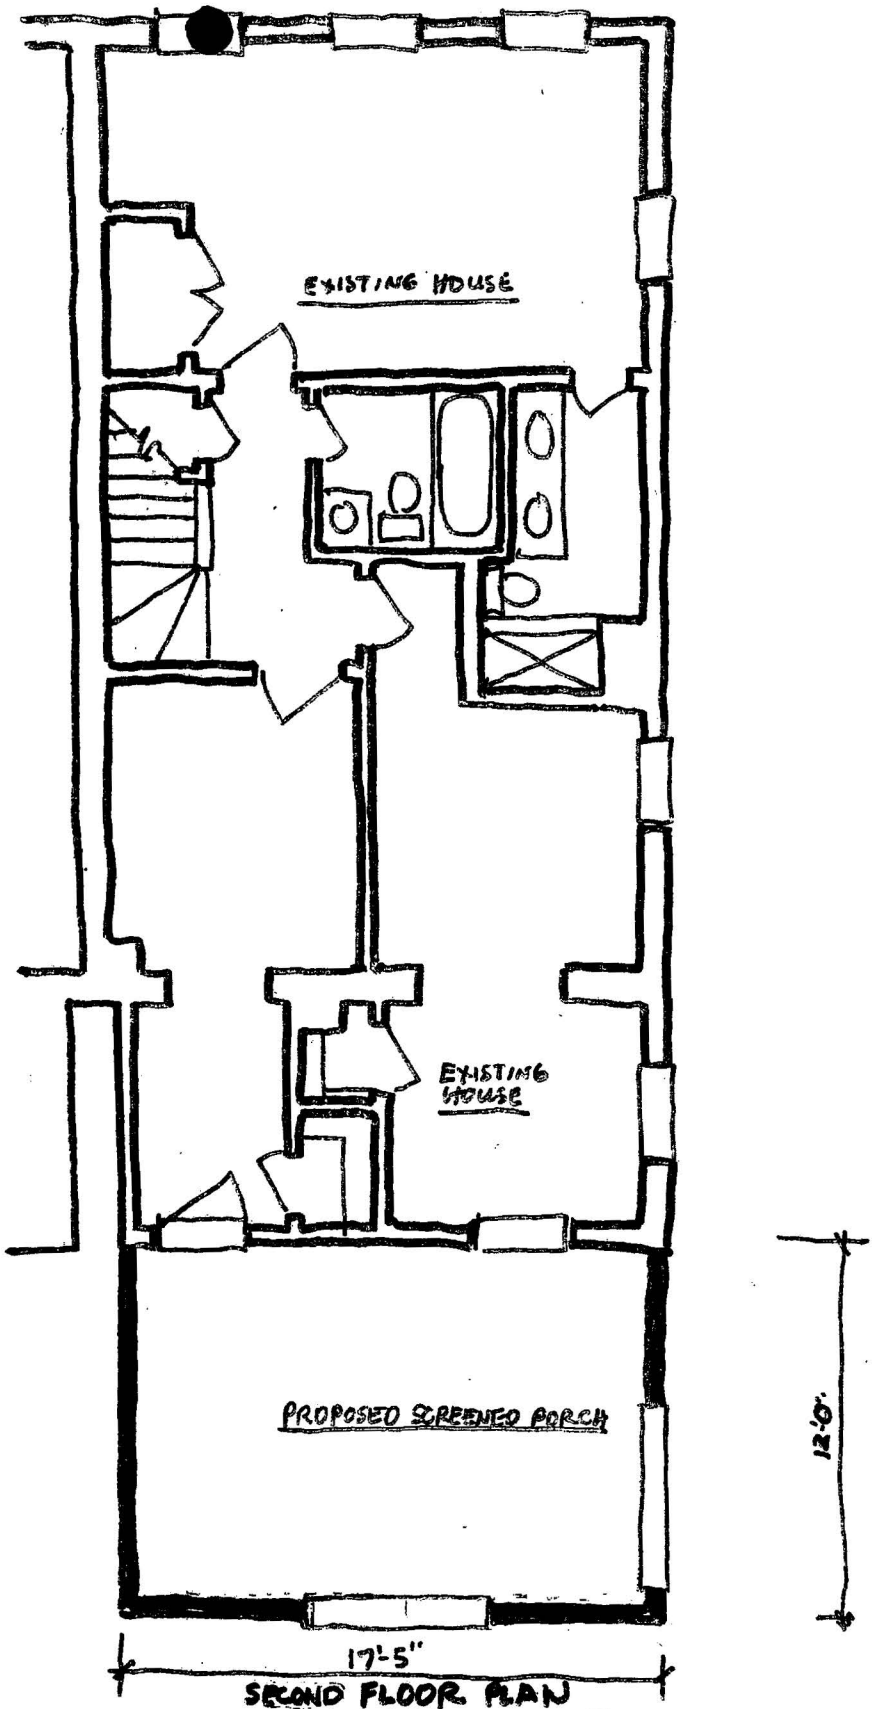


SECOND FLOOR PLAN
3715 ALBEMARLE ST.

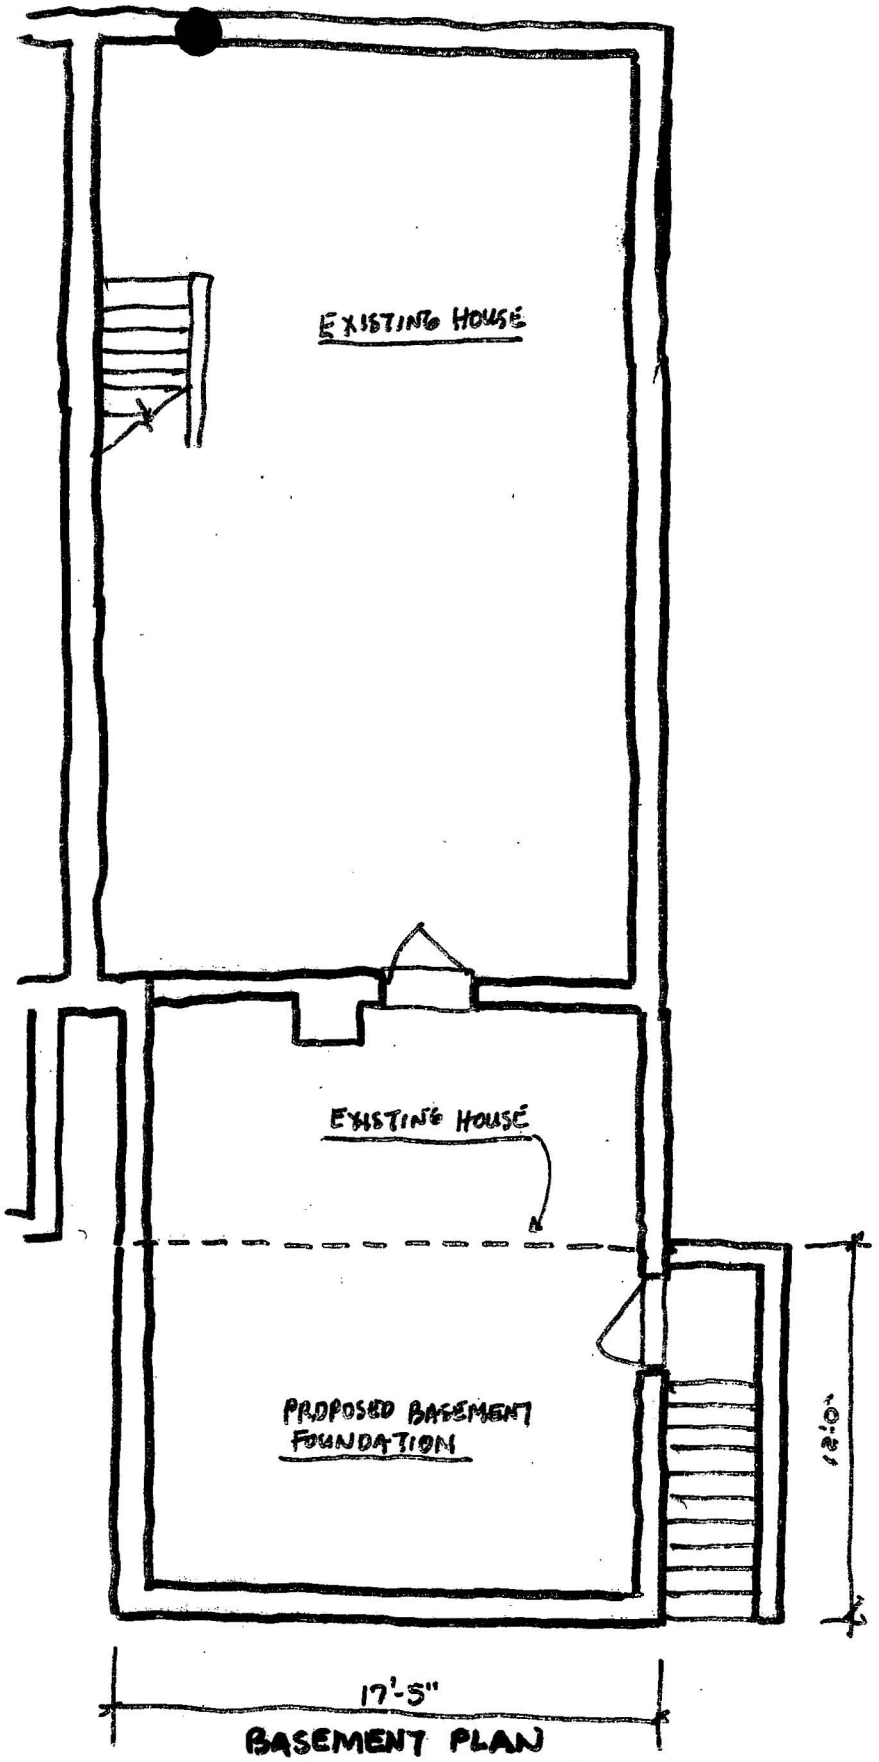


BASEMENT PLAN
3715 ALBEMARLE ST.



PROPOSED SIDE ELEVATION
3715 ALBEMARLE

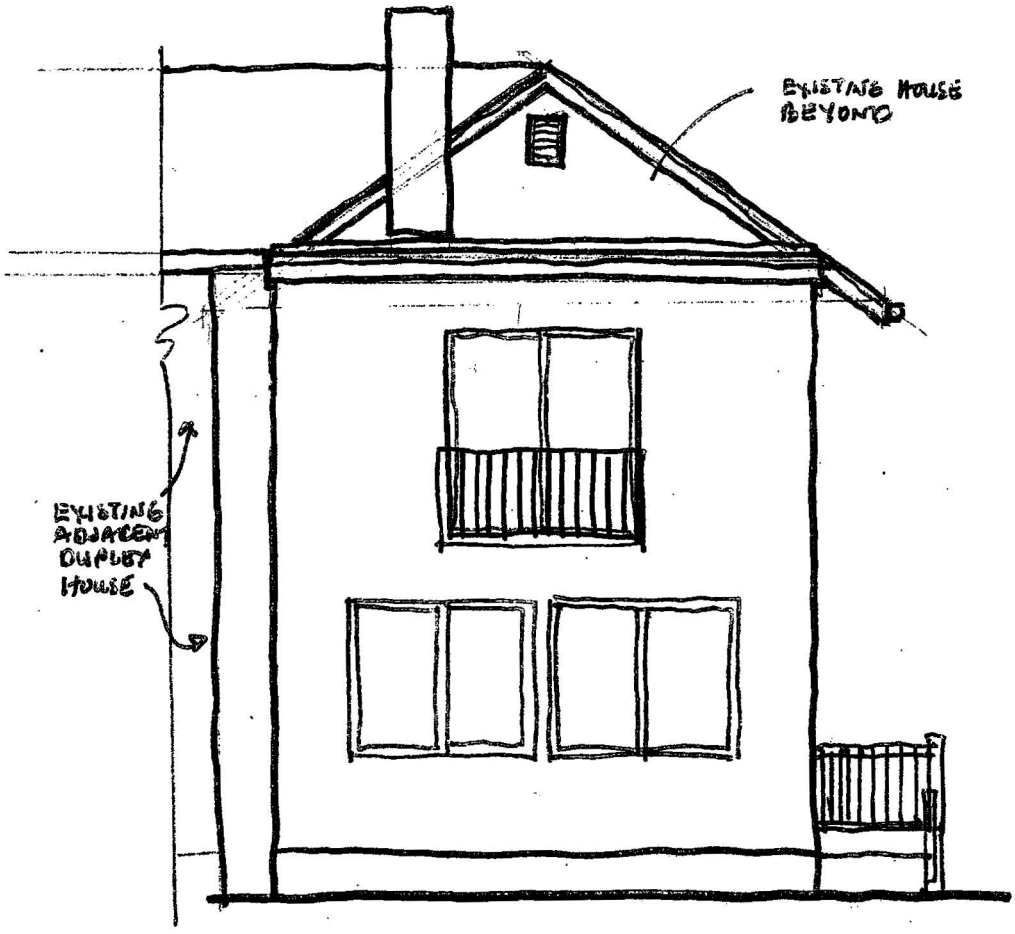

PROPOSED REAR ELEVATION
3715 ALBEMARLE

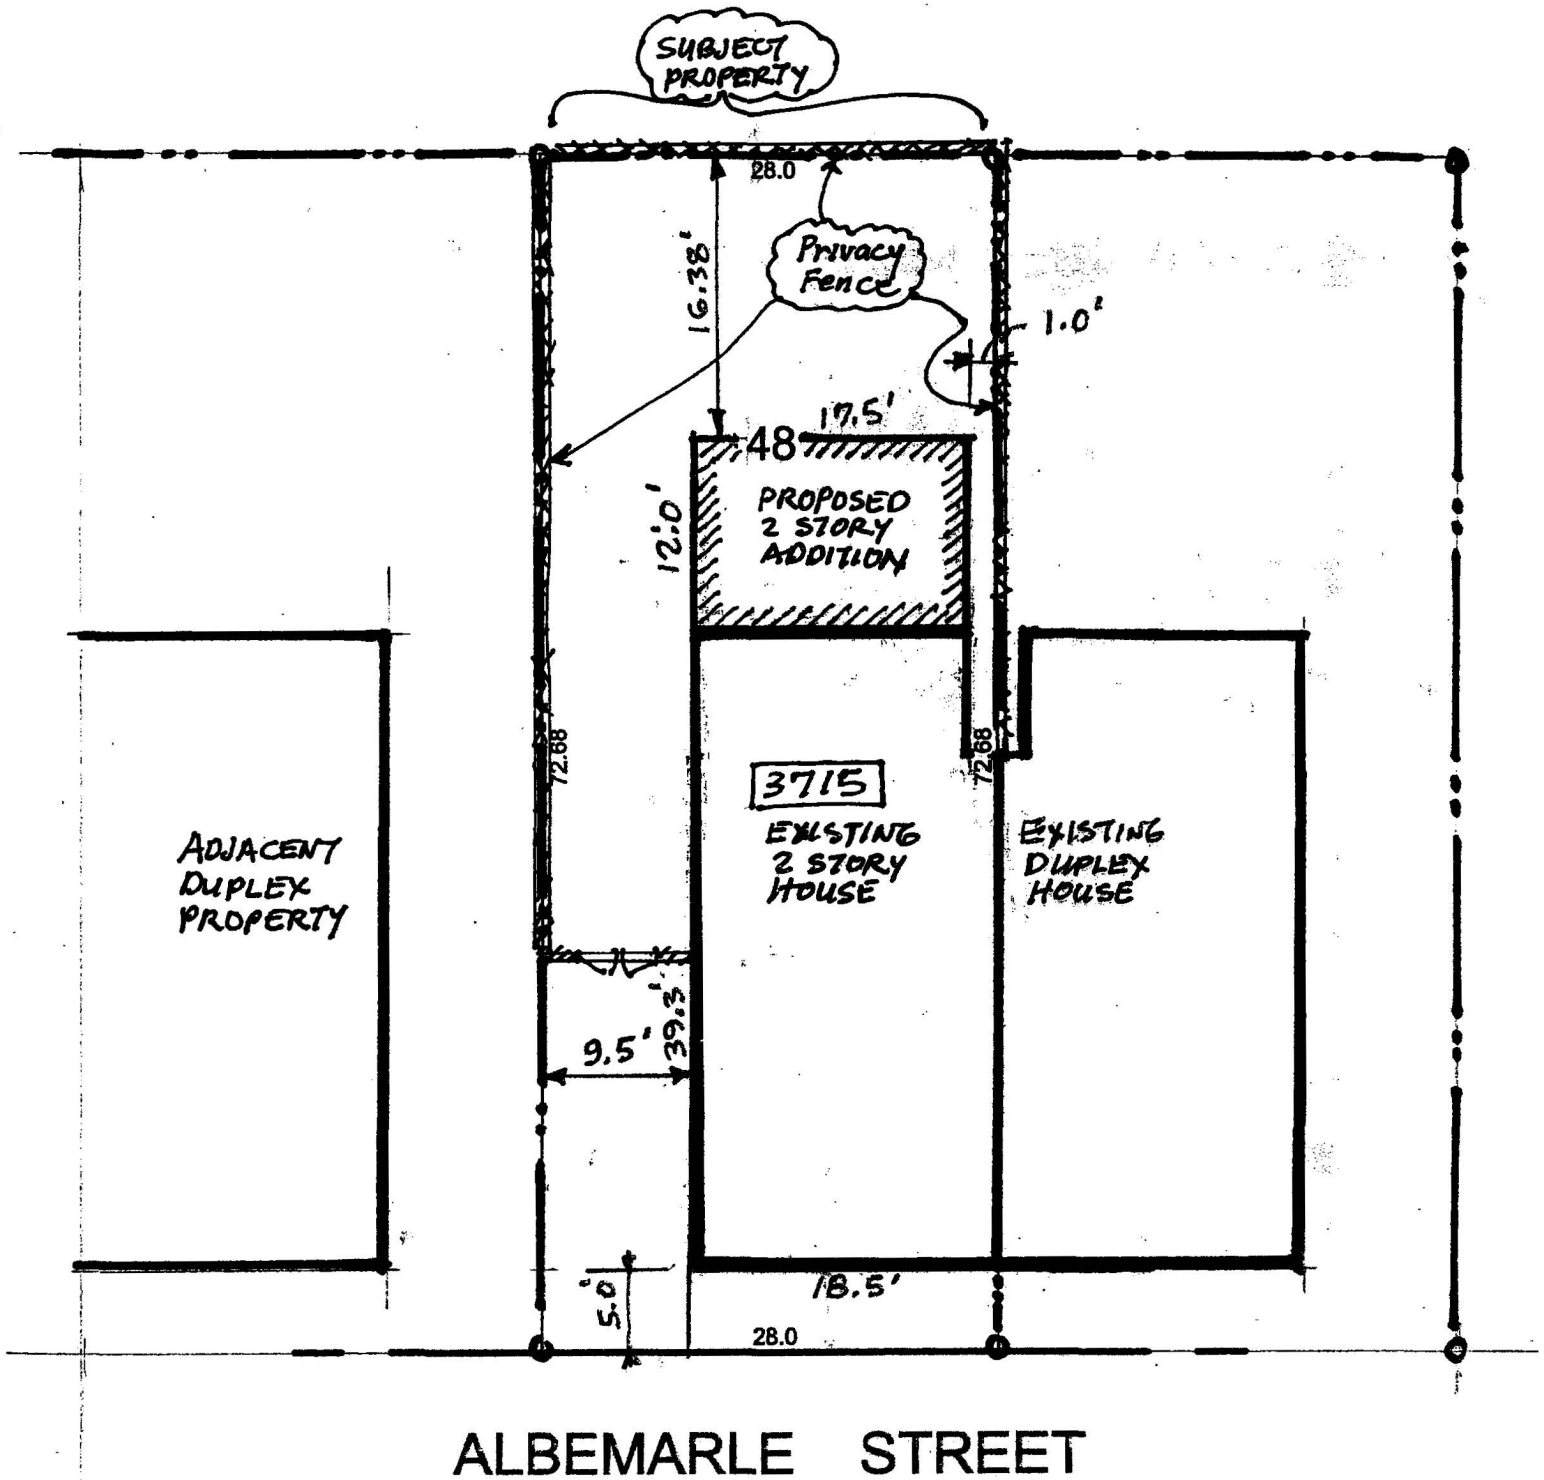
SUBJECT PROPERTY
28.0
16.38'
Privacy Fence
1.0'
17.5'
48
PROPOSED 2 STORY ADDITION
12.0'
72.68
72.68
3715
EXISTING 2 STORY HOUSE
EXISTING DUPLEX HOUSE
ADJACENT DUPLEX PROPERTY
39.3'
9.5'
5.0'
18.5'
28.0
ALBEMARLE STREET