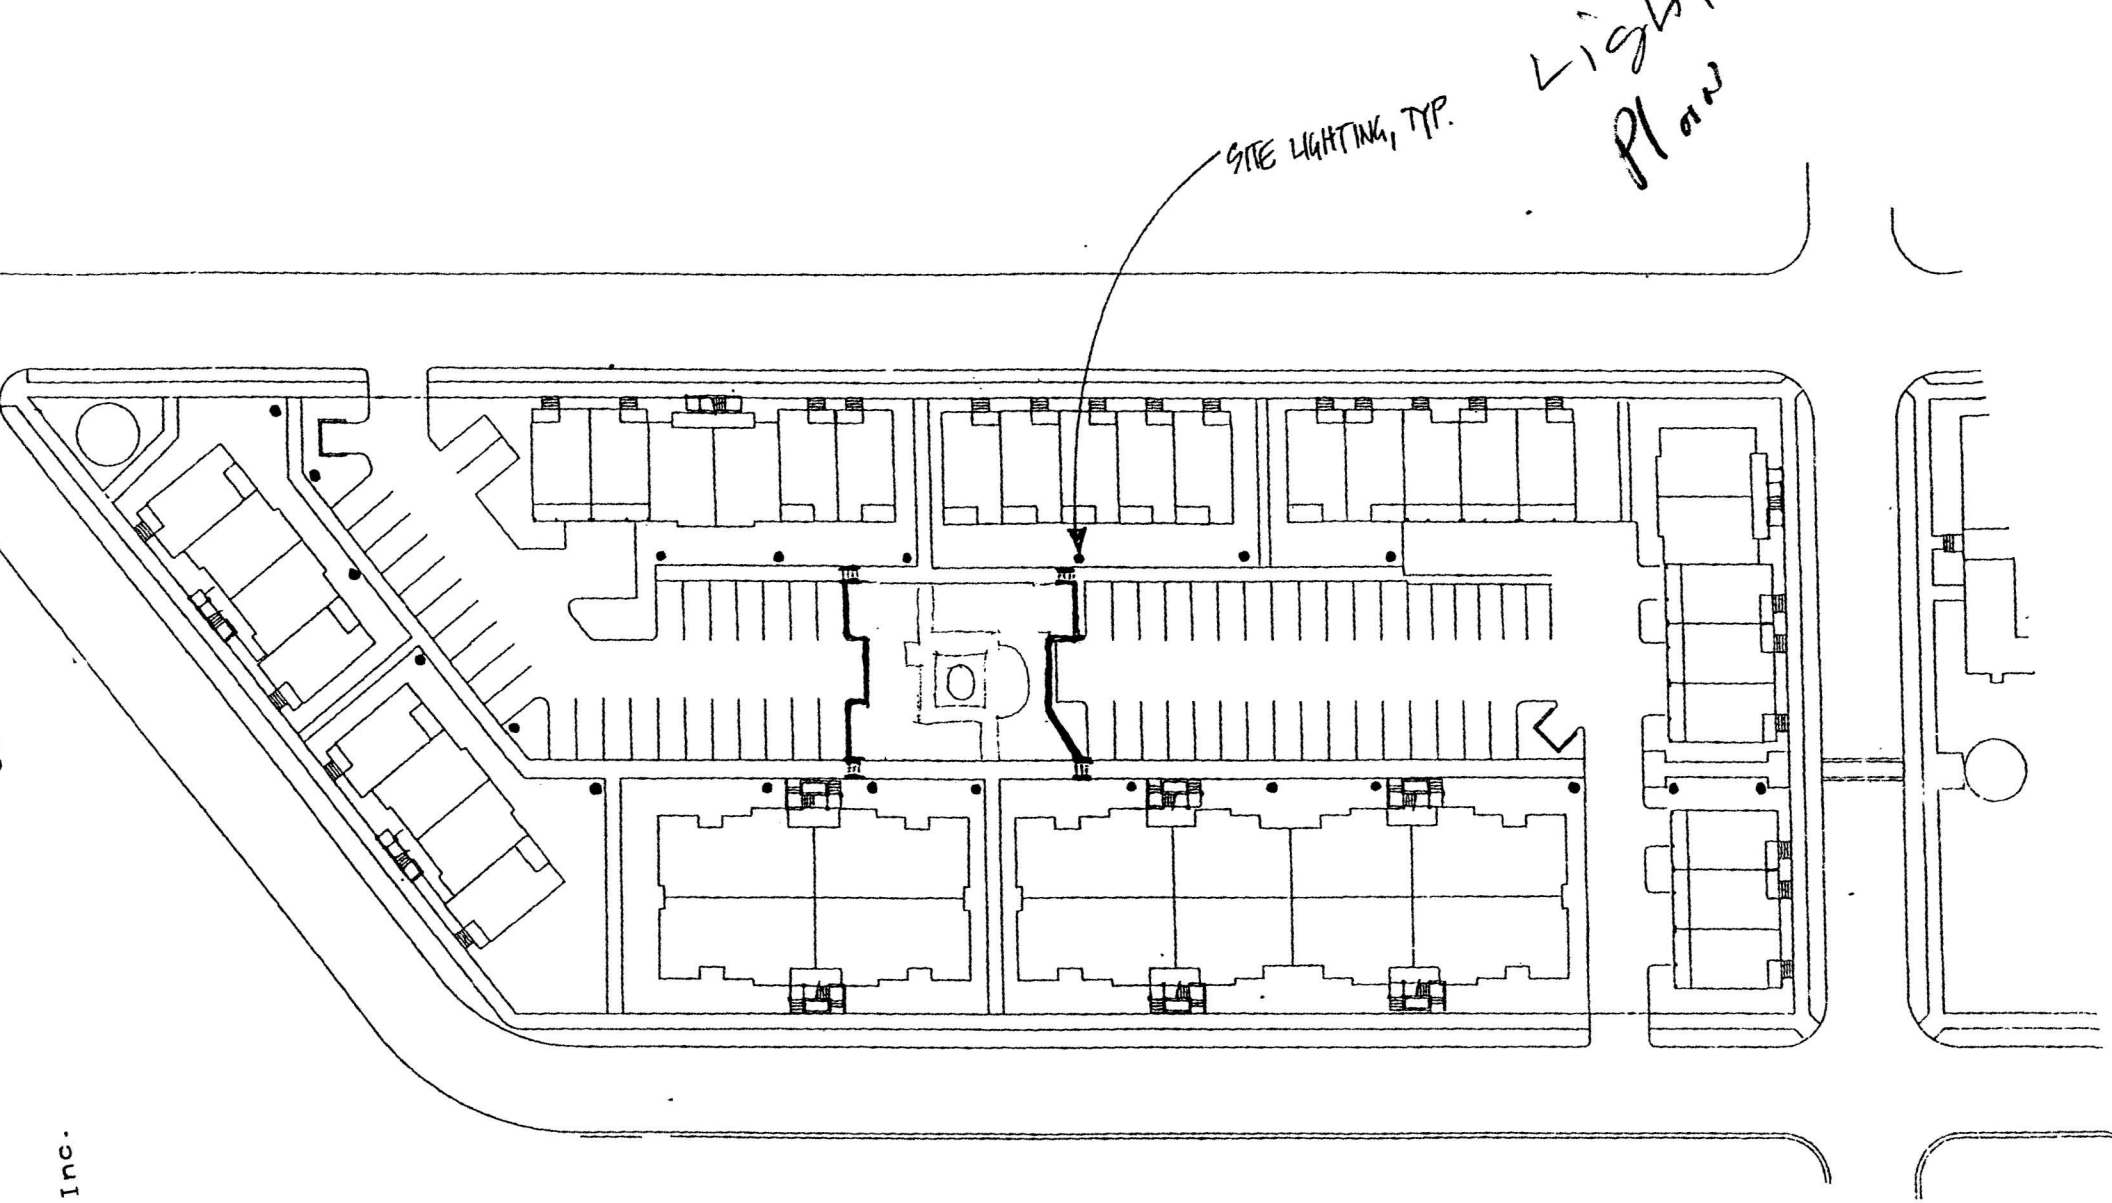


Light Plan

BZA
Case No. 17252
Exhibit No. 33

AMBER OVERLOOK SITE LIGHTING

AHD, Inc.

13 04 02:21P

Board of Zoning Adjustment