
BOARD OF ZONING ADJUSTMENT
District of Columbia
CASE NO. 17253
EXHIBIT NO. 5

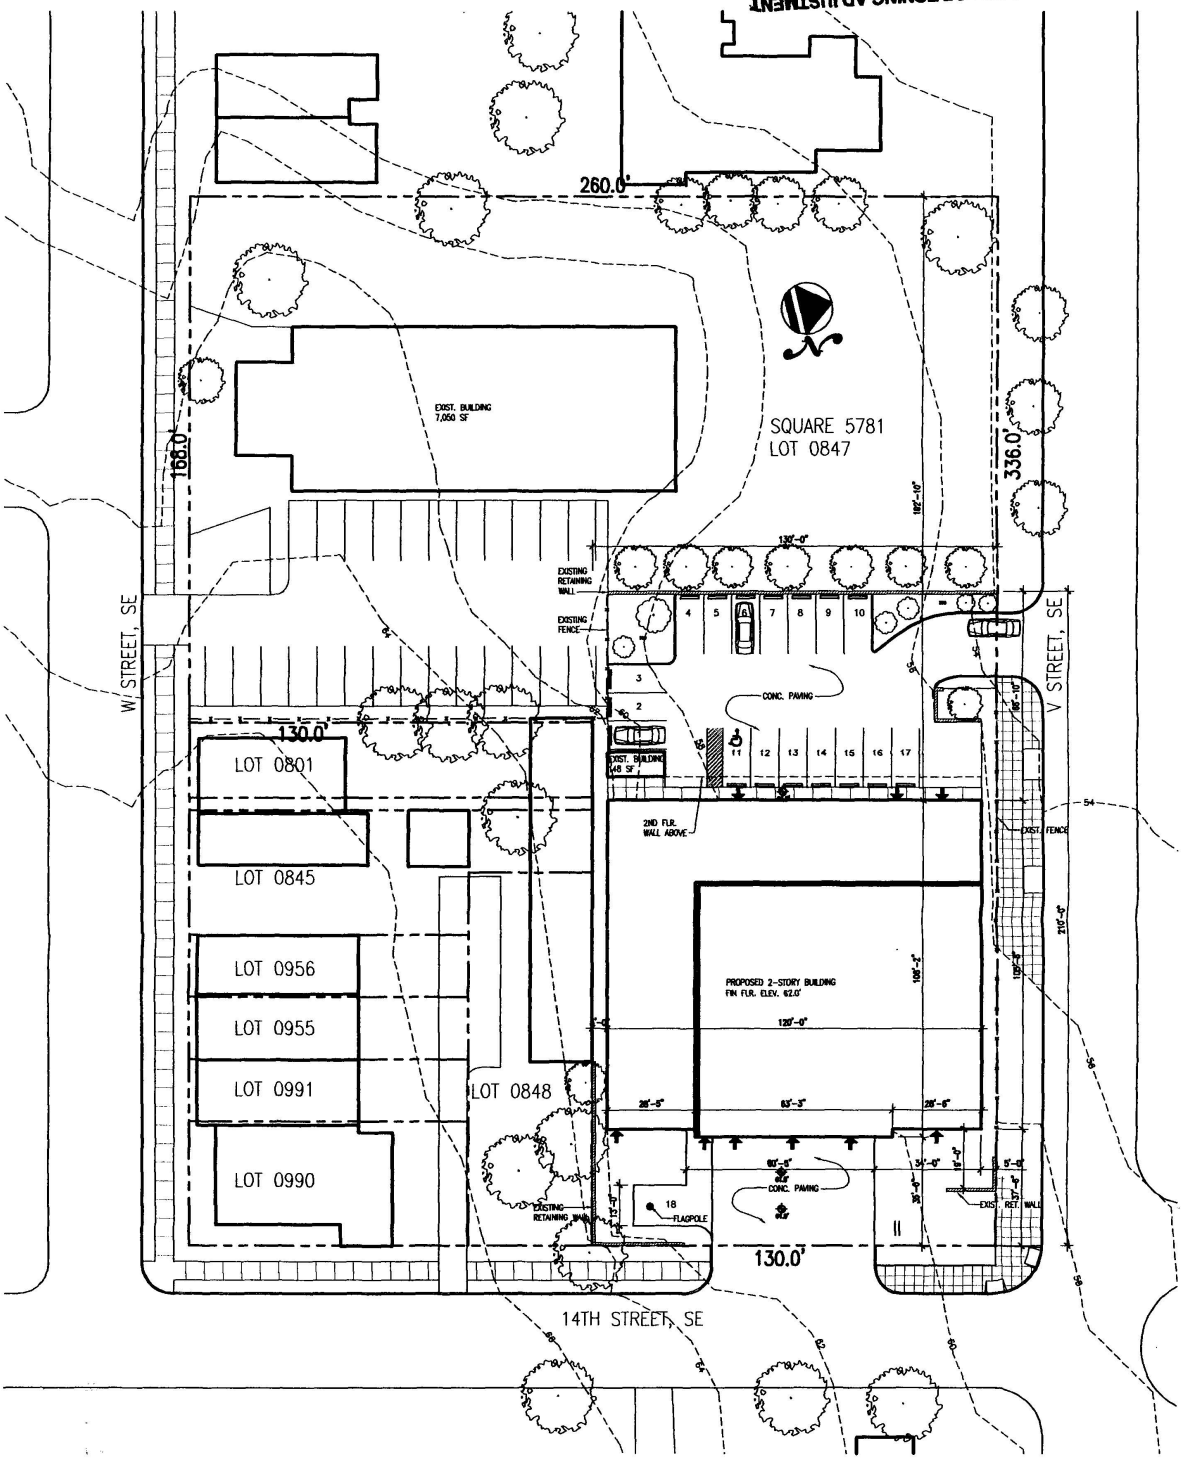

COMPLETE RENOVATION & MODERNIZATION OF ENGINE COMPANY 15

APPLICATION TO BOARD OF ZONING


SITE PLAN

SCALE: 1"=40'

DATE: 9-14-04


BC BAKER COOPER & ASSOCIATES, PC
4000 ALBEMARLE STREET, N.W., SUITE 300
WASHINGTON D.C. 20016

Board of Zoning Adjustment
District of Columbia
CASE NO. 17253
EXHIBIT NO. 5

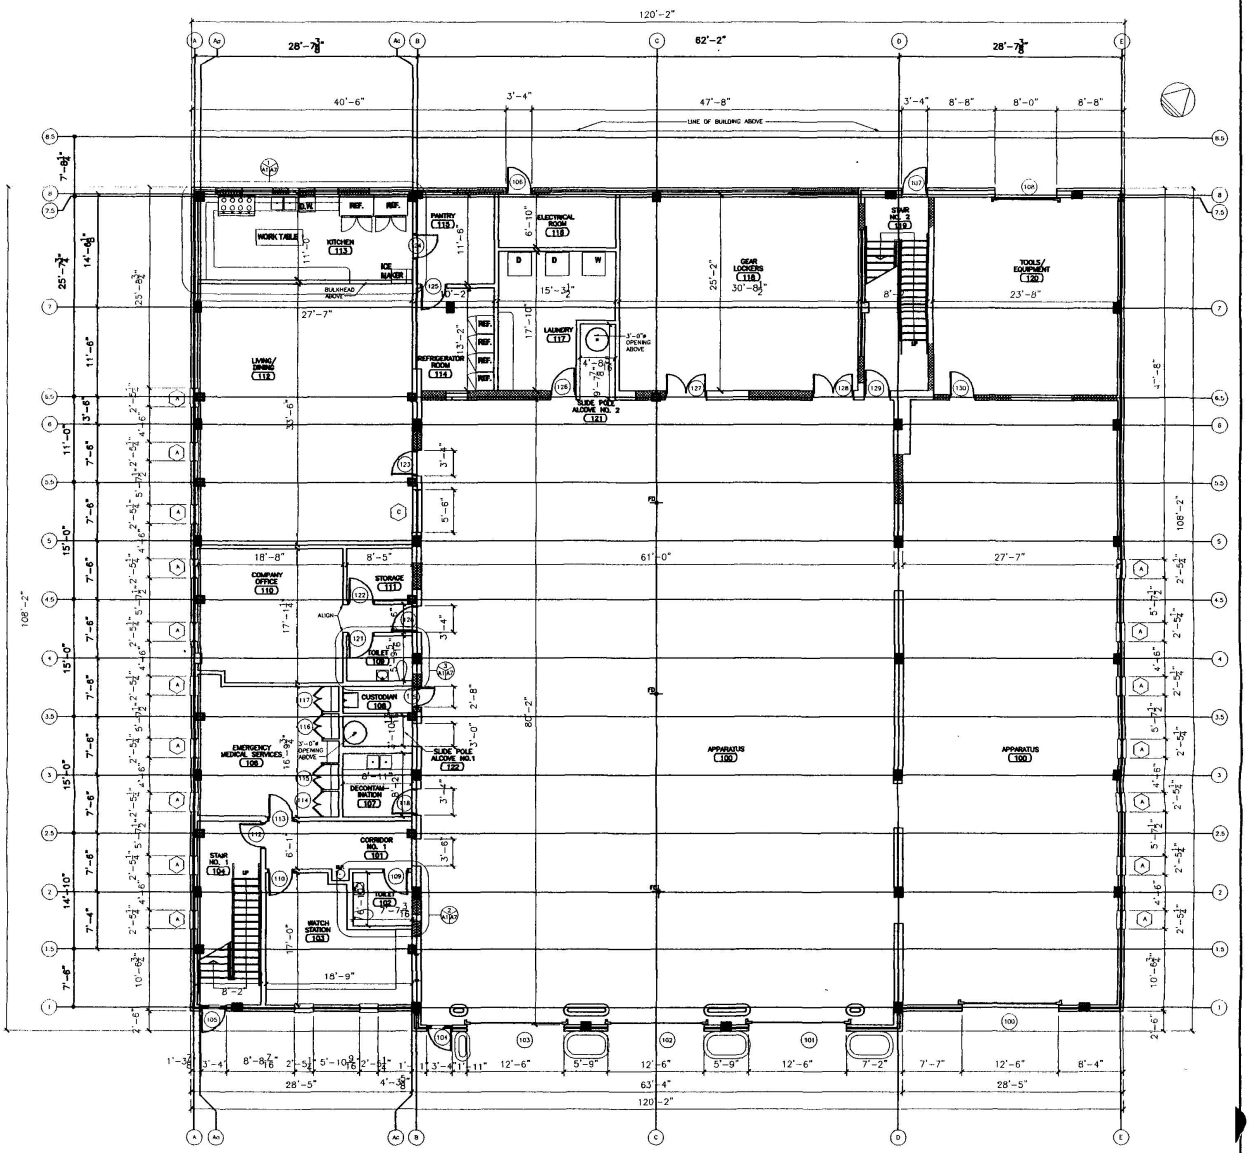


GROUND FLOOR PLAN

COMPLETE RENOVATION & MODERNIZATION OF ENGINE COMPANY 15	APPLICATION TO BOARD OF ZONING
	GROUND FLOOR PLAN
BAKER COOPER & ASSOCIATES, PC 4000 ALBEMARLE STREET, N.W., SUITE 300 WASHINGTON D.C. 20016	SCALE: 1/16" = 1'-0" DATE: 9-14-04

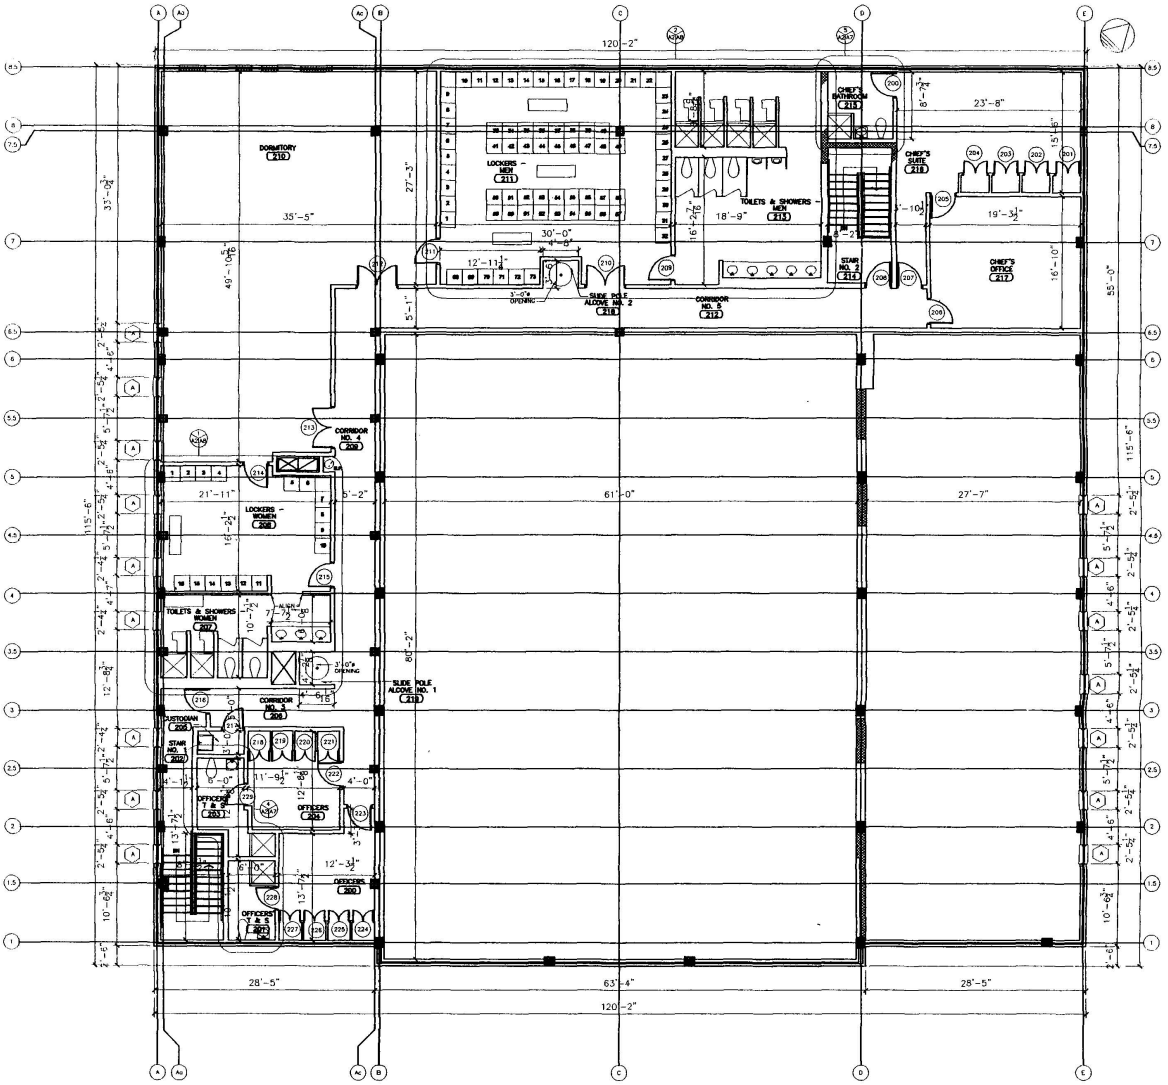


SECOND FLOOR PLAN


COMPLETE RENOVATION & MODERNIZATION OF ENGINE COMPANY 15	APPLICATION TO BOARD OF ZONING
	SECOND FLOOR PLAN
BAKER COOPER & ASSOCIATES, PC 4000 ALBEMARLE STREET, N.W., SUITE 300 WASHINGTON D.C. 20016	SCALE: 1/16" = 1'-0" DATE: 9-14-04

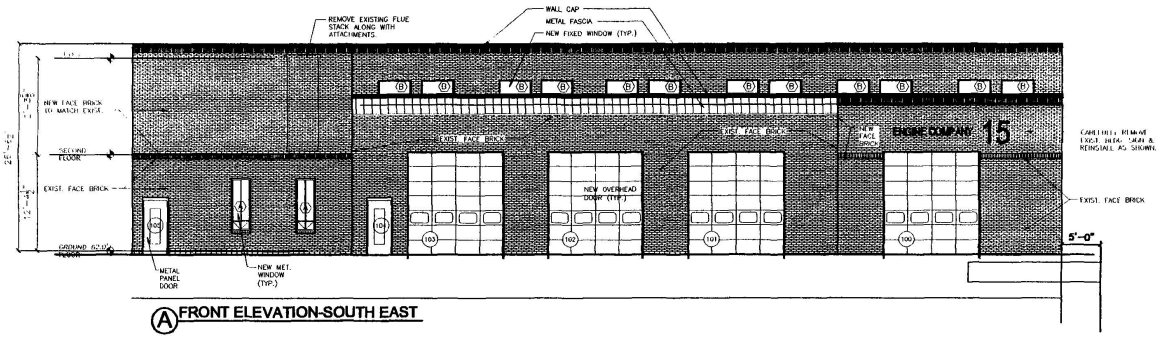


A FRONT ELEVATION-SOUTH EAST

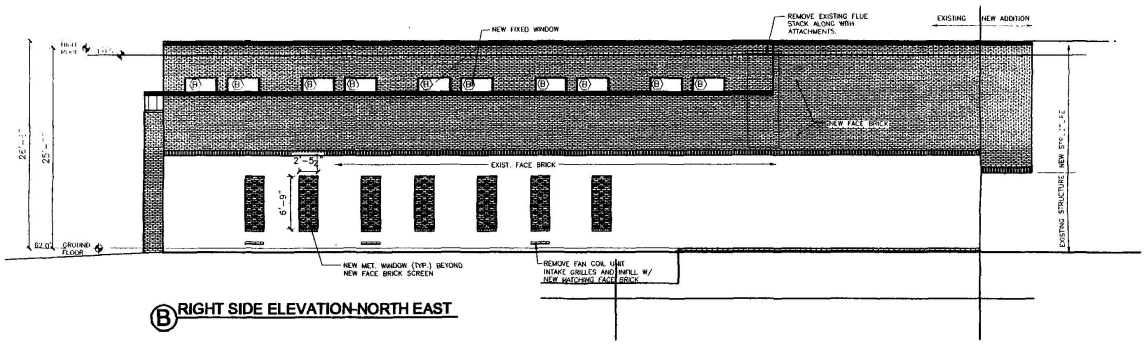

B RIGHT SIDE ELEVATION-NORTH EAST

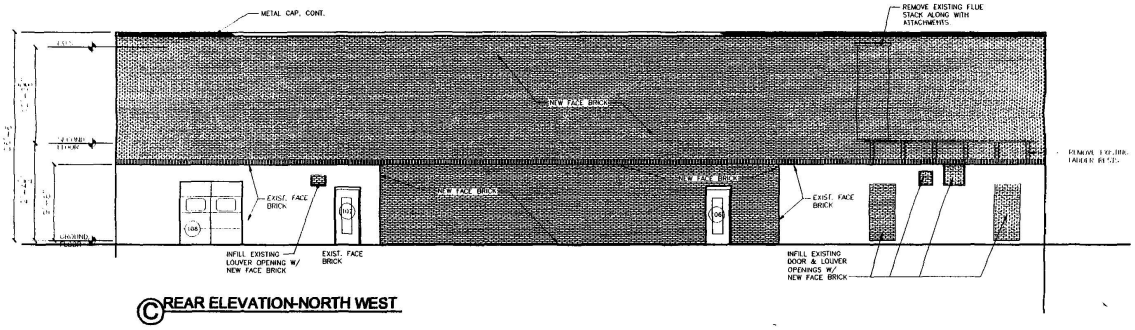

C REAR ELEVATION-NORTH WEST

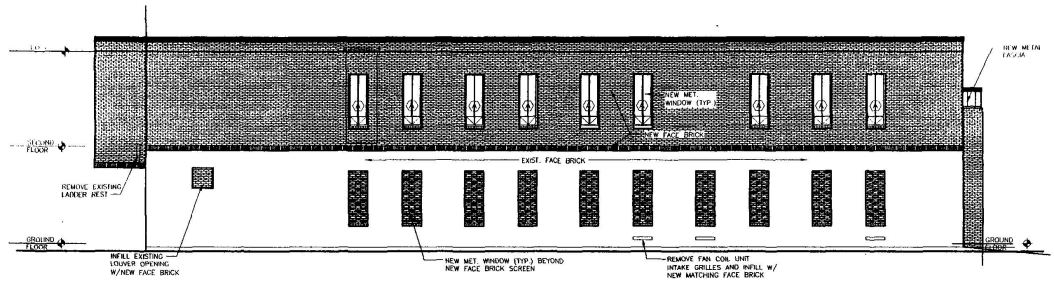

D LEFT SIDE ELEVATION-SOUTH WEST

COMPLETE RENOVATION & MODERNIZATION OF ENGINE COMPANY 15

APPLICATION TO BOARD OF ZONING

ELEVATIONS

SCALE: 1/16"=1'-0"

DATE: 9-14-04

BC BAKER COOPER & ASSOCIATES, PC
4000 ALBEMARLE STREET, N.W., SUITE 300
WASHINGTON D.C. 20016