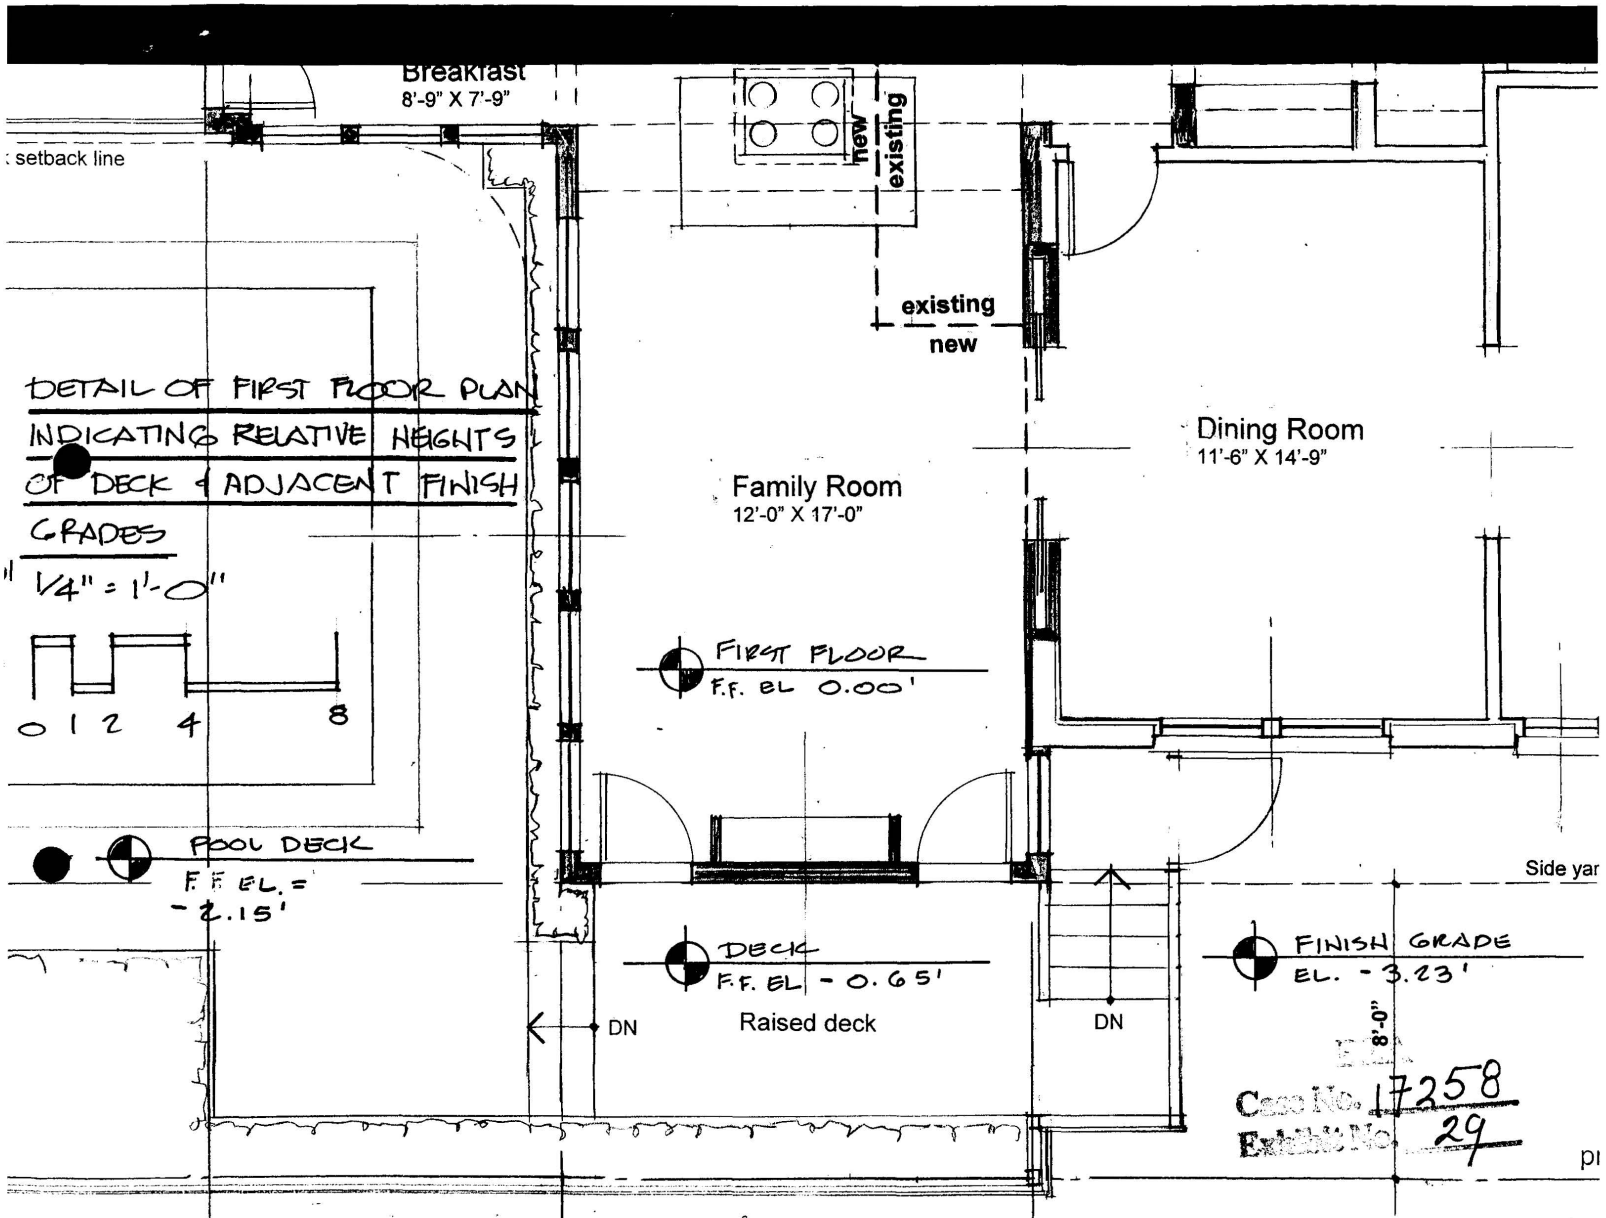
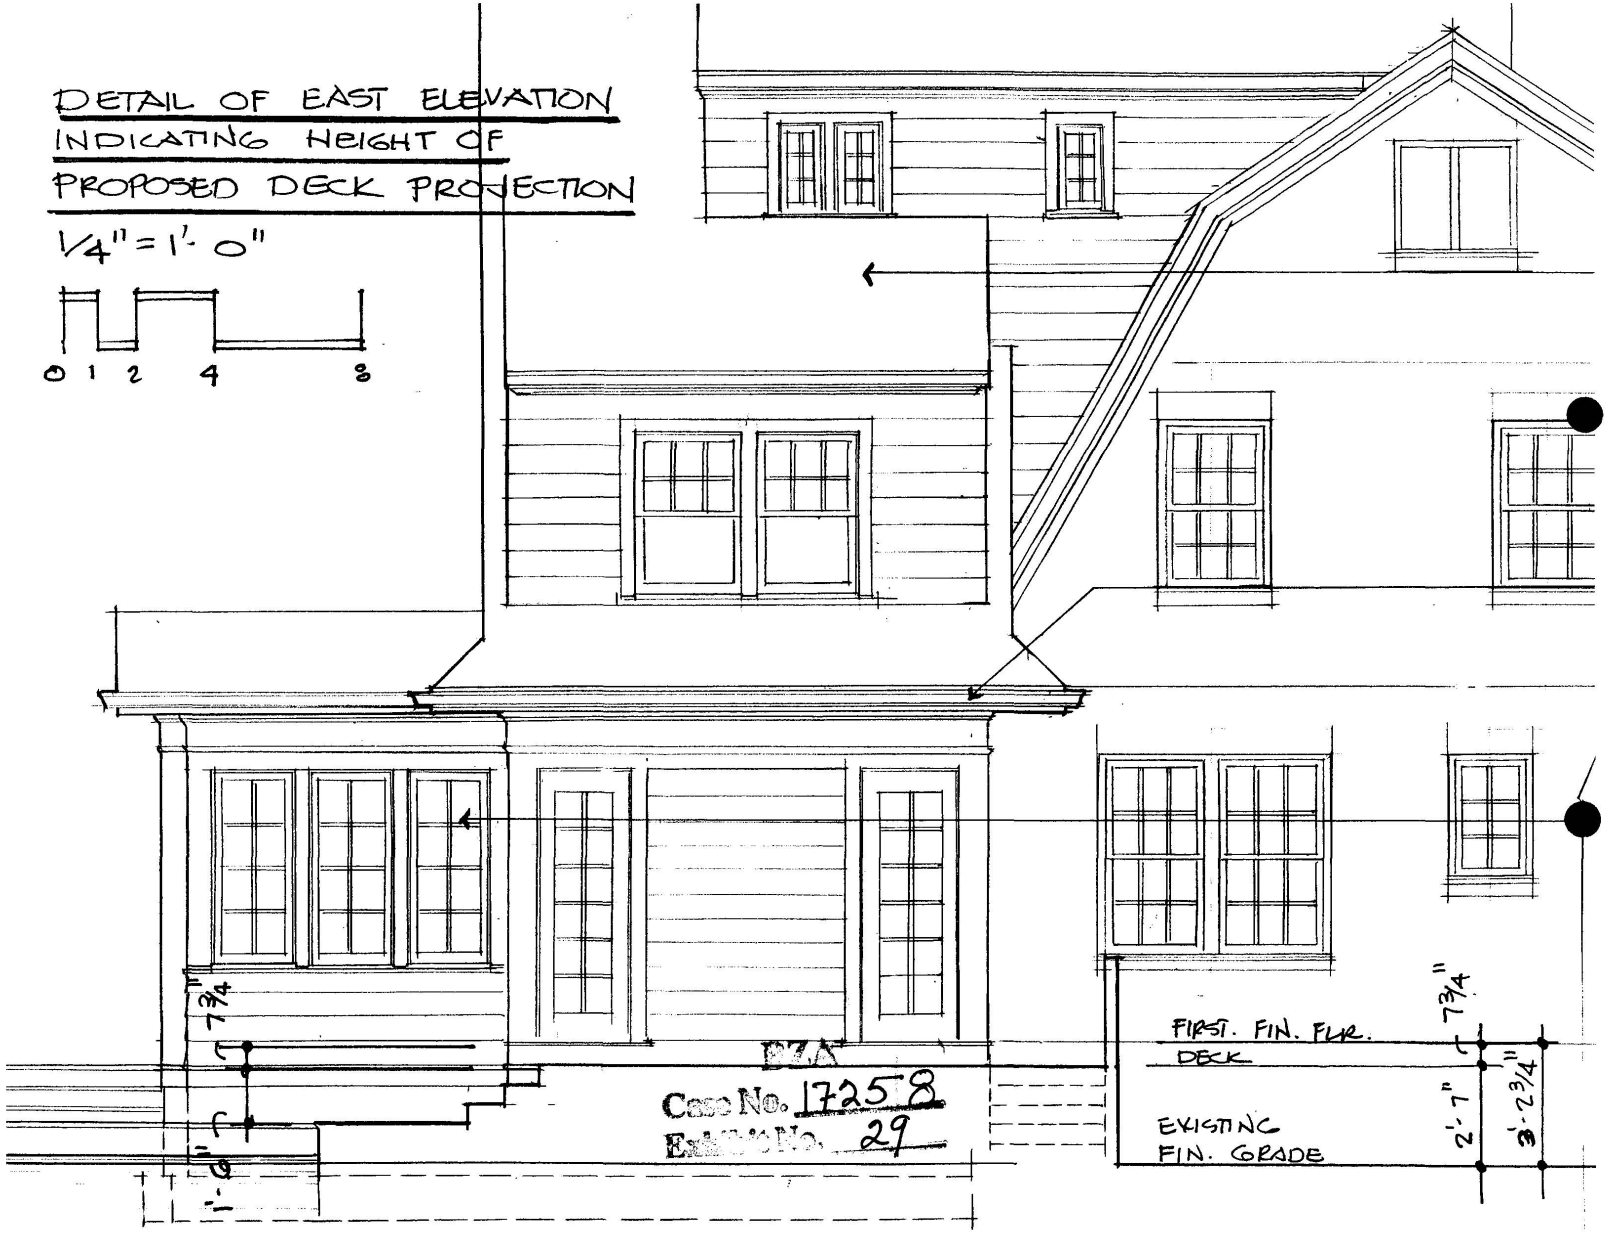

Breakfast
8'-9" X 7'-9"
setback line
new
existing
existing
new
Dining Room
11'-6" X 14'-9"
Family Room
12'-0" X 17'-0"
DETAIL OF FIRST FLOOR PLAN
INDICATING RELATIVE HEIGHTS
OF DECK & ADJACENT FINISH
GRADES
1/4" = 1'-0"
0 1 2 4 8
FIRST FLOOR
F.F. EL 0.00'
POOL DECK
F.F. EL. =
-2.15'
DECK
F.F. EL - 0.65'
Raised deck
DN
DN
FINISH GRADE
EL. - 3.23'
8'-0"
Side yar
Case No. 17258
Exhibit No. 29
Board of Zoning Adjustm

DETAIL OF EAST ELEVATION INDICATING HEIGHT OF PROPOSED DECK PROJECTION

1/4" = 1'-0"

0 1 2 4 8



BZA
Case No. 17258
Exhibit No. 29