
BZA
Case No. 17269
Exhibit No. 8

ORIGINAL

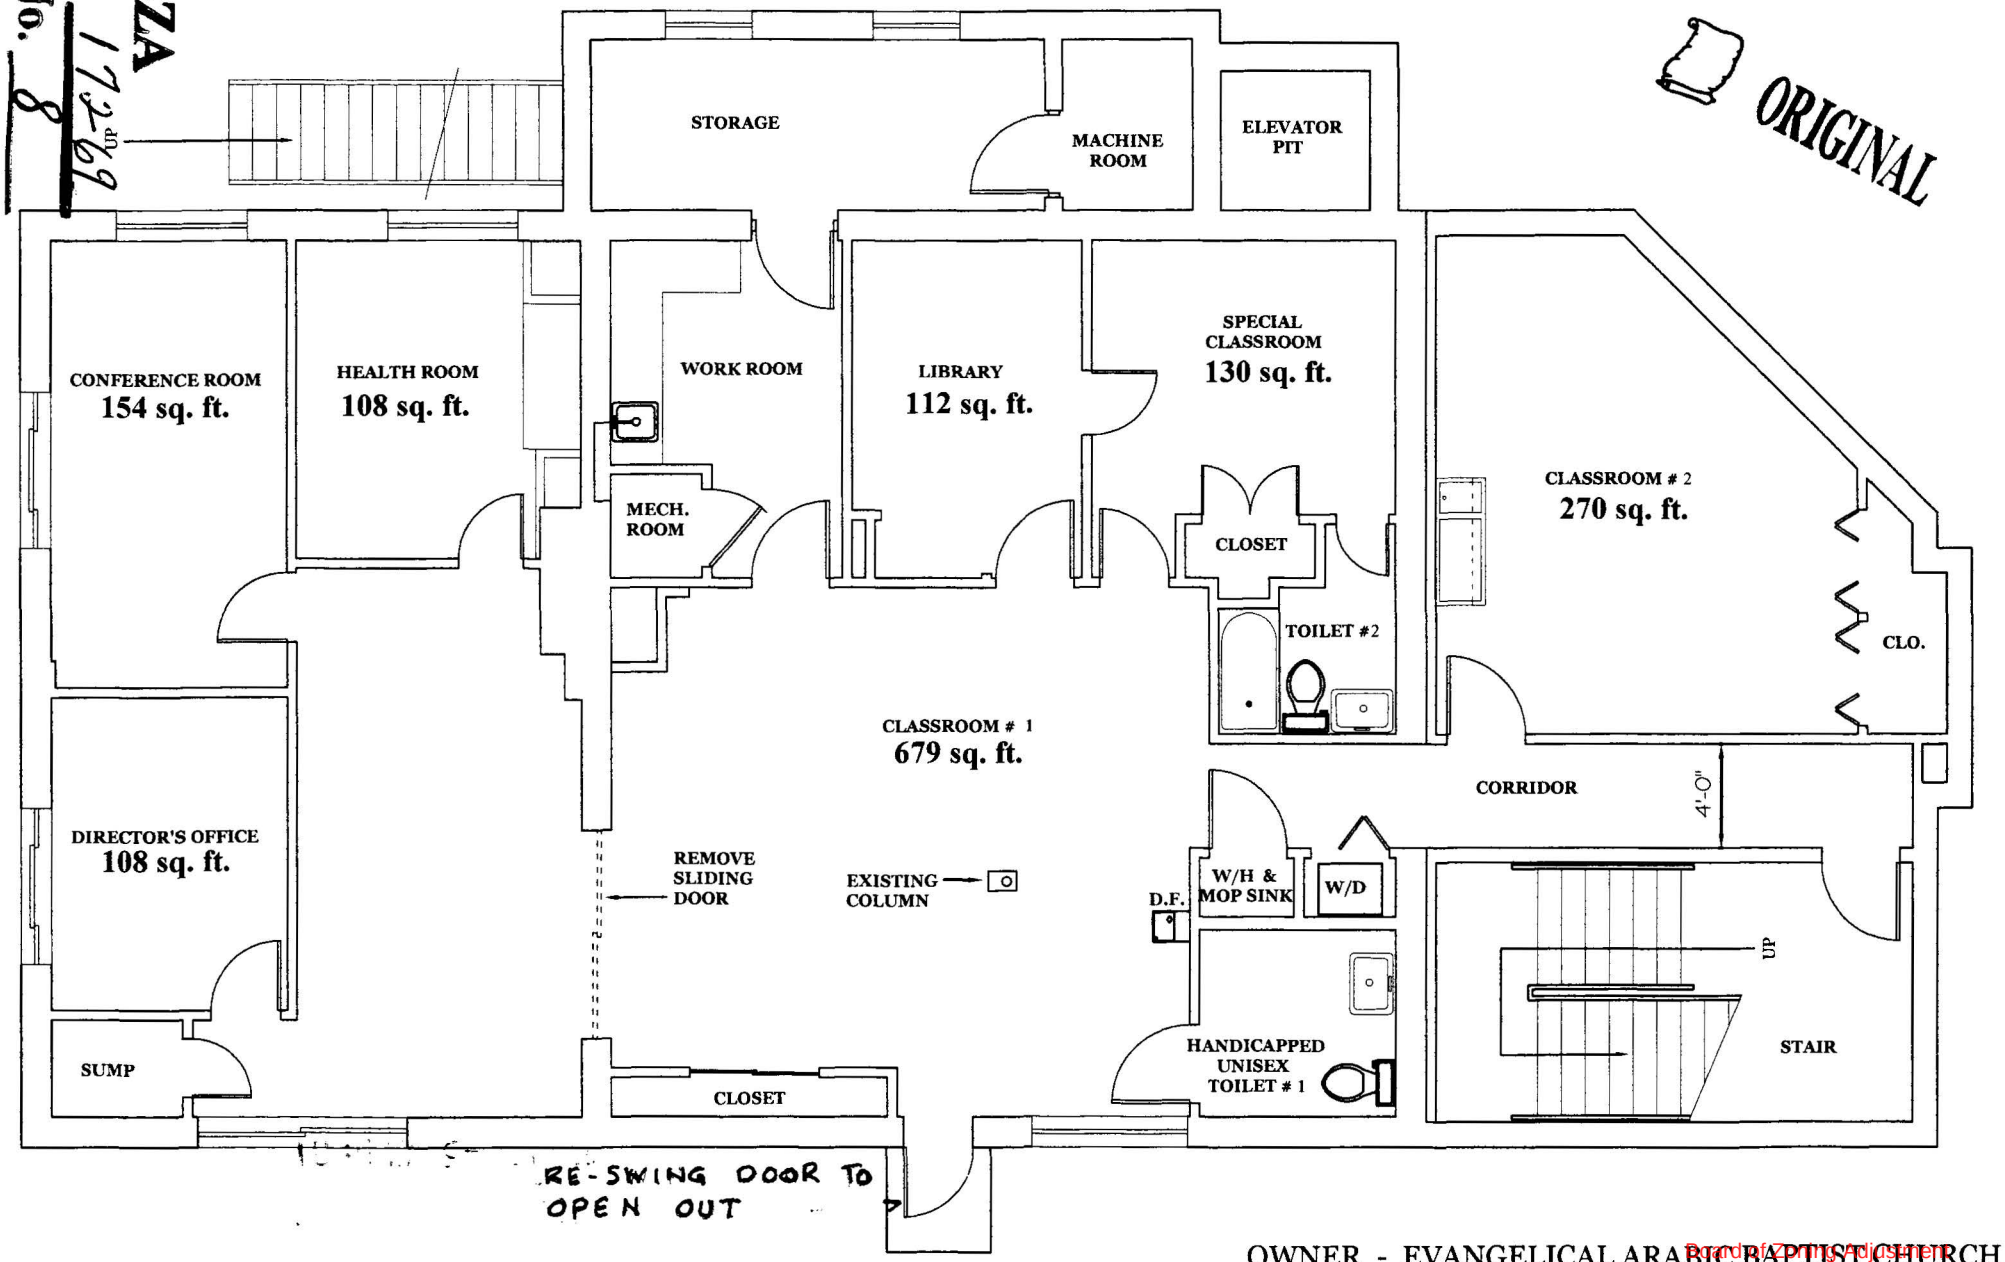


OWNER - EVANGELICAL ARABIC BAPTIST CHURCH
4605 MASSACHUSETTS AVE., N.W.
WASHINGTON, DC 20016

EXISTING LOWER LEVEL FLOOR PLAN

Board of Zoning Adjustment
District of Columbia
CASE NO. 17269
EXHIBIT NO. 8

1.

ORIGINAL

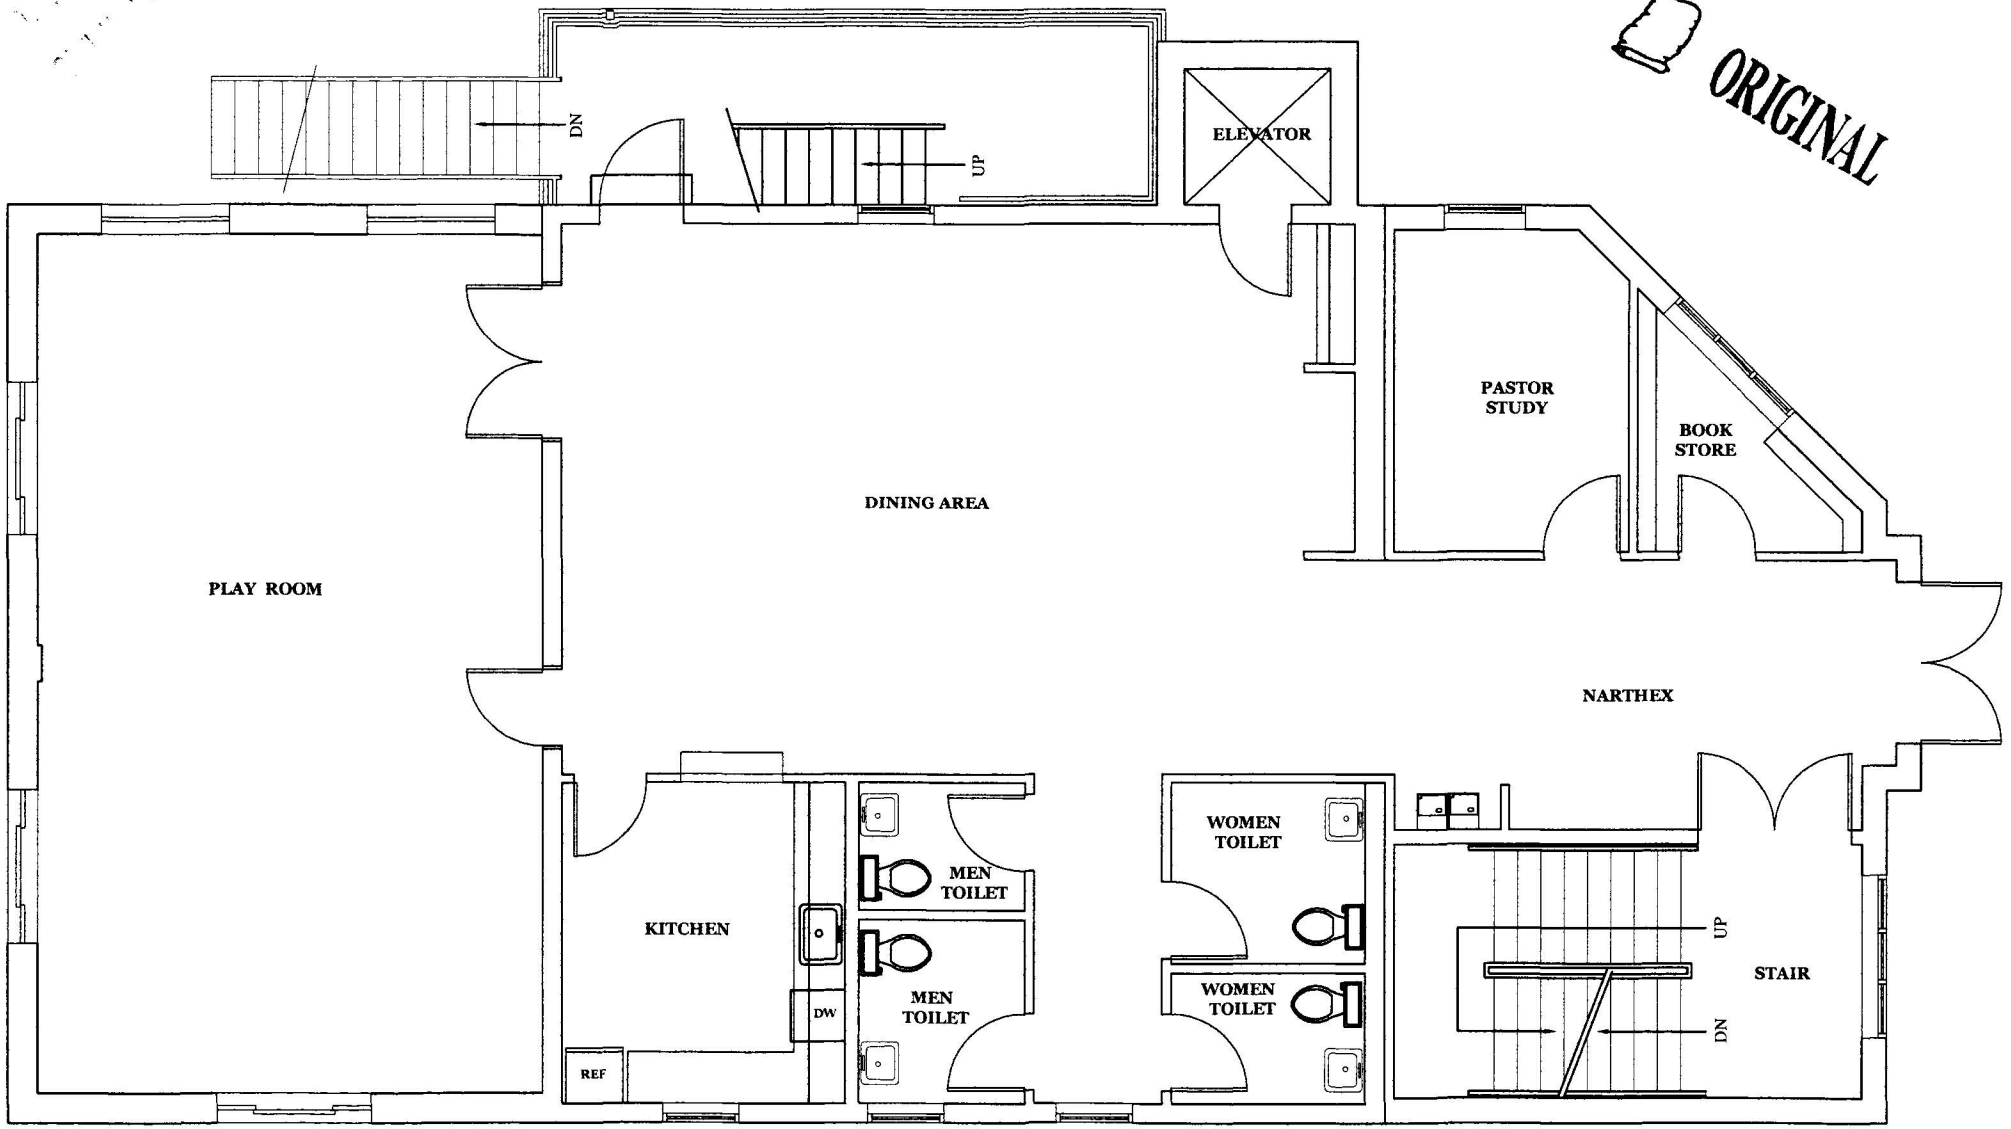


EXISTING ENTRY LEVEL FLOOR PLAN

OWNER - EVANGELICAL ARABIC BAPTIST CHURCH
4605 MASSACHUSETTS AVE, N.W.
WASHINGTON, DC 20016

2


ORIGINAL

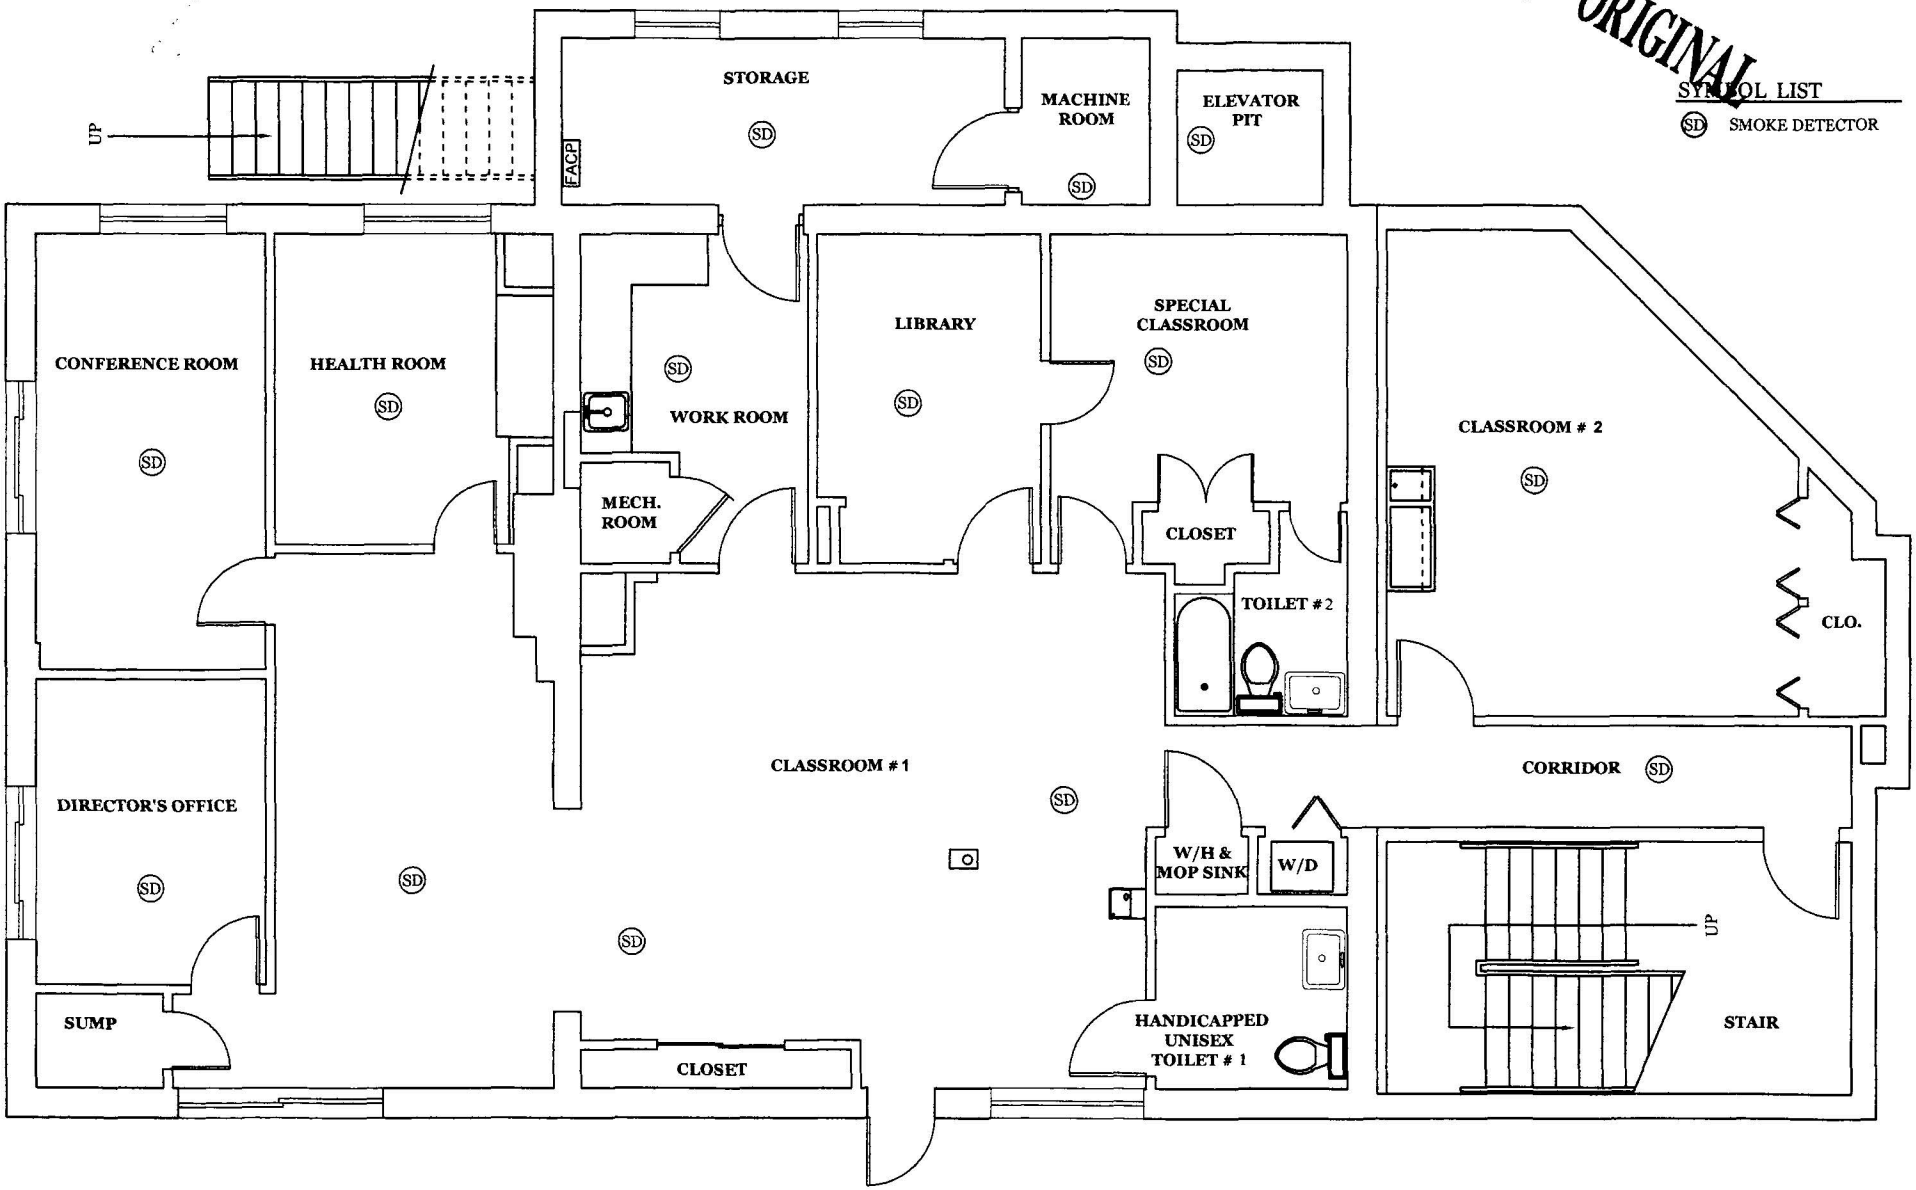

EXISTING LOWER LEVEL FLOOR PLAN
SMOKE DETECTOR PLAN


OWNER - EVANGELICAL ARABIC BAPTIST CHURCH
4605 MASSACHUSETTS AVE, N.W.
WASHINGTON, DC 20016

3

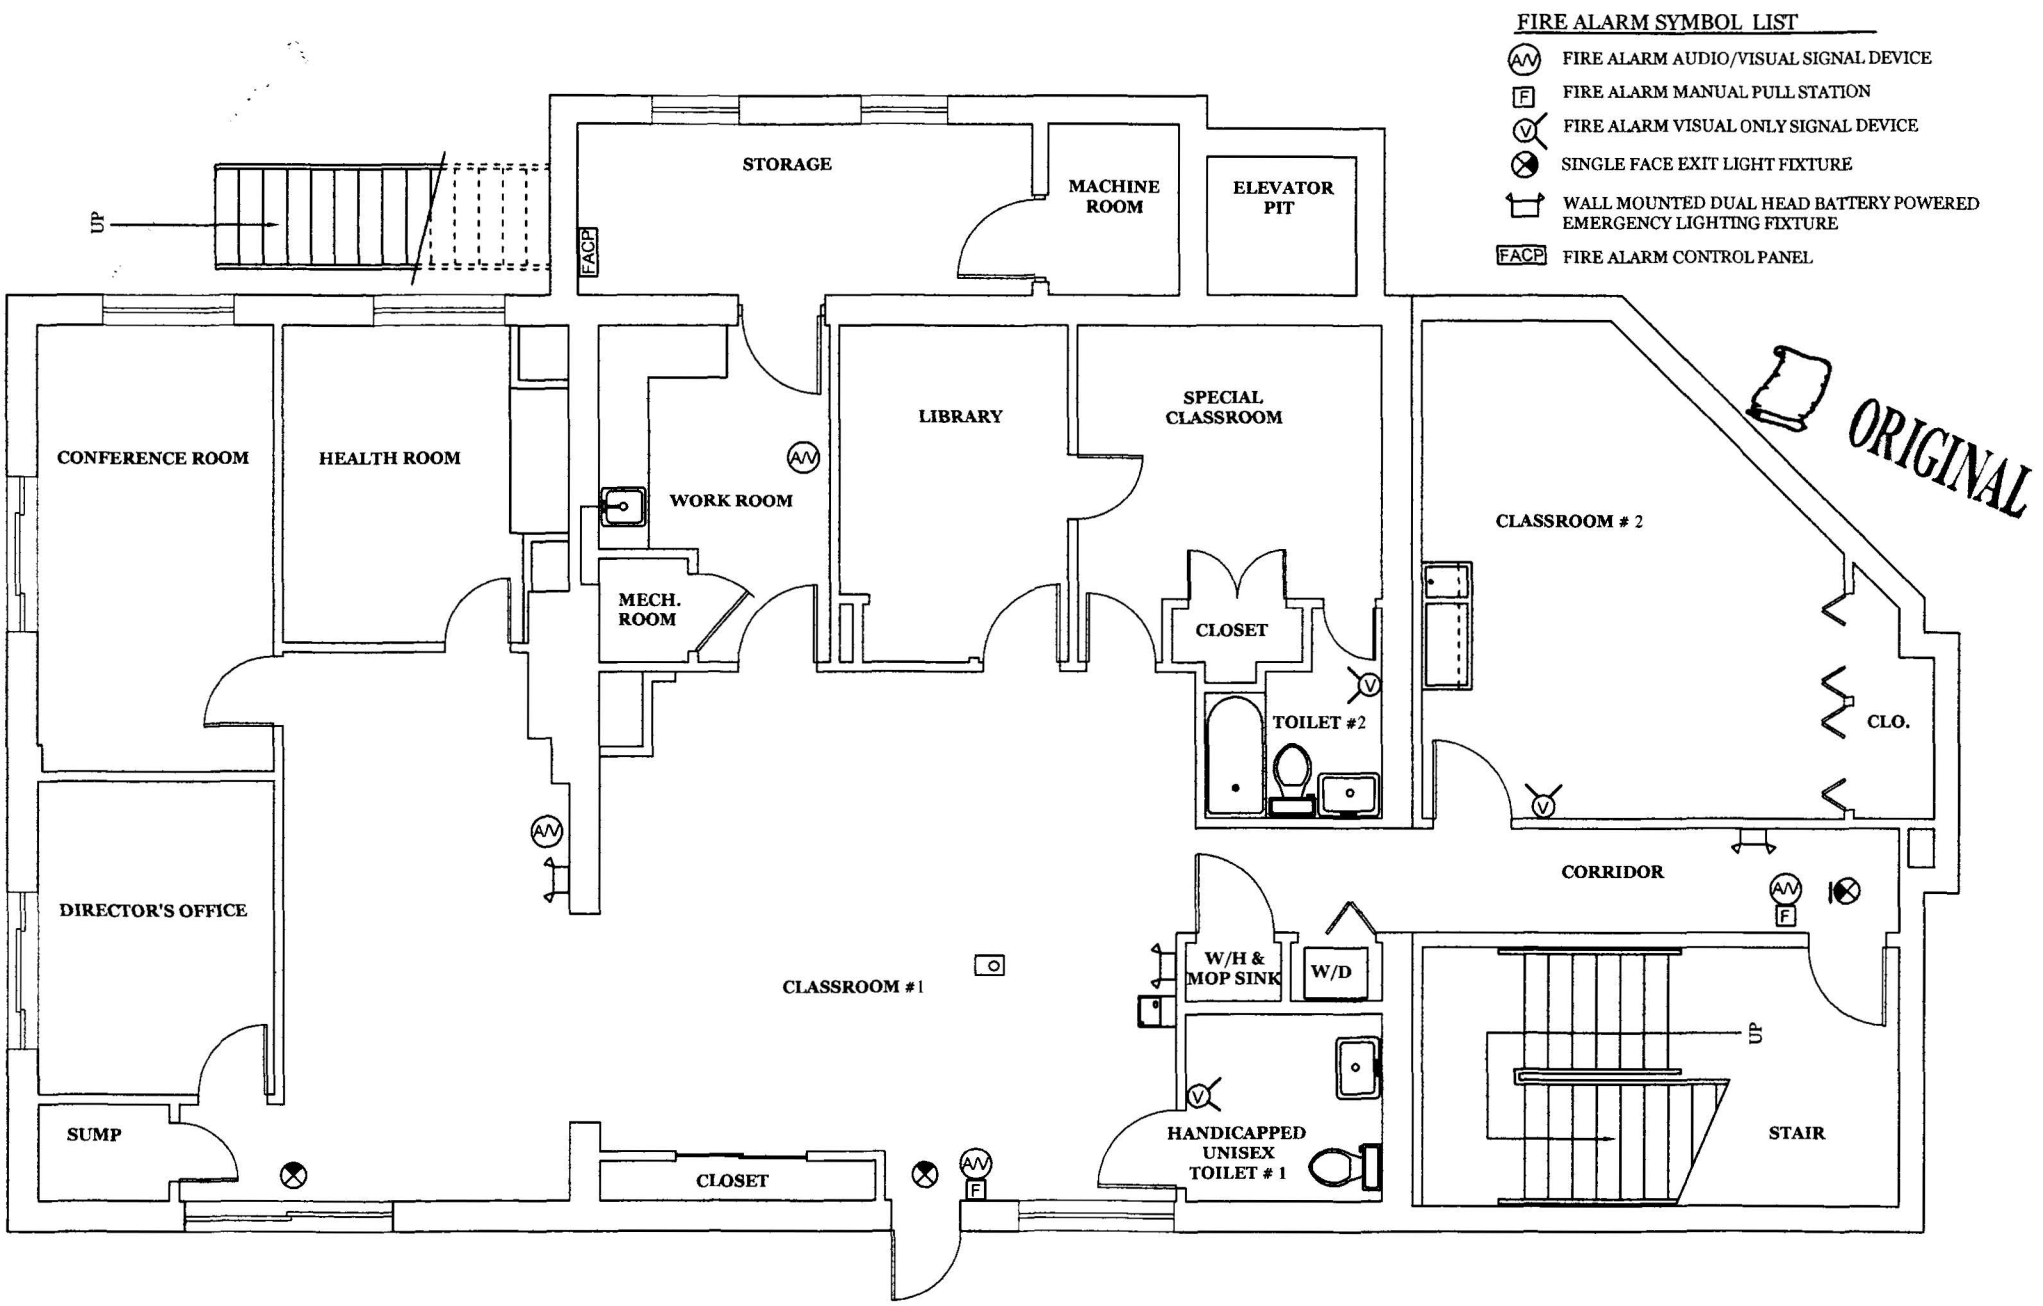


EXISTING LOWER LEVEL FIRE ALARM LAYOUT

OWNER - EVANGELICAL ARABIC BAPTIST CHURCH
4605 MASSACHUSETTS AVE, N.W.
WASHINGTON, DC 20016

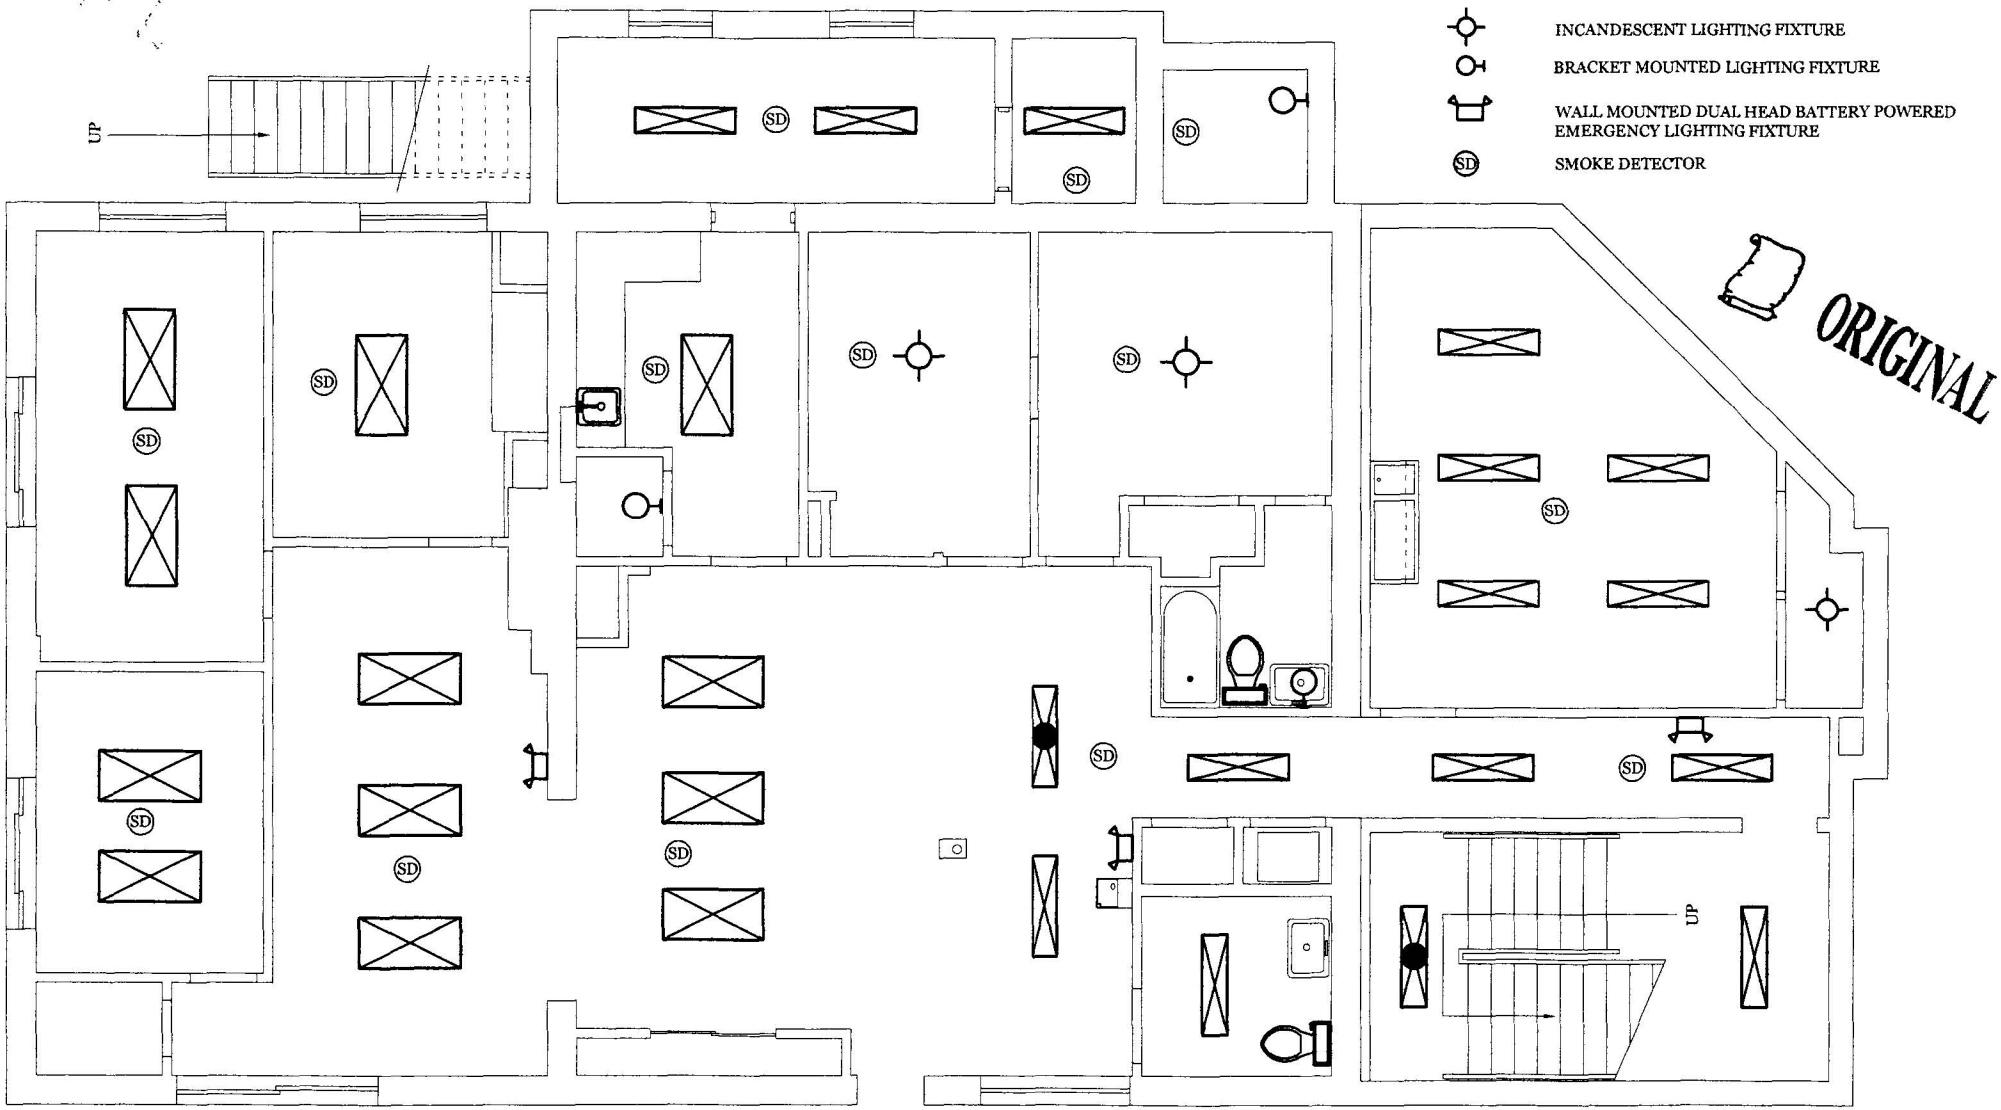

EXISTING LOWER LEVEL REFLECTED CEILING PLAN

OWNER - EVANGELICAL ARABIC BAPTIST CHURCH
4605 MASSACHUSETTS AVE, N.W.
WASHINGTON, DC 20016

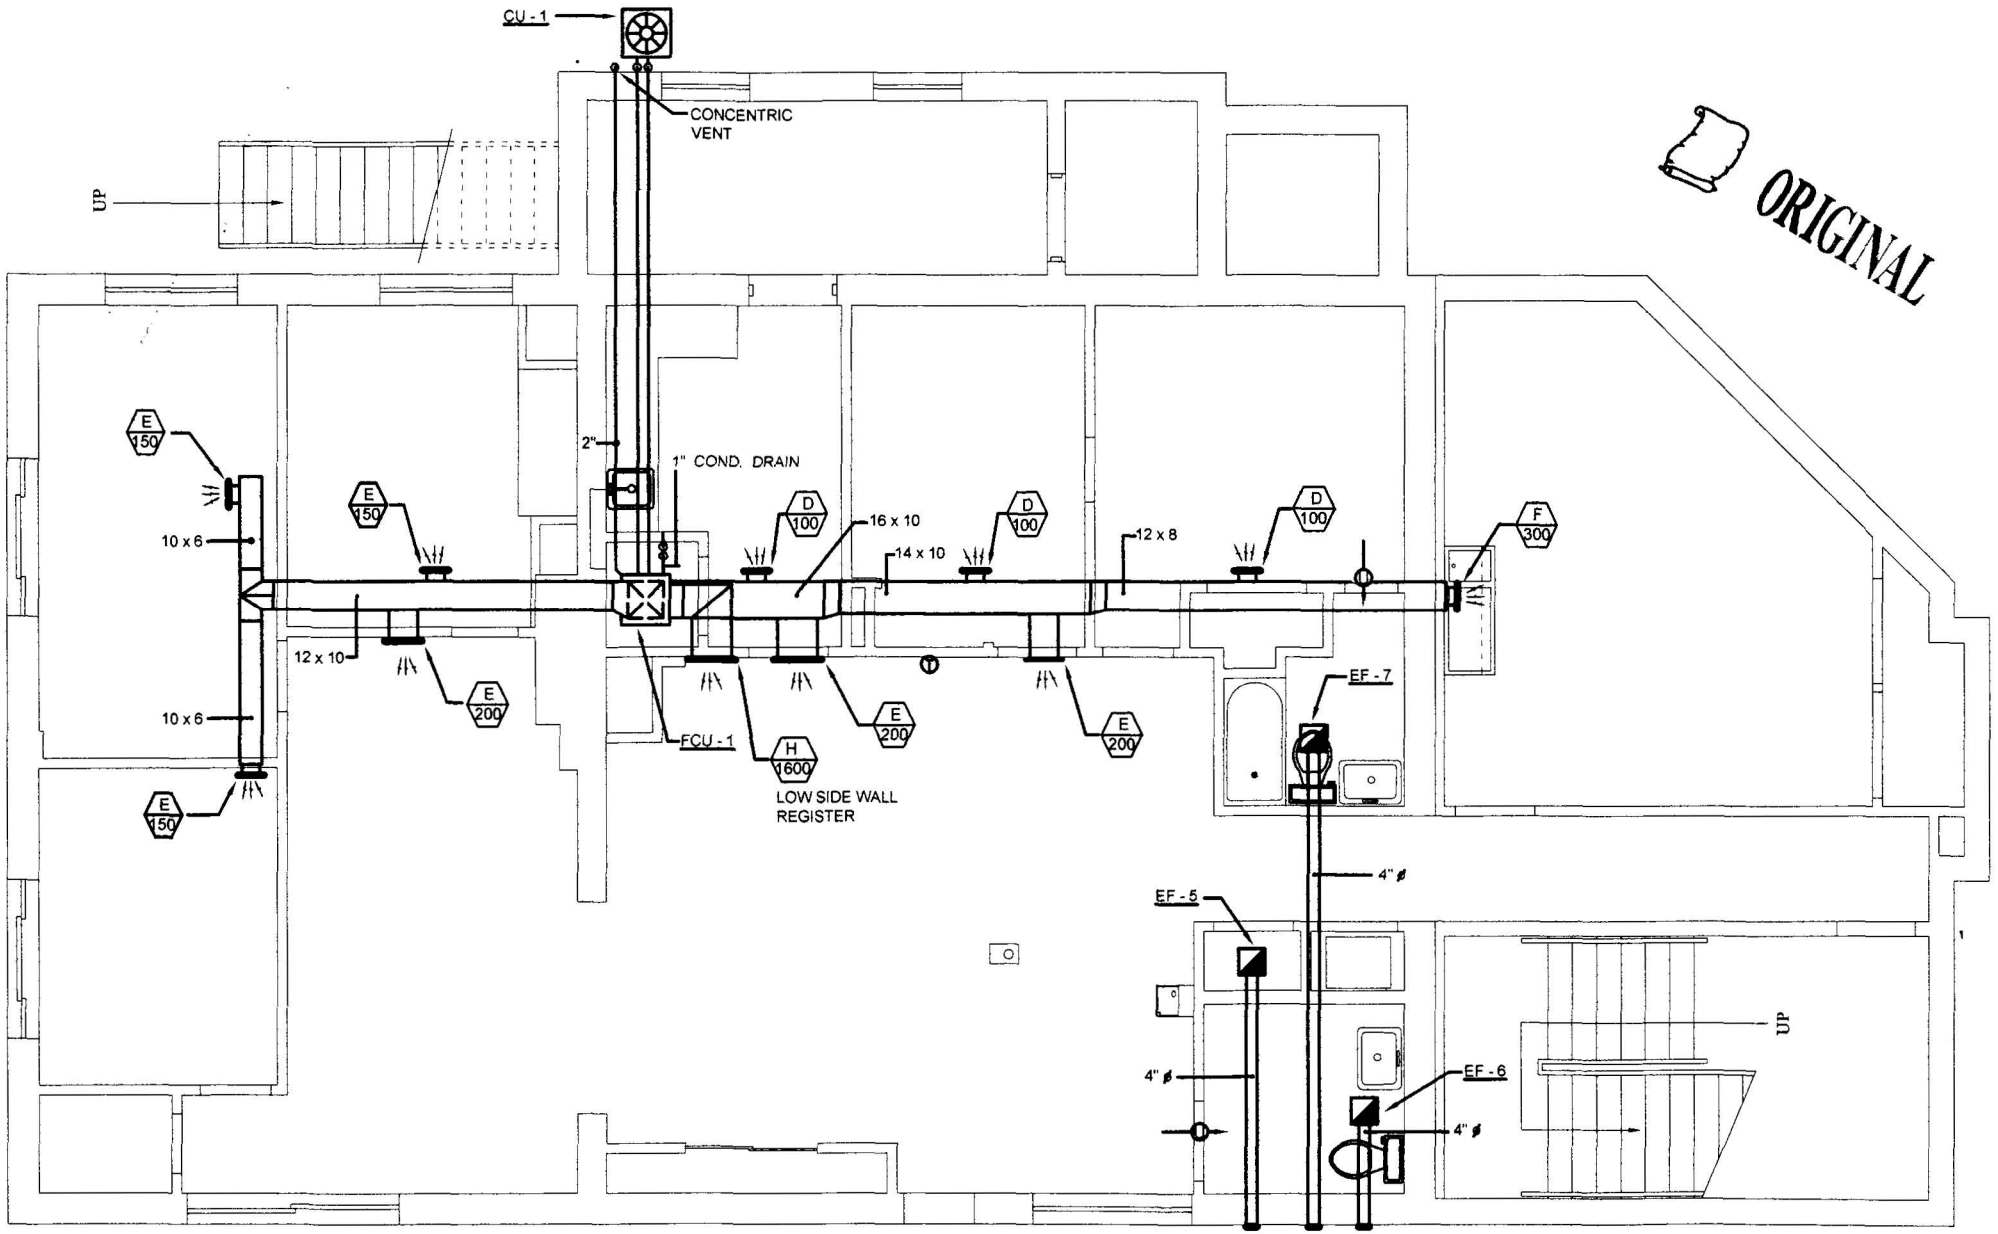

EXISTING LOWER LEVEL MECHANICAL PLAN

OWNER - EVANGELICAL ARABIC BAPTIST CHURCH
4605 MASSACHUSETTS AVE, N.W.
WASHINGTON, DC 20016