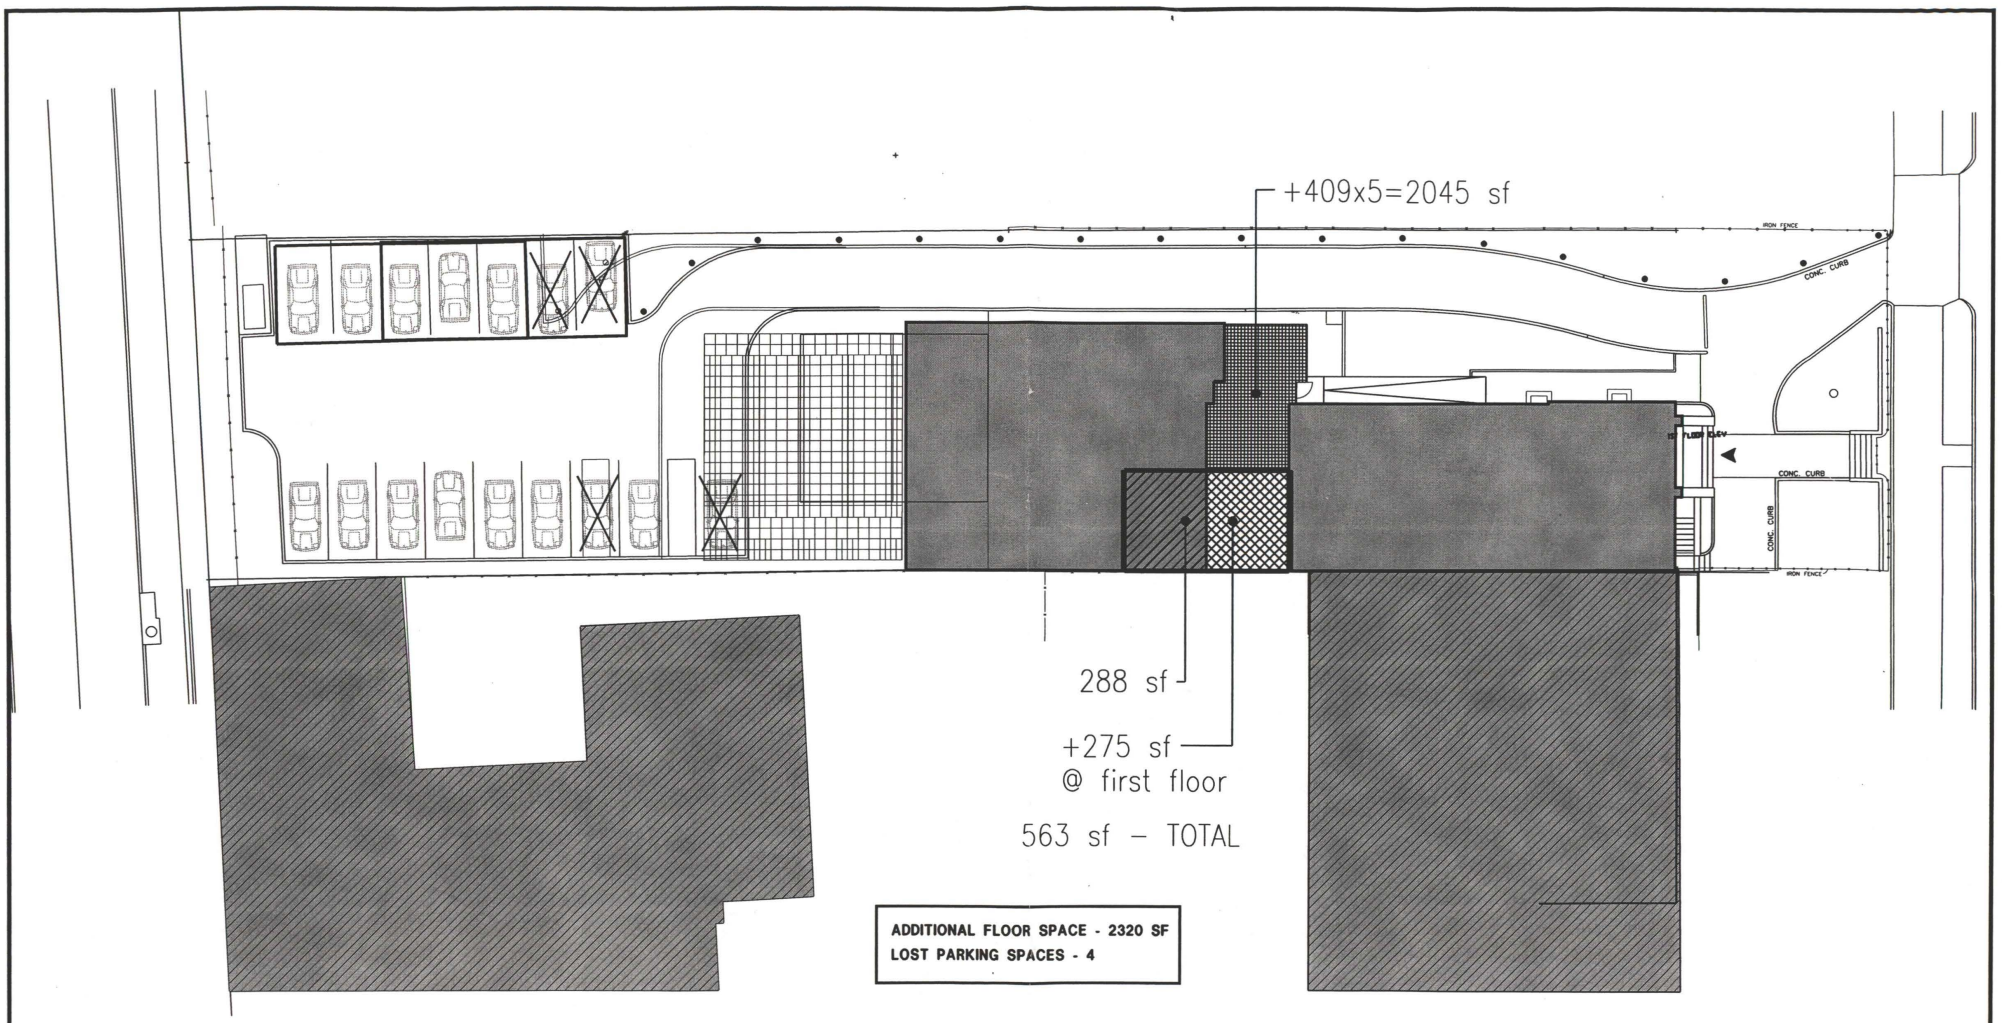


|T|P|G| THE PHILLIPS GROUP TPG Architecture, LLP TPG Planning & Design, LLC 11 West 42nd Street New York, New York 10036 212 768 0800 FAX 212 768 1597 www.tpgarchitecture.com	Project EMBASSY OF REPUBLIC OF LITHUANIA WASHINGTON D.C. 2622 16TH STREET N.W.	REPUBLIC OF LITHUANIA LIETUVOS RESPUBLIKA	Drawing Title EXHIBIT – 1	BZA Case No. 17275 Exhibit No. 32	
	Project No. 1003461.00	Drawn By JR	Date 10.25.04	Scale N.T.S.	Floor 00
					Drawing No. S-E1

Board of Zoning Adjustment
District of Columbia
CASE NO. 17275
EXHIBIT NO. 32