Government of the District of Columbia
ADVISORY NEIGHBORHOOD COMMISSION 3-D
P.O. Box 40846
Palisades Station
Washington, D.C. 20016

March 3, 2005

Mr. Geoffrey Griffis
Chair
Board of Zoning Adjustment
441 4th Street, NW
Suite 210-S
Washington, DC 20001

RE: Application # 17276
Hearing Date: March 8, 2005

Dear Mr. Griffis:

At your request I am submitting the attached map from a larger set of plans submitted by DDOT for Safety Improvements for Foxhall Road, NW. I referred to this map in my presentation to the Board of Zoning Adjustmenet on February 22, 3005.

I have marked the proposed entrance for the Dunmarlin development which is also the site the ANC proposed for the "on demand" traffic signal.

Sincerely,


Alma H. Gates

Alma H. Gates
Chair, ANC 3D

Attachment (1)

BZA
Case No. 17276
Exhibit No. 55

Board of Zoning Adjustment
District of Columbia
CASE NO. 17276
EXHIBIT NO. 55

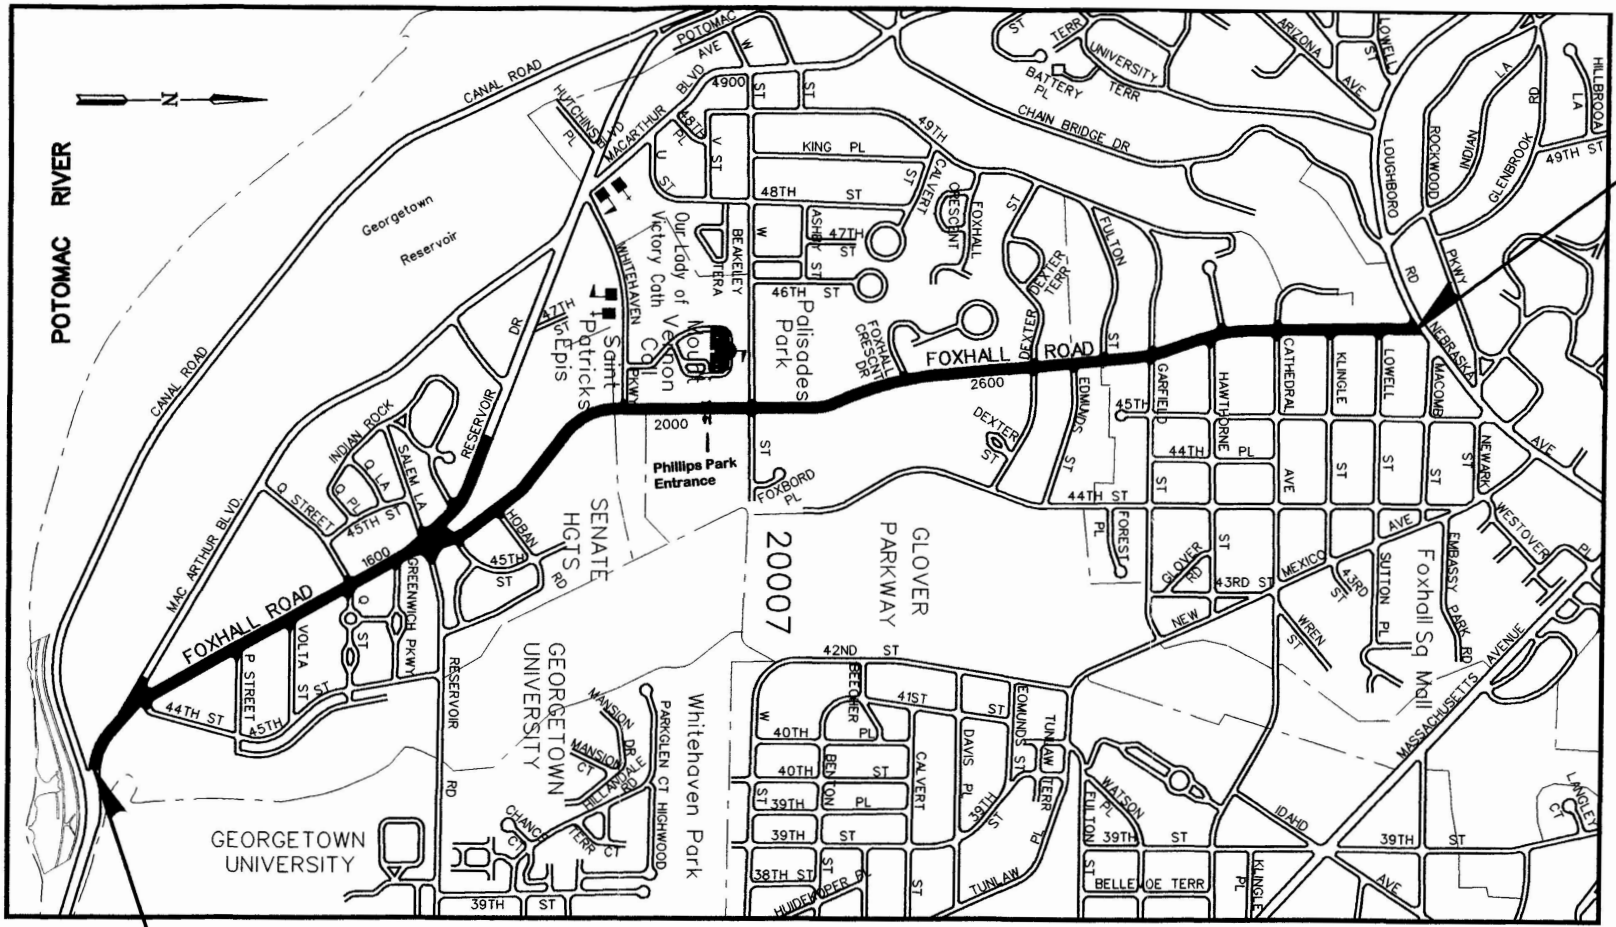

BEGIN PROJECT

LOCATION MAP

SCALE: 1" = 500'

95% SUBMISSION

JANUARY 28, 2005

D.C. DEPARTMENT OF TRANSPORTATION

INFRASTRUCTURE PROJECT MANAGEMENT ADMINISTRATION

PROJECT MANAGEMENT DIVISION

FOXHALL ROAD, N. W.
SAFETY IMPROVEMENTS
FROM CANAL ROAD TO NEBRASKA AVE.

STANDARD SYMBOLS AND ABBREVATIONS

PROJECT ENG. JGW
DESIGNED BY JGW
CHECKED BY TS
DRAWN BY GUL
PROJECT MGR. TS

DIVISION CHIEF

DATE

FILE

SHEET 2 OF 54