
BZA
Case No. 17290
Exhibit No. 8

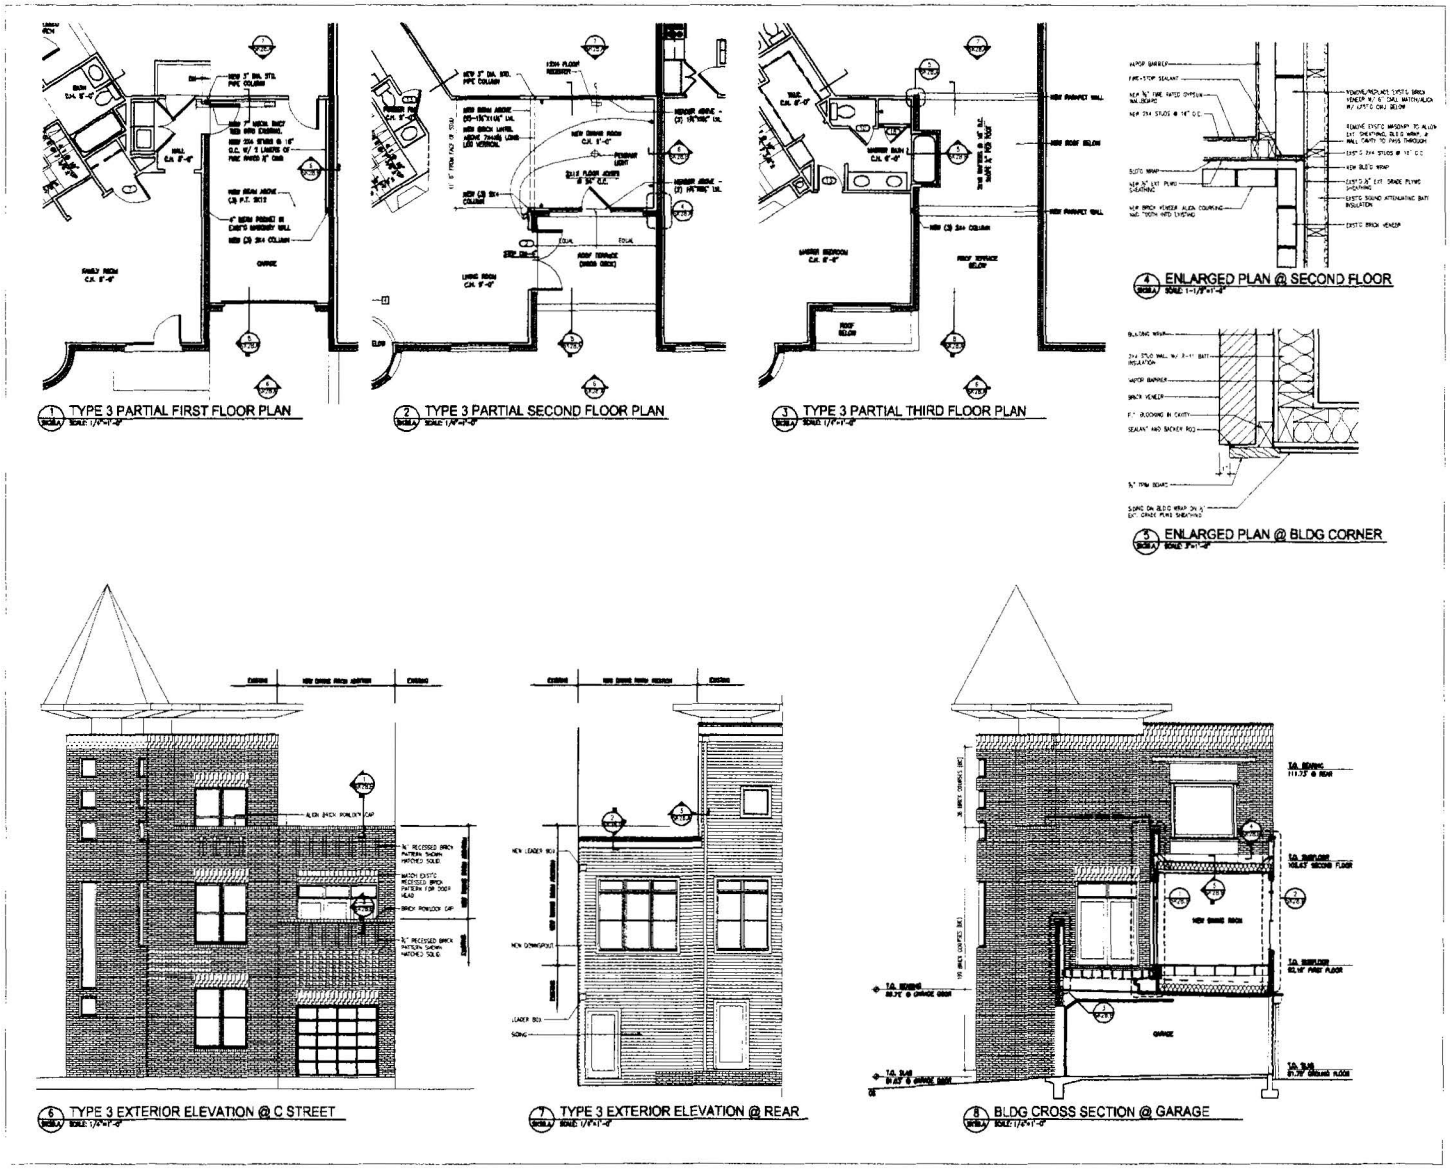

ELECTRICAL NOTES / LEGEND

SORG ARCHITECTS

KENTUCKY COURTS
38 NEW RESIDENCES IN CAPITOL HILL
DINING ROOM ADDITION TO TYPE 3 TOWNHOUSE

SK28.A

RECEIVED
D.C. OFFICE OF ZONING
2004 DEC 29 PM 1:54

Board of Zoning Adjustment
District of Columbia
CASE NO. 17290
EXHIBIT NO. 8