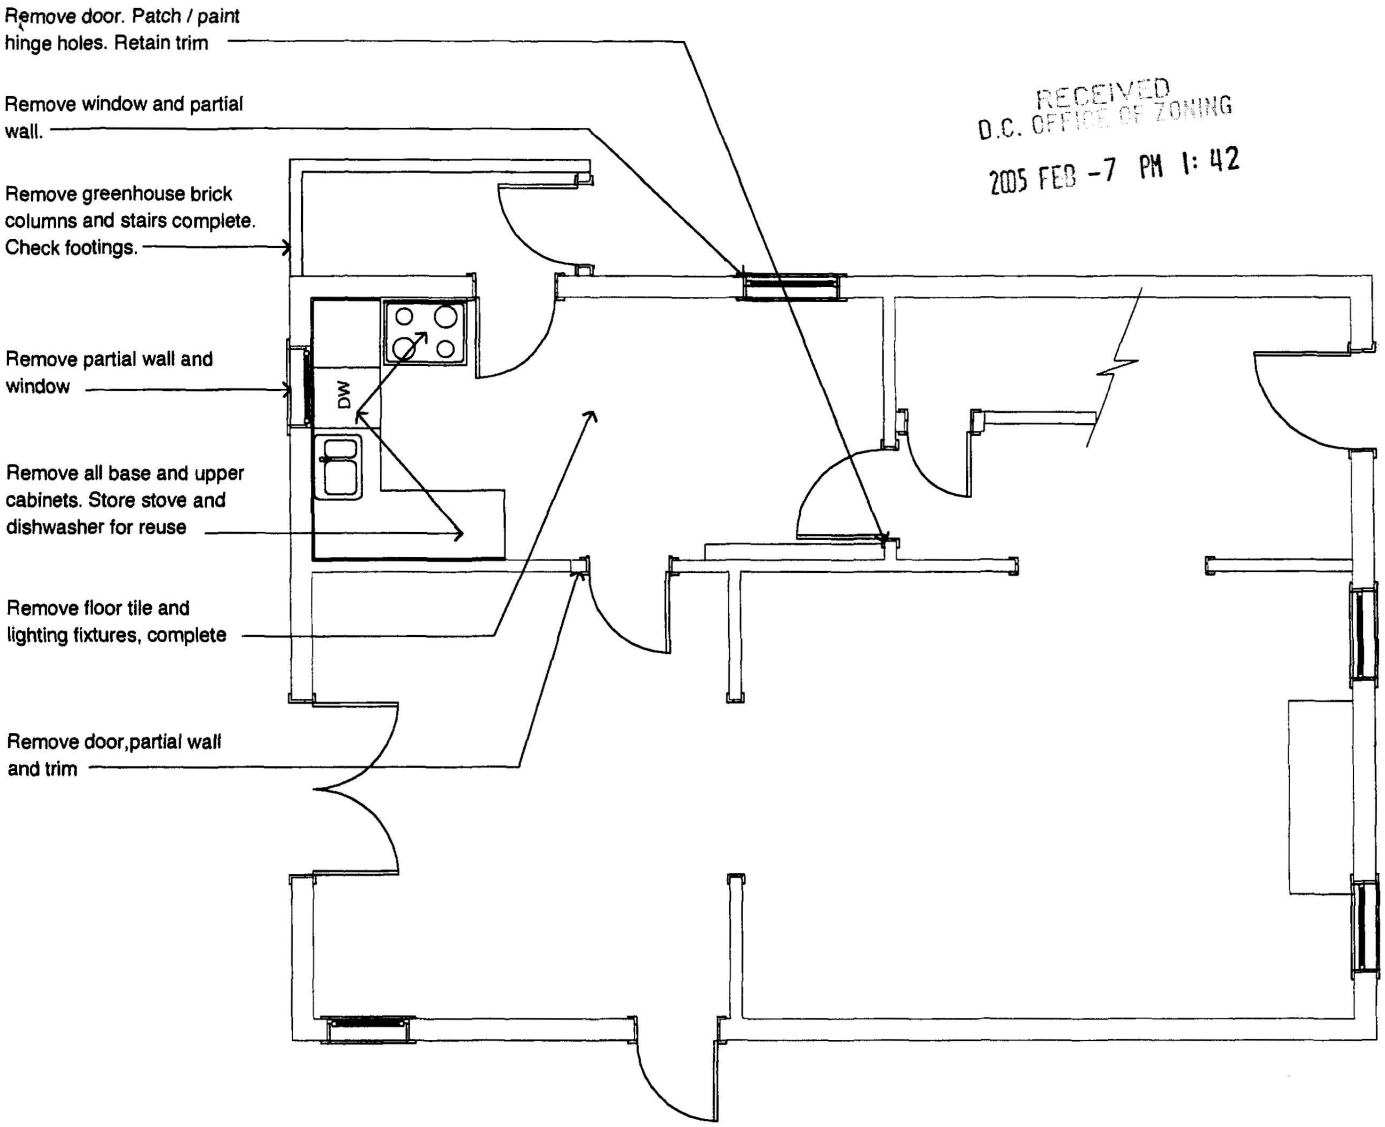


1 / A1 **Existing / Demolition Plan**

Not to Scale

RECEIVED
D.C. OFFICE OF ZONING
2005 FEB -7 PM 1:42


IN EX design
5905 CHEVY CHASE PKWY NW
WASHINGTON DC 20015

Simmons Giagtzoglou Residence
5717 Chevy Chase Pkwy
Washington, DC 20015

DRAWINGS FOR SPECIAL EXCEPTION

N.T.S.

Board of Zoning Adjustment
District of Columbia
CASE NO. 17301
EXHIBIT NO. 5

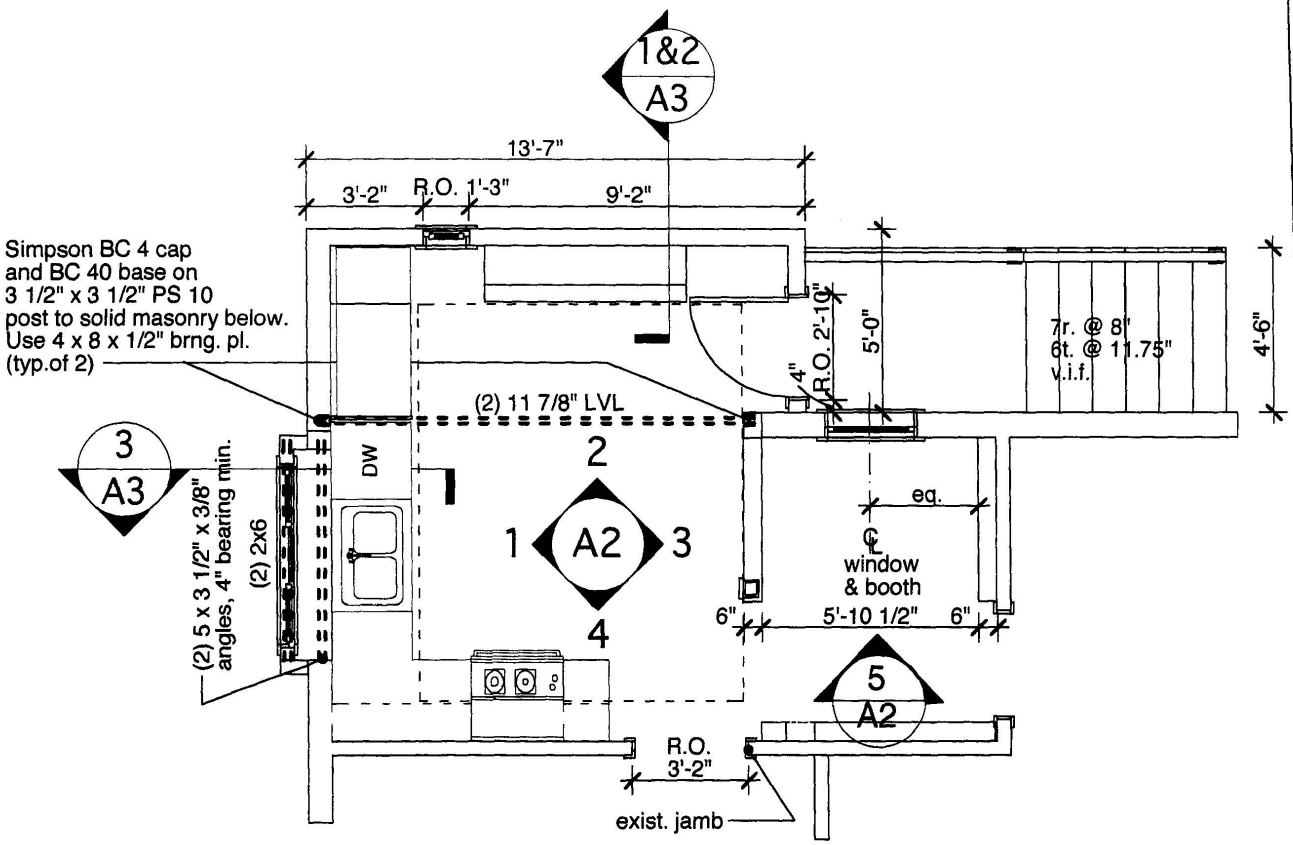

IN EX design
5805 CHEVY CHASE PKWY NW
WASHINGTON DC 20015

Simmons Giagtzoglou
Residence
5717 Chevy Chase Pkwy
Washington, DC 20015

DRAWINGS FOR
SPECIAL
EXCEPTION

N.T.S.

RECEIVED
D.C. OFFICE OF ZONING
2005 FEB -7 PM 1:59

3
A1

Floor Plan

Scale 1/4" = 1' - 0"

IN EX design

5805 CHEVY CHASE PKWY NW
WASHINGTON DC 20015

Simmons Giagtzoglou
Residence
5717 Chevy Chase Pkwy
Washington, DC 20015

DRAWINGS FOR
SPECIAL
EXCEPTION

N.T.S.

RECEIVED
D.C. OFFICE OF ZONING
2005 FEB -7 PM 1:59



1
A4

West Elevation

Not to Scale


IN EX design
5805 CHEVY CHASE PKWY NW
WASHINGTON DC 20015

Simmons Giagtzoglou
Residence
5717 Chevy Chase Pkwy
Washington, DC 20015

DRAWINGS FOR
SPECIAL
EXCEPTION

N.T.S.

RECEIVED
D.C. OFFICE OF ZONING
2005 FEB -7 PM 1:59

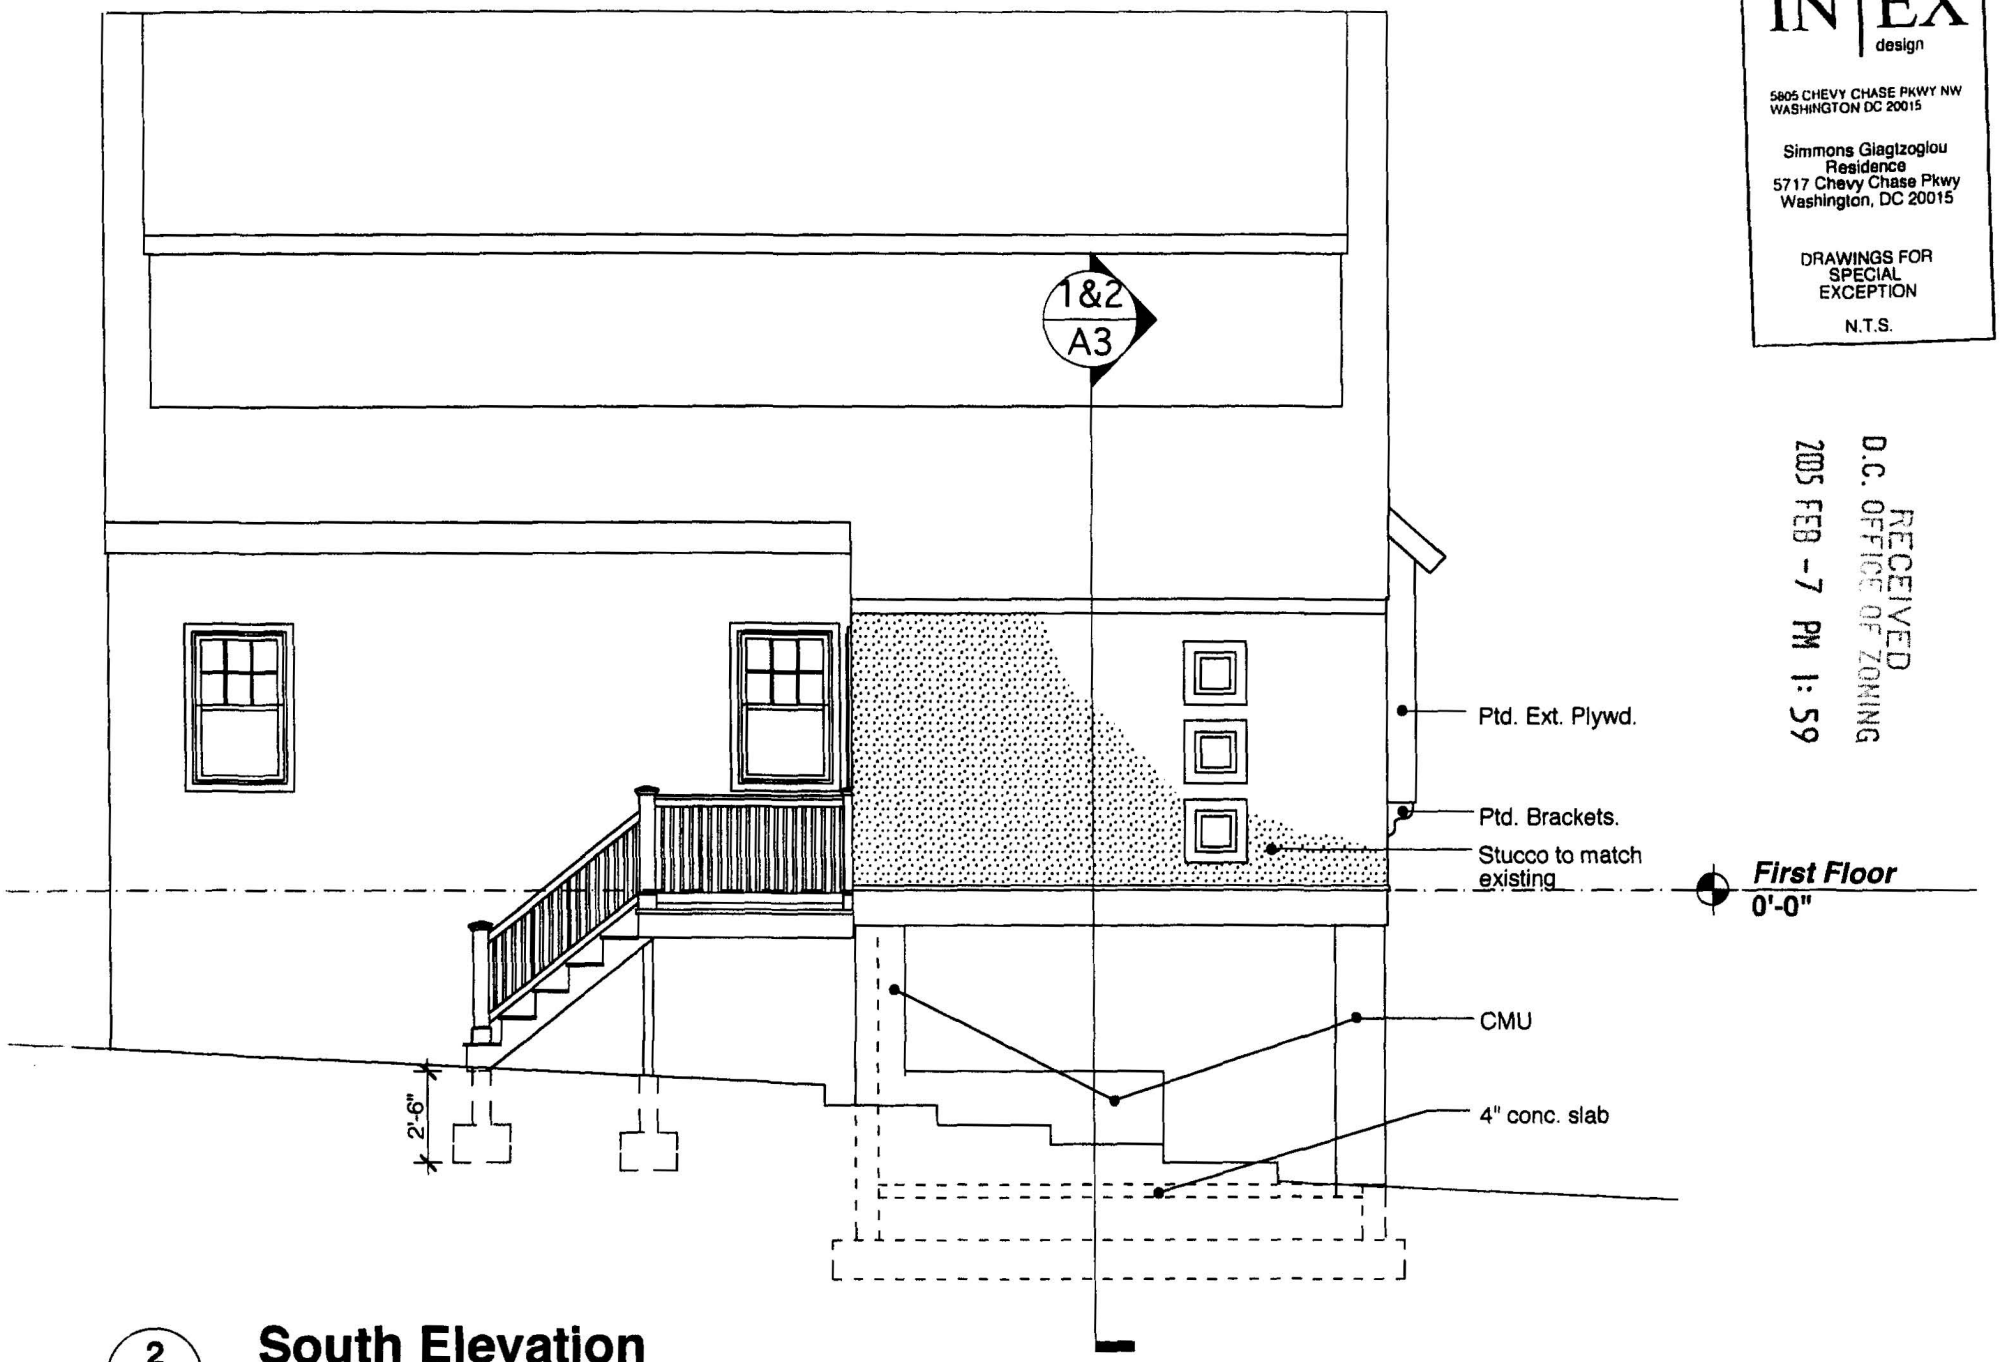

2
A4

South Elevation

Not to Scale

IN EX design


5805 CHEVY CHASE PKWY NW
WASHINGTON DC 20015

Simmons Giagtzoglou
Residence
5717 Chevy Chase Pkwy
Washington, DC 20015

DRAWINGS FOR
SPECIAL
EXCEPTION

N.T.S.

RECEIVED
D.C. OFFICE OF ZONING
2005 FEB -7 PM 1:59

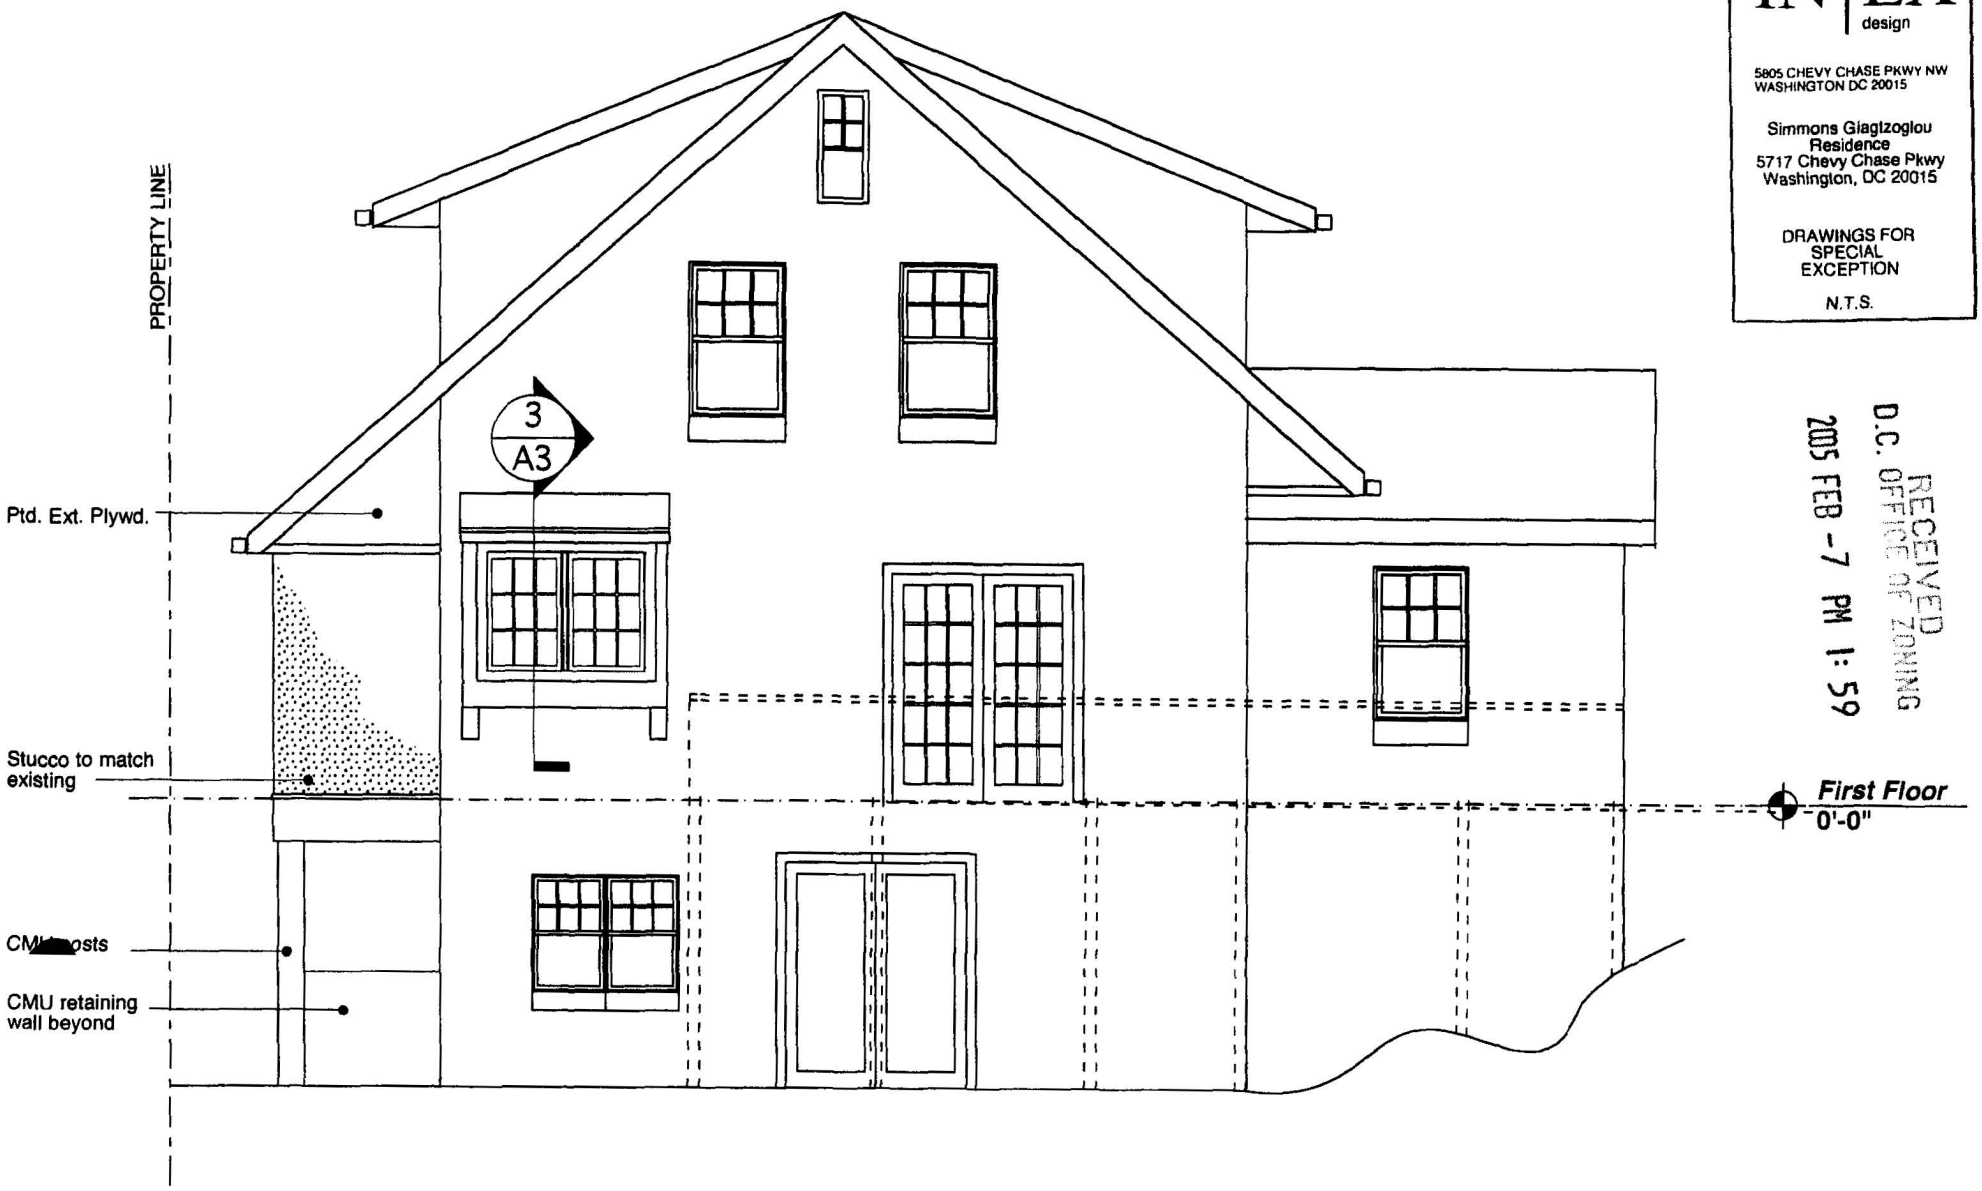

3
A4

East Elevation

Not to Scale