**BZA APPLICATION FOR A SPECIAL EXCEPTION**
**Edward Ertle and Jennifer Squires**




0 Titlesheet and Sheet Index
1 Location Map
2 Photos of Existing Conditions
3 Photo of Existing Courtyard
4 Existing Plans
5 Proposed Plans
6 Proposed Elevation
7 Perspective




RECEIVED
D.C. OFFICE OF ZONING
2005 FEB 25 PM 12: 19

BZA
Case No. 17313
Exhibit No. 6





Board of Zoning Adjustment
District of Columbia
CASE NO. 17313
EXHIBIT NO. 6

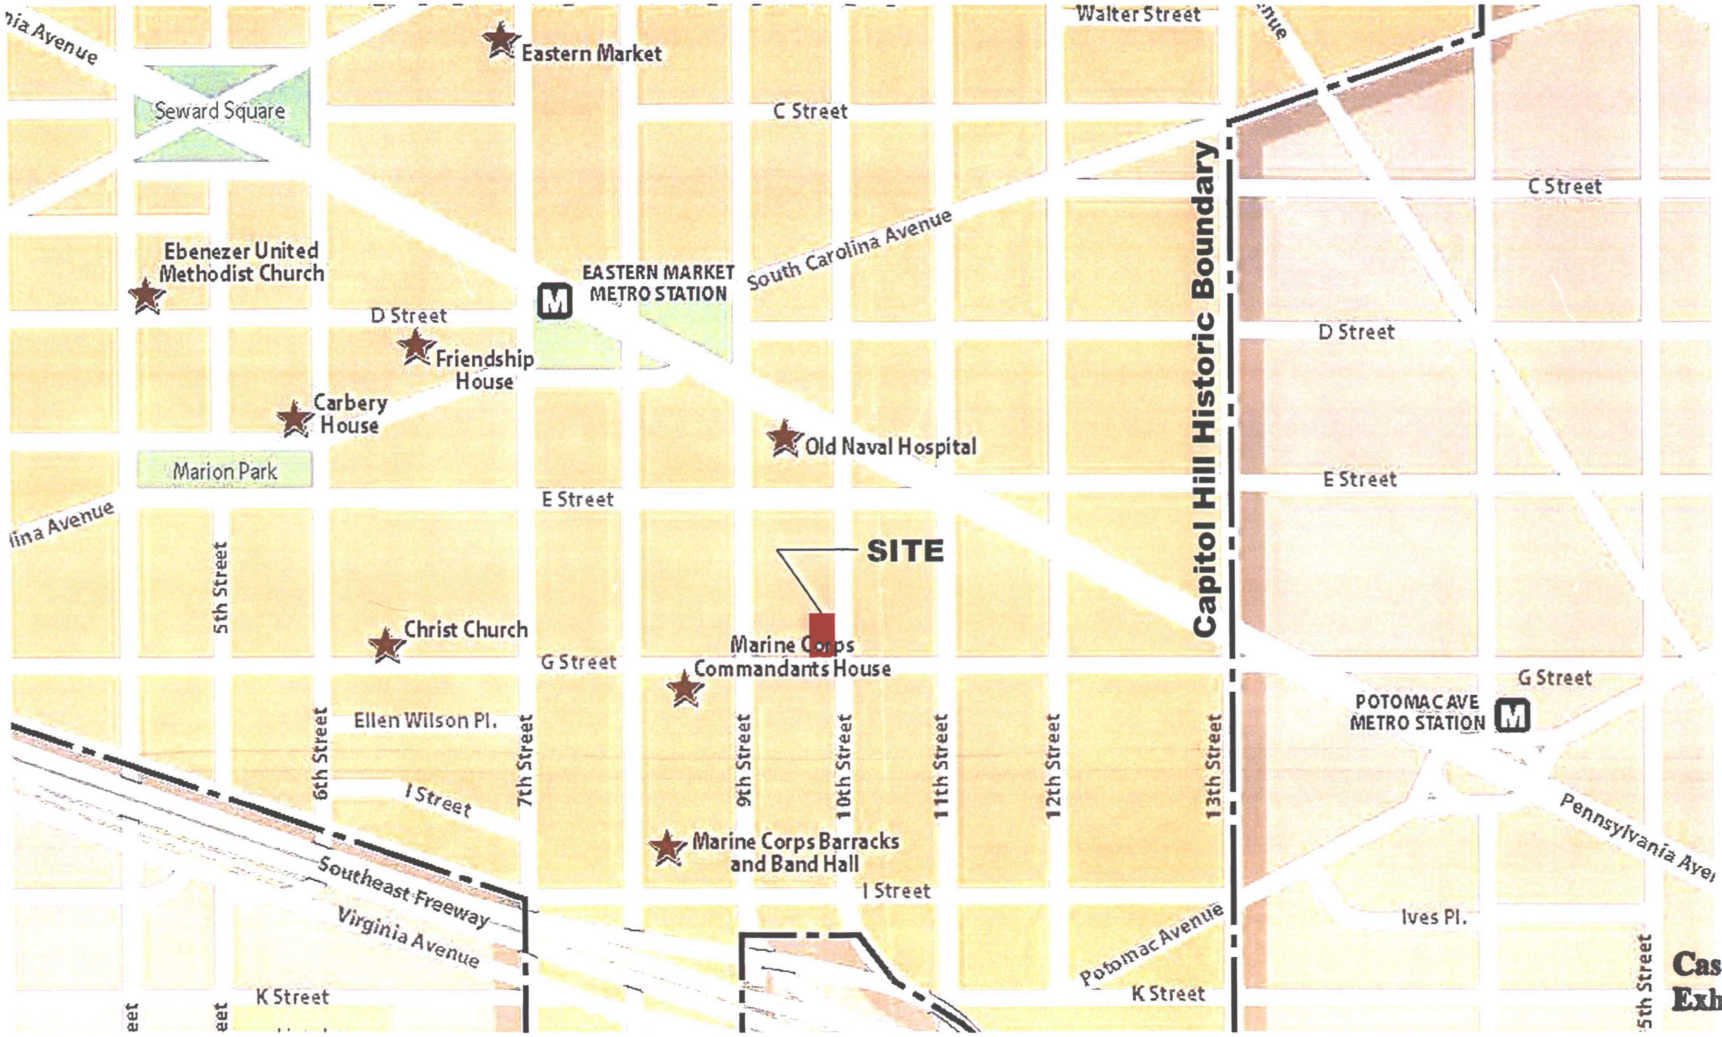


D.C. RECEIVED
OFFICE OF ZONING
2005 FEB 25 PM 12:18

BZA
Case No. 17313
Exhibit No. 4-A



VIEW FROM
G STREET
LOOKING
NORTHEAST



VIEW FROM
SCHOOL
LOOKING
NORTHWEST

RECEIVED
D.C. OFFICE OF ZONING
2005 FEB 25 PM 12:19



VIEW ON
10TH STREET
LOOKING AT
TYLER SCHOOL



VIEW ON
10TH STREET
LOOKING
SOUTH

BZA
Case No. 17313
Exhibit No. 6-B




Existing Neighboring Wall at Property Line Painted Stucco with no Windows or Openings


Existing Courtyard Wall At Property Line along 10th Street

RECEIVED
D.C. OFFICE OF ZONING
2005 FEB 25 PM 12: 19


BZA
Case No. 17313
Exhibit No. 9-C

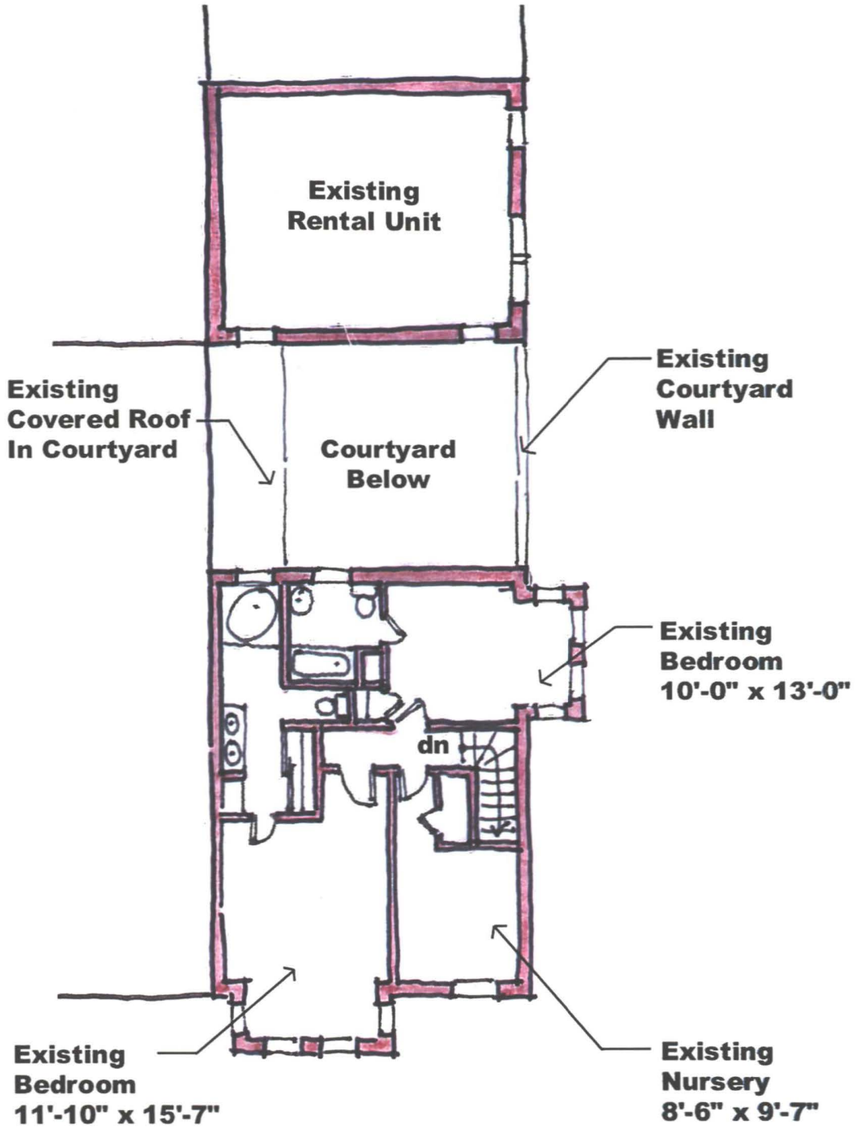



**EXISTING SECOND LEVEL PLAN**
**scale: 3/32" = 1'-0"**

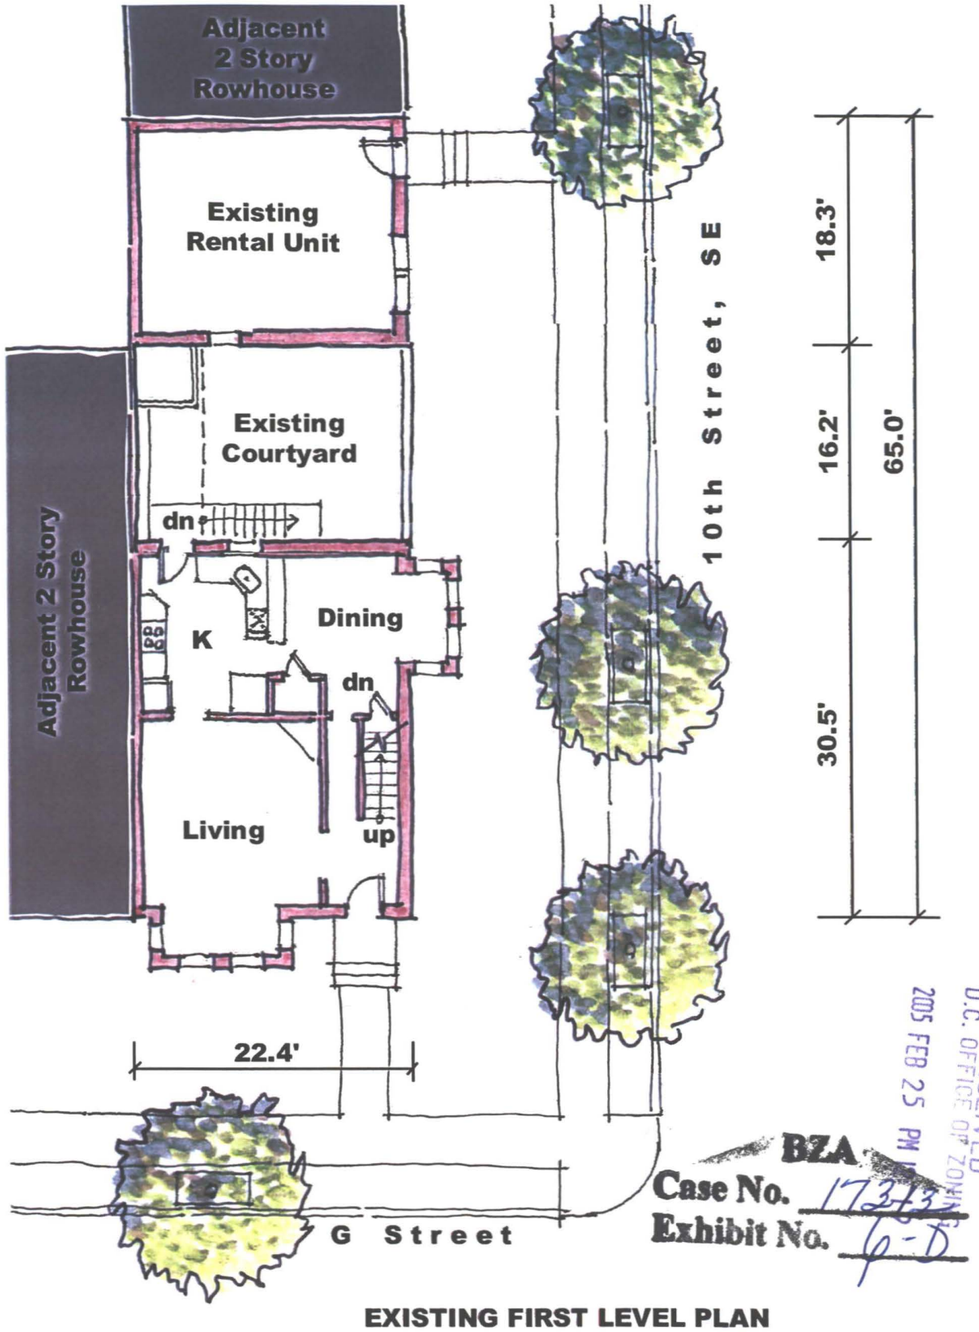



**EXISTING FIRST LEVEL PLAN**

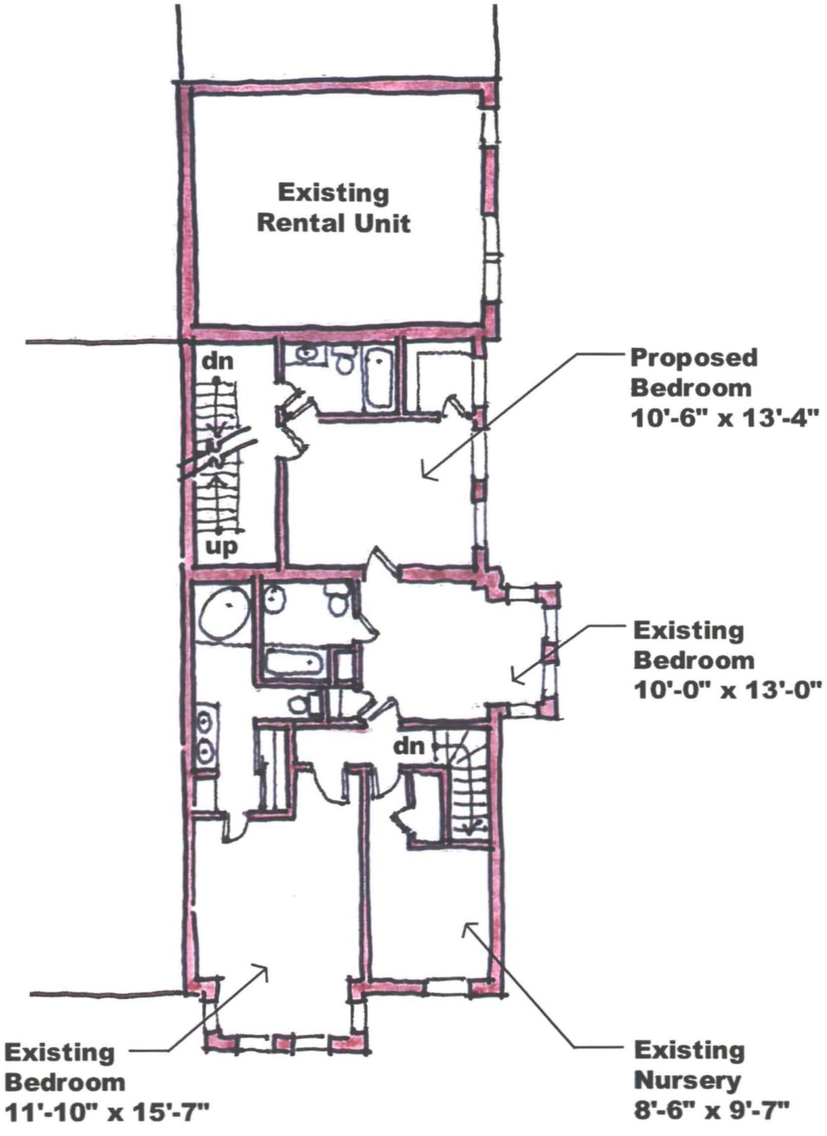


PROPOSED FIRST LEVEL PLAN
scale: 3/32" = 1'-0"

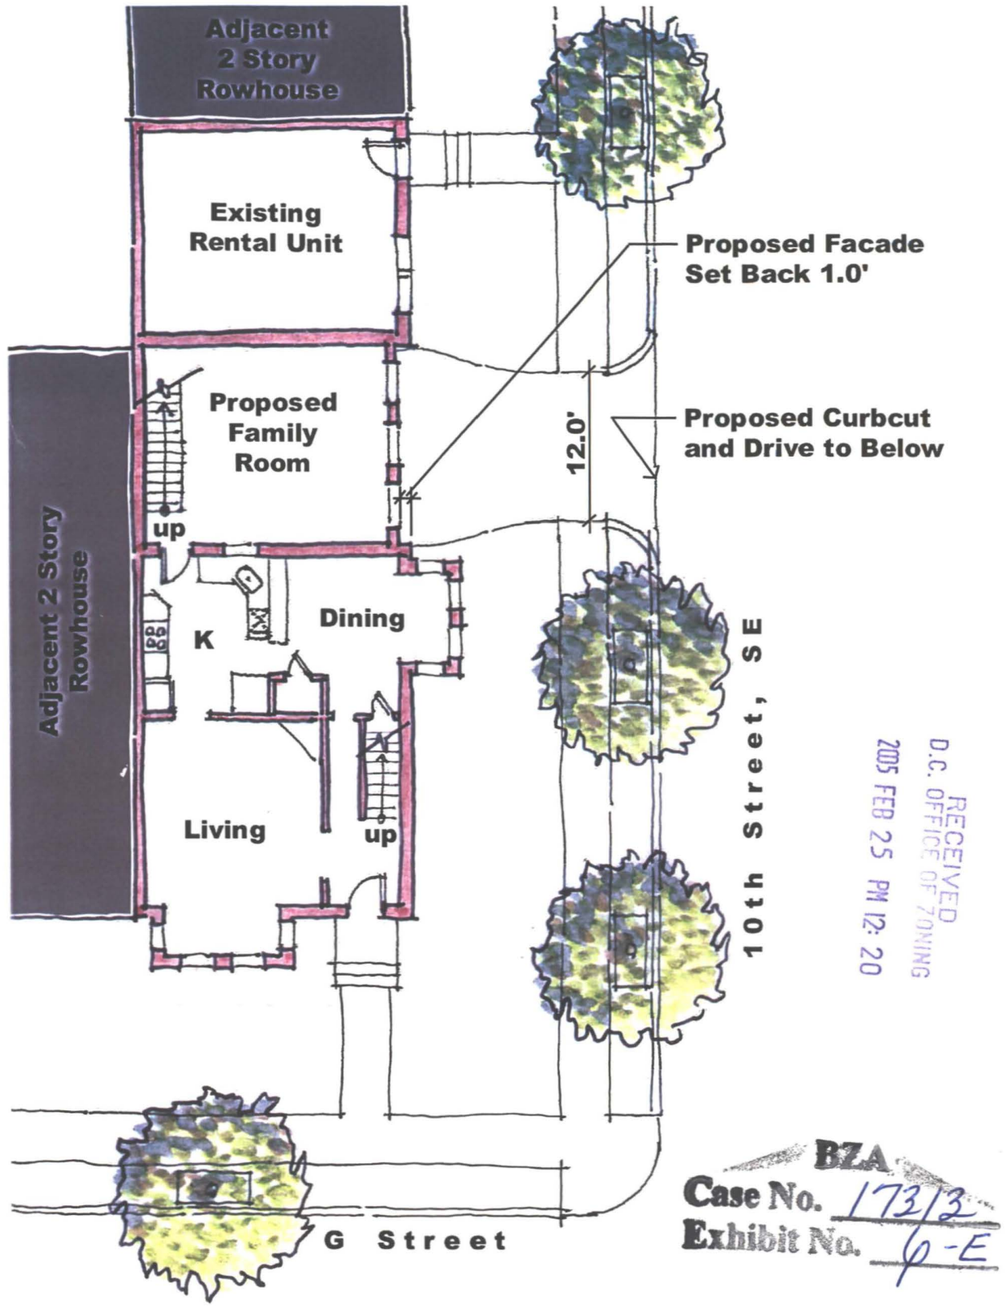


PROPOSED FIRST LEVEL PLAN

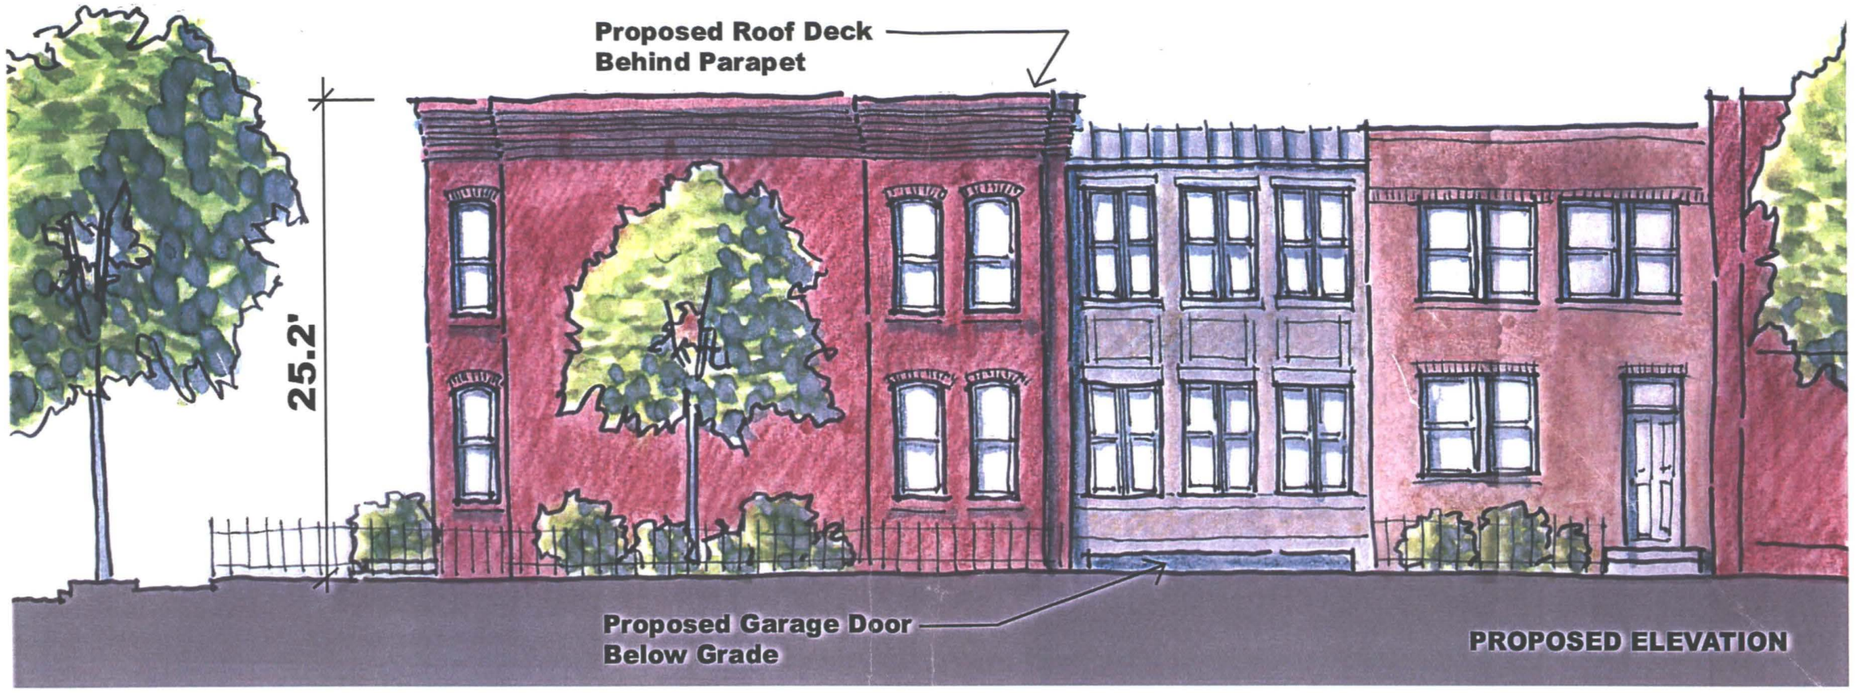







EXISTING ELEVATION

RECEIVED
D.C. OFFICE OF ZONING
2005 FEB 25 PM 12: 20

BZA
Case No. 17313
Exhibit No. 6-E

RECEIVED
D.C. OFFICE OF ZONING
2005 FEB 25 PM 12: 20



EXISTING CONDITIONS




PERSPECTIVE SHOWING PROPOSED ADDITION

BZA
Case No. 17313
Exhibit No. 6-G