RECEIVED
D.C. OFFICE OF ZONING
2005 FEB 25 PM 3:15

CR-17

RESIDENCE AT

1002 N STREET, N.W.

WASHINGTON, D.C.


20001

C 1

BOARD OF ZONING ADJUSTMENT
District of Columbia
CASE NO. 17314
EXHIBIT NO. 5


Board of Zoning Adjustment
District of Columbia
CASE NO. 17314
EXHIBIT NO. 5

RECEIVED
D.C. OFFICE OF ZONING
2005 FEB 25 PM 3:15

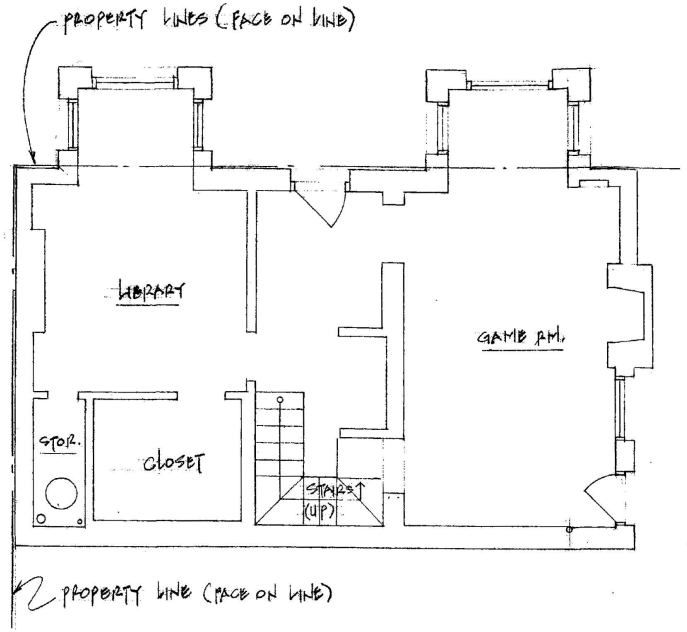

1. FLOOR PLAN (EXISTING CONDITION) (LOWER LEVEL)
1/4" = 1'-0"

NORTH

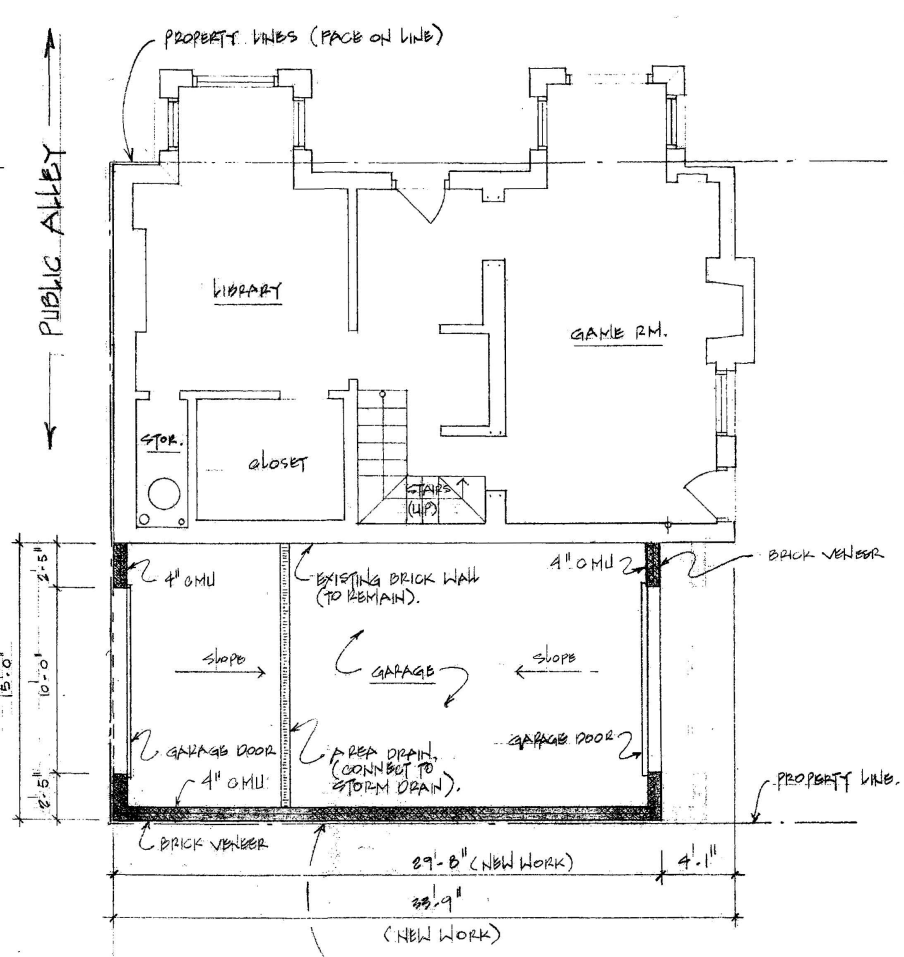

KEY

EXISTING WALL TO REMAIN

NEW WALLS TO BE CONSTRUCTED.

2. FLOOR PLAN (NEW WORK) (LOWER LEVEL)
1/4" = 1'-0"

NORTH


FAYE OGUNNEYE
Zoning Review Branch
Zoning Division

A-1

REVISED JAN. 18, 2005 DEC. 7, 2004

OCTOBER 19, 04

RECEIVED
D.C. ZONING
2005 FEB 25 PM 4:08

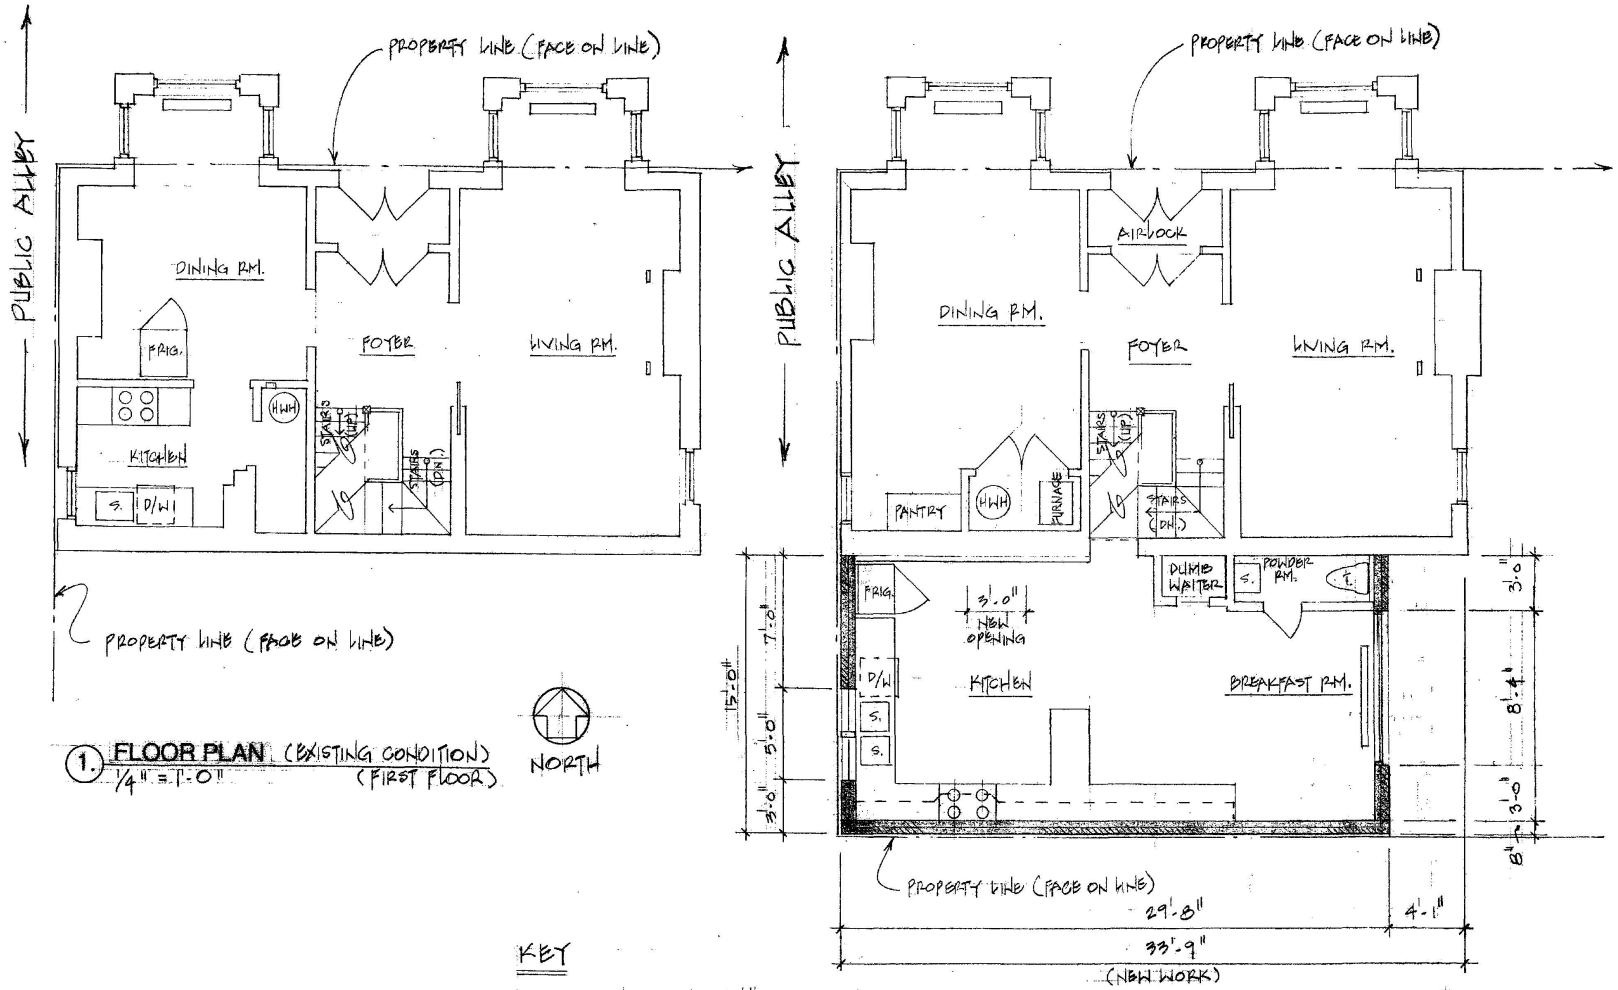


1. **FLOOR PLAN** (EXISTING CONDITION) (FIRST FLOOR)
1/4" = 1'-0"

2. **FLOOR PLAN** (NEW WORK) (FIRST FLOOR)
1/4" = 1'-0"

A 2

REVISED JAN. 19, 2005 DEC. 7 2004 OCTOBER 19 2004

RECEIVED
D.C. OFFICE OF
ZONING
2005 FEB 25 PM 4:08

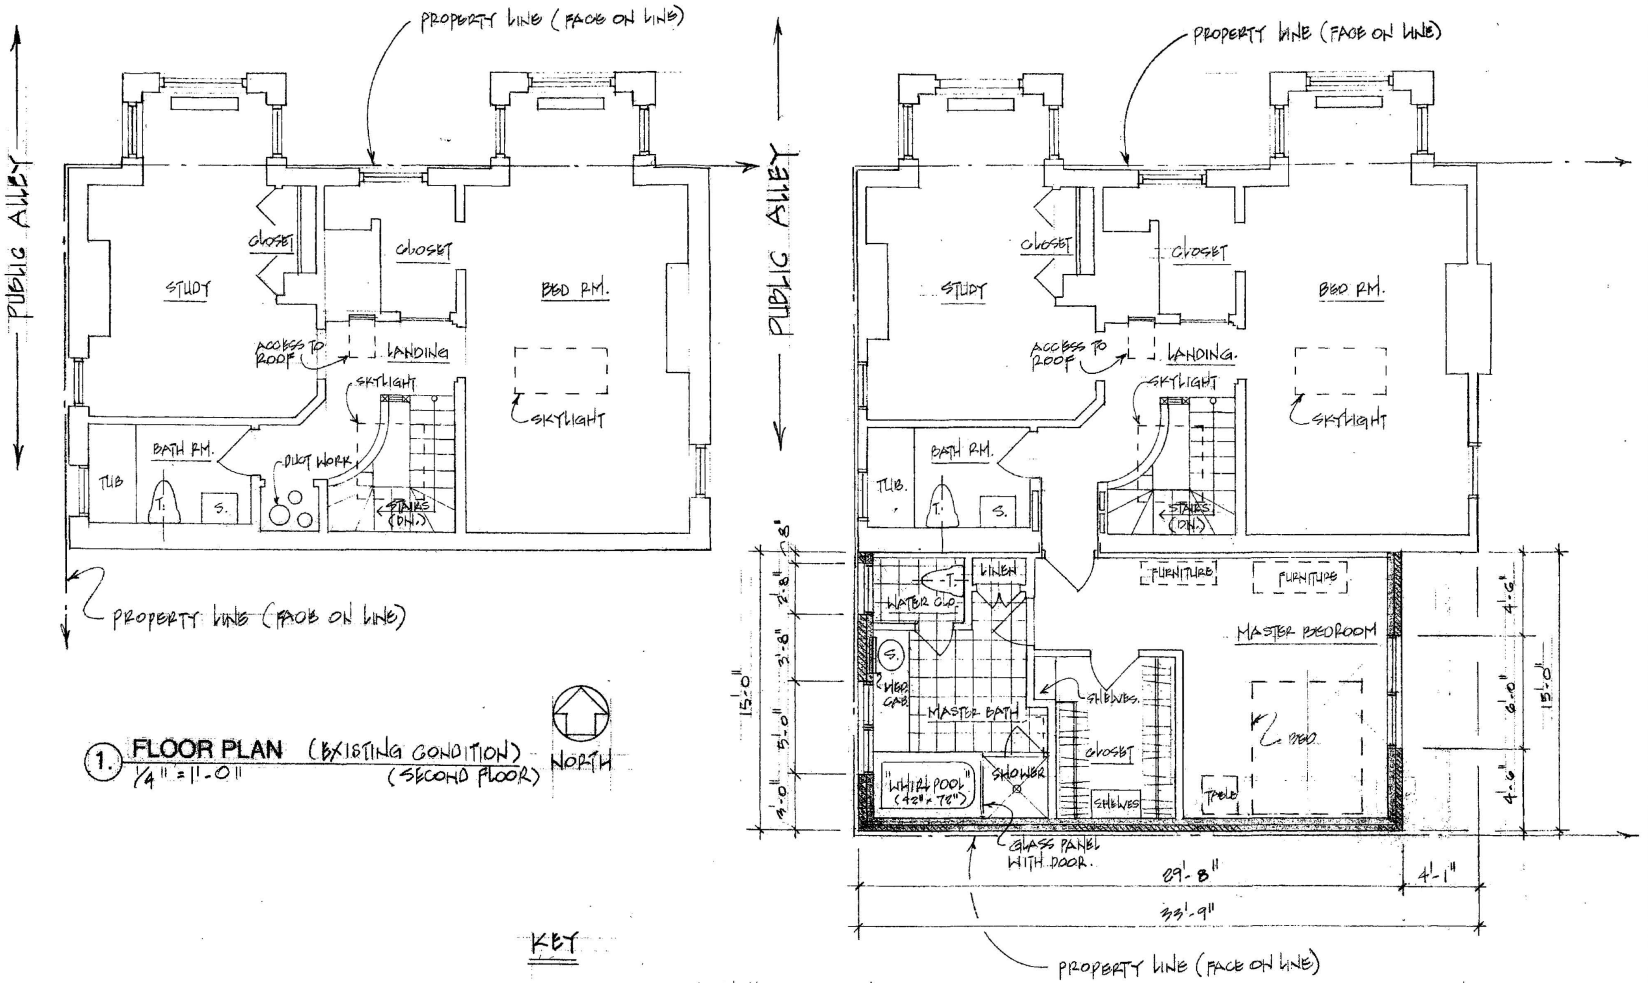

1. FLOOR PLAN (EXISTING CONDITION) (SECOND FLOOR)
1/4" = 1'-0"


2. FLOOR PLAN (NEW WORK) (SECOND FLOOR)
1/4" = 1'-0"

A-3

DEC. 7 2004

OCTOBER 19, 04

RECEIVED
D.C. OFFICE OF ZONING
2005 FEB 25 PM 4:08

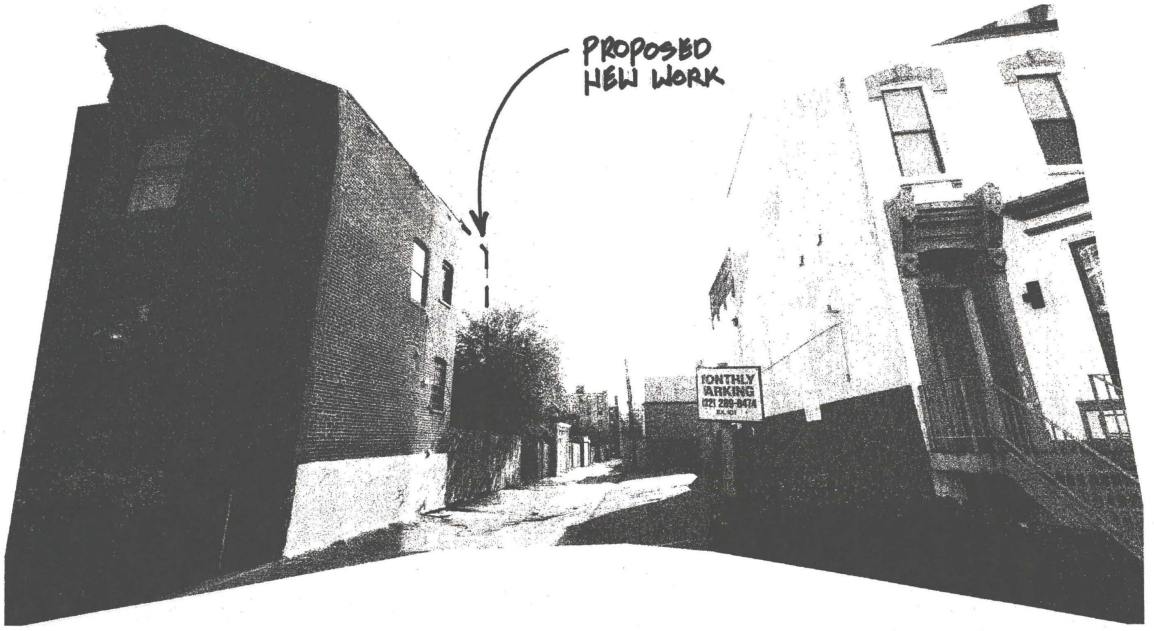


PERSPECTIVE (VIEW FROM "N" # ALLEY
NO SCALE


A 4

DEC. 7 2004

RECEIVED
D.C. OFFICE OF PLANNING
2005 FEB 25 PM 4:08

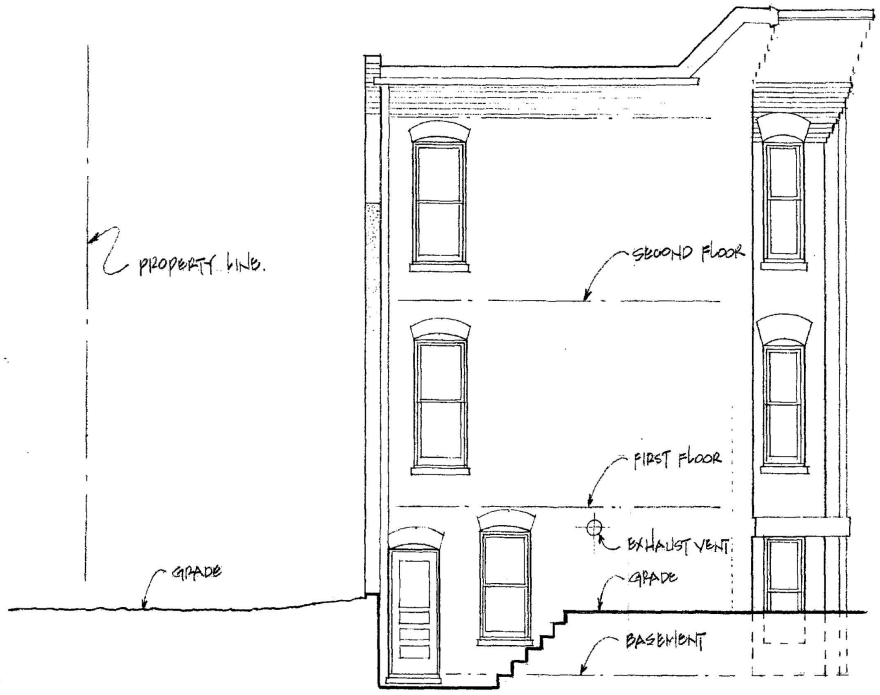

1. **EAST ELEVATION** (EXISTING CONDITION)
1/4" = 1'-0"

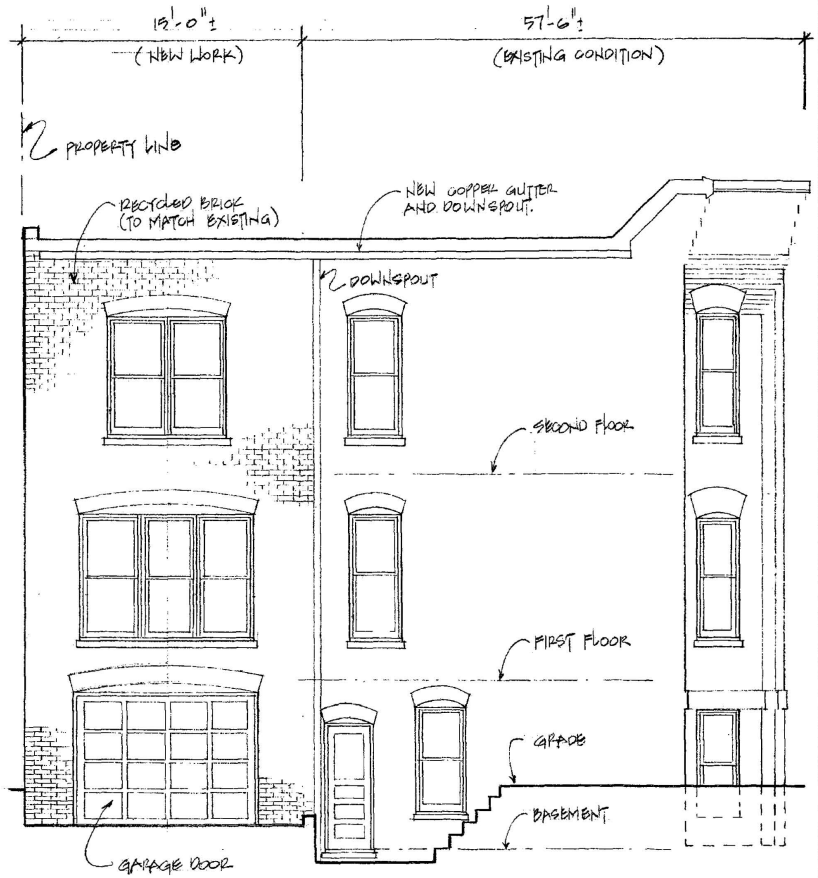

2. **EAST ELEVATION** (NEW WORK)
1/4" = 1'-0"


A 5

DEC. 7 2004 OCTOBER 19, 04

D.C. RECEIVED
2015 FEB 25 PM 4:08



1. **WEST ELEVATION** (EXISTING CONDITION)
1/4" = 1'-0"

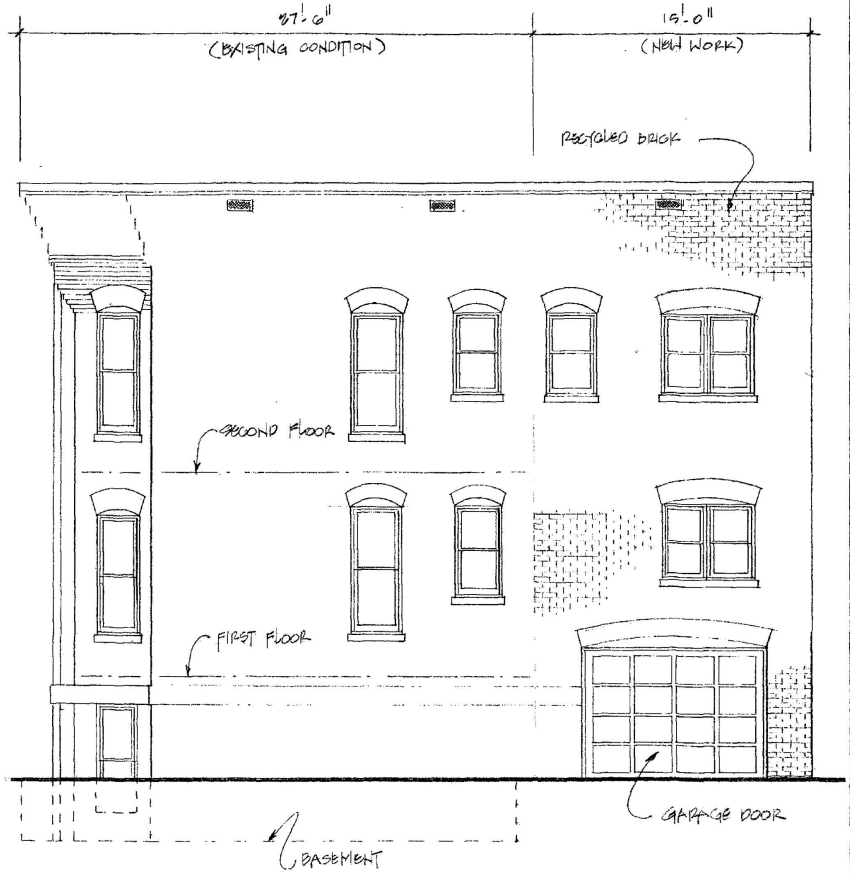

2. **WEST ELEVATION** (NEW WORK)
1/4" = 1'-0"

A 6