
BOARD OF ZONING ADJUSTMENT
District of Columbia
CASE NO. 17318
EXHIBIT NO. 6

Mar 07 05 01:21p Tracy & Eagleburger 202-362-7791 p.1

Date: 03.07.05
To: Stephen Cochran
Fax: 703 522-6503
From: Tye Azcuy
Pages: Two Page Only

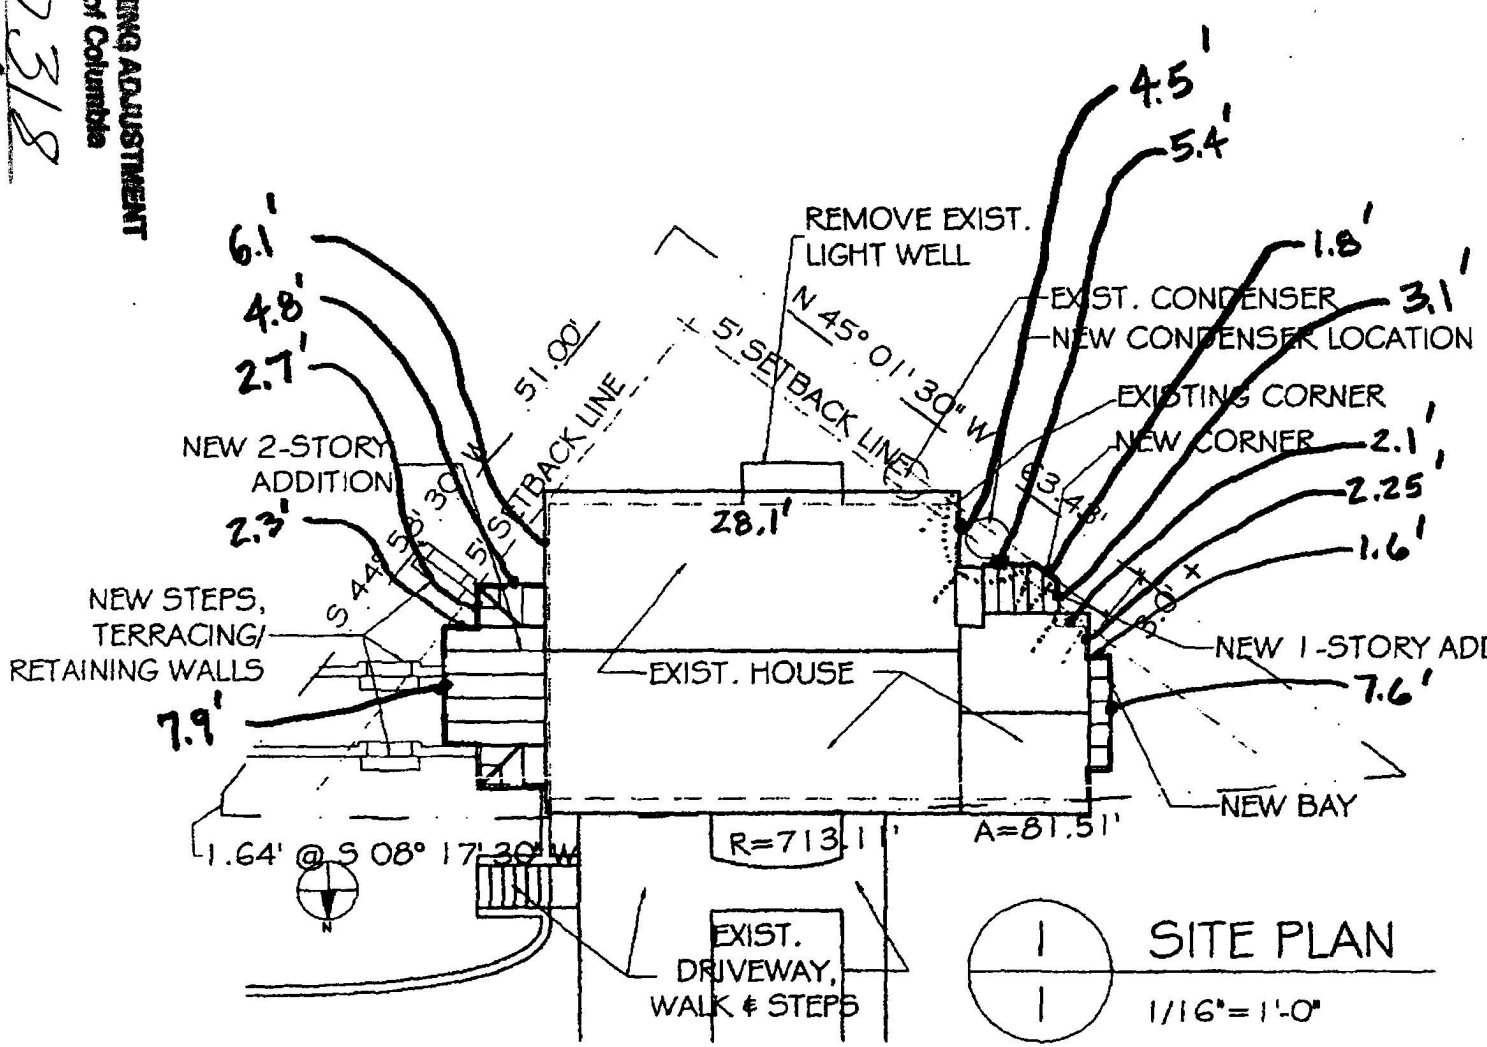

1 SITE PLAN
1/16"=1'-0"

CONSTRUCTION

EXTERIOR

1. ADDITIONS
A. 2-story addition wit
construction.
B. 1-story masonry ad
C. Bay Window

2. EXISTING LIGHT WEL
Remove existing light w

3. TERRACING/ MASO

INTERIOR

1. BASEMENT: Patch
2. FIRST FLOOR: Ren
as shown in plan. Addi
Butler's Pantry and Pow
a. Walls: GWB
b. Floors: Pat
required;
c. Trim: wood

WINDOW TYPE SCHEDULE - (X)

Board of Zoning Adjustment
District of Columbia
CASE NO. 17318
EXHIBIT NO. 6