


BZA
Case No. 17319
Exhibit No. 8


RECEIVED
D.C. OFFICE OF ZONING
2005 MAR 10 PM 2:13

RECEIVED
D.C. OFFICE OF ZONING
2005 MAR 10 PM 2:13

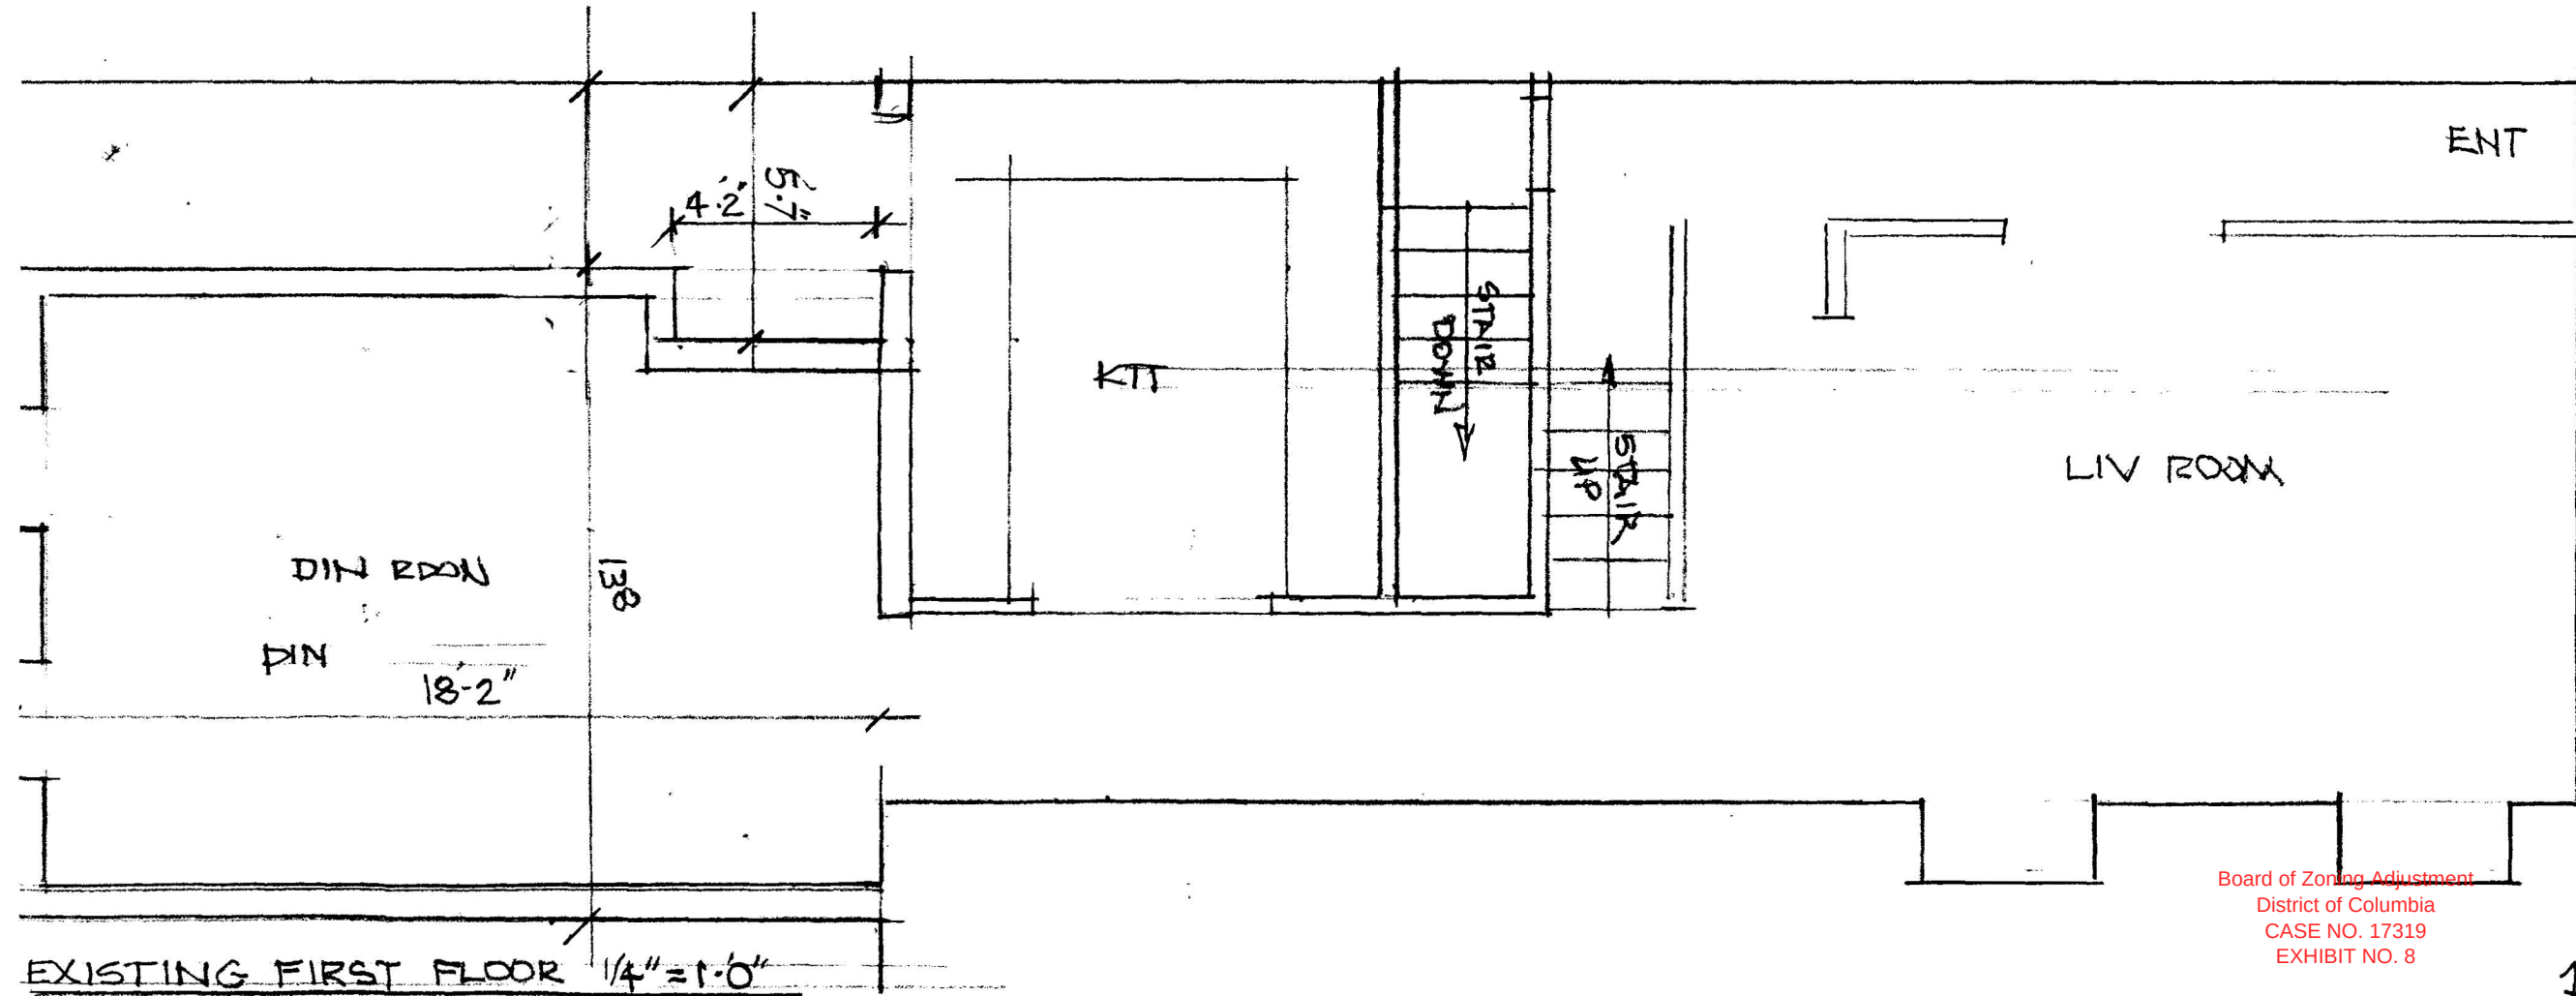

Board of Zoning Adjustment
District of Columbia
CASE NO. 17319
EXHIBIT NO. 8

RECEIVED
D.C. OFFICE OF ZONING
2005 MAR 10 PM 2:13

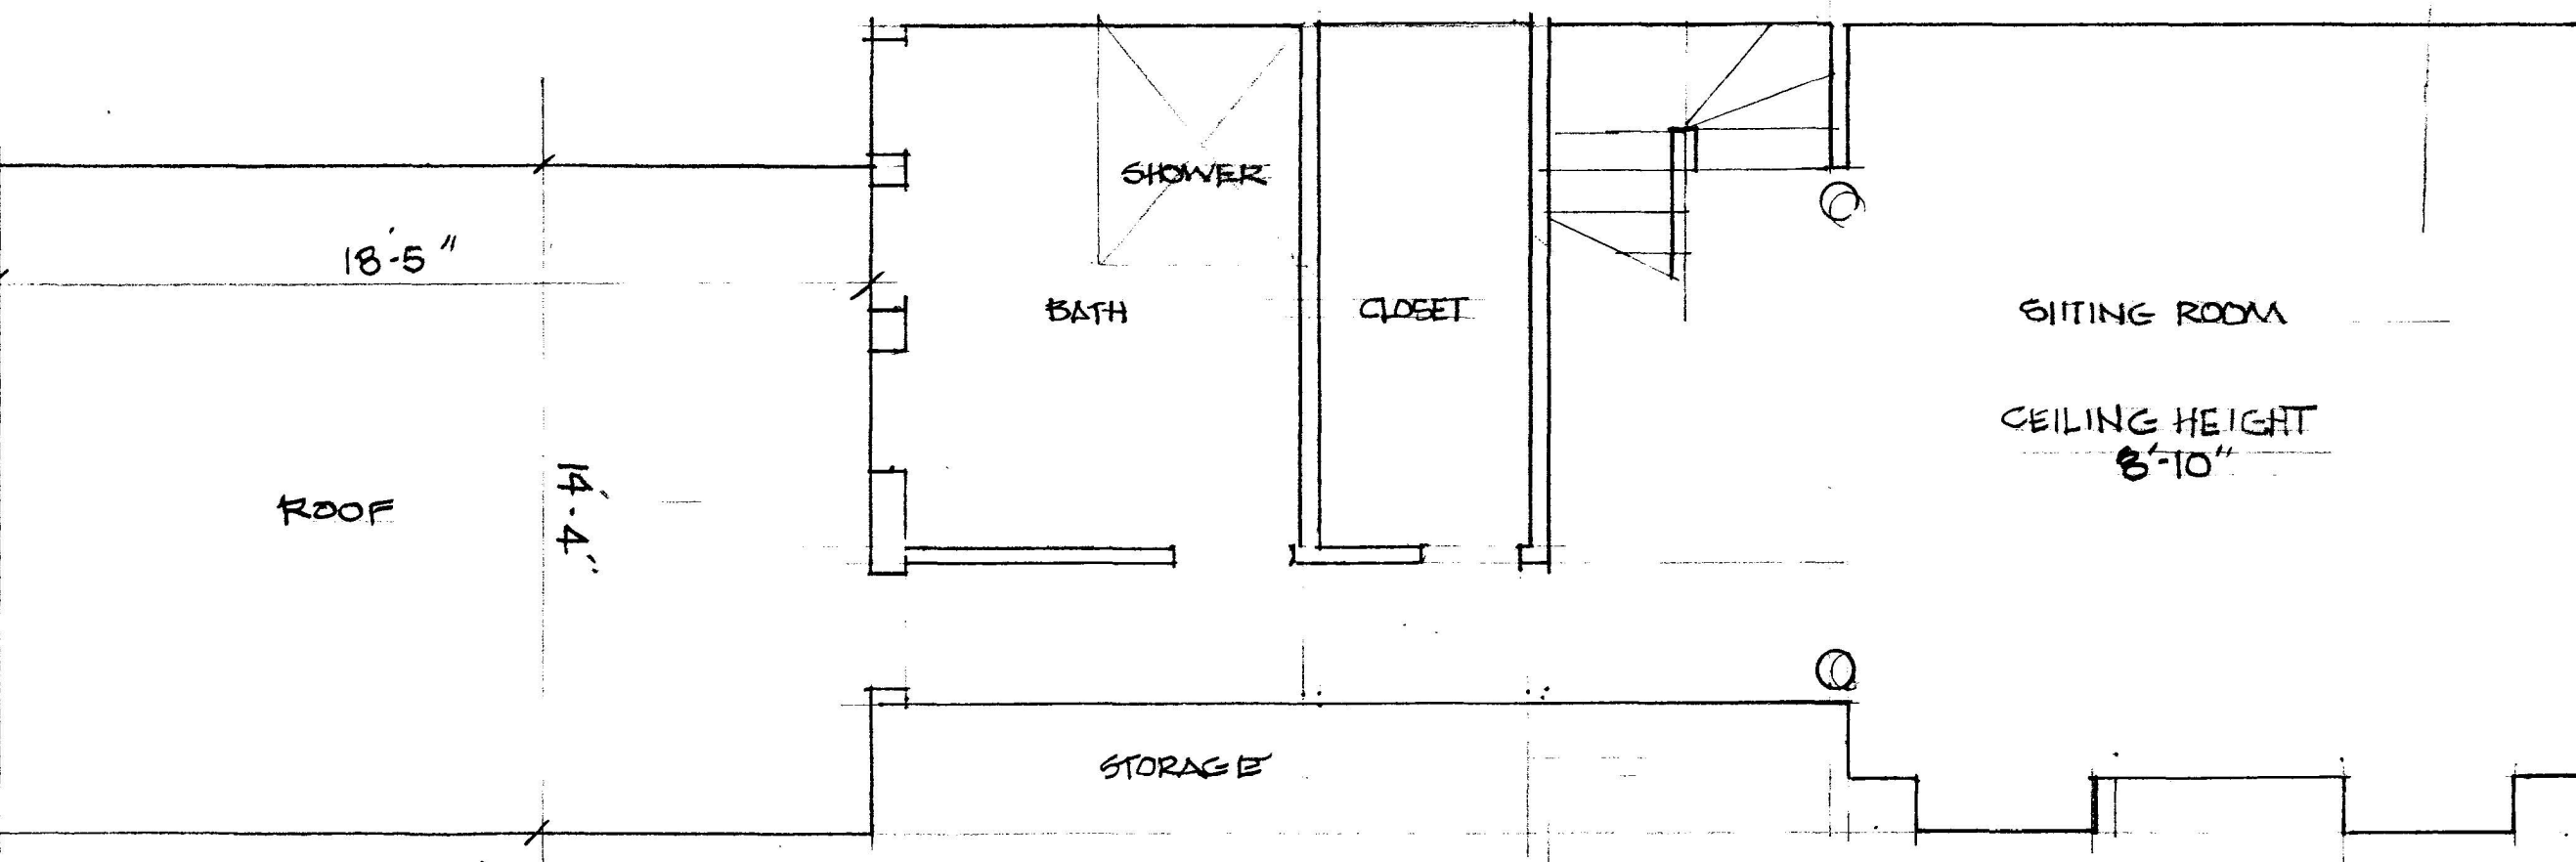


EXISTING CONDITIONS 3RD FLOOR
1/4" = 1'-0"

RECEIVED
D.C. OFFICE OF ZONING


2005 MAR 10 PM 2:13

1721

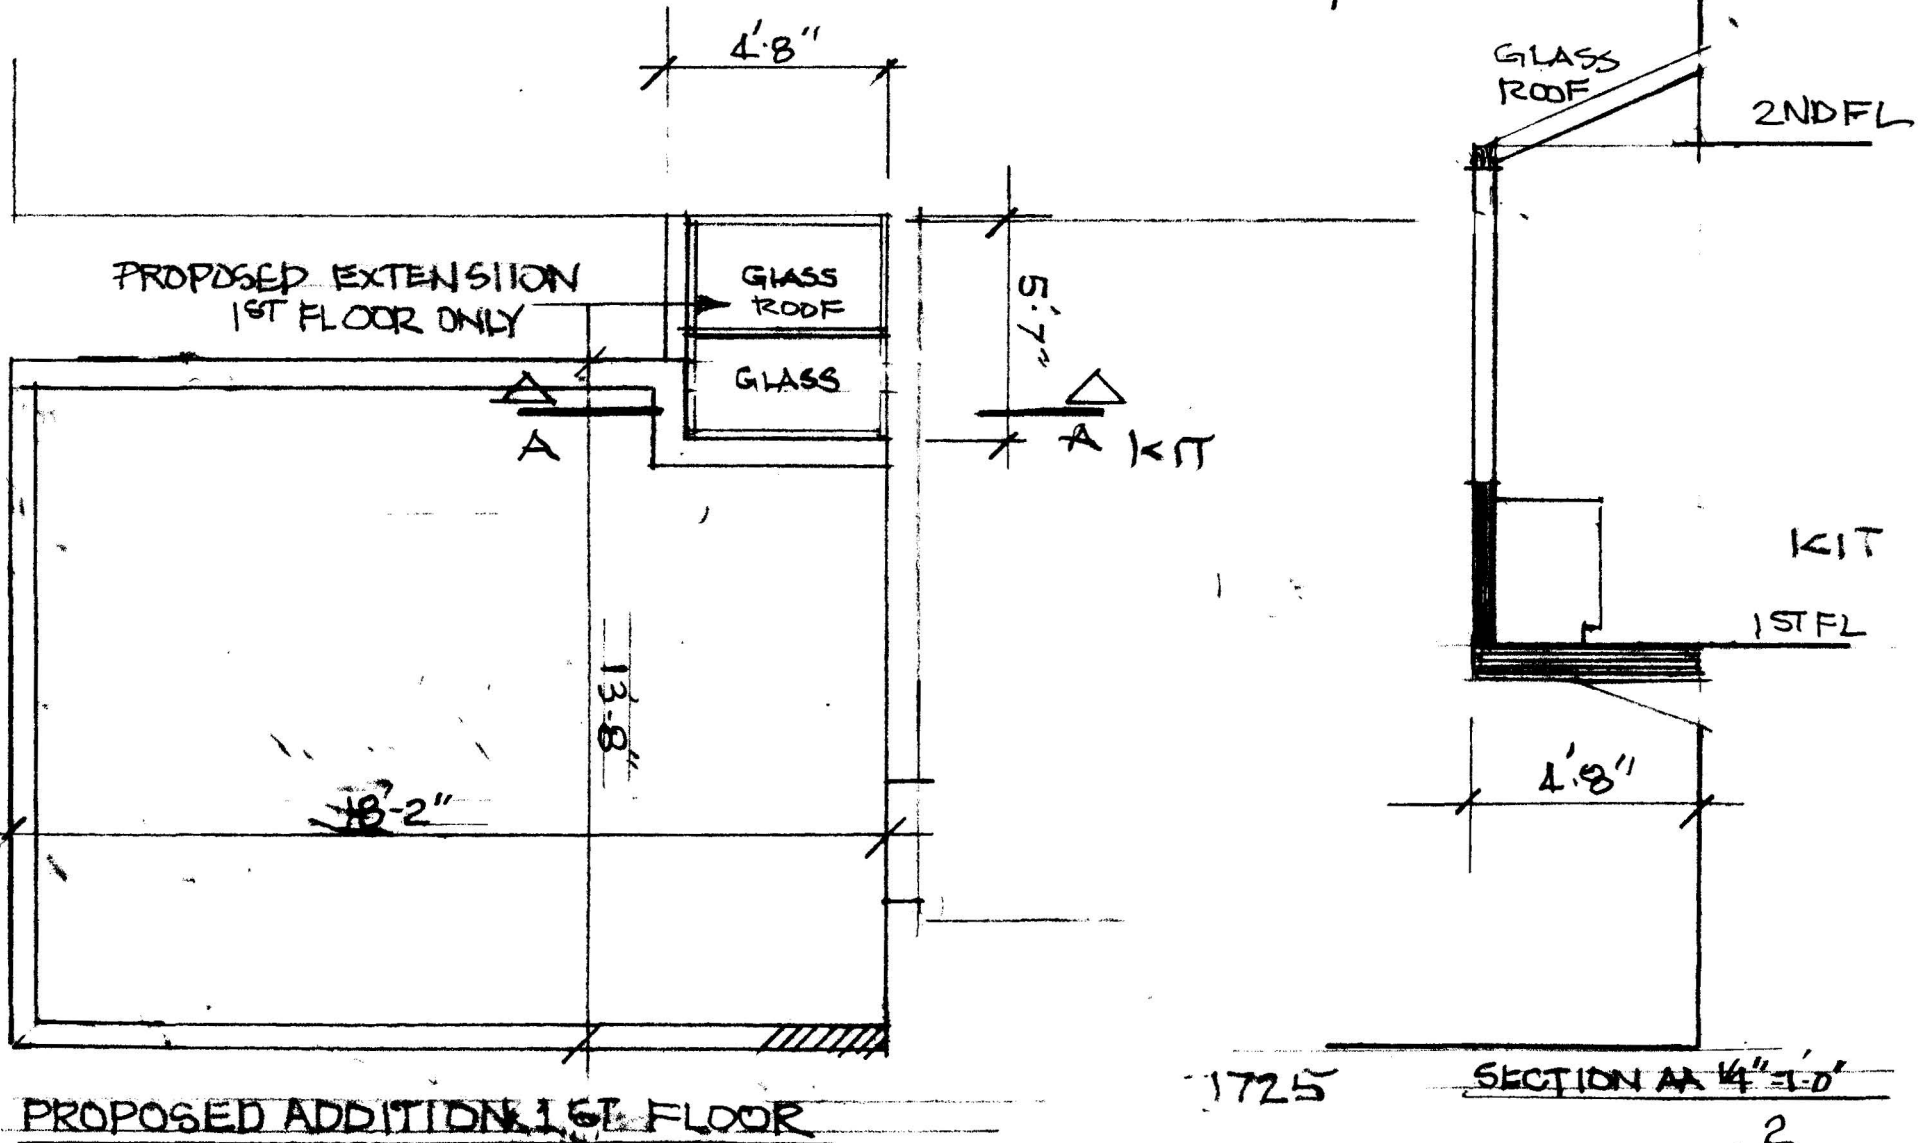


RECEIVED
D.C. OFFICE OF ZONING

2005 MAR 10 PM 2:13

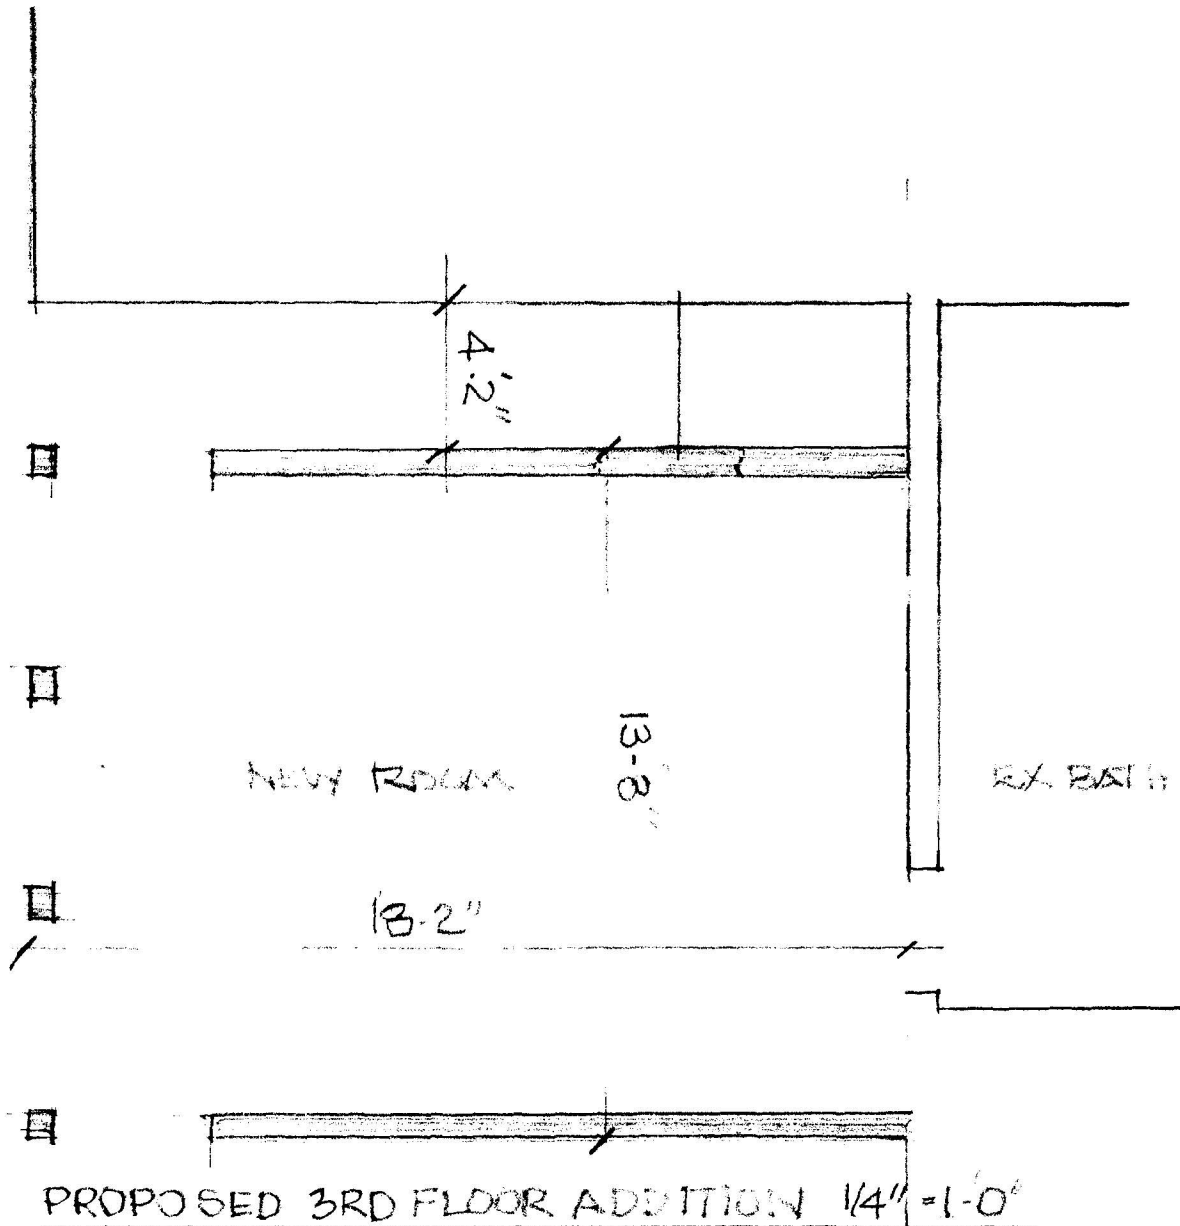

RECEIVED
D.C. OFFICE OF ZONING
2005 MAR 10 PM 2:13

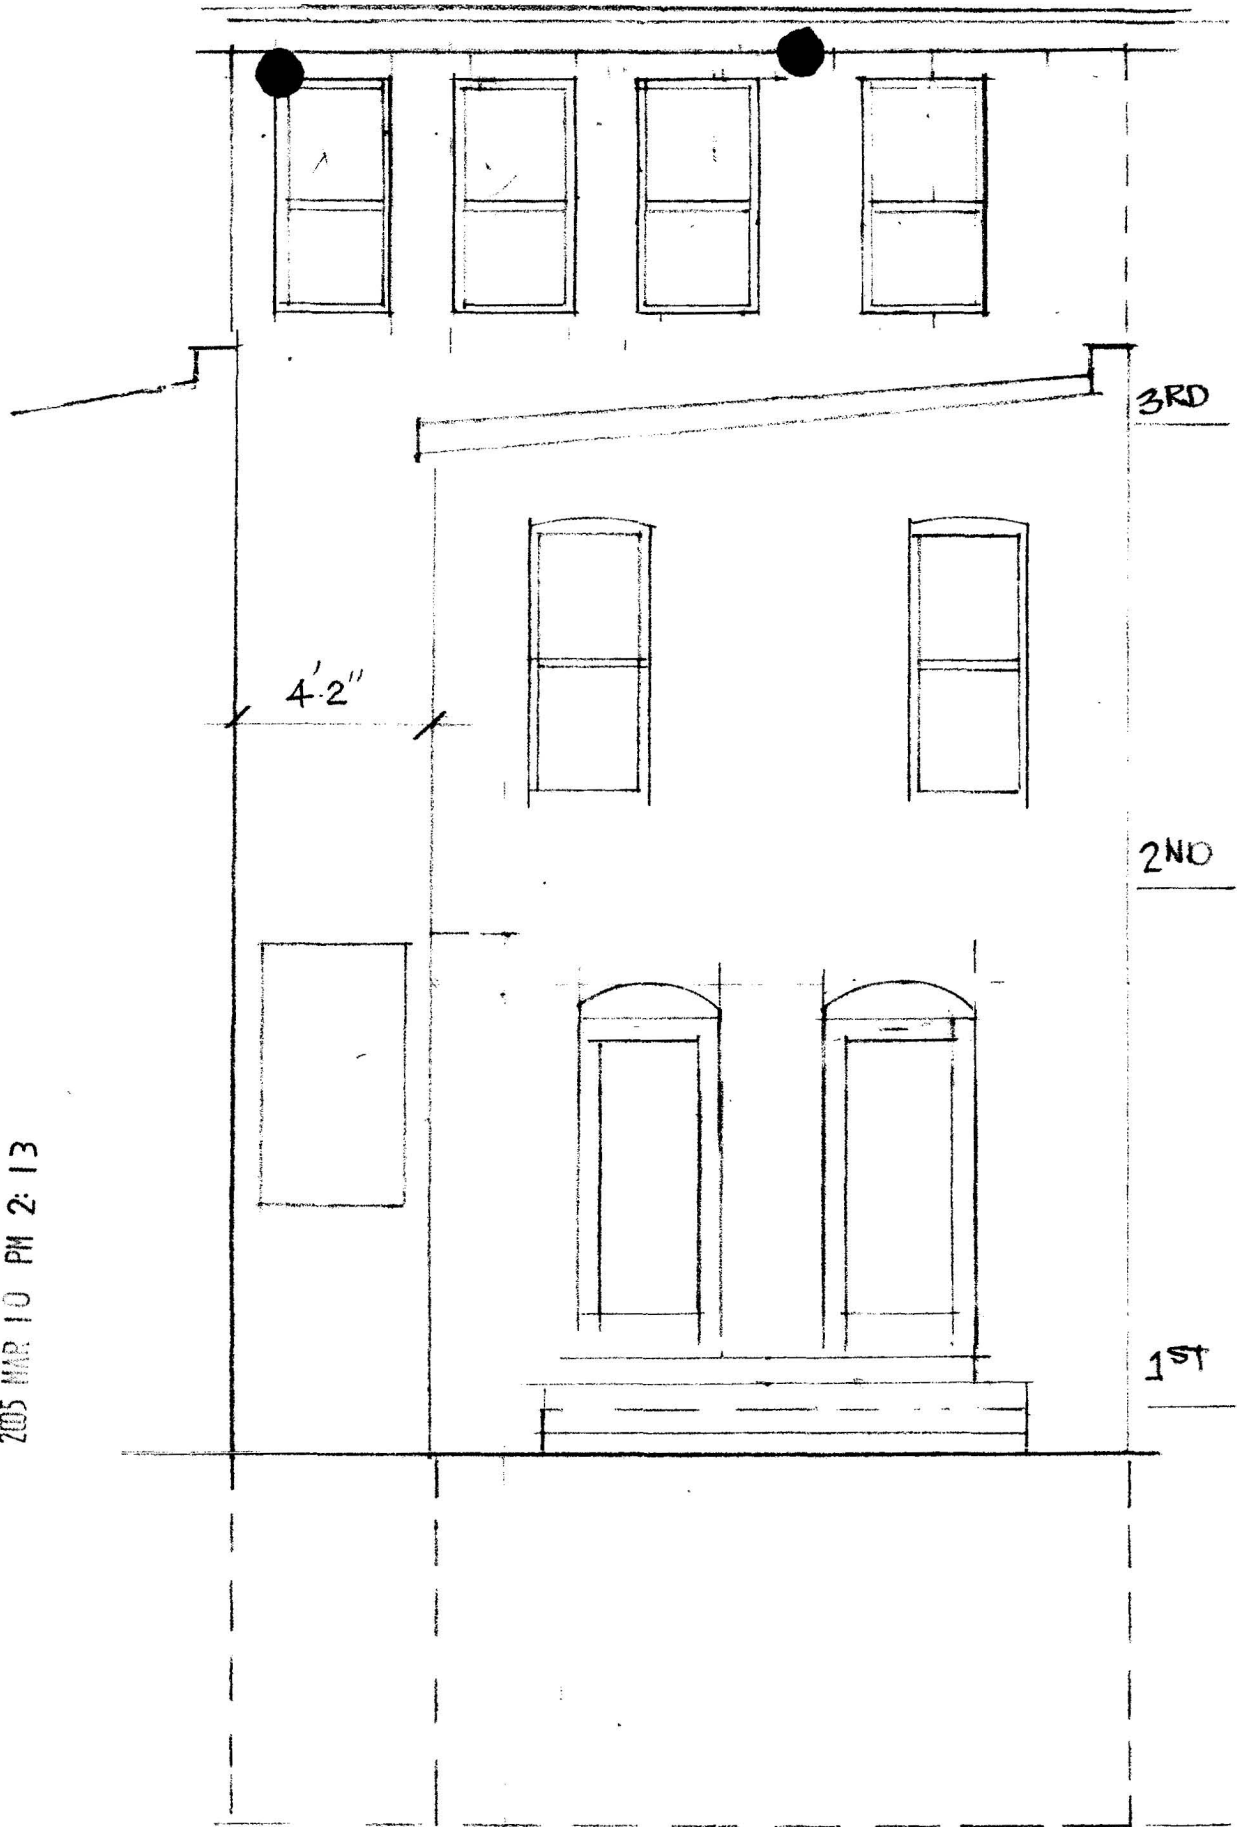

EXISTING CONDITIONS 1/4" = 10'

RECEIVED
D.C. OFFICE OF ZONING
2005 MAR 10 PM 2:13

PROPOSED
SUN
ROOM
ONE STORY

