
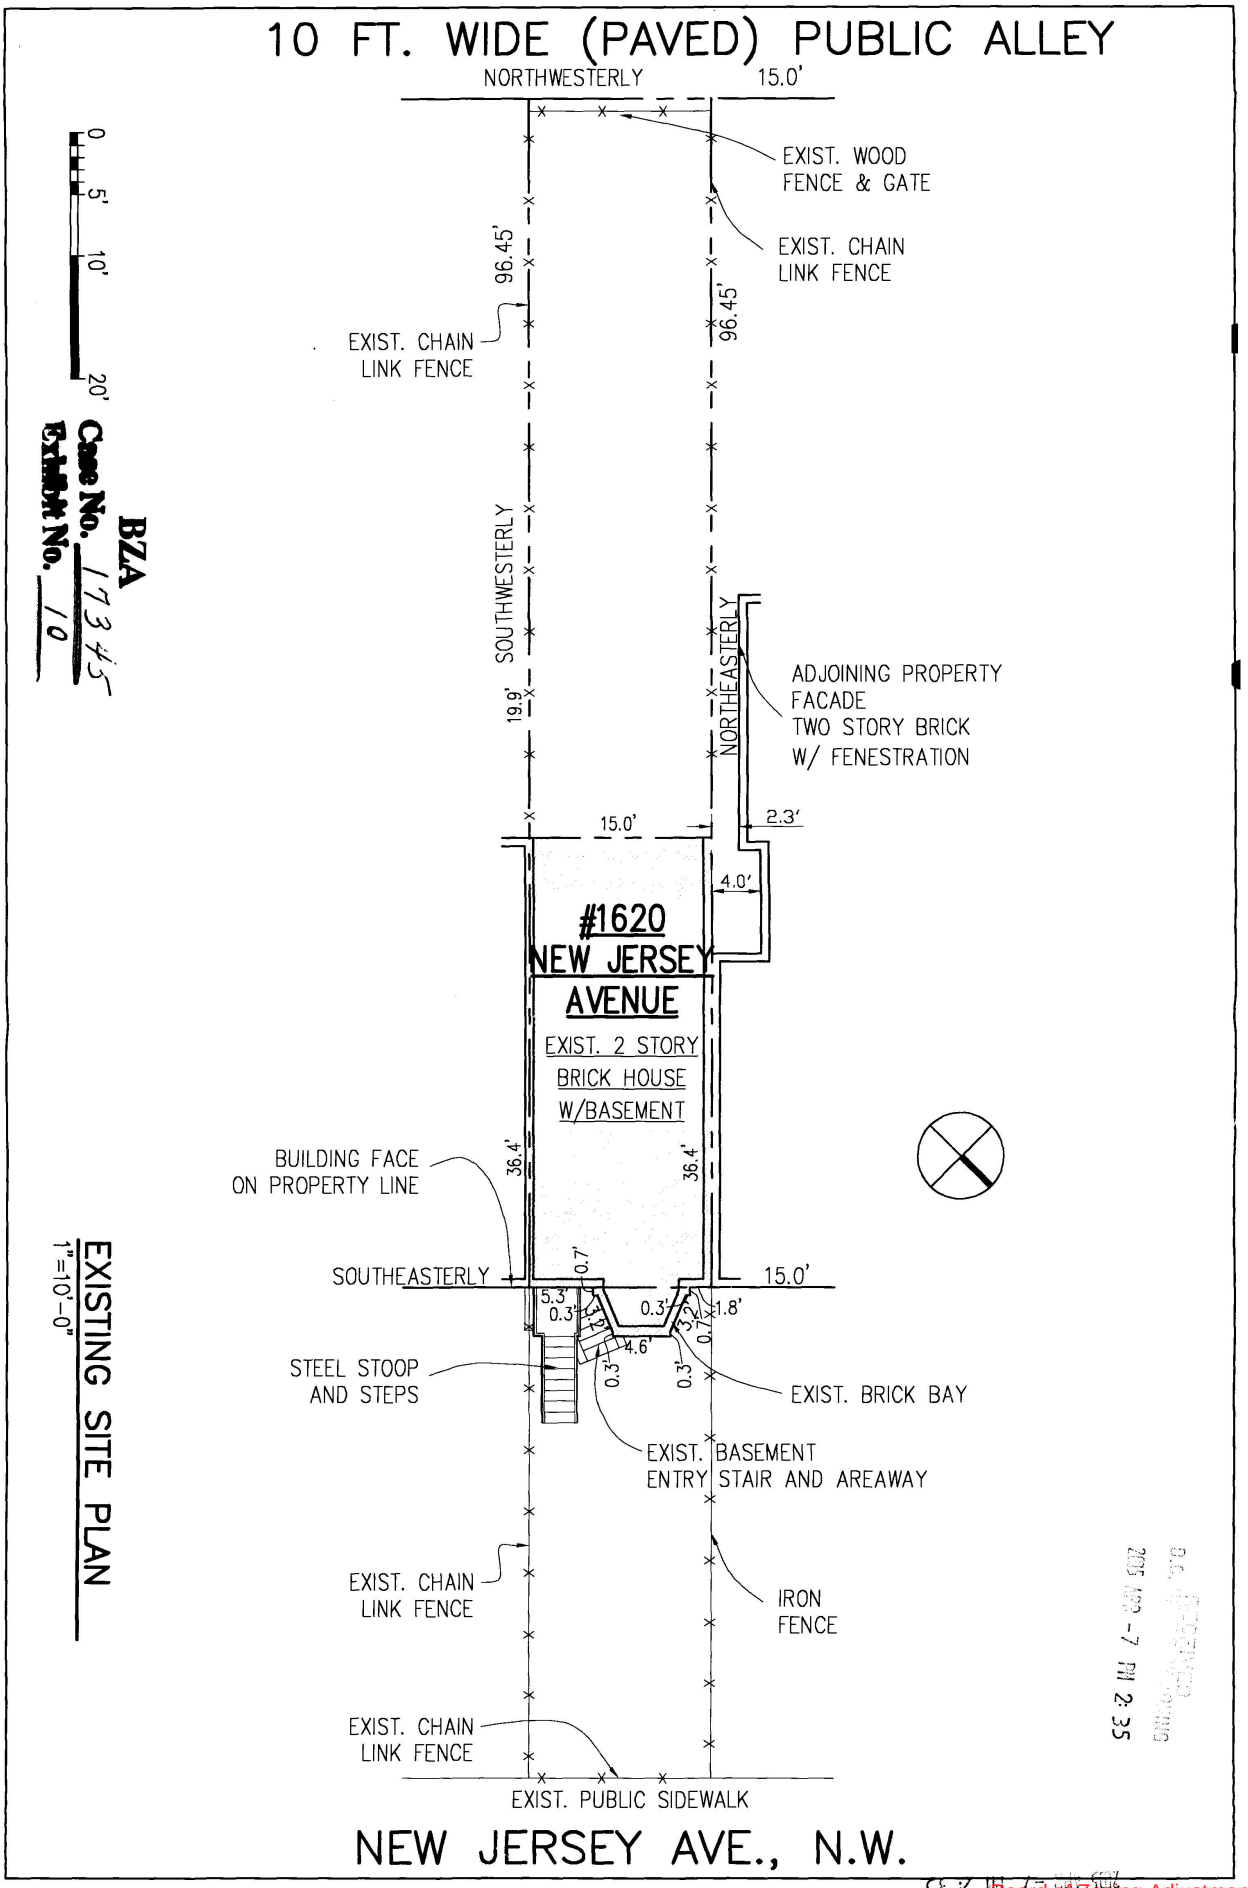


PUCHALLA PROJECT
1620 NEW JERSEY AVE., NW
WASHINGTON, DC

15 FEBRUARY 2005

Peter Jurmala Design
1701 North Kent Street
Apartment 203
Arlington VA 22209

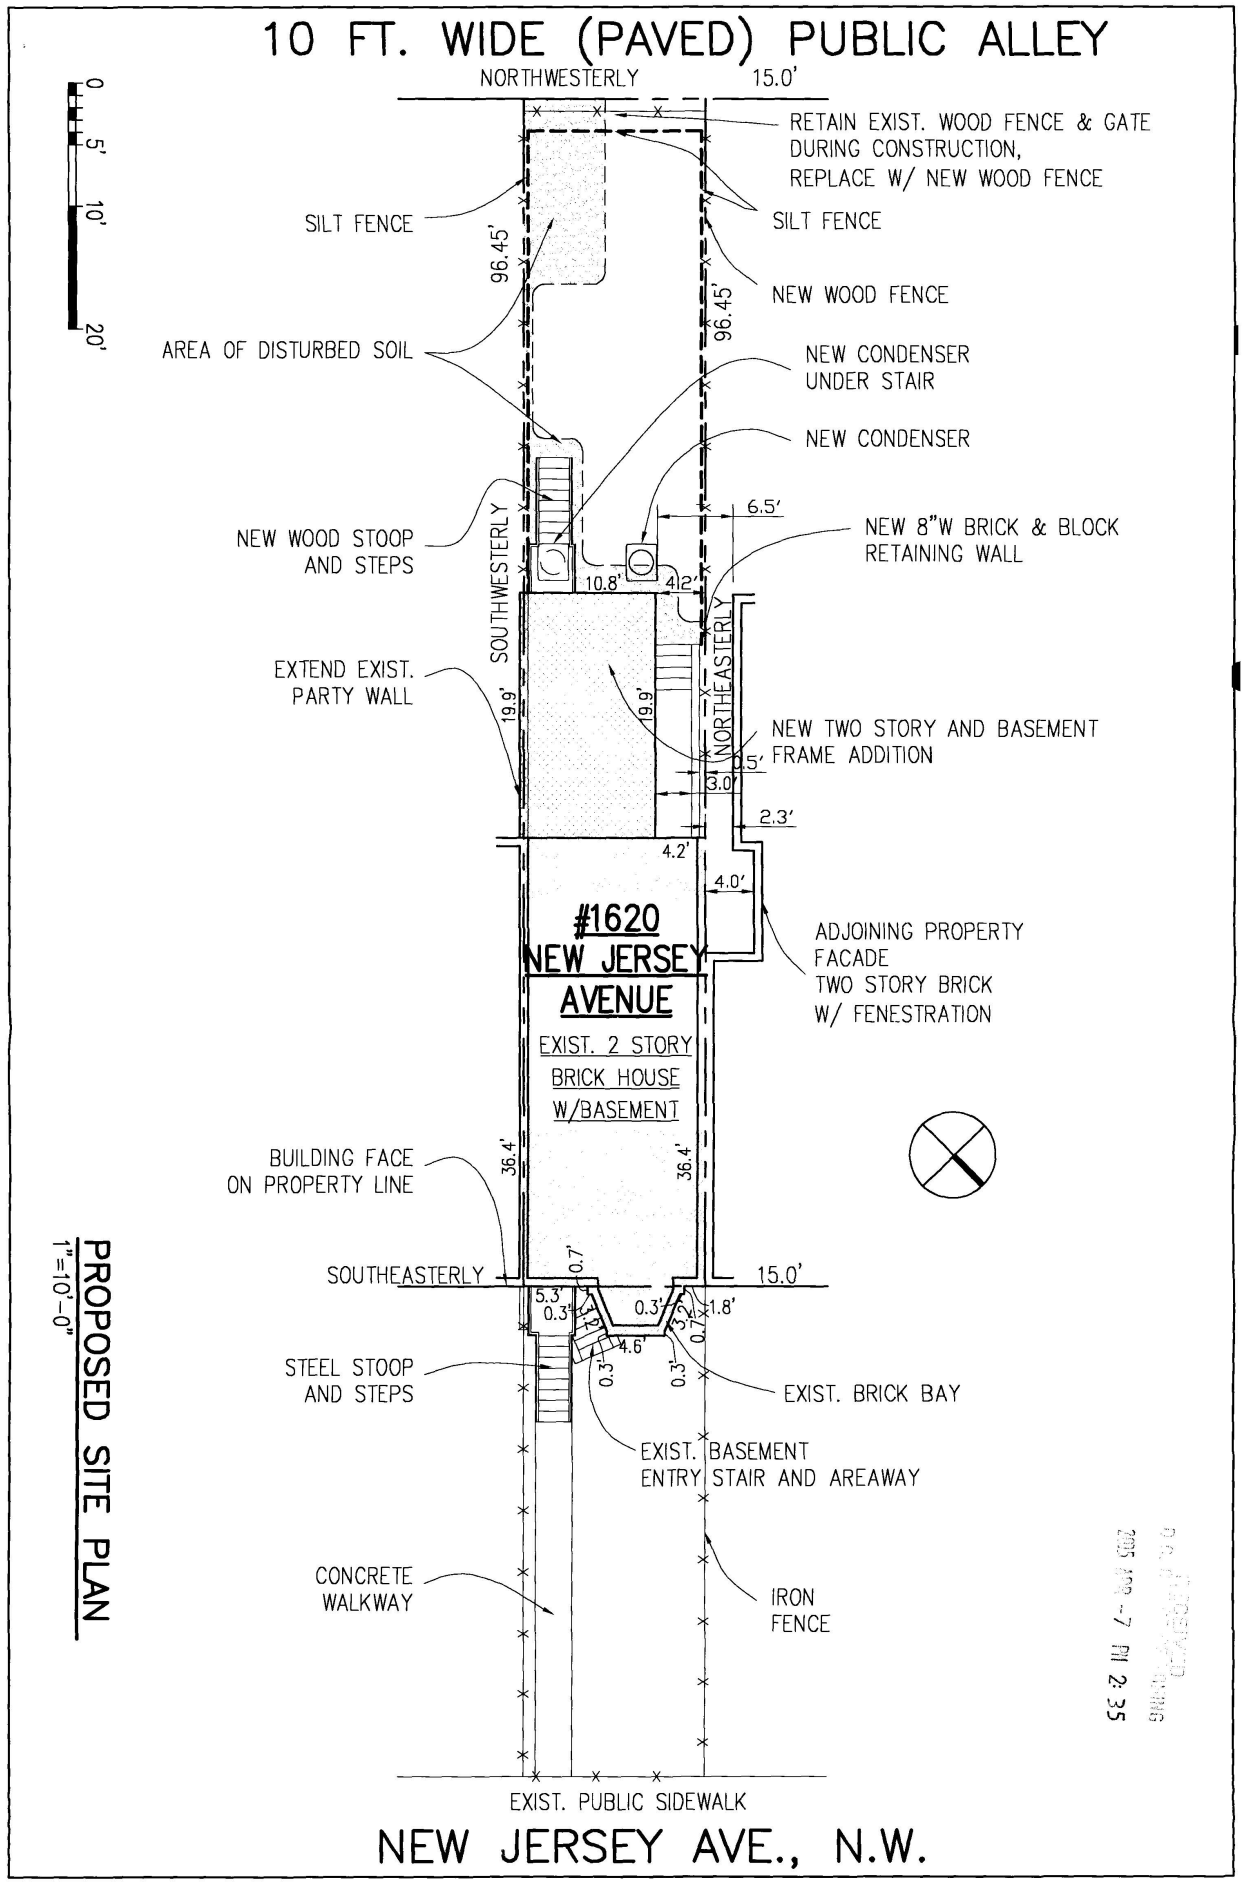


PROPOSED SITE PLAN
1"=10'-0"

2005 APR -7 PM 2:35

PUCHALLA PROJECT
1620 NEW JERSEY AVE., NW
WASHINGTON, DC

15 FEBRUARY 2005

Peter Jurmala Design
1701 North Kent Street
Apartment 203
Arlington VA 22209

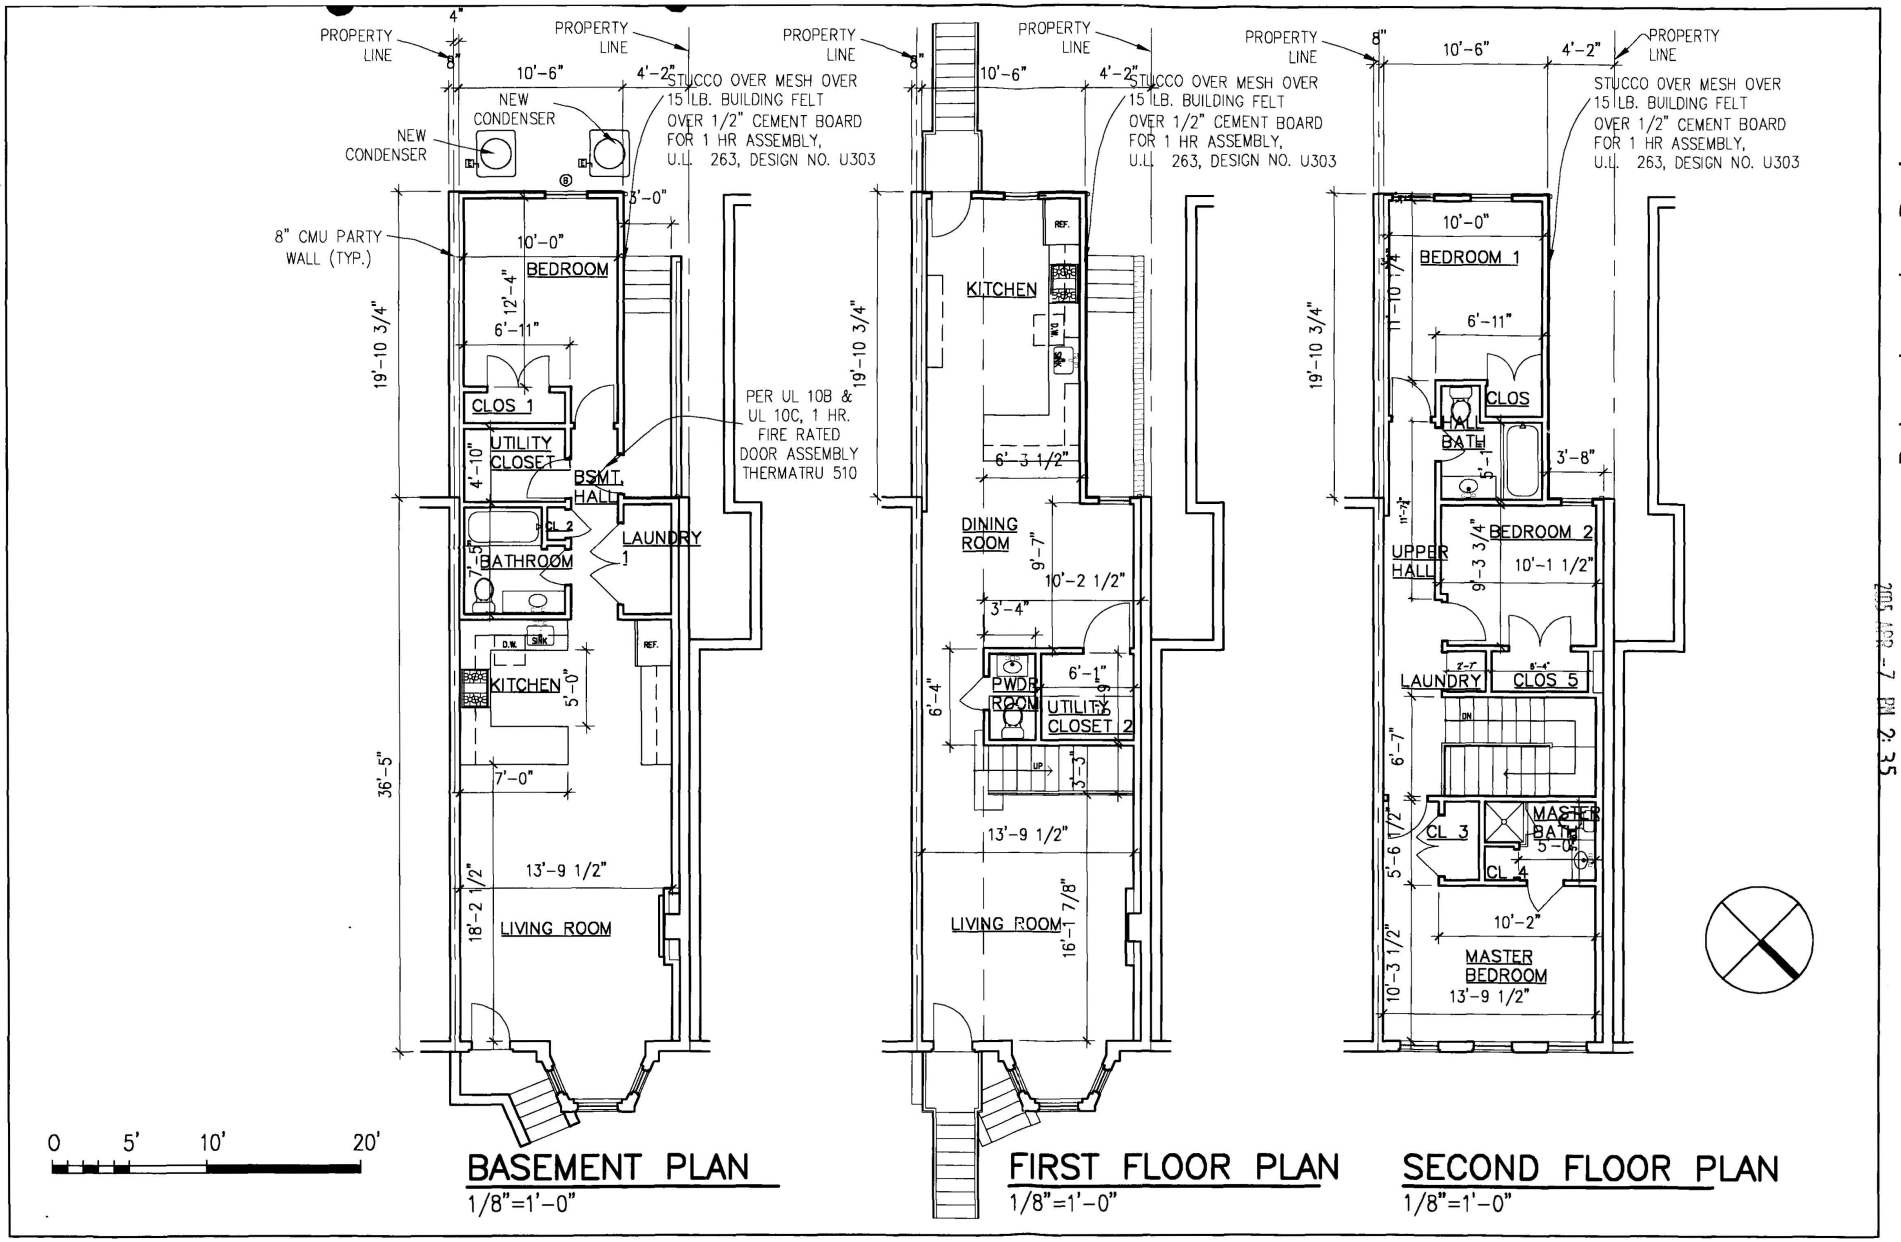

BASEMENT PLAN
1/8"=1'-0"

FIRST FLOOR PLAN
1/8"=1'-0"

SECOND FLOOR PLAN
1/8"=1'-0"


PUCHALLA PROJECT
1620 NEW JERSEY AVE., NW
WASHINGTON, DC

Peter Jurmala Design
1701 North Kent Street
Apartment 203
Arlington VA 22209

3


15 FEBRUARY 2005

RECEIVED
D.C. OFFICE OF ZONING
2005 FEB -7 PM 2:35

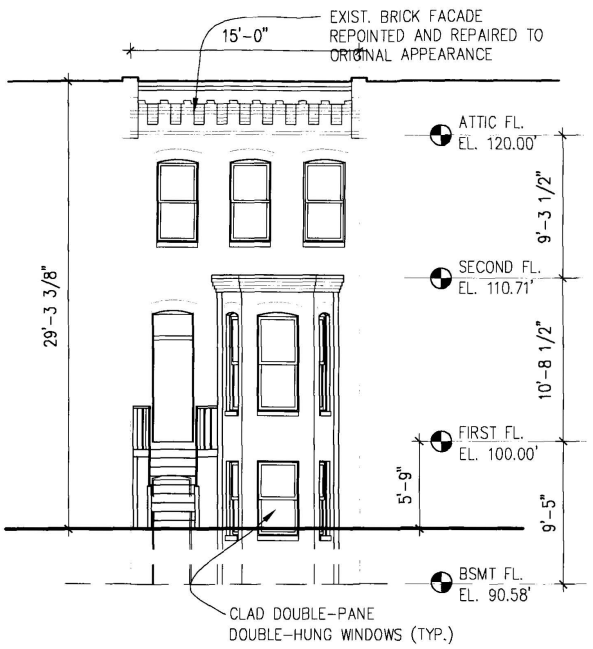

NEW JERSEY AVE. ELEVATION

1/8"=1'-0"

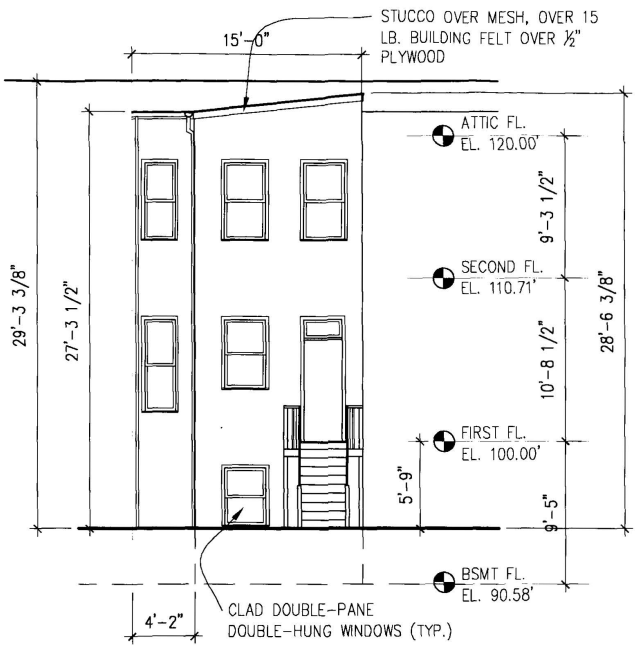

ALLEY ELEVATION

1/8"=1'-0"


0 5' 10' 20'

PUCHALLA PROJECT
1620 NEW JERSEY AVE., NW
WASHINGTON, DC

Peter Jurmala Design
1701 North Kent Street
Apartment 203
Arlington VA 22209

15 FEBRUARY 2005

4

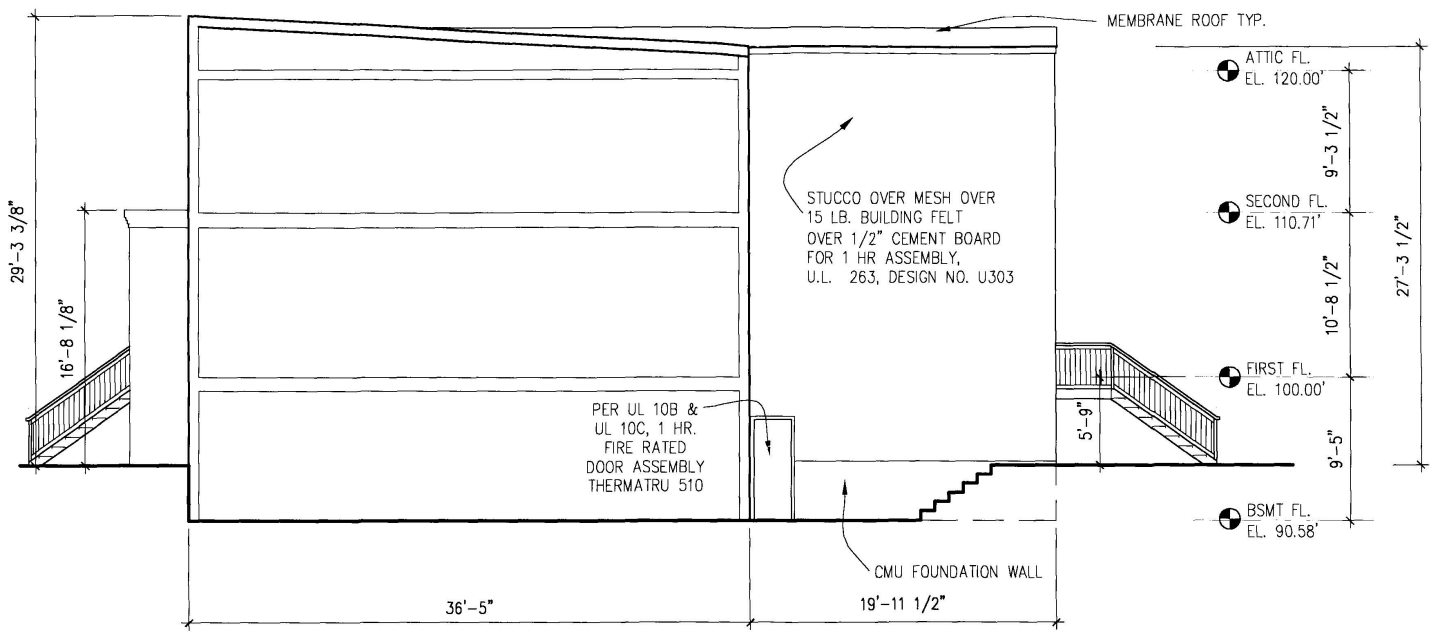

BUILDING SECTION AND NORTH SIDE ELEVATION

1/8"=1'-0"

0 5' 10' 20'

PUCHALLA PROJECT
1620 NEW JERSEY AVE., NW
WASHINGTON, DC

15 FEBRUARY 2005


Peter Jurmala Design
1701 North Kent Street
Apartment 203
Arlington VA 22209

5



RETAINING WALL AND FENCE DETAIL

3/4"=1'-0"

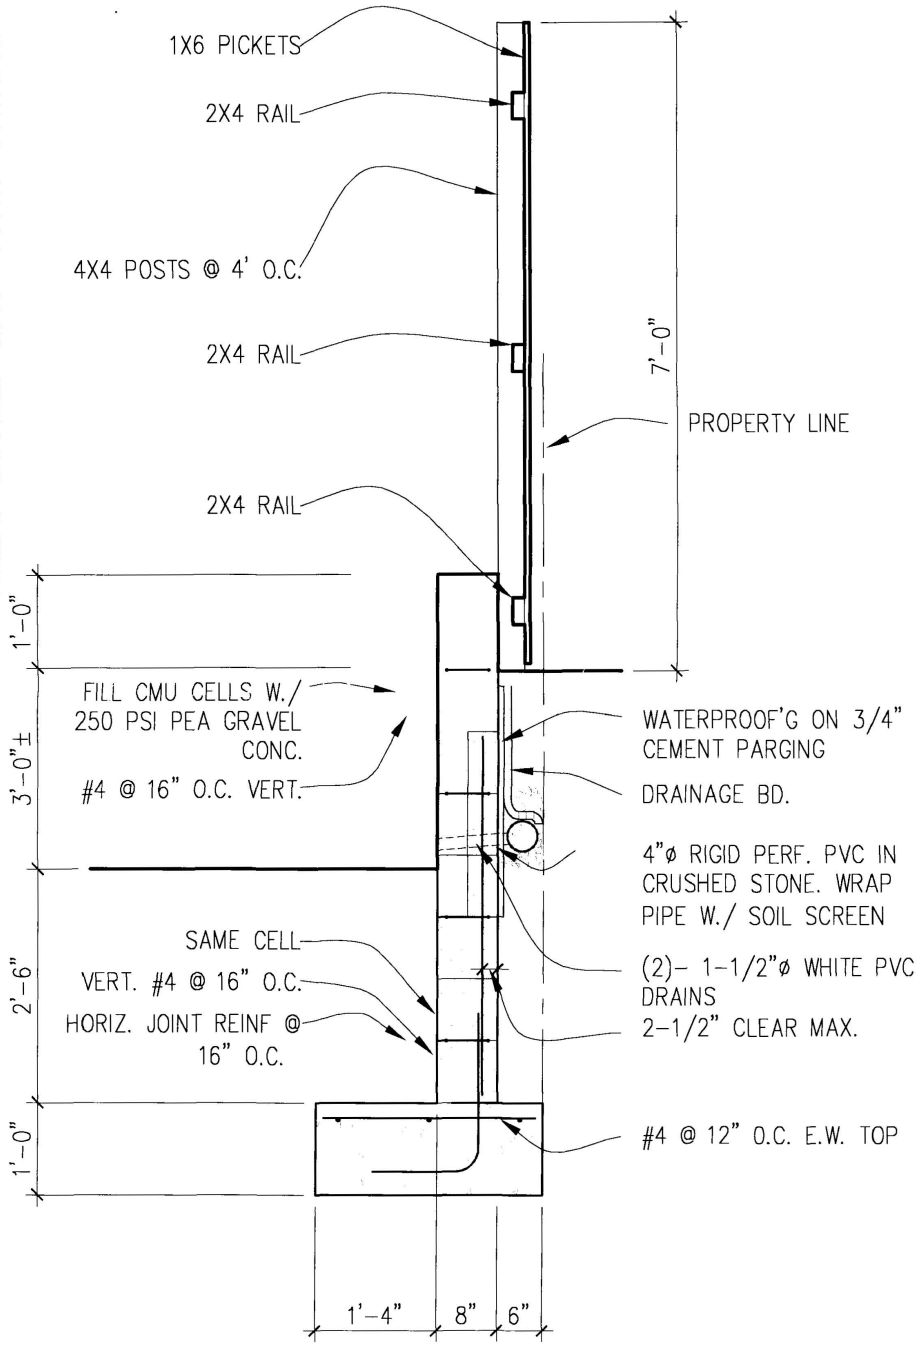

RECEIVED
D.C. OFFICE OF ZONING
2005 APR 7 PM 2:35

PUCHALLA PROJECT
1620 NEW JERSEY AVE., NW
WASHINGTON, DC

15 FEBRUARY 2005

Peter Jurmala Design
1701 North Kent Street
Apartment 203
Arlington VA 22209