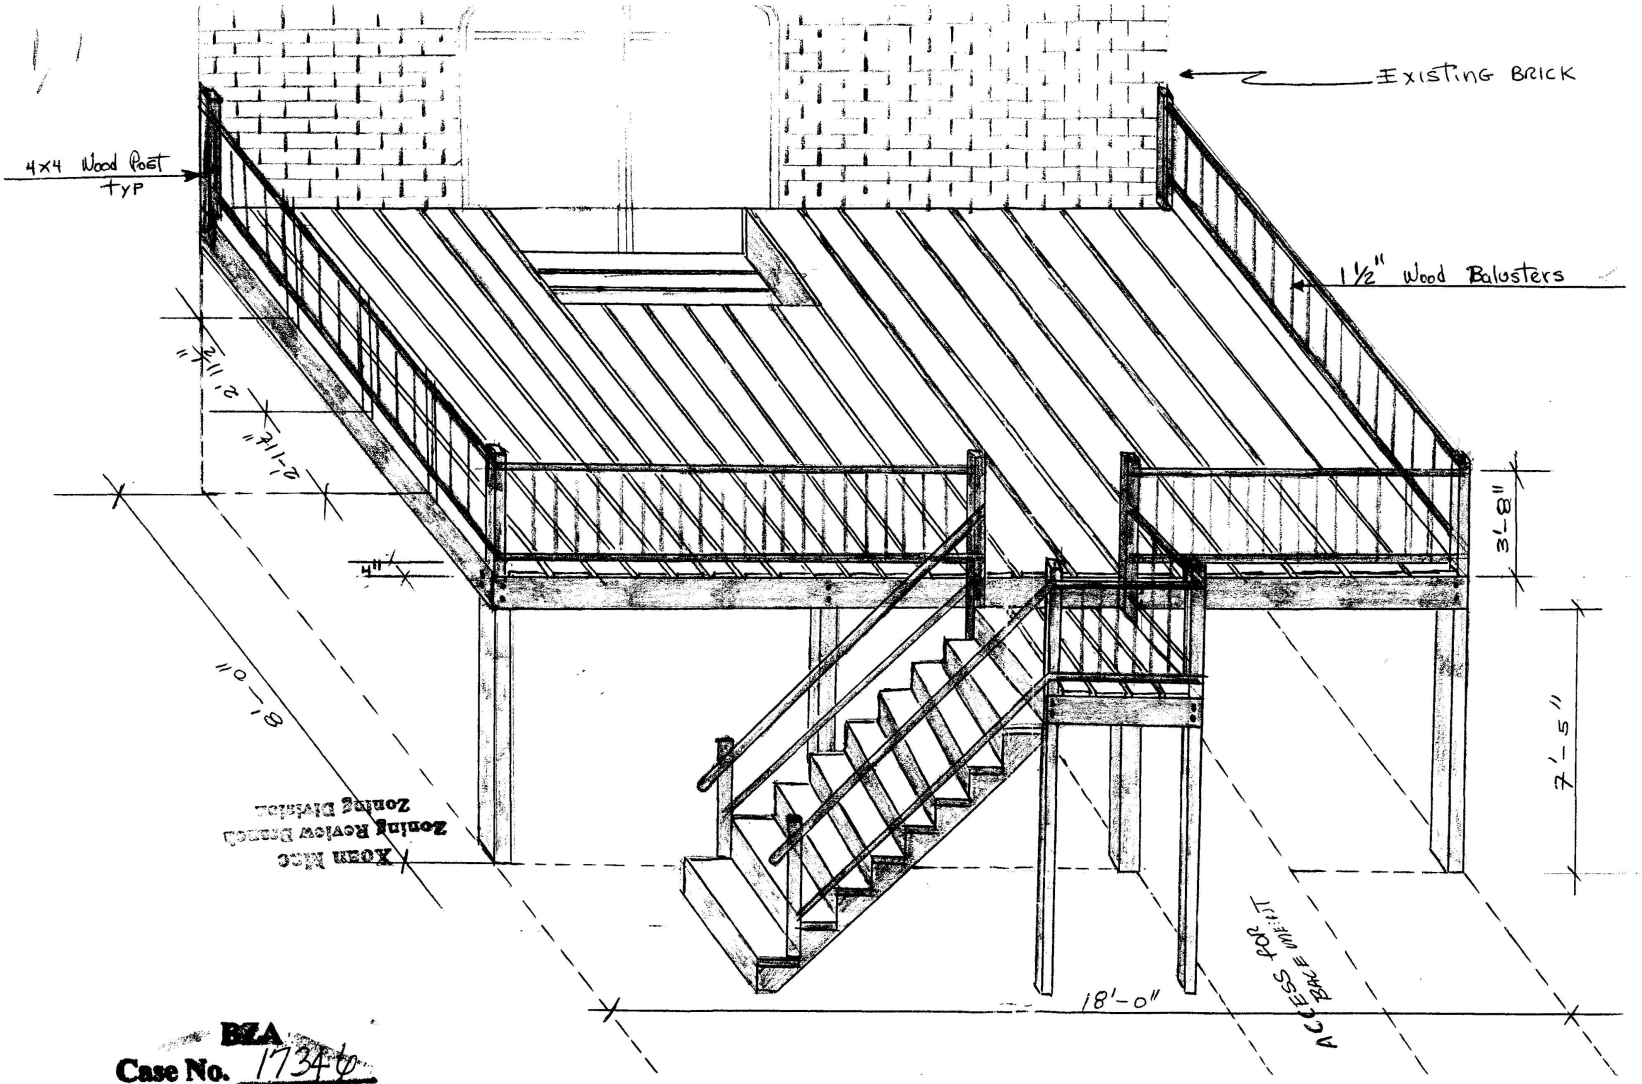
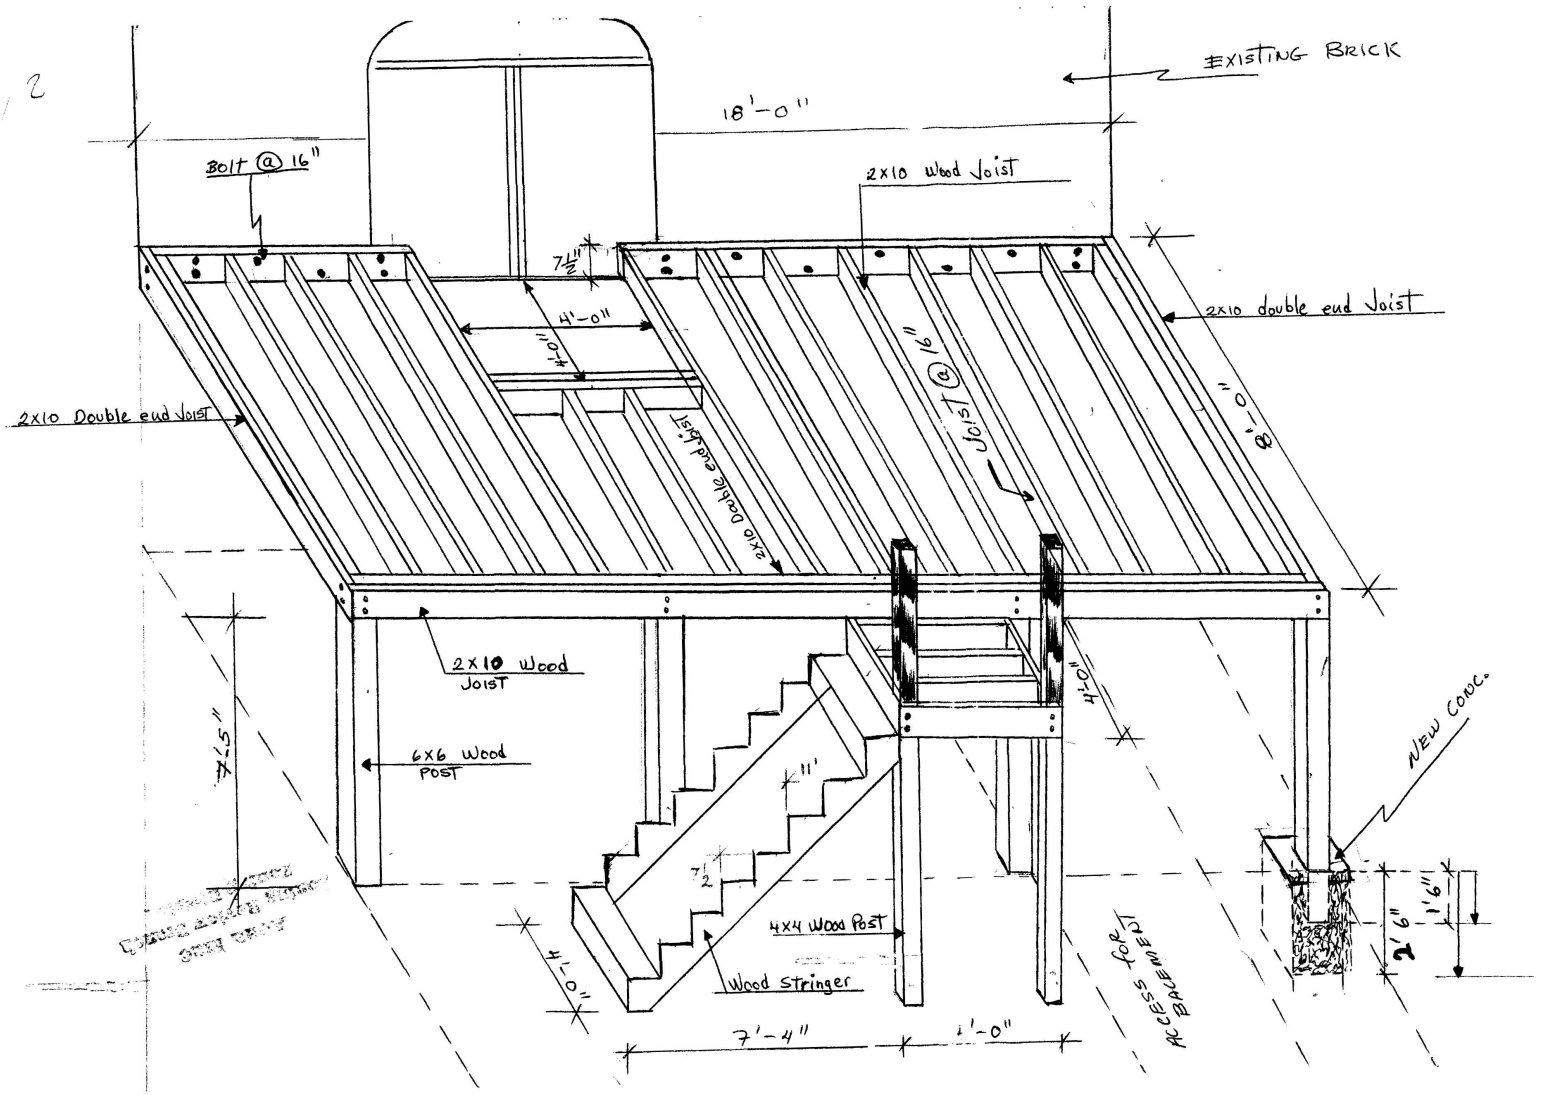


Zoning Review Retired
Zoning Division
Room 266

BZA
Case No. 17346
Exhibit No. 9

Board of Zoning Adjustment
District of Columbia
CASE NO. 17346
EXHIBIT NO. 9

1, 2


EXISTING BRICK
18'-0"
Bolt @ 16"
2x10 Wood Joist
7½"
4'-0"
4'-0"
2x10 double end joist
2x10 Double end Joist
2x10 double end joist
Joist @ 16"
8'-0"
2x10 Wood Joist
6x6 Wood Post
4'-0"
NEW CONC.
11'
7½"
4x4 Wood Post
Wood Stringer
4'-0"
7'-4"
1'-0"
ACCESS for BASEMENT
2'6"
1'6"

Zoning Review Branch
Zoning Division