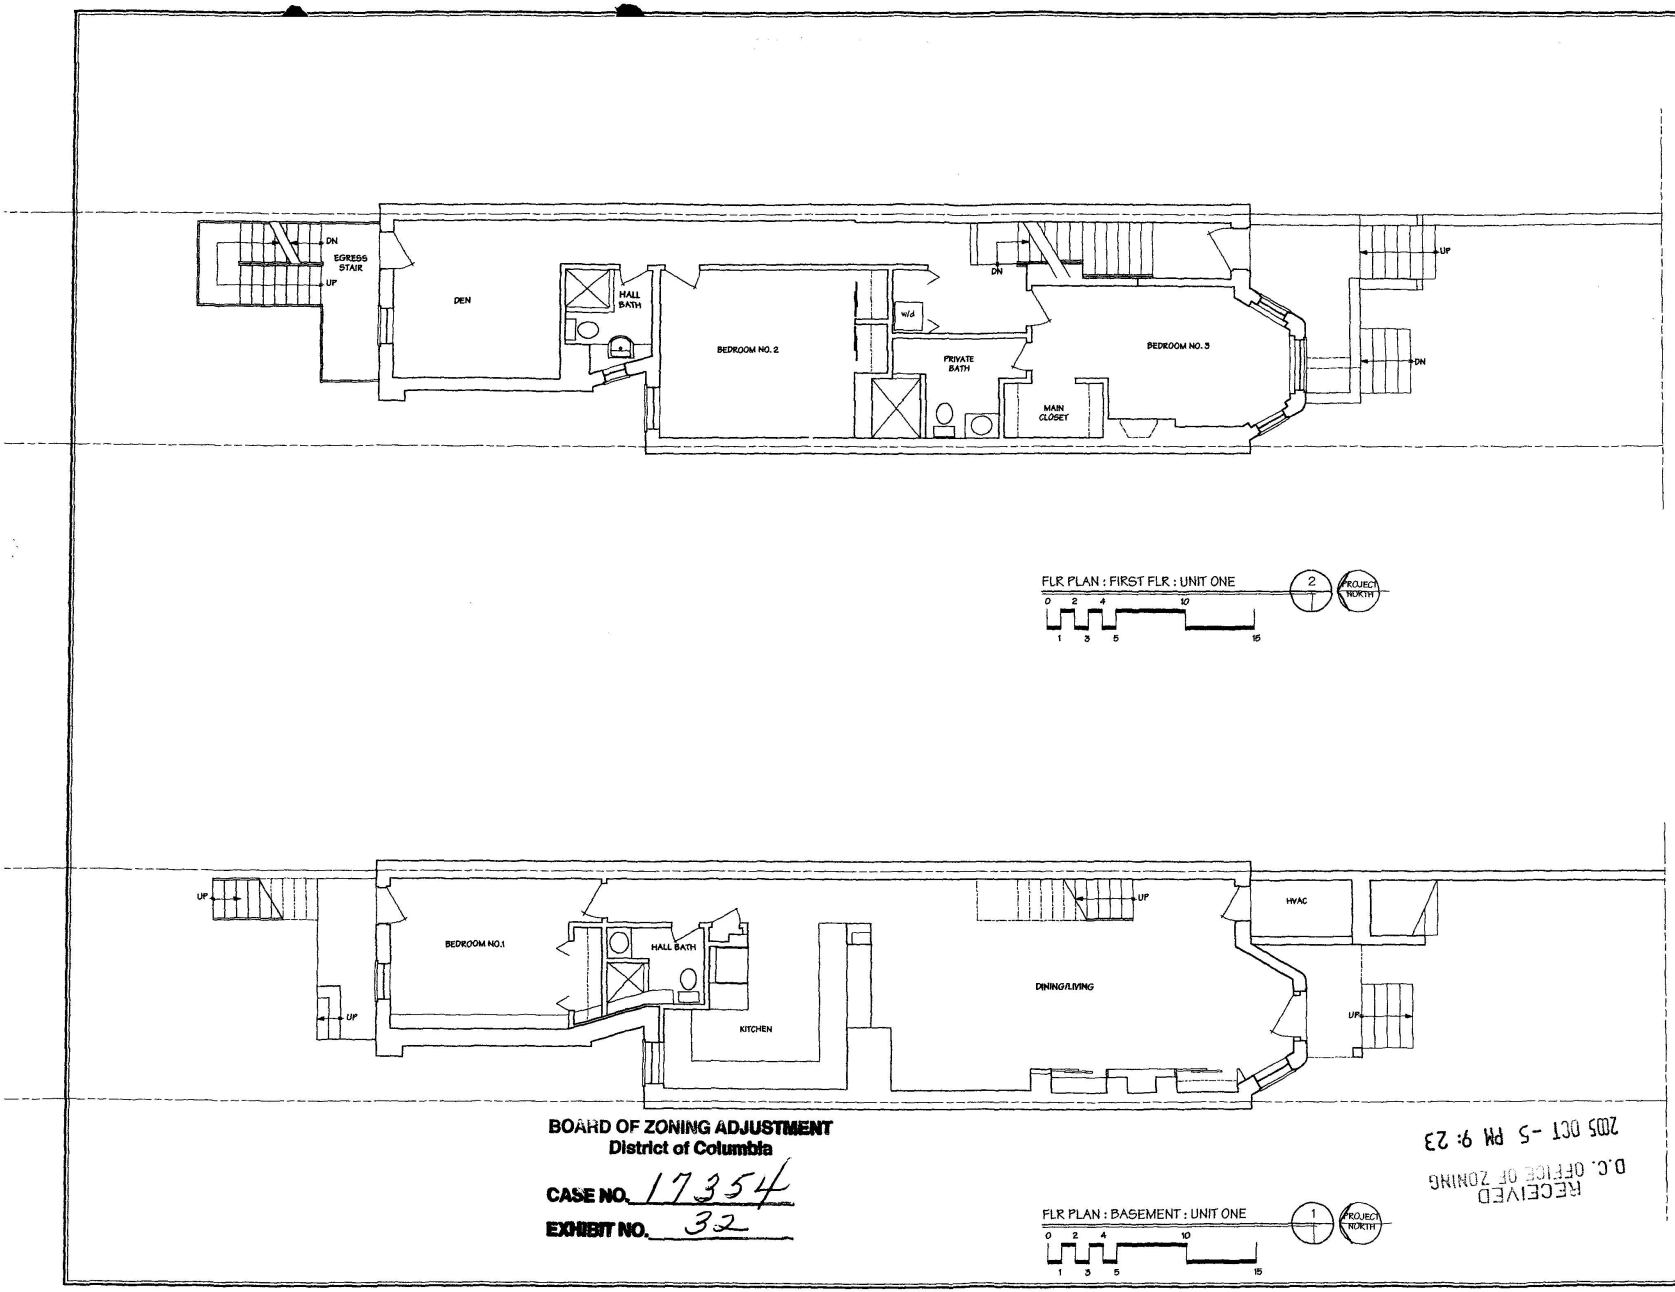


BOARD OF ZONING ADJUSTMENT
District of Columbia
CASE NO. 17354
EXHIBIT NO. 32

RECEIVED
D.C. OFFICE OF ZONING
2005 OCT -5 PM 9:23

JAMES CUMMINGS, AIA
A Collaborative Design Group
2105 O Street, NW
Washington, DC
20037
202.659.1549

Contract Revisions


HOPKINS
RESIDENCE
RENOVATION
1201 Harvard Street, NW
Washington, DC
20009

ZONING APPLICATION (REVISED)
UNIT ONE FLOOR PLANS
BASEMENT, FIRST FLOOR

Z-05

6 October 2005


Board of Zoning Adjustment
District of Columbia
CASE NO. 17354
EXHIBIT NO. 32

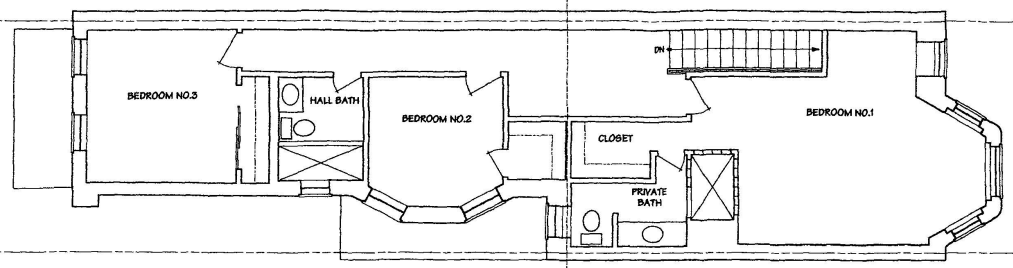

FLR PLAN : THIRD FLR : UNIT TWO 2

PROJECT NORTH

0 2 4 10
1 3 5 15

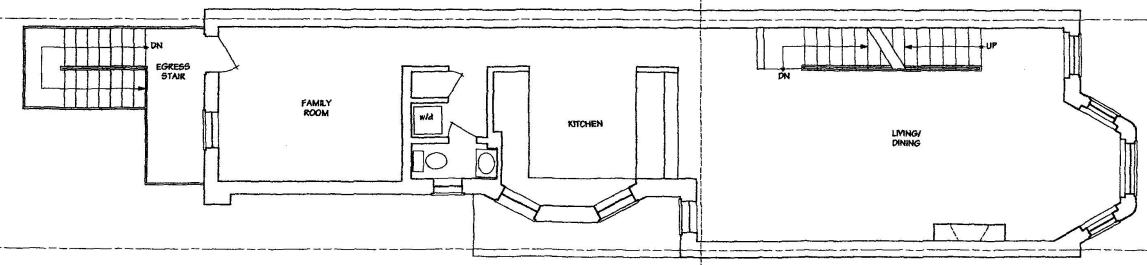

2005 OCT -5 PM 9:23
D.C. OFFICE OF ZONING
RECEIVED

FLR PLAN : SECOND FLR : UNIT TWO 1

PROJECT NORTH

0 2 4 10
1 3 5 15

JAMES CUMMINGS, AIA
A Collaborative Design Group
2105 O Street, NW
Washington, DC
20037

202.659.1549

Contract Revisions

HOPKINS RESIDENCE RENOVATION

1201 Harvard Street, NW
Washington, DC
20009

ZONING APPLICATION (REVISED)
UNIT TWO FLOOR PLANS:
SECOND, THIRD FLOOR

Z-06

6 October 2005