
VYTHUIS & ASSOCIATES

LAND SURVEYORS - CIVIL ENGINEERS - LAND PLANNERS

3112 RHODE ISLAND AVENUE, N.E. WASHINGTON, DISTRICT OF COLUMBIA

202 526 7702 FAX 202 5267746 E.M.

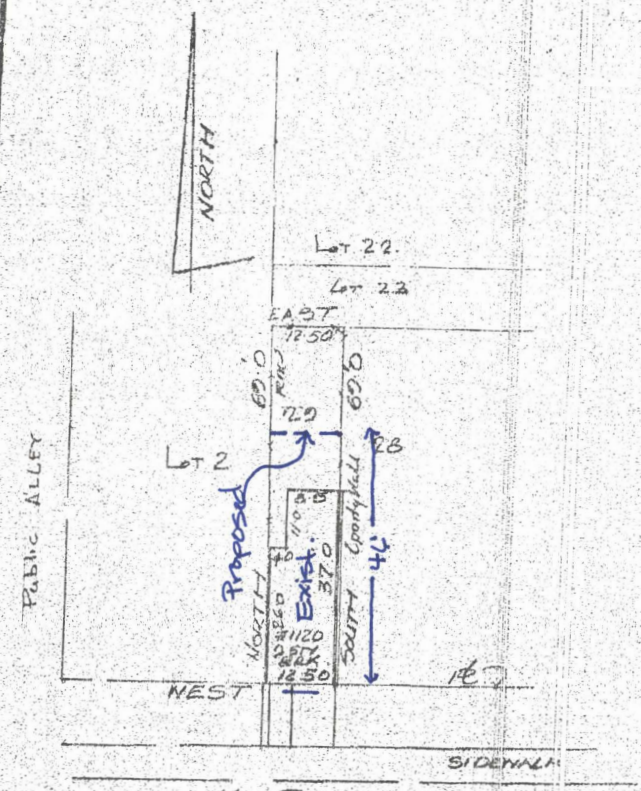

This property is located in ZONE C in accordance with F.E.M.A. Map reference 21 and is/is not in a 100 year flood plain. Dated 11/5/85

DISTRICT OF COLUMBIA
COMPTON G. VYTHUIS
No. 000[illegible]
LICENSED
LAND SURVEYOR

HOUSE LOCATION PLAT

K STREET, S.E.

WASHINGTON
DISTRICT OF COLUMBIA

LOT 82
SQ/BLK 5015
PLAT BK 17
PLAT NO 121
SCALE 1"=20'
DATE 2-21-05
JOB NO
D.E. 32007.5


CERTIFICATION: I hereby certify that the plan shown hereon is correct, and the buildings have been located by actual measurements. This is not a property line survey.

COMPTON G VYTHUIS.

RECEIVED
D.C. OFFICE OF ZONING
2005 MAY -9 AM 9:31

BZA
Case No. 17363
Exhibit No. 2

YFHUIS & ASSOCIATES
LAND SURVEYORS - CIVIL ENGINEERS - LAND PLANNERS
3112 RHODE ISLAND AVENUE, N.E. WASHINGTON, DISTRICT OF COLUMBIA
202 526 7702 FAX 202 5267746 EM.

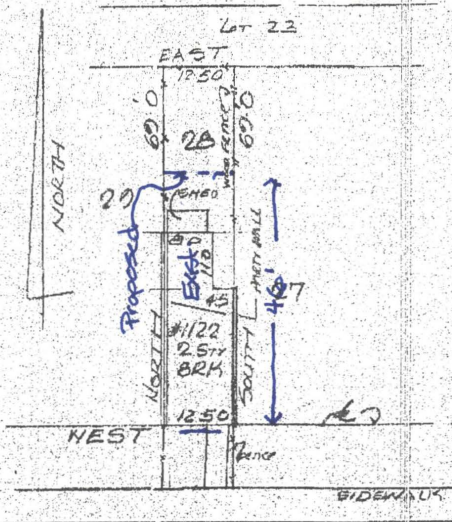


This property is located in ZONE C in accordance with F.E.M.A. Map 110001 0023 B and is not in a 100 year flood plain Dated 11-15-85

DISTRICT OF COLUMBIA
COMPTON G. VYFHUIS
No. 8019
LICENSED
LAND SURVEYOR

HOUSE LOCATION PLAT K STREET, S.E. WASHINGTON DISTRICT OF COLUMBIA	LOT 28 SQ/BLK 906 PLAT BK 17 PLAT NO 121 SCALE 1"=20' DATE 2-21-05 JOB NO D.E.B 20275	CERTIFICATION: I hereby certify that the plan shown hereon is correct, and the buildings have been located by actual measurements. This is not a property line survey. Compton G Vyfhuis COMPTON G VYFHUIS

RECEIVED
D.C. OFFICE OF ZONING
2005 MAY -9 AM 9:31

BZA
Case No. 17343
Exhibit No. 2

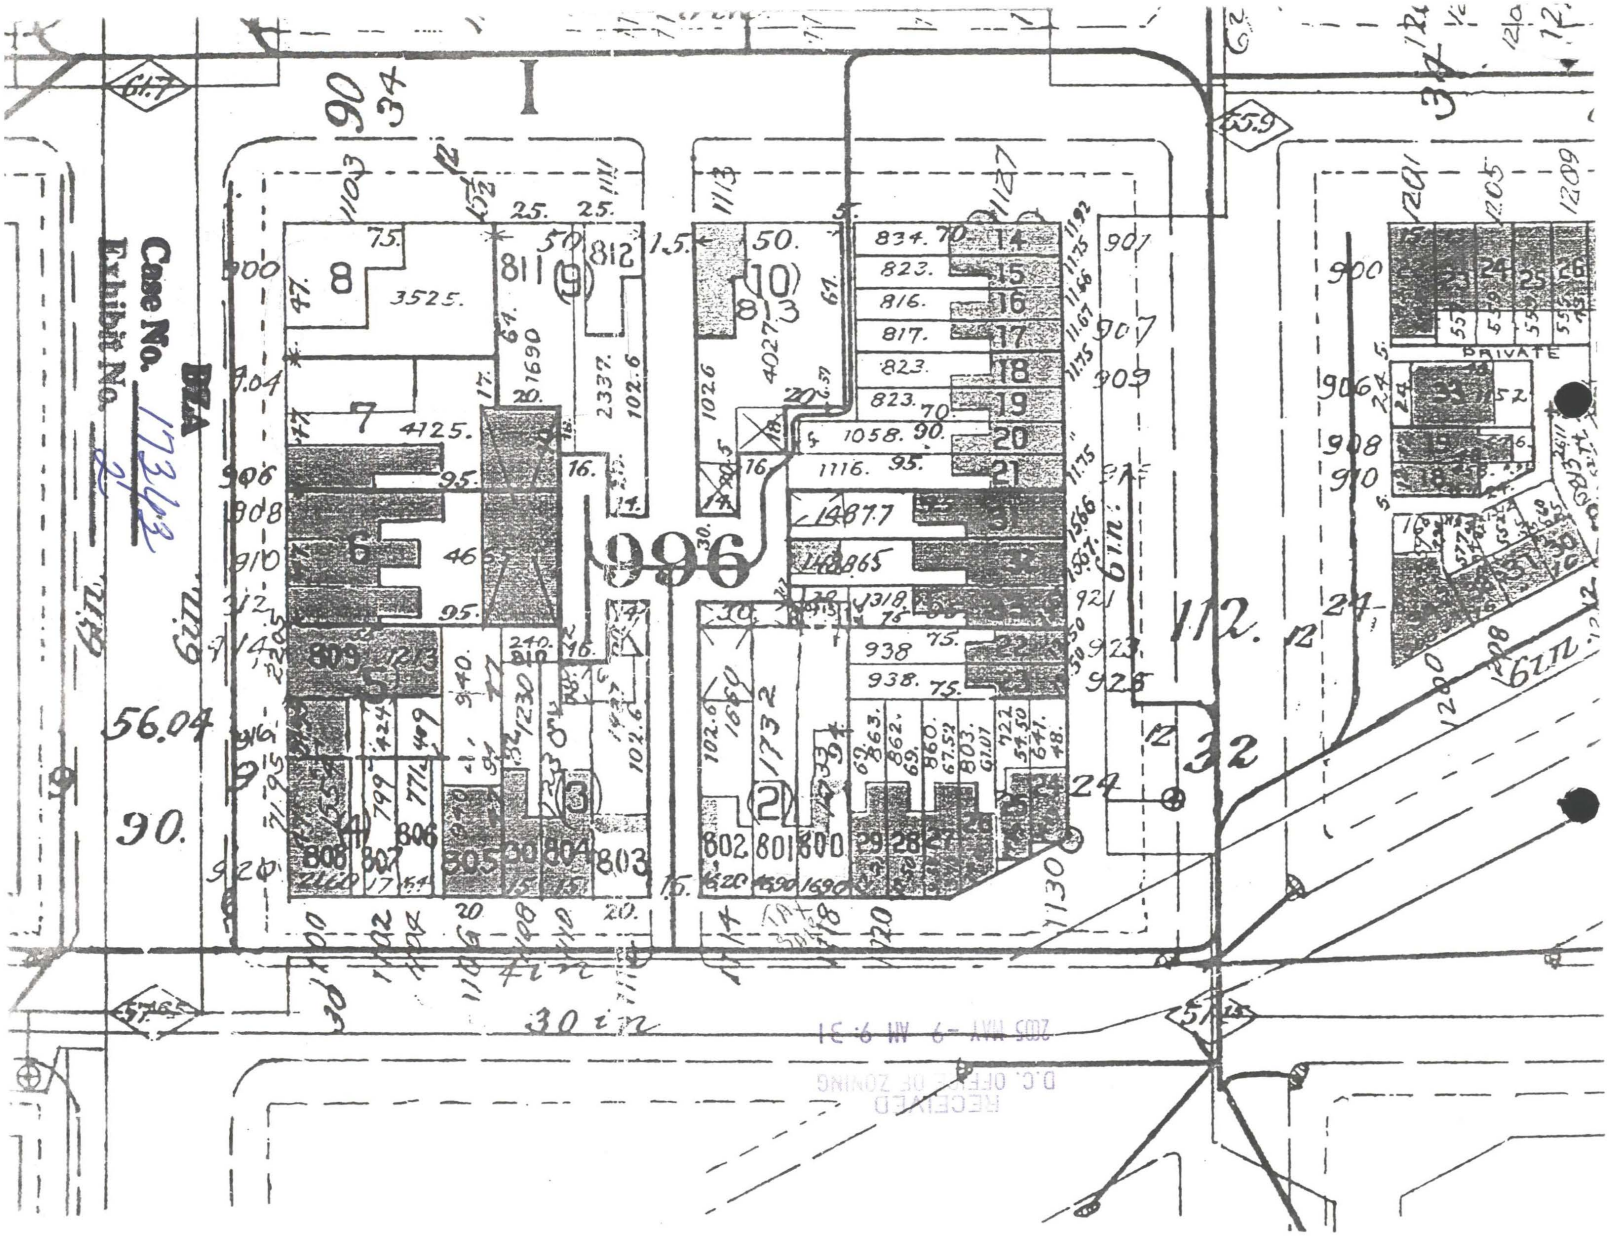
Case No. 17348
Exhibit No. 21
BZA
996
6th. St.
56.04
90.
112.
32
24
30 in.
801
802
803
804
805
806
807
808
809
810
811
812
PRIVATE
RECEIVED
D.C. OFFICE OF ZONING
2005 MAY -9 AM 9:31