

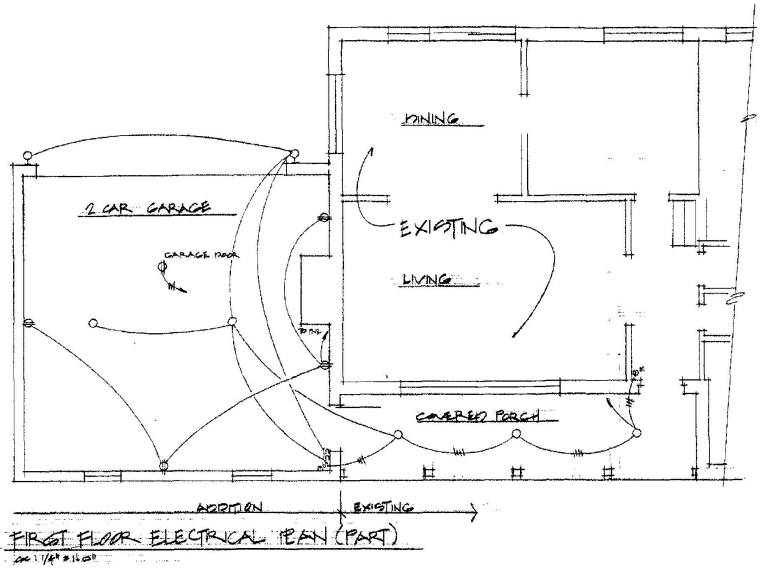


FIRST FLOOR ELECTRICAL PLAN (PART)

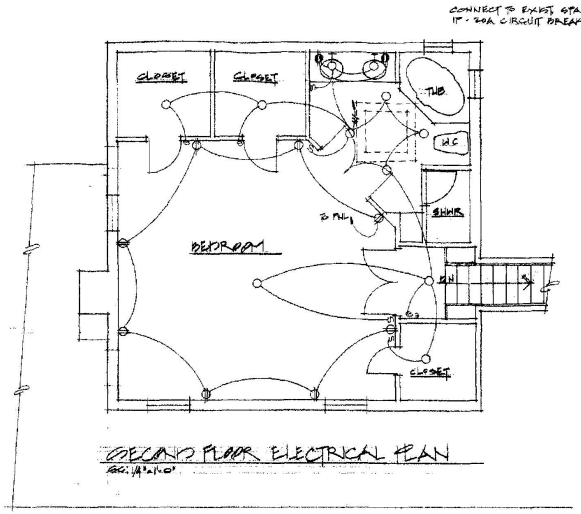

SECOND FLOOR ELECTRICAL PLAN

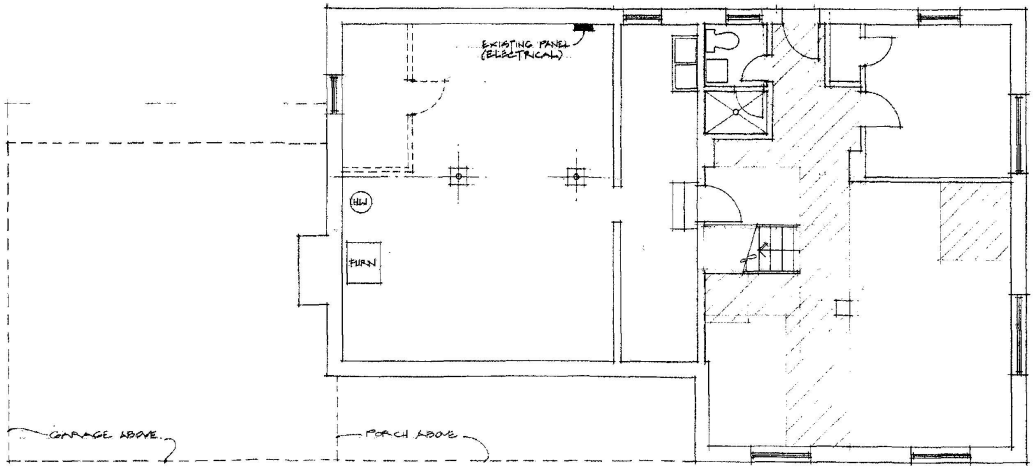


EXIST. BASEMENT FLOOR PLAN


B.Z.A.
CASE No. 17371
EXHIBIT No. 5

4 pgs


Board of Zoning Adjustment
District of Columbia
CASE NO. 17371
EXHIBIT NO. 5

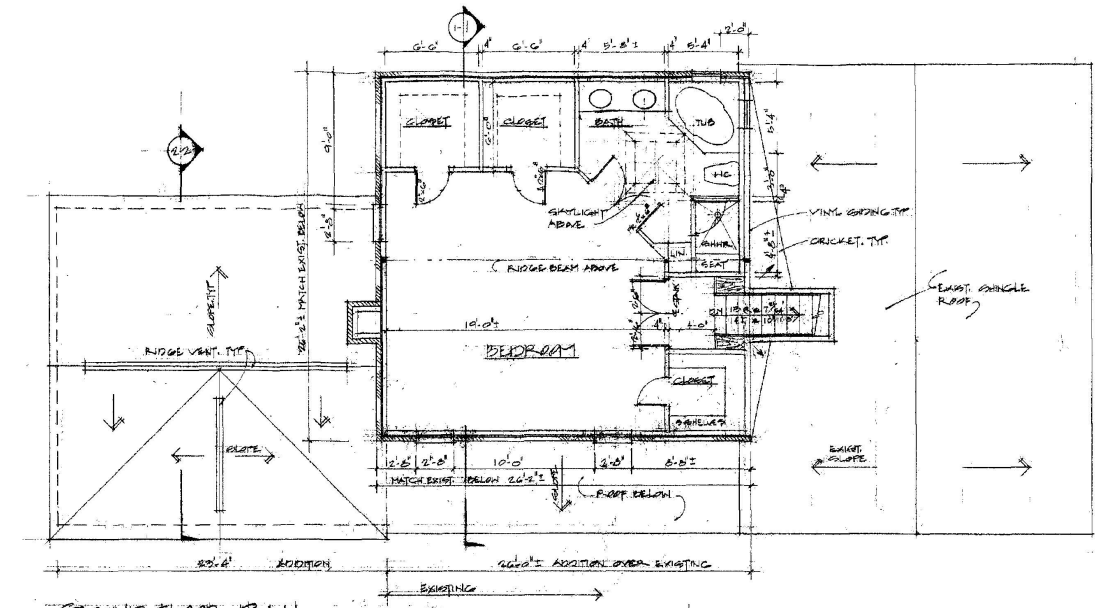


SECOND FLOOR PLAN

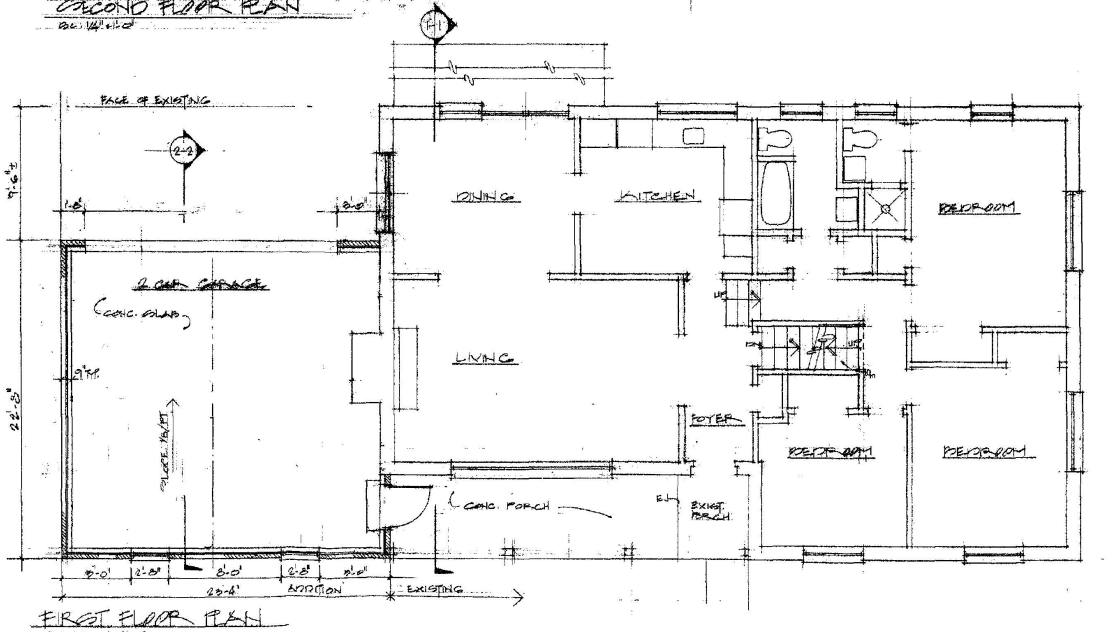


FIRST FLOOR PLAN

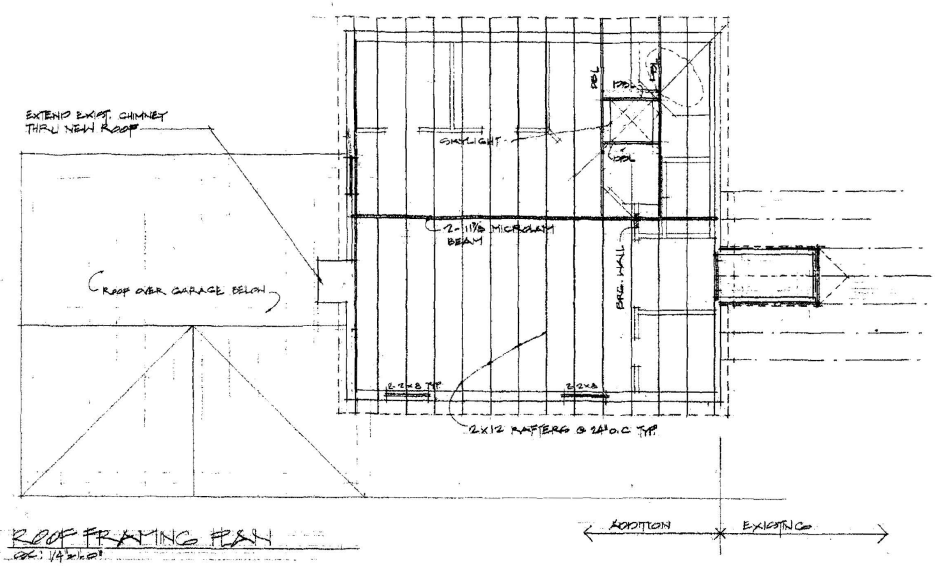


ROOF FRAMING PLAN
SCALE: 1/4"=1'-0"

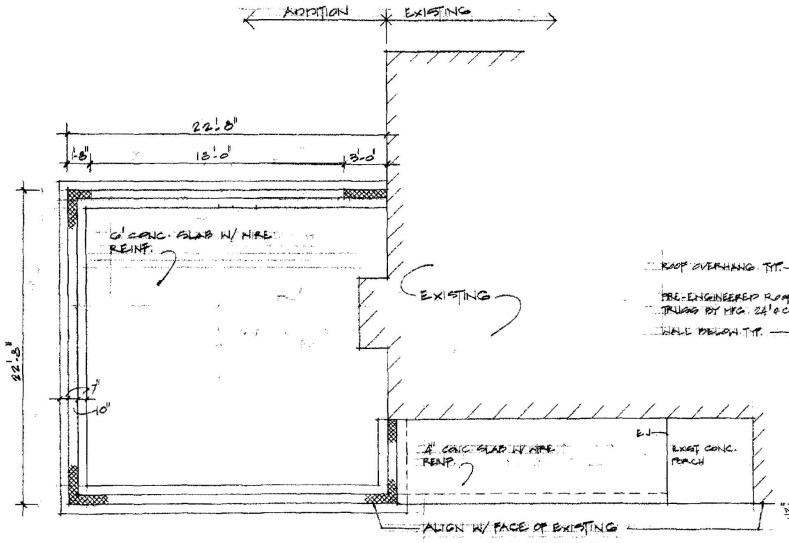

FOUNDATION PLAN
SCALE: 1/4"=1'-0"

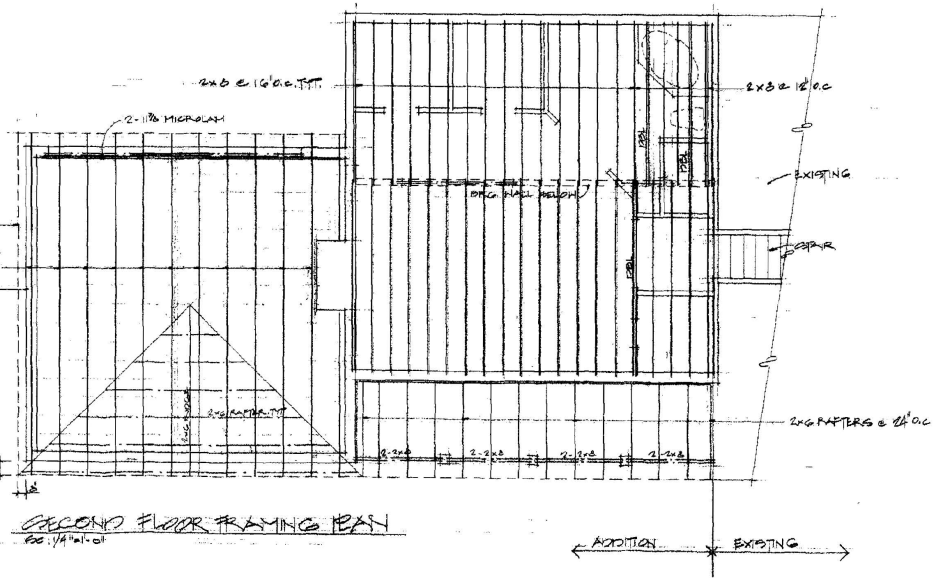


SECOND FLOOR FRAMING PLAN
SCALE: 1/4"=1'-0"

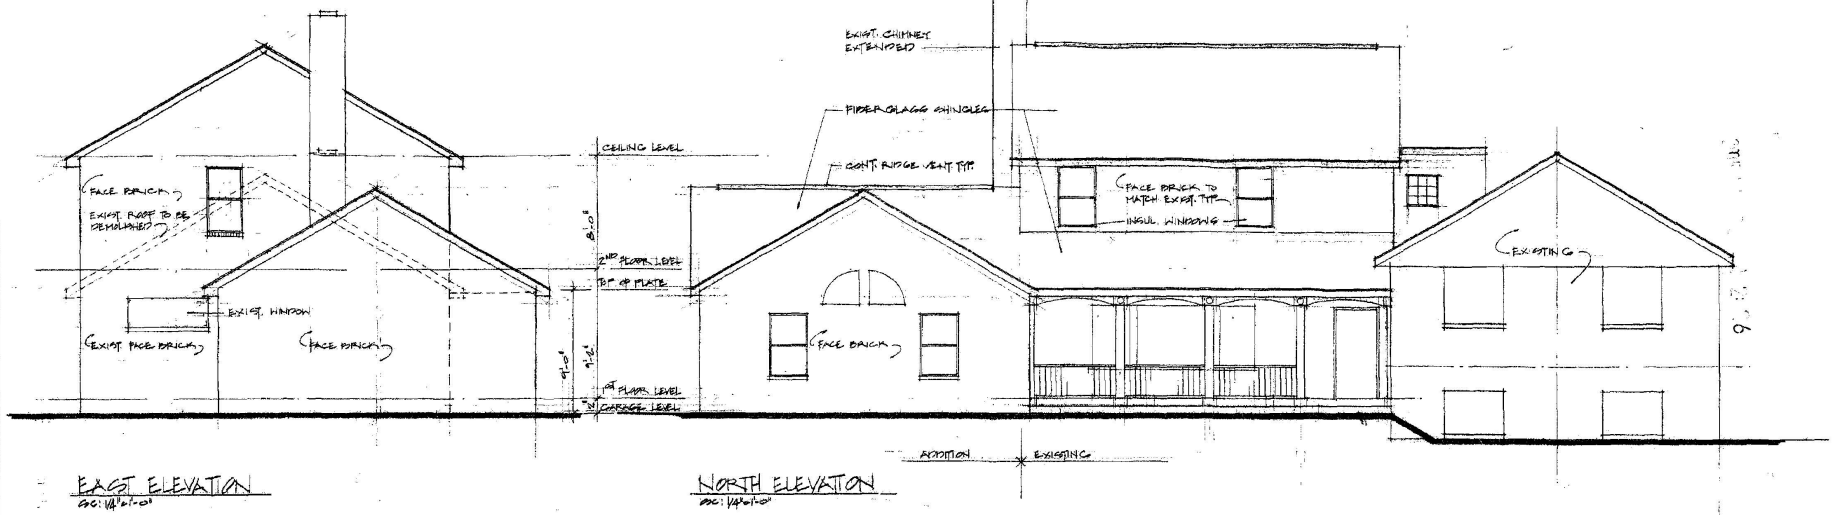

EAST ELEVATION
SCALE: 1/4"=1'-0"

NORTH ELEVATION
SCALE: 1/4"=1'-0"

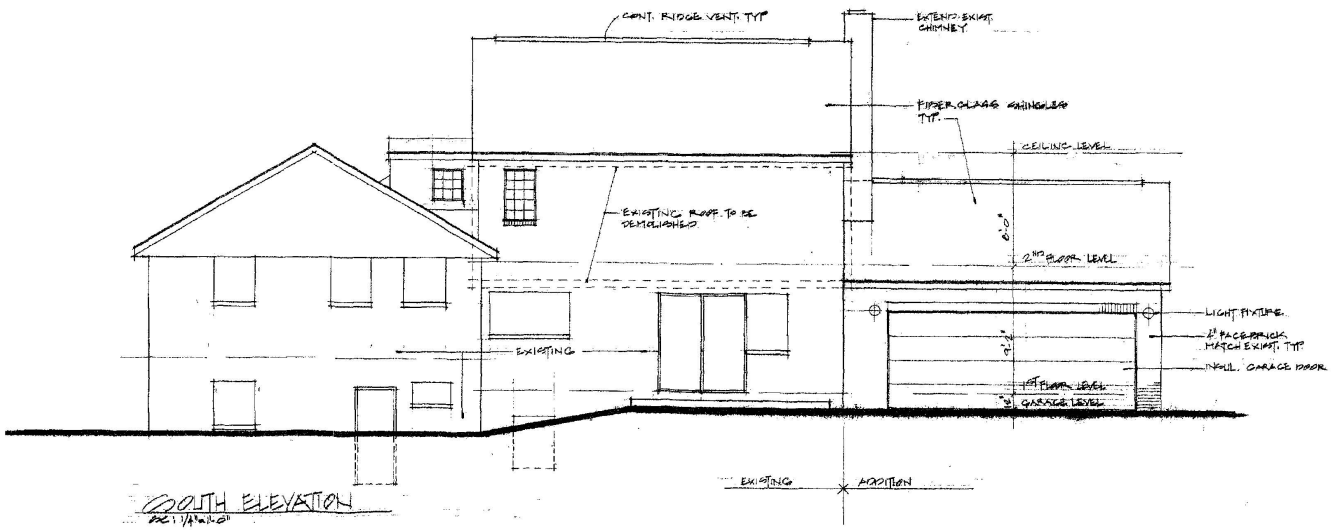

SOUTH ELEVATION
SCALE: 1/4"=1'-0"