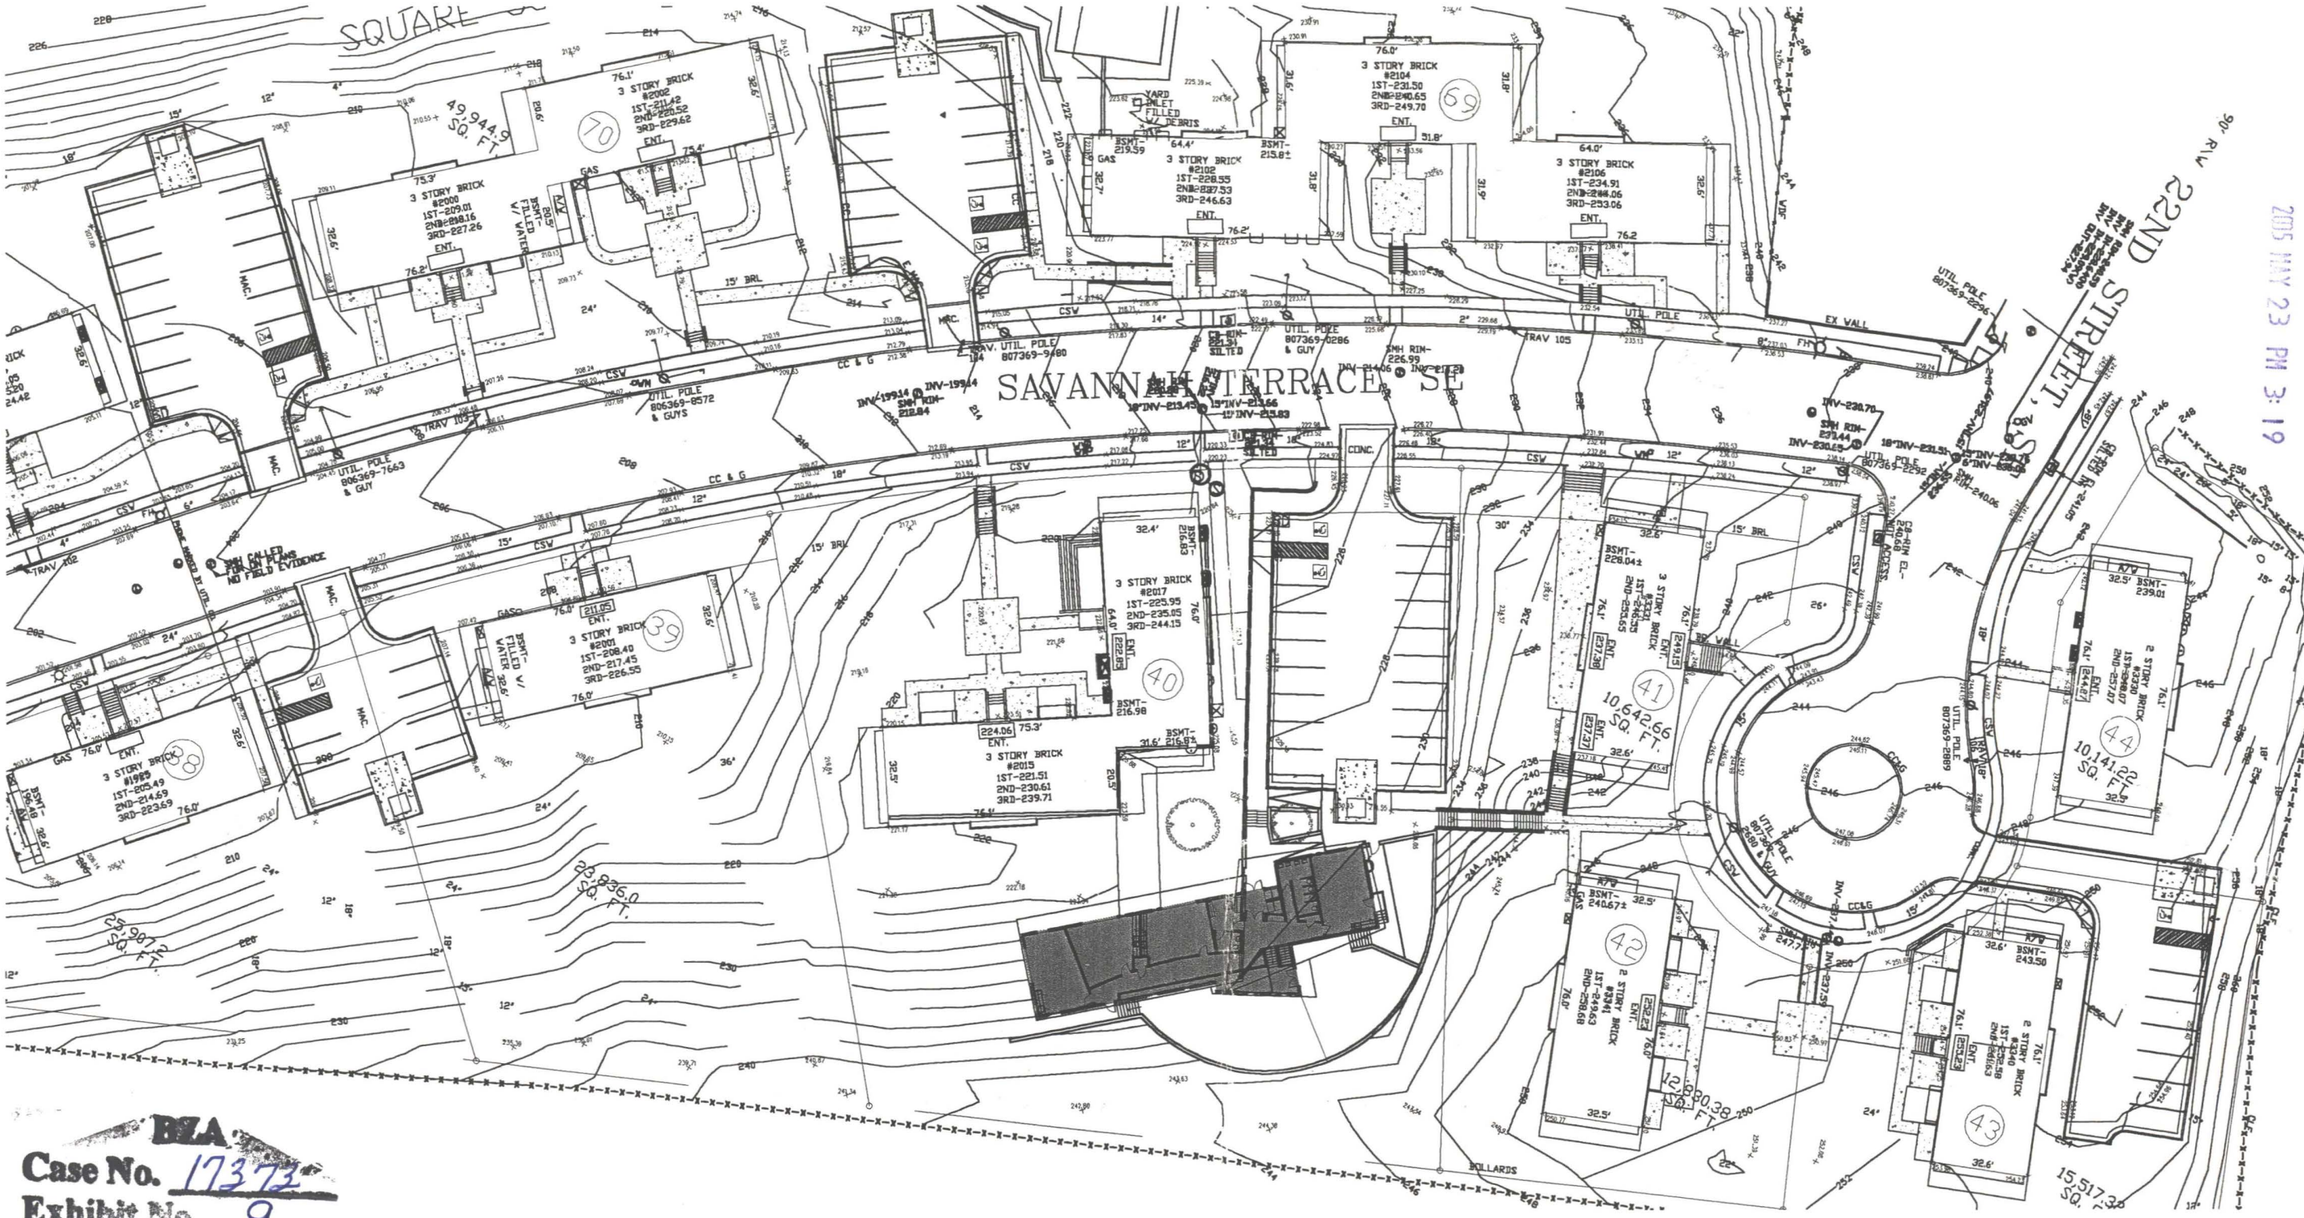


BZA
Case No. 17373
Exhibit No. 9

A. F. CLARENS A.I.A. ARCHITECT
1053 31ST STREET, N.W.
WASHINGTON, D.C. 20007

202-337-1919
afclarens@msn.com

DAYCARE CENTER AT

DOUGLAS KNOLLS

2017 SAVANNAH TERRACE S.E.
WASHINGTON DC.

SITE PLAN

1"=50'


NORTH

DATE:
4/30/02

00

RECEIVED
D.C. OFFICE OF ZONING
2005 MAY 23 PM 3:19

Board of Zoning Adjustment
District of Columbia
CASE NO. 17373
EXHIBIT NO. 9

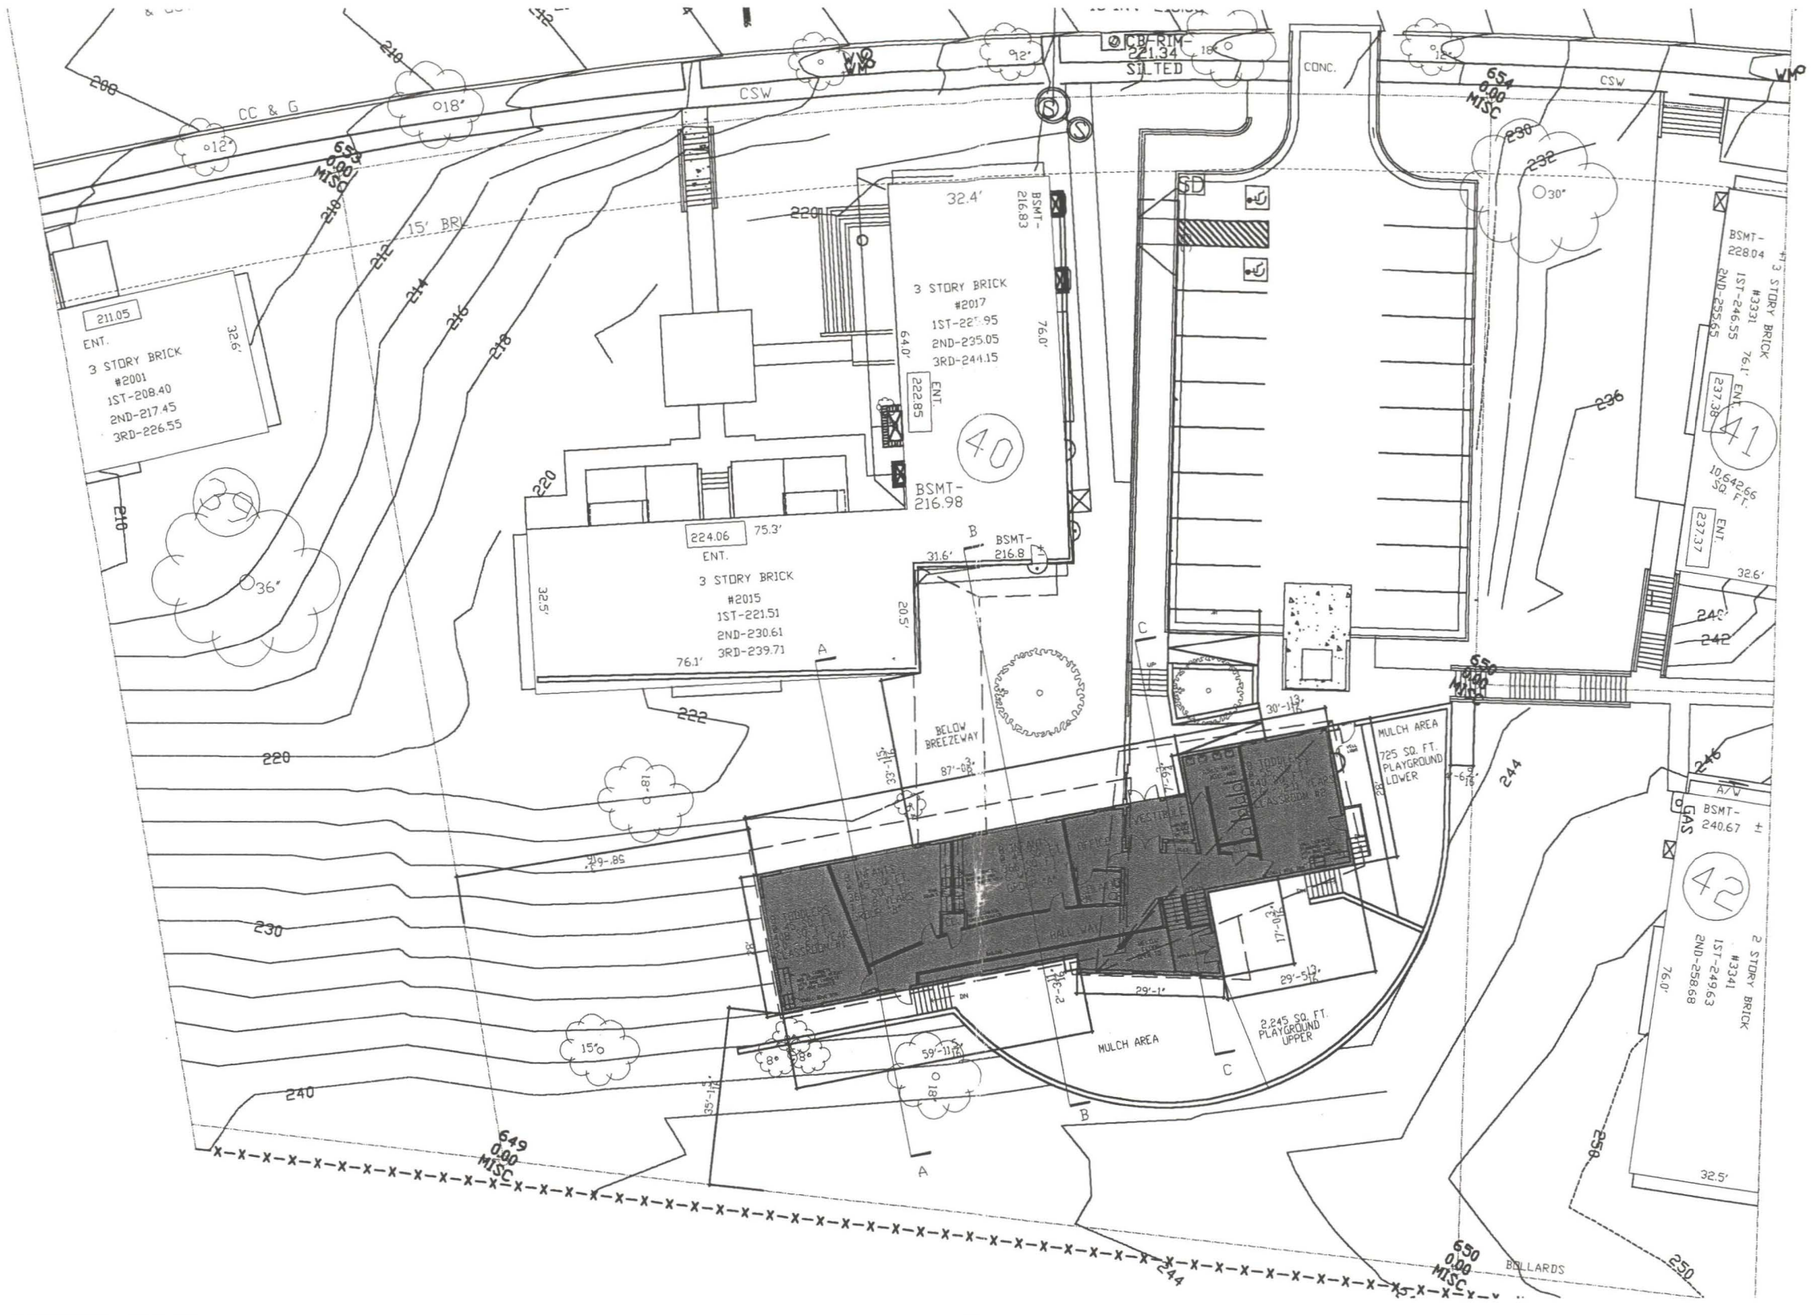

A. F. CLARENS A.I.A. ARCHITECT
1053 31ST STREET, N.W.
WASHINGTON, D.C. 20007

202-337-1919
afclarens@msn.com

DAYCARE CENTER AT

DOUGLAS KNOLLS

2017 SAVANNAH TERRACE S.E.
WASHINGTON DC.

ENLARGED SITE PLAN


1"=30'

NORTH

DATE:
4/30/02

01

RECEIVED
2005 MAY 23 PM 3:19
D.C. OFFICE OF ZONING

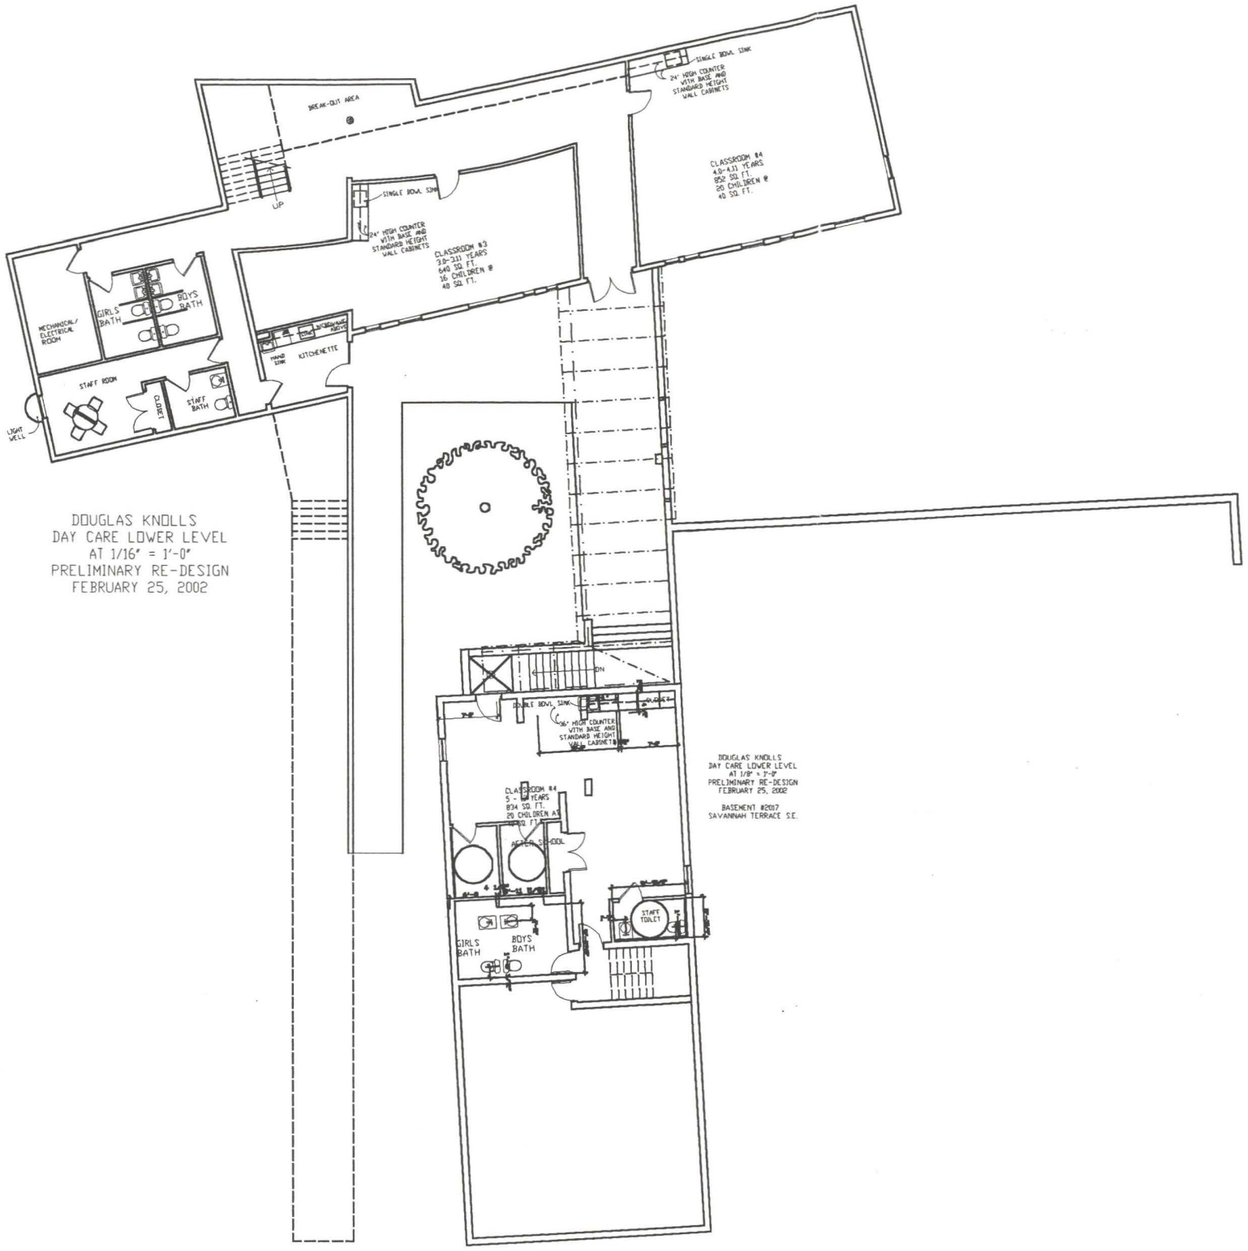

RECEIVED
D.C. OFFICE OF ZONING
2005 MAY 23 PM 3:19

A. F. CLARENS A.I.A. ARCHITECT
1053 31ST STREET, N.W.
WASHINGTON, D.C. 20007

202-337-1919
afclarens@msn.com

DAYCARE CENTER AT

DOUGLAS KNOLLS

2017 SAVANNAH TERRACE S.E.
WASHINGTON DC.


LOWER FLOOR PLAN

10'=1"

NORTH

DATE:
4/30/02

02

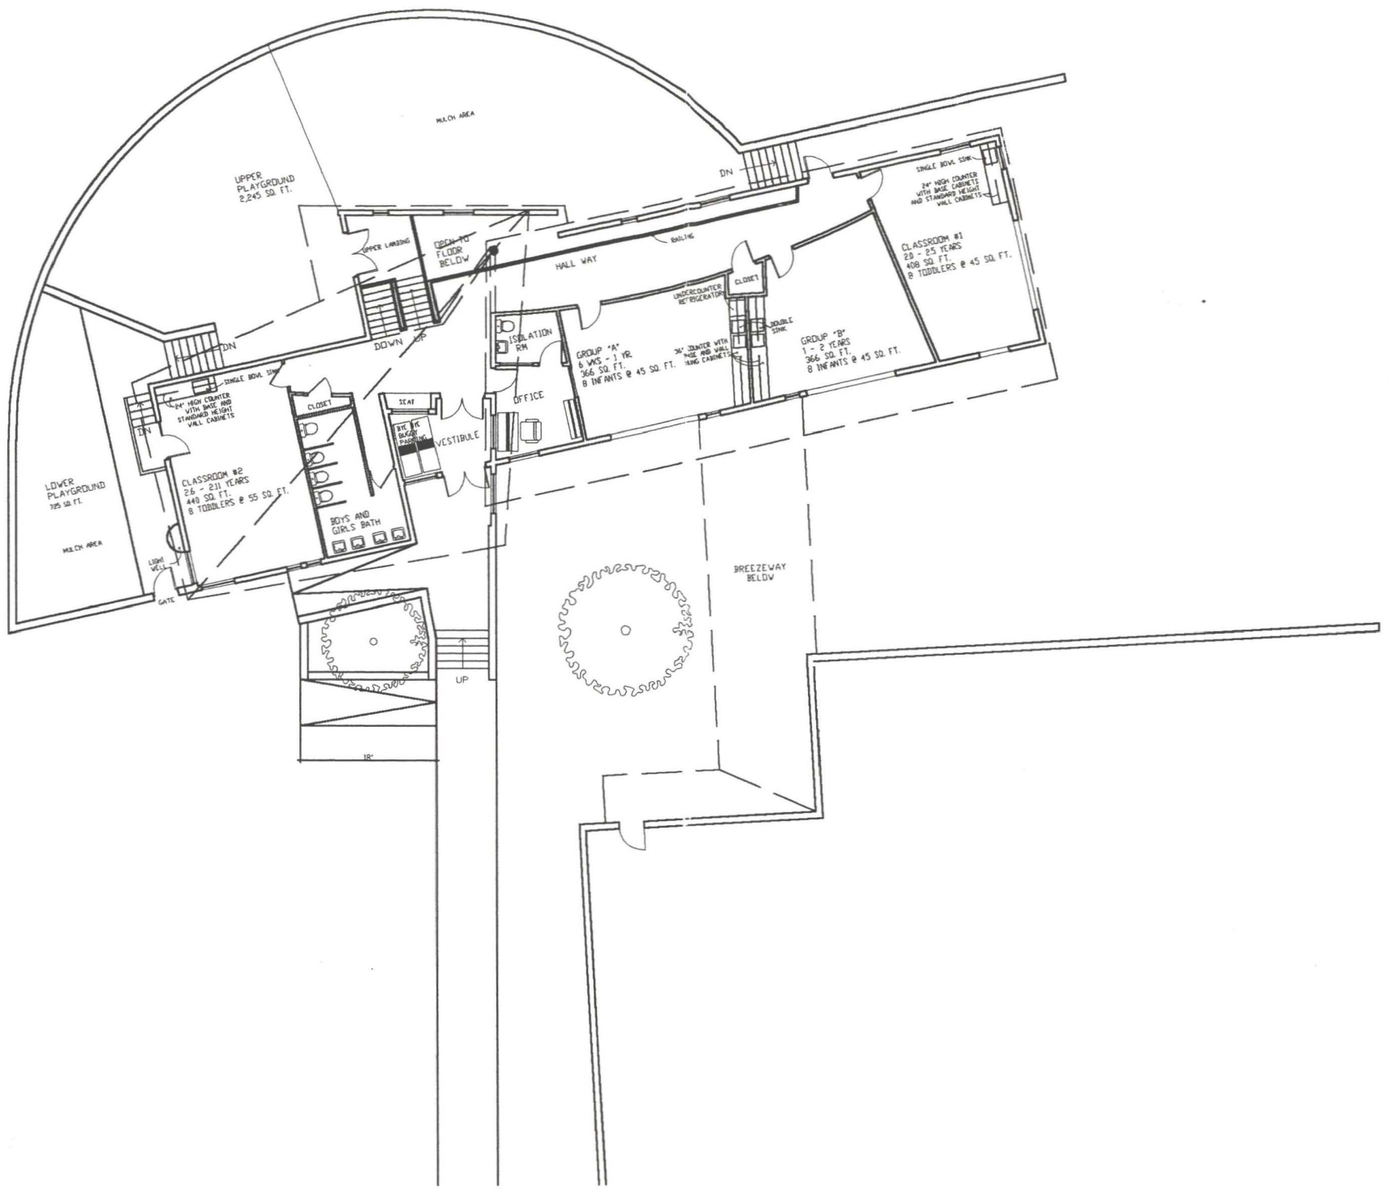

A. F. CLARENS A.I.A. ARCHITECT
1053 31ST STREET, N.W.
WASHINGTON, D.C. 20007

202-337-1919
afclarens@msn.com

DAYCARE CENTER AT

DOUGLAS KNOLLS

2017 SAVANNAH TERRACE S.E.
WASHINGTON DC.

UPPER FLOOR PLAN

1"=10'


NORTH

DATE:
4/30/02

03

RECEIVED
D.C. OFFICE OF ZONING
2005 MAY 23 PM 3:19



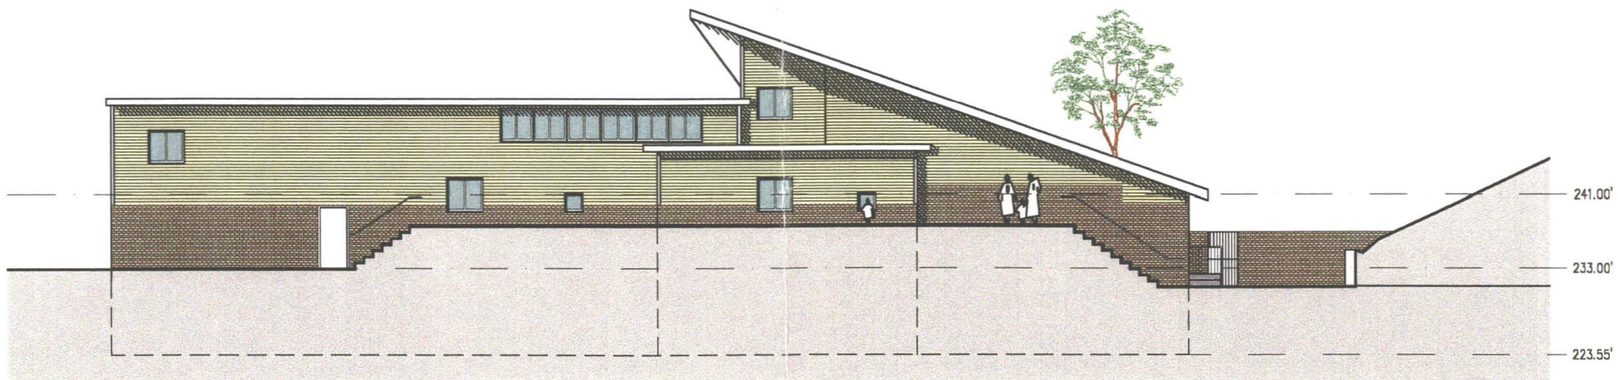

RECEIVED
D.C. OFFICE OF ZONING
2005 MAY 23 PM 3:19

A. F. CLARENS A.I.A. ARCHITECT
1053 31ST STREET, N.W.
WASHINGTON, D.C. 20007

202-337-1919
afclarens@msn.com

DAYCARE CENTER AT

DOUGLAS KNOLLS

2017 SAVANNAH TERRACE S.E.
WASHINGTON DC.

NORTH & SOUTH ELEVATIONS

1/6" = 1'-0"

DATE:
4/30/02

04





RECEIVED
D.C. OFFICE OF ZONING
2005 MAY 23 PM 3:19

A. F. CLARENS A.I.A. ARCHITECT
1053 31ST STREET, N.W.
WASHINGTON, D.C. 20007

202-337-1919
afclarens@msn.com

DAYCARE CENTER AT

DOUGLAS KNOLLS


2017 SAVANNAH TERRACE S.E.
WASHINGTON DC.


EAST & WEST ELEVATIONS

1/16"=1'-0"

DATE:
4/20/02

05

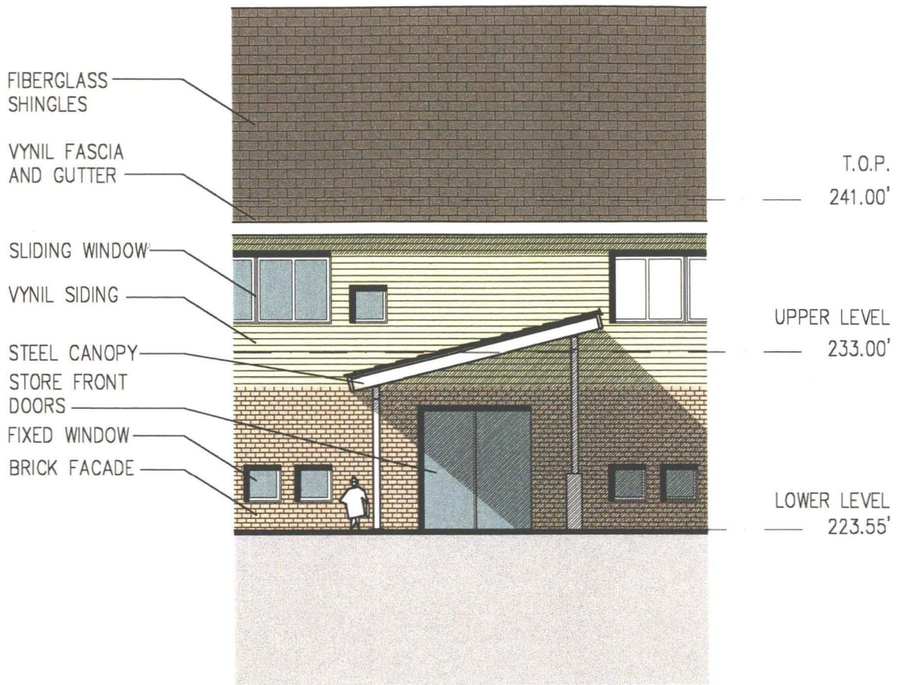

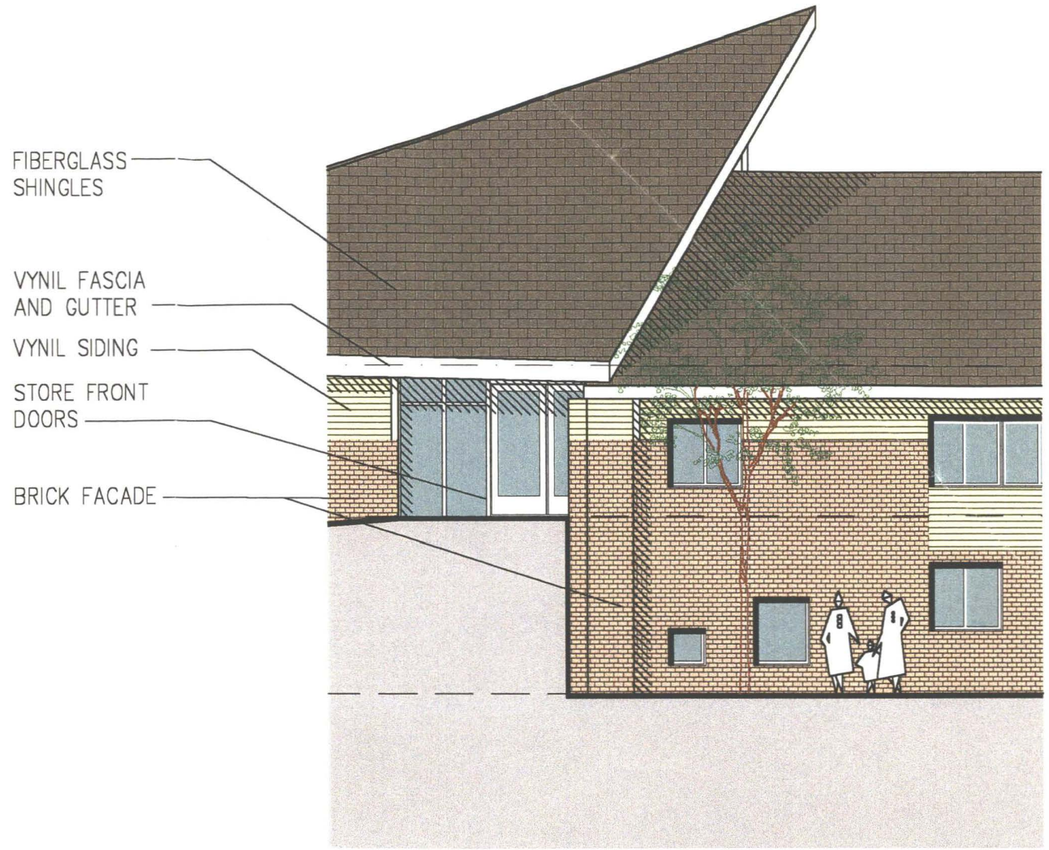

RECEIVED
D.C. OFFICE OF ZONING
2005 MAY 23 PM 3:19

A. F. CLARENS A.I.A. ARCHITECT
1053 31ST STREET, N.W.
WASHINGTON, D.C. 20007

202-337-1919
afclarens@msn.com

DAYCARE CENTER AT

DOUGLAS KNOLLS


2017 SAVANNAH TERRACE S.E.
WASHINGTON DC.

ELEVATION DETAILS


1/8" = 1'-0"

DATE:
4/30/02


06

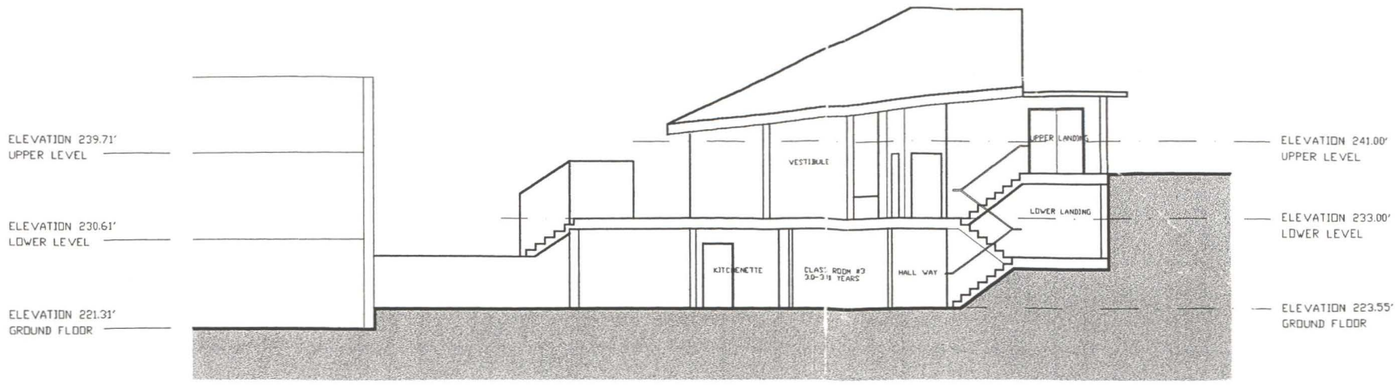

SECTION C-C

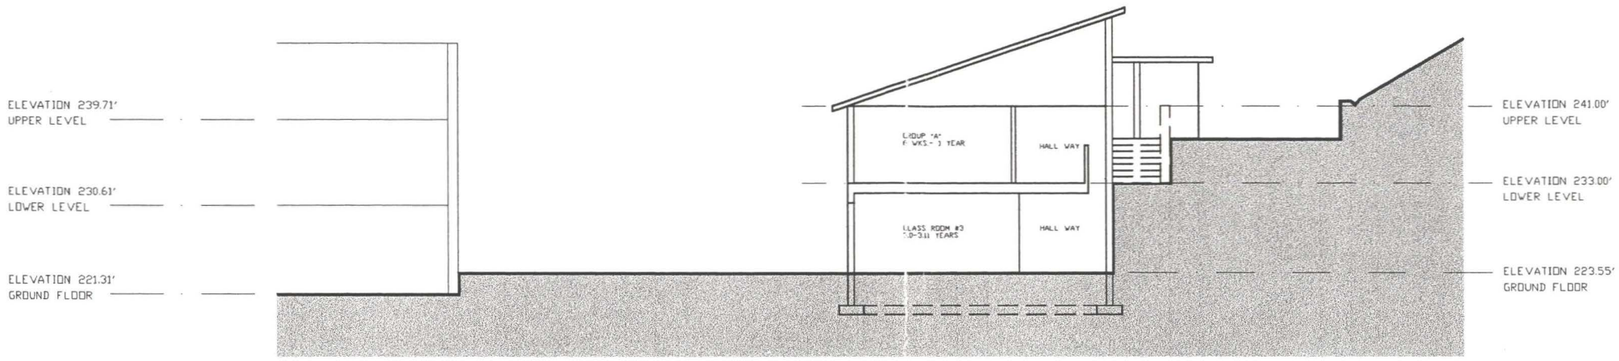

SECTION B-B

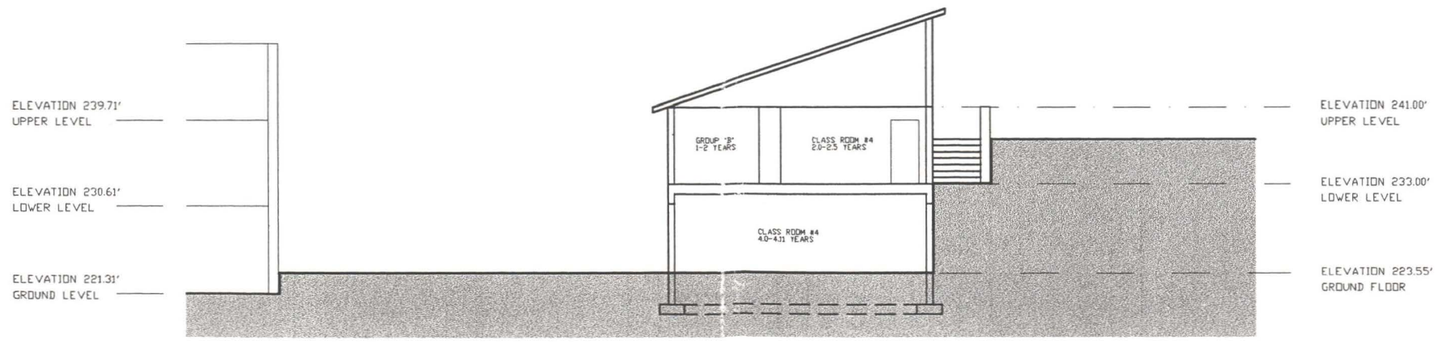

SECTION A-A

RECEIVED
D.C. OFFICE OF ZONING
2005 MAY 23 PM 3:19

A. F. CLARENS A.I.A. ARCHITECT
1053 31ST STREET, N.W.
WASHINGTON, D.C. 20007

202-337-1919
afclarens@msn.com

DAYCARE CENTER AT

DOUGLAS KNOLLS

2017 SAVANNAH TERRACE S.E.
WASHINGTON DC.

SECTIONS

1/6"=1'-0"

DATE:
4/30/02

07