RECEIVED
D.C. OFFICE OF ZONING
2005 JUN 10 AM 11: 19


APPLICATION FOR HPRB CONCEPTUAL REVIEW
Kelly Hansen and Aziz Erraziqi



0 Titlesheet and Sheet Index
1 Location Map
2 Photos of Existing Conditions
3 Photos of Existing Conditions
4 Existing Plans
5 Proposed Section
6 Proposed Rear Elevation

BZA
Case No. 17379
Exhibit No. 6

Board of Zoning Adjustment
District of Columbia
CASE NO. 17379
EXHIBIT NO. 6

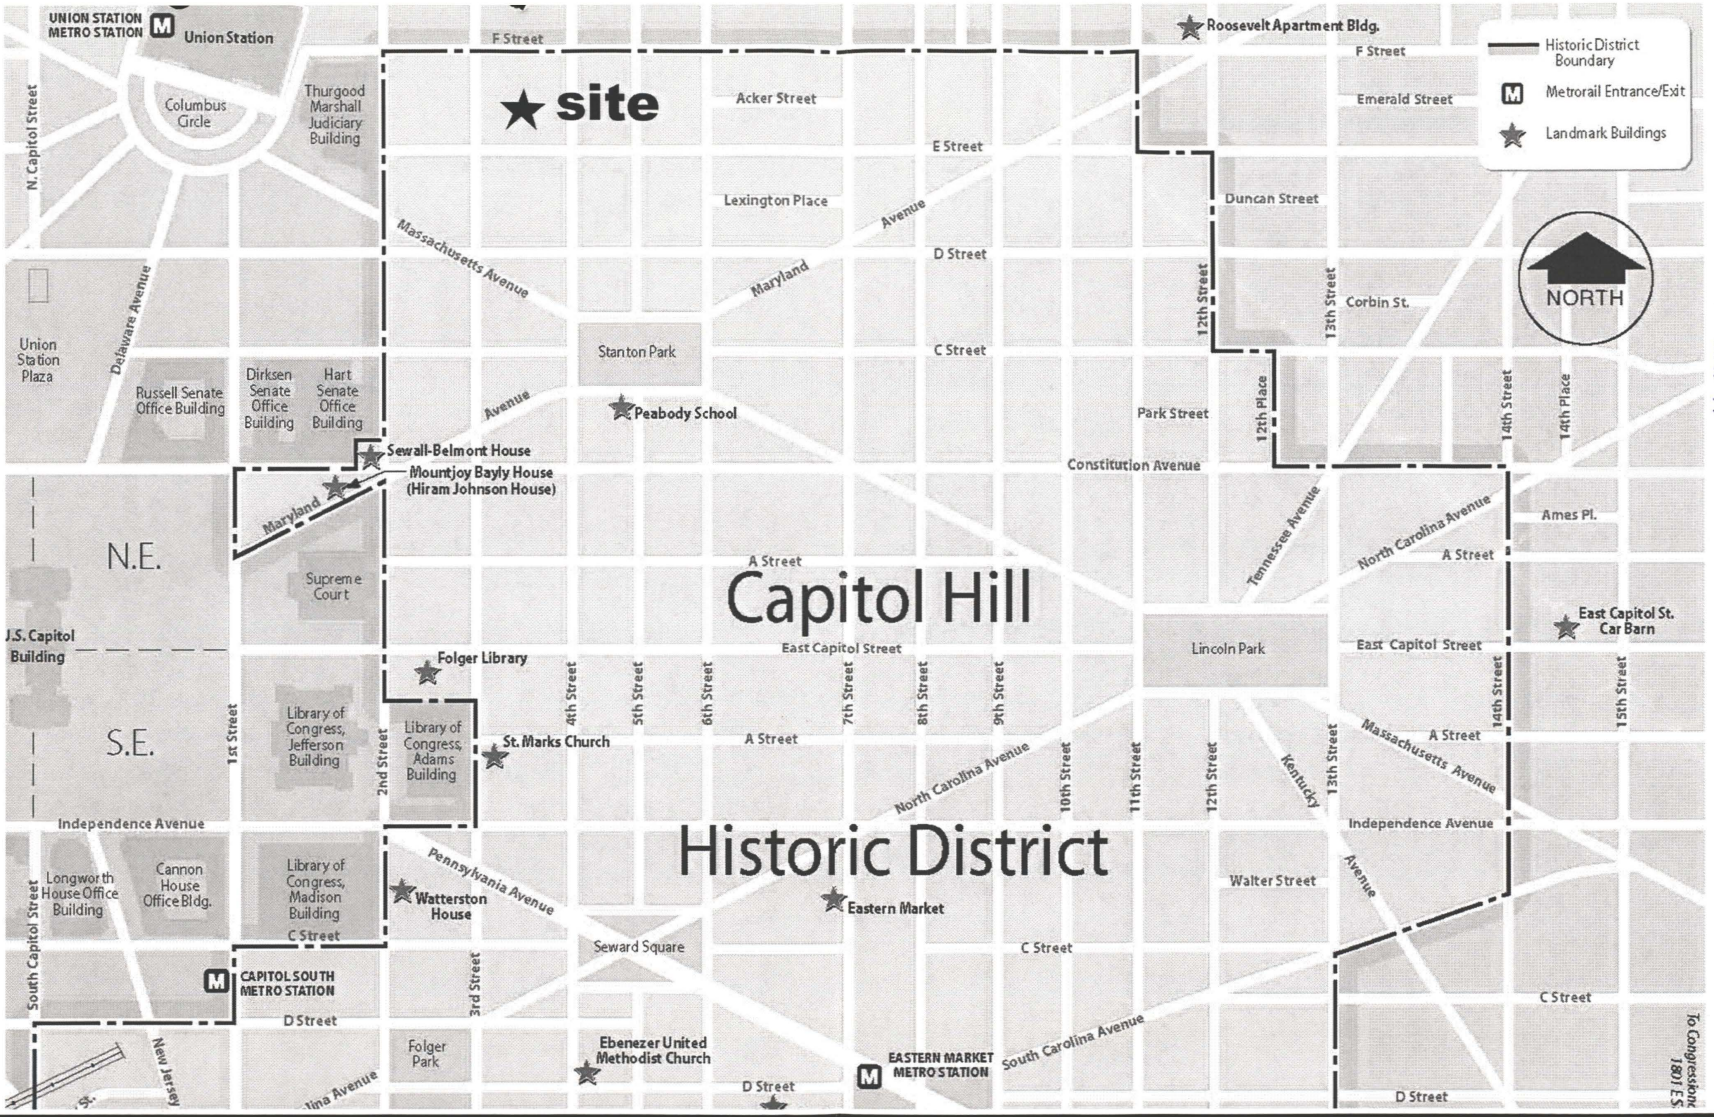

RECEIVED
D.C. OFFICE OF ZONING
2005 JUN 10 AM 11:19

synergy design
June 10, 2005

516 Groff Court , NE
Washington, DC 20002

RECEIVED
D.C. OFFICE OF ZONING
2005 JUN 10 AM 11: 19





A: 3rd Street and Groff Court

B: Alley looking North



C: 3 Story Houses on E Street

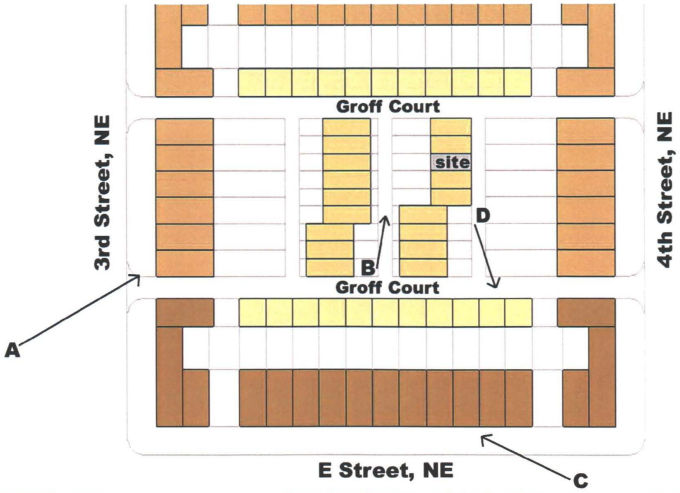

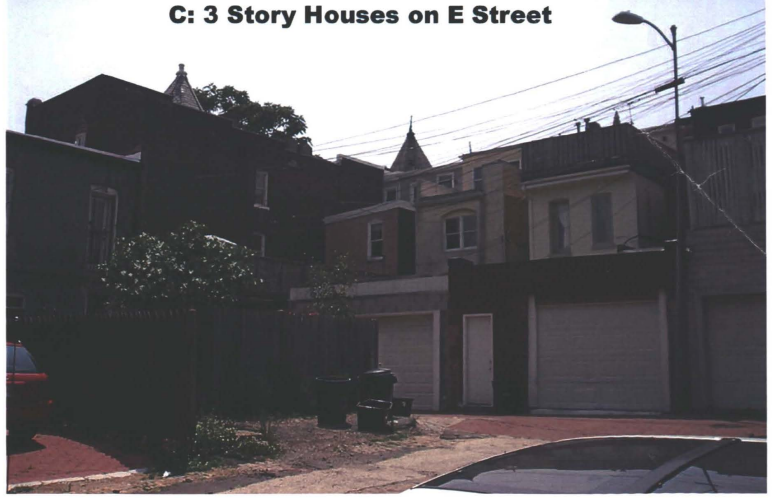

D: Rear of Houses on E Street

RECEIVED
D.C. OFFICE OF ZONING
2005 JUN 10 AM 11: 20




A: Front Facade

B: Front Alley looking South




C: Rear Alley looking East

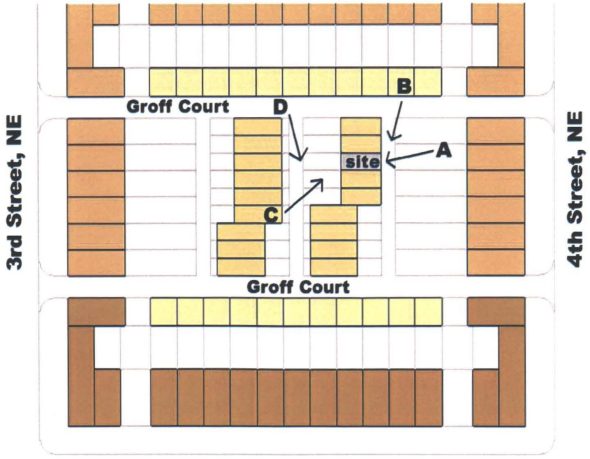




D: Rear Alley looking South

RECEIVED
D.C. OFFICE OF ZONING
2005 JUN 10 AM 11: 20

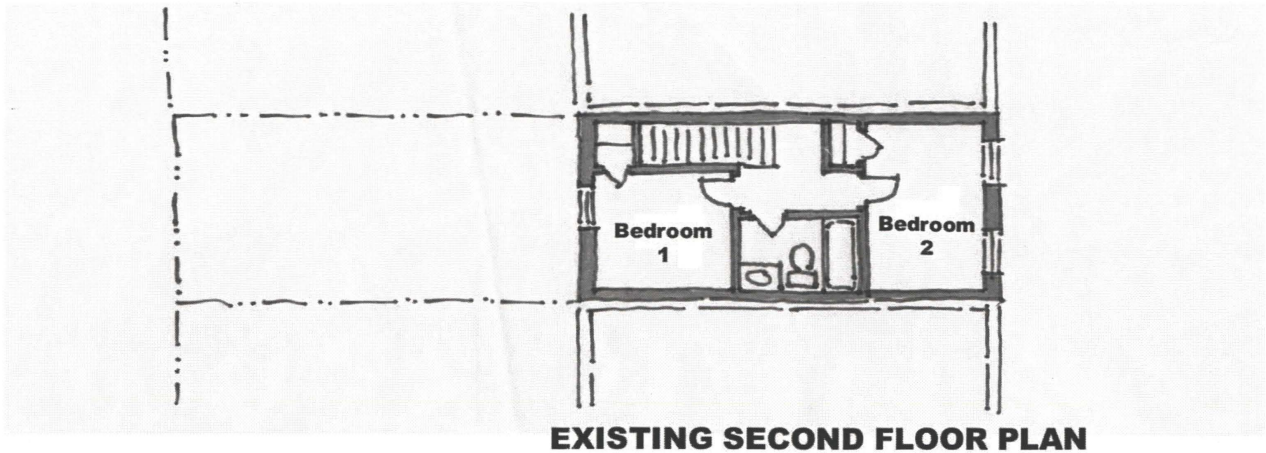


EXISTING SECOND FLOOR PLAN
scale: 1/8" = 1'-0"

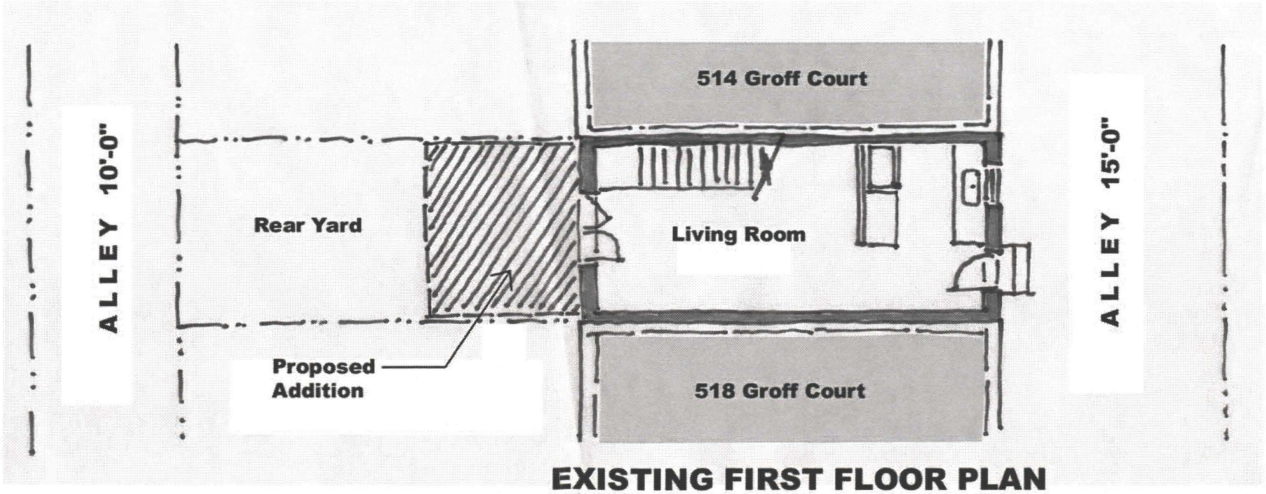


EXISTING FIRST FLOOR PLAN
scale: 1/8" = 1'-0"

D.C. OFFICE OF ZONING
RECEIVED
2005 JUN 10 AM 11:20

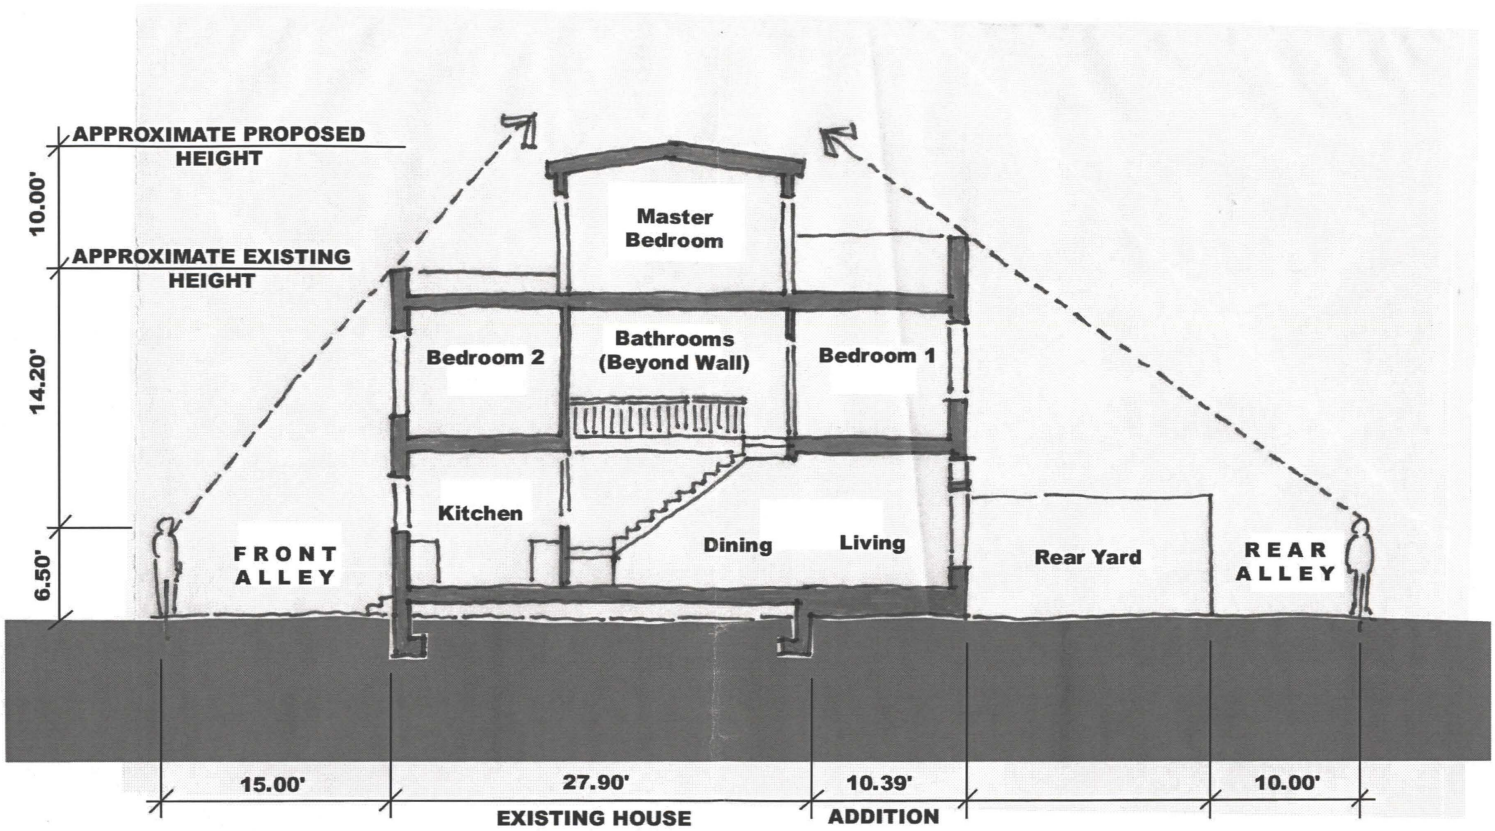

PROPOSED SECTION
scale: 1/8" = 1'-0"

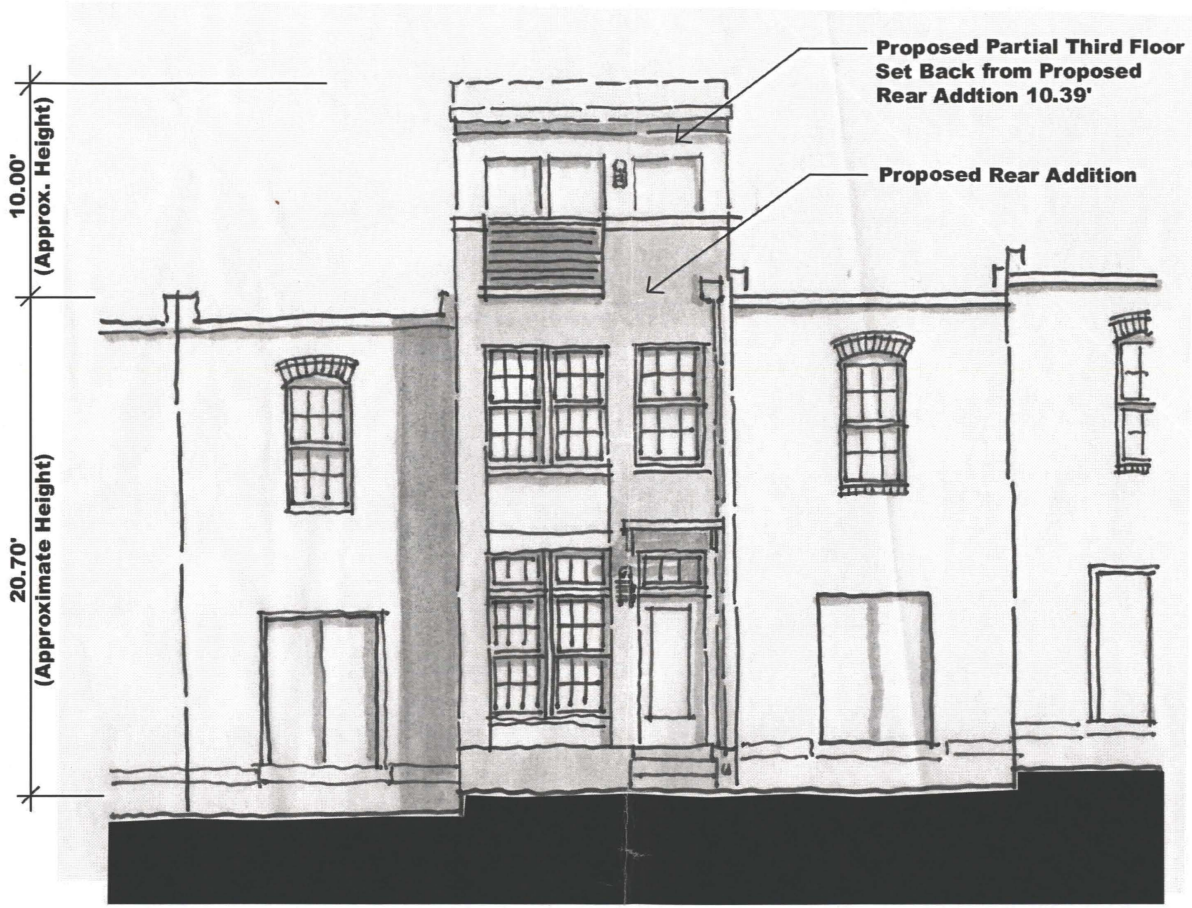

PROPOSED REAR ELEVATION
scale: 3/16" = 1'-0"

RECEIVED
D.C. OFFICE OF ZONING
2005 JUN 10 AM 11: 20