


C:\P000 PROJECTS CURRENTLY ACTIVE\LAB SCHOOL\EXIST DN-SITE V. WHITEHAVEN NEW.DWG. LAST MODIFIED: 11/22/2005 09:44 AM. BY: CDRAID

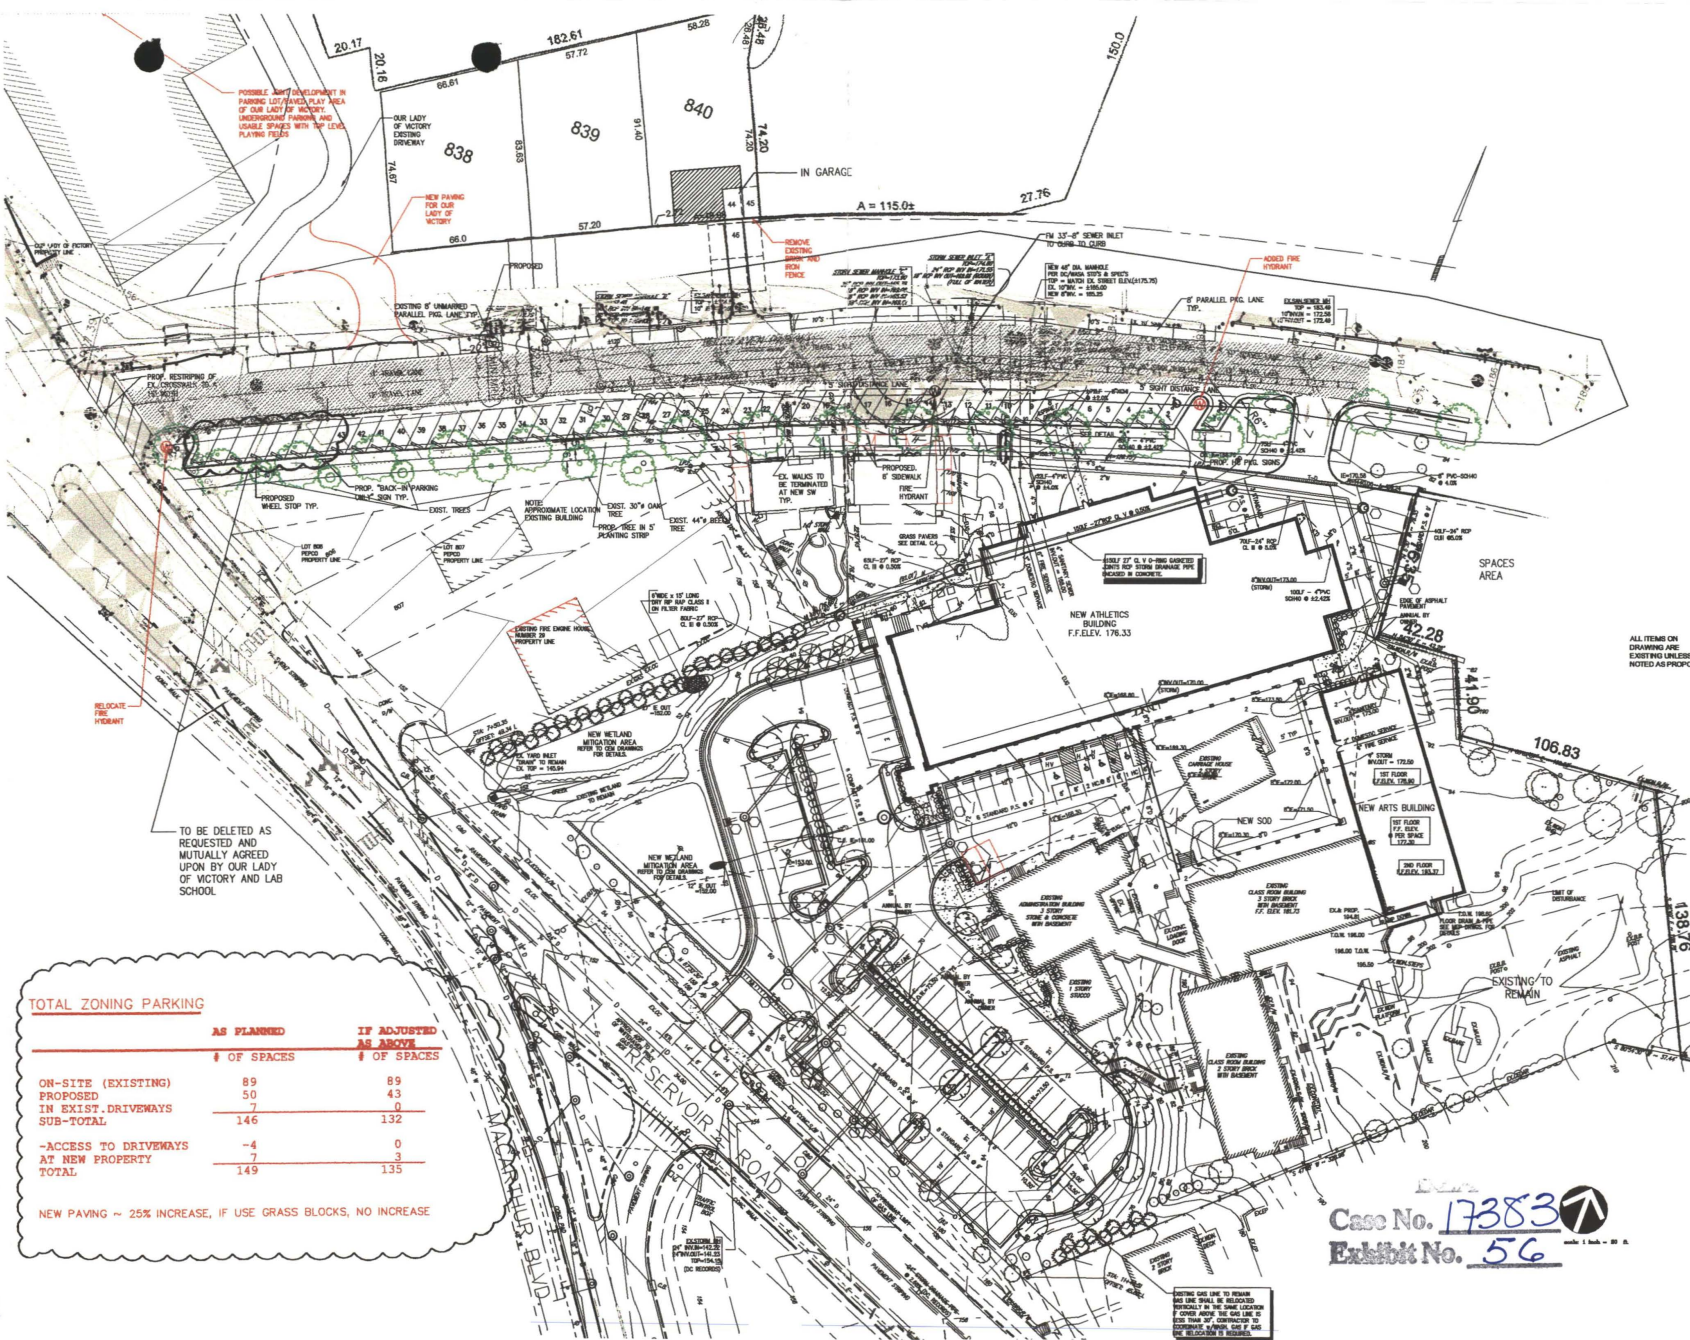

**TOTAL ZONING PARKING**

|                                         | AS PLANNED<br># OF SPACES | IF ADJUSTED<br>AS ABOVE<br># OF SPACES |
|-----------------------------------------|---------------------------|----------------------------------------|
| ON-SITE (EXISTING)                      | 89                        | 89                                     |
| PROPOSED                                | 50                        | 43                                     |
| IN EXIST. DRIVEWAYS                     | 7                         | 0                                      |
| SUB-TOTAL                               | 146                       | 132                                    |
| -ACCESS TO DRIVEWAYS<br>AT NEW PROPERTY | -4                        | 0                                      |
| TOTAL                                   | 149                       | 135                                    |

NEW PAVING ~ 25% INCREASE, IF USE GRASS BLOCKS, NO INCREASE

Case No. **17383**  
Exhibit No. **56**

VIKA ARCHITECTS, PLLC  
1000 K STREET, N.W.  
WASHINGTON, D.C. 20007  
(202) 462-1100  
www.vika.com

**GROSS-ZONING**  
**PROPOSED**  
**PARKING**

VIKA REVISIONS

| REVISED PER DC  | COMMENTS | DATE |
|-----------------|----------|------|
| BZA SUBMISSION  | 06/13/05 |      |
| BZA SUBMISSION  | 11/20/05 |      |
| REV/BZA PER OLJ | 11/22/05 |      |

DATE: APRIL 27, 2004  
DES: JFA  
SCALE: NTS  
PROJECT/FILE NO.: 6693  
SHEET NO.: 1 OF 1

Board of Zoning Adjustment  
District of Columbia  
CASE NO. 17383  
EXHIBIT NO. 56