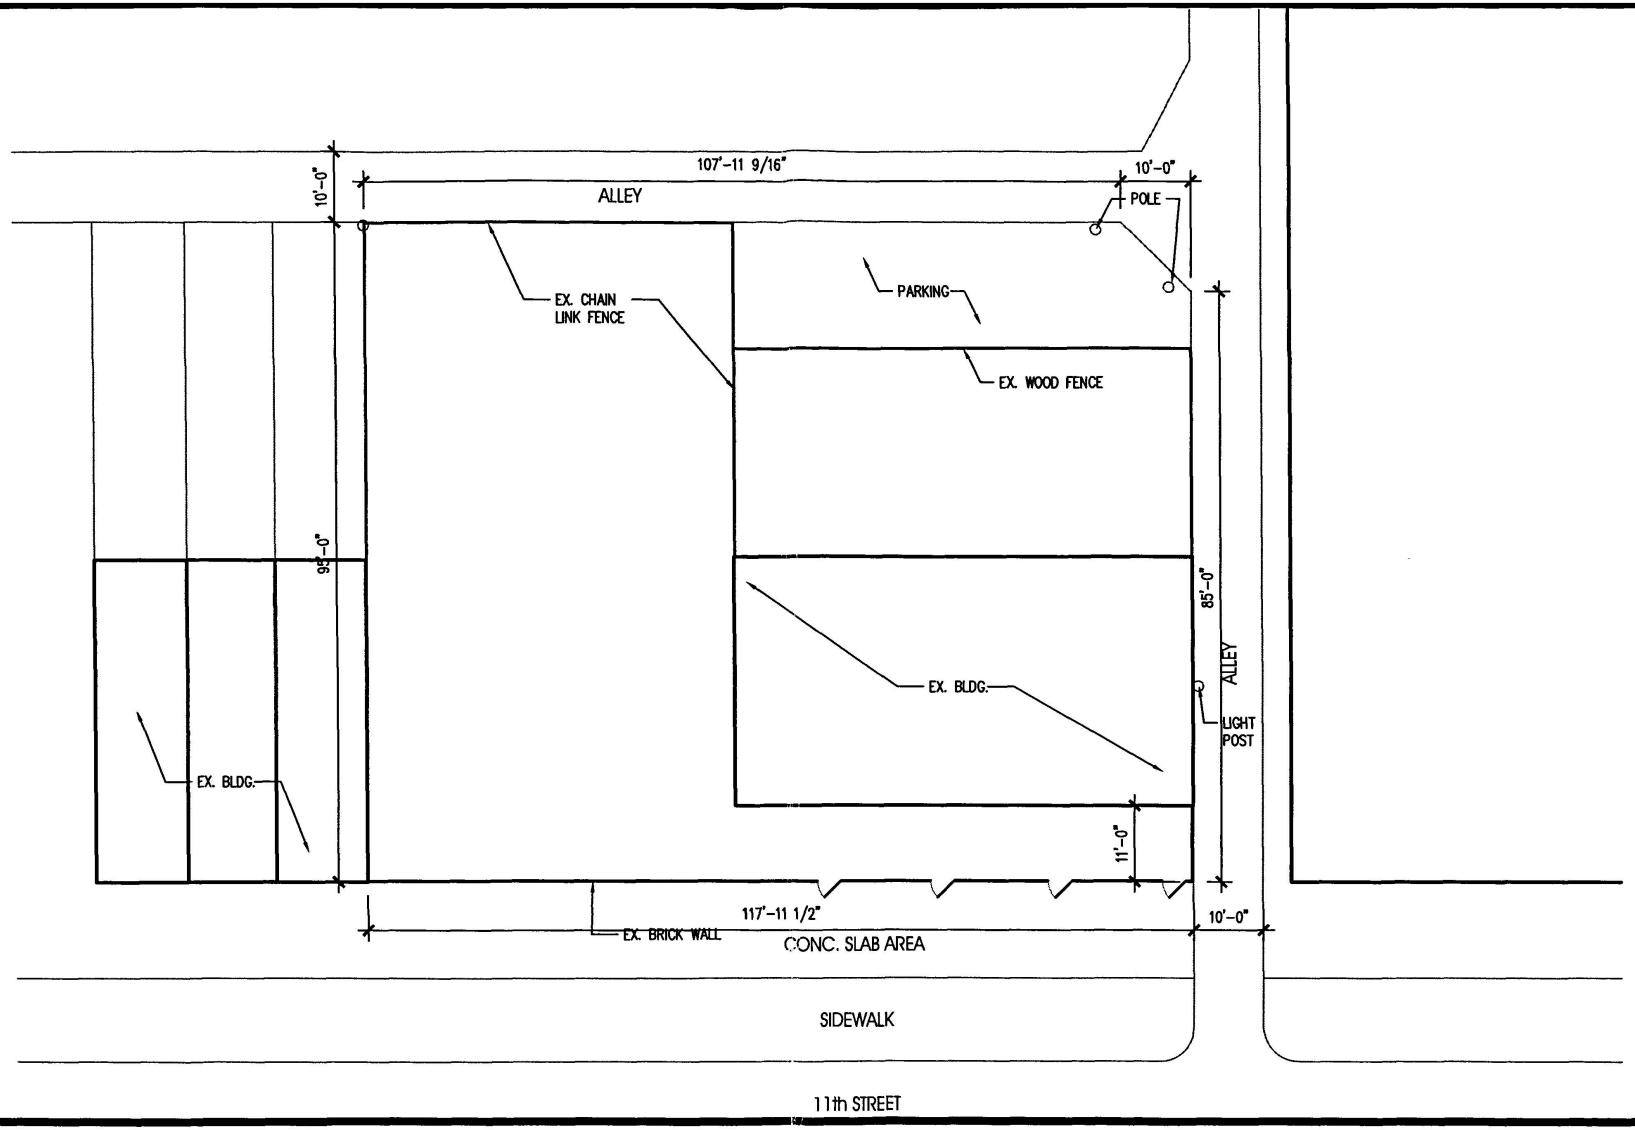



A1 - SITE CONTEXT

1425 11th Street - BZA SUBMISSION - JULY 01, 2005

HICKOK WARNER COLE
Architects
1023 31st Street, NW Washington, DC 20007
P 202.667.9776 F 202.667.2260
www.hwc-dc.com

BZA
Case No. 17393
Exhibit No. 10

Board of Zoning Adjustment
District of Columbia
CASE NO. 17393
EXHIBIT NO. 10

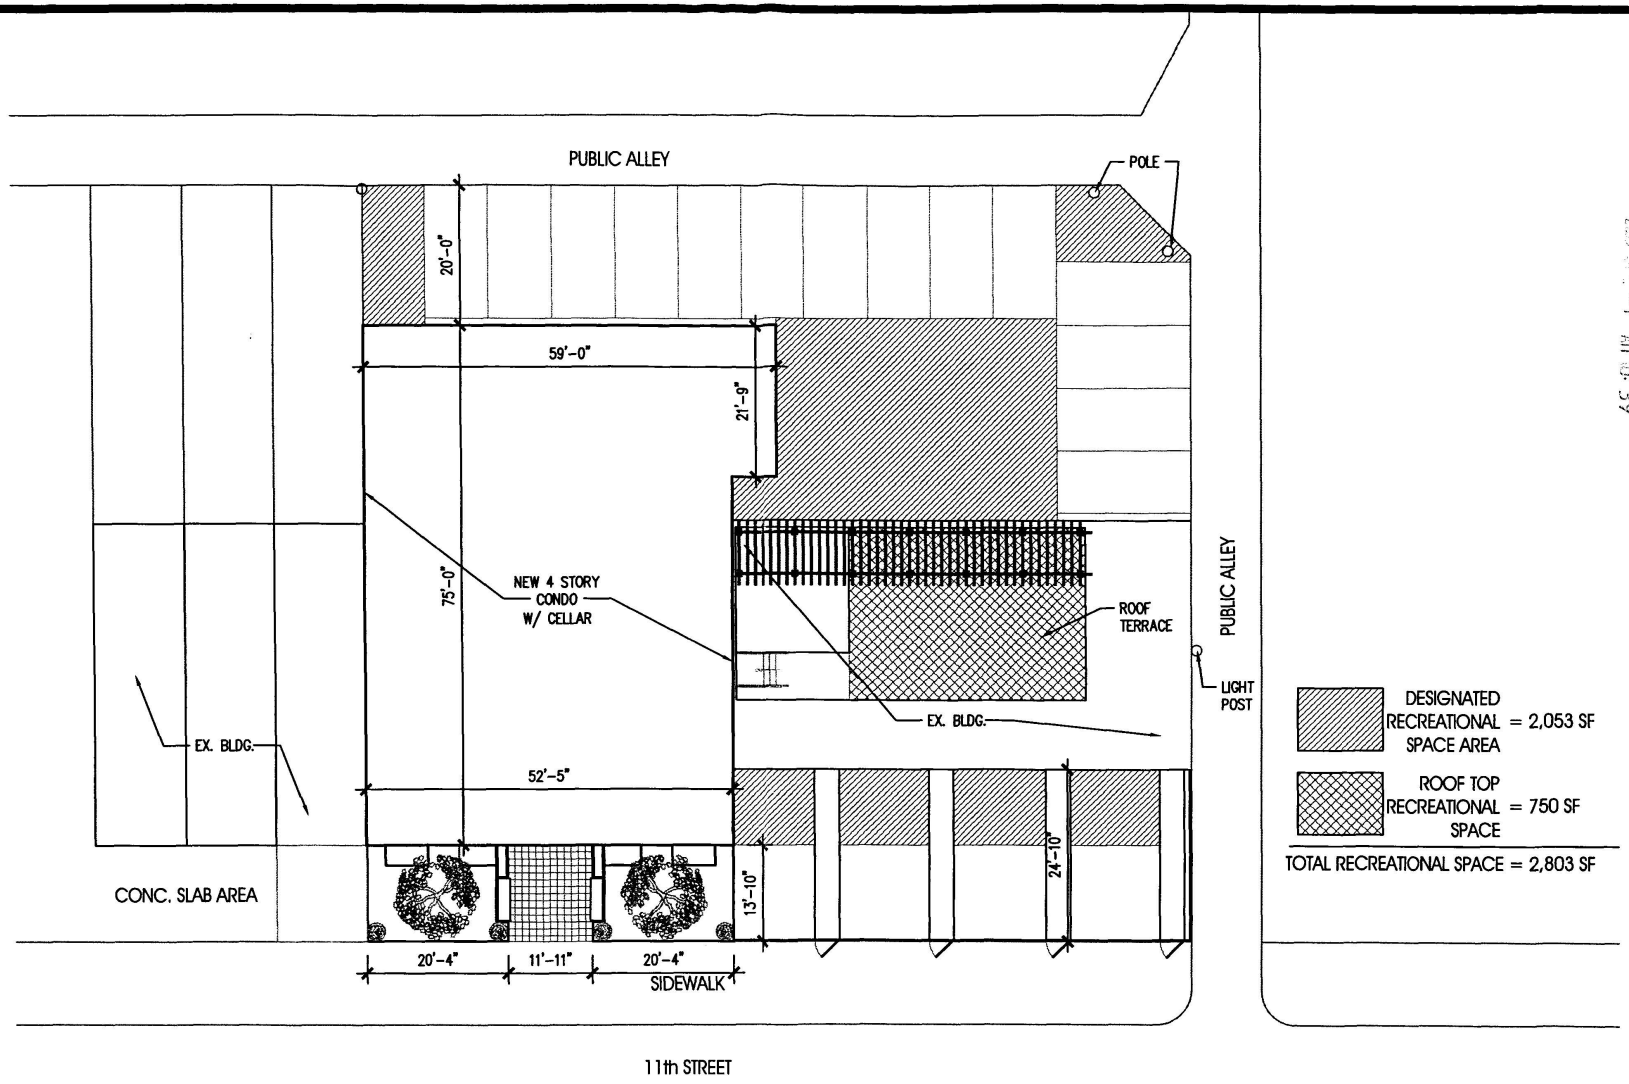

RECEIVED
D.C. OFFICE OF ZONING
2005 JUL -1 AM 9:39

A2 - PROPOSED SITE PLAN

HICKOK WARNER COLE
Architects
1029 31st Street, NW Washington, DC 20007
P 202.667.9776 F 202.667.2260
www.hwc-dc.com

1425 11th Street - BZA SUBMISSION - JULY 01, 2005


RECEIVED
D.C. OFFICE OF ZONING
2005 JUL -1 AM 10: 39



A3 - WEST ELEVATION

HICKOK WARNER COLE
Architects
1023 31st Street, NW Washington, DC 20007
P 202.667.9776 F 202.667.2260
www.hwc-dc.com

1425 11th Street - BZA SUBMISSION - JULY 01, 2005

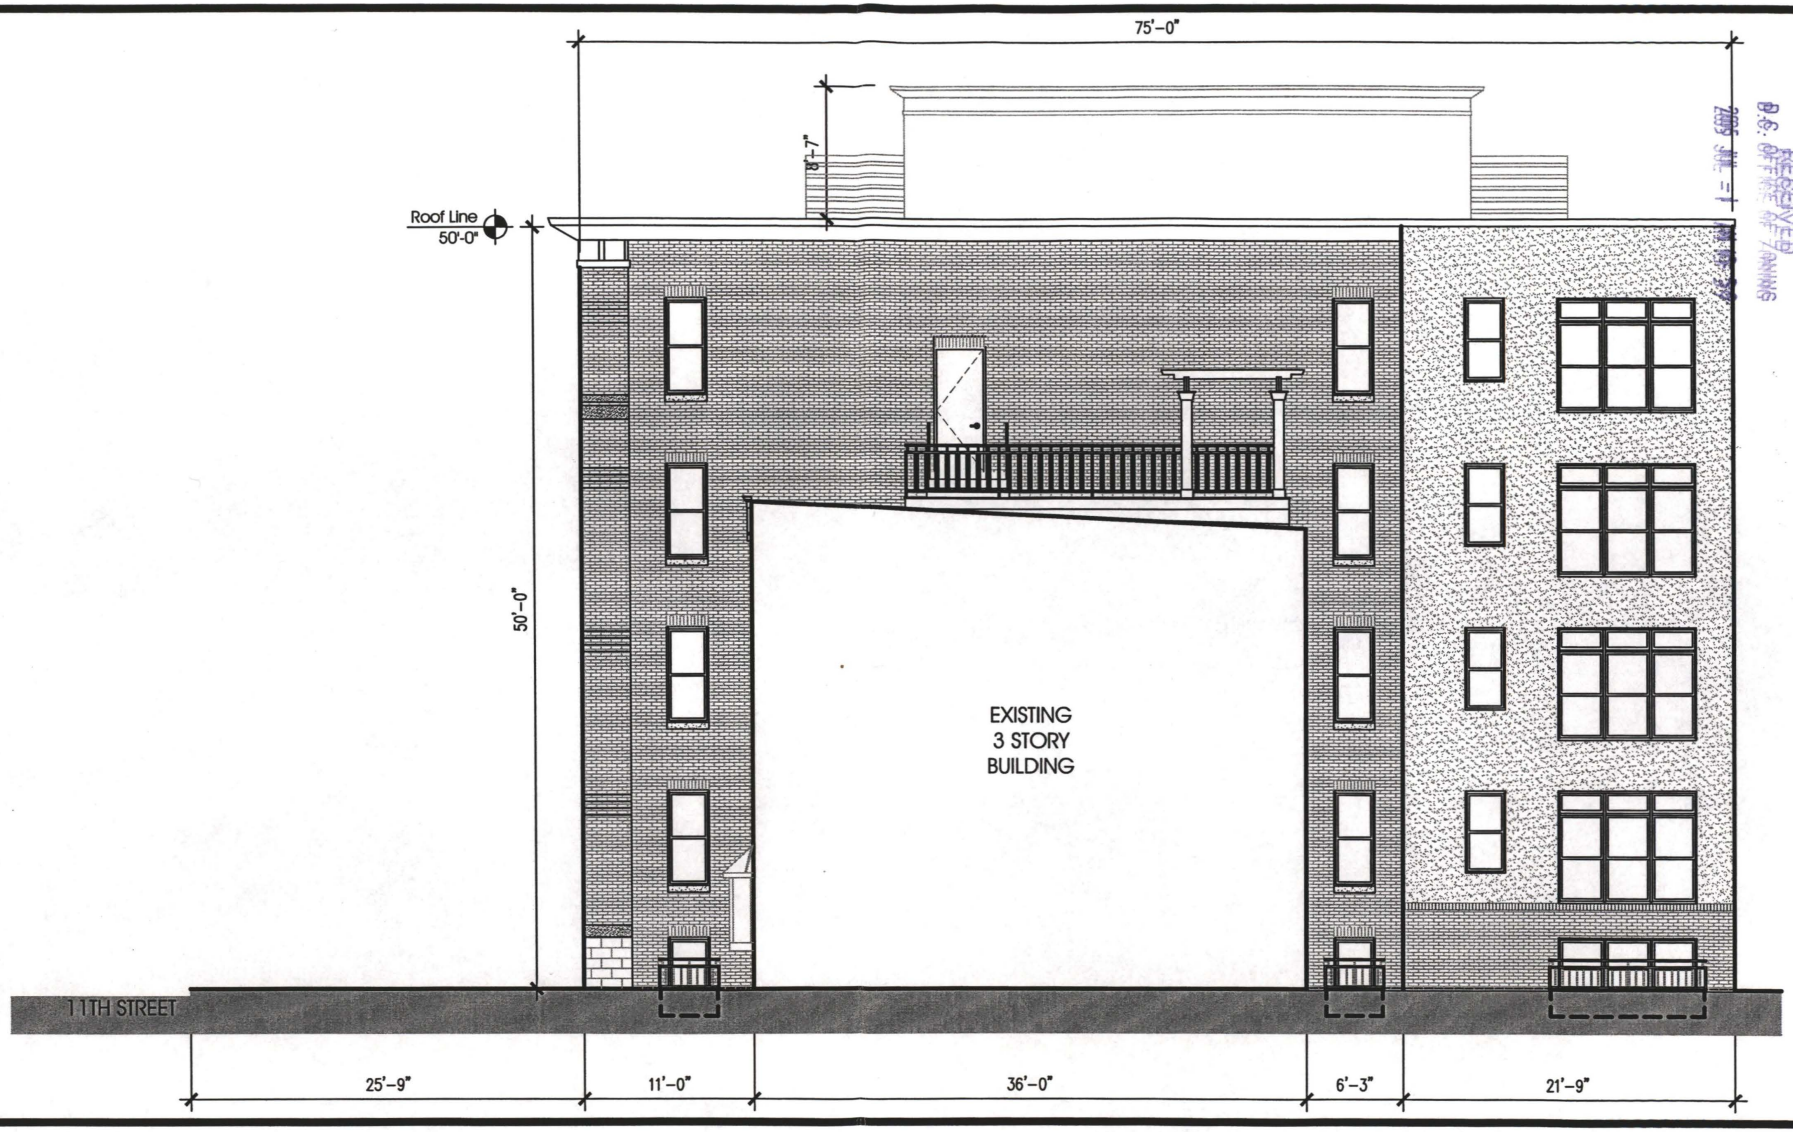

RECEIVED
D.C. OFFICE OF ZONING
2005 JUL -1 P 12:37

A4 - SOUTH ELEVATION

HICKOK WARNER COLE
Architects
1023 31st Street, NW Washington, DC 20007
P 202.667.9776 F 202.667.2260
www.hwc-dc.com

1425 11th Street - BZA SUBMISSION - JULY 01, 2005




RECEIVED
D.C. OFFICE OF PLANNING
2005 JUL -1 P 3:39

A5 - EAST ELEVATION

HICKOK WARNER COLE
Architects
1023 31st Street, NW Washington, DC 20007
P 202.667.9776 F 202.667.2260
www.hwc-dc.com

1425 11th Street - BZA SUBMISSION - JULY 01, 2005

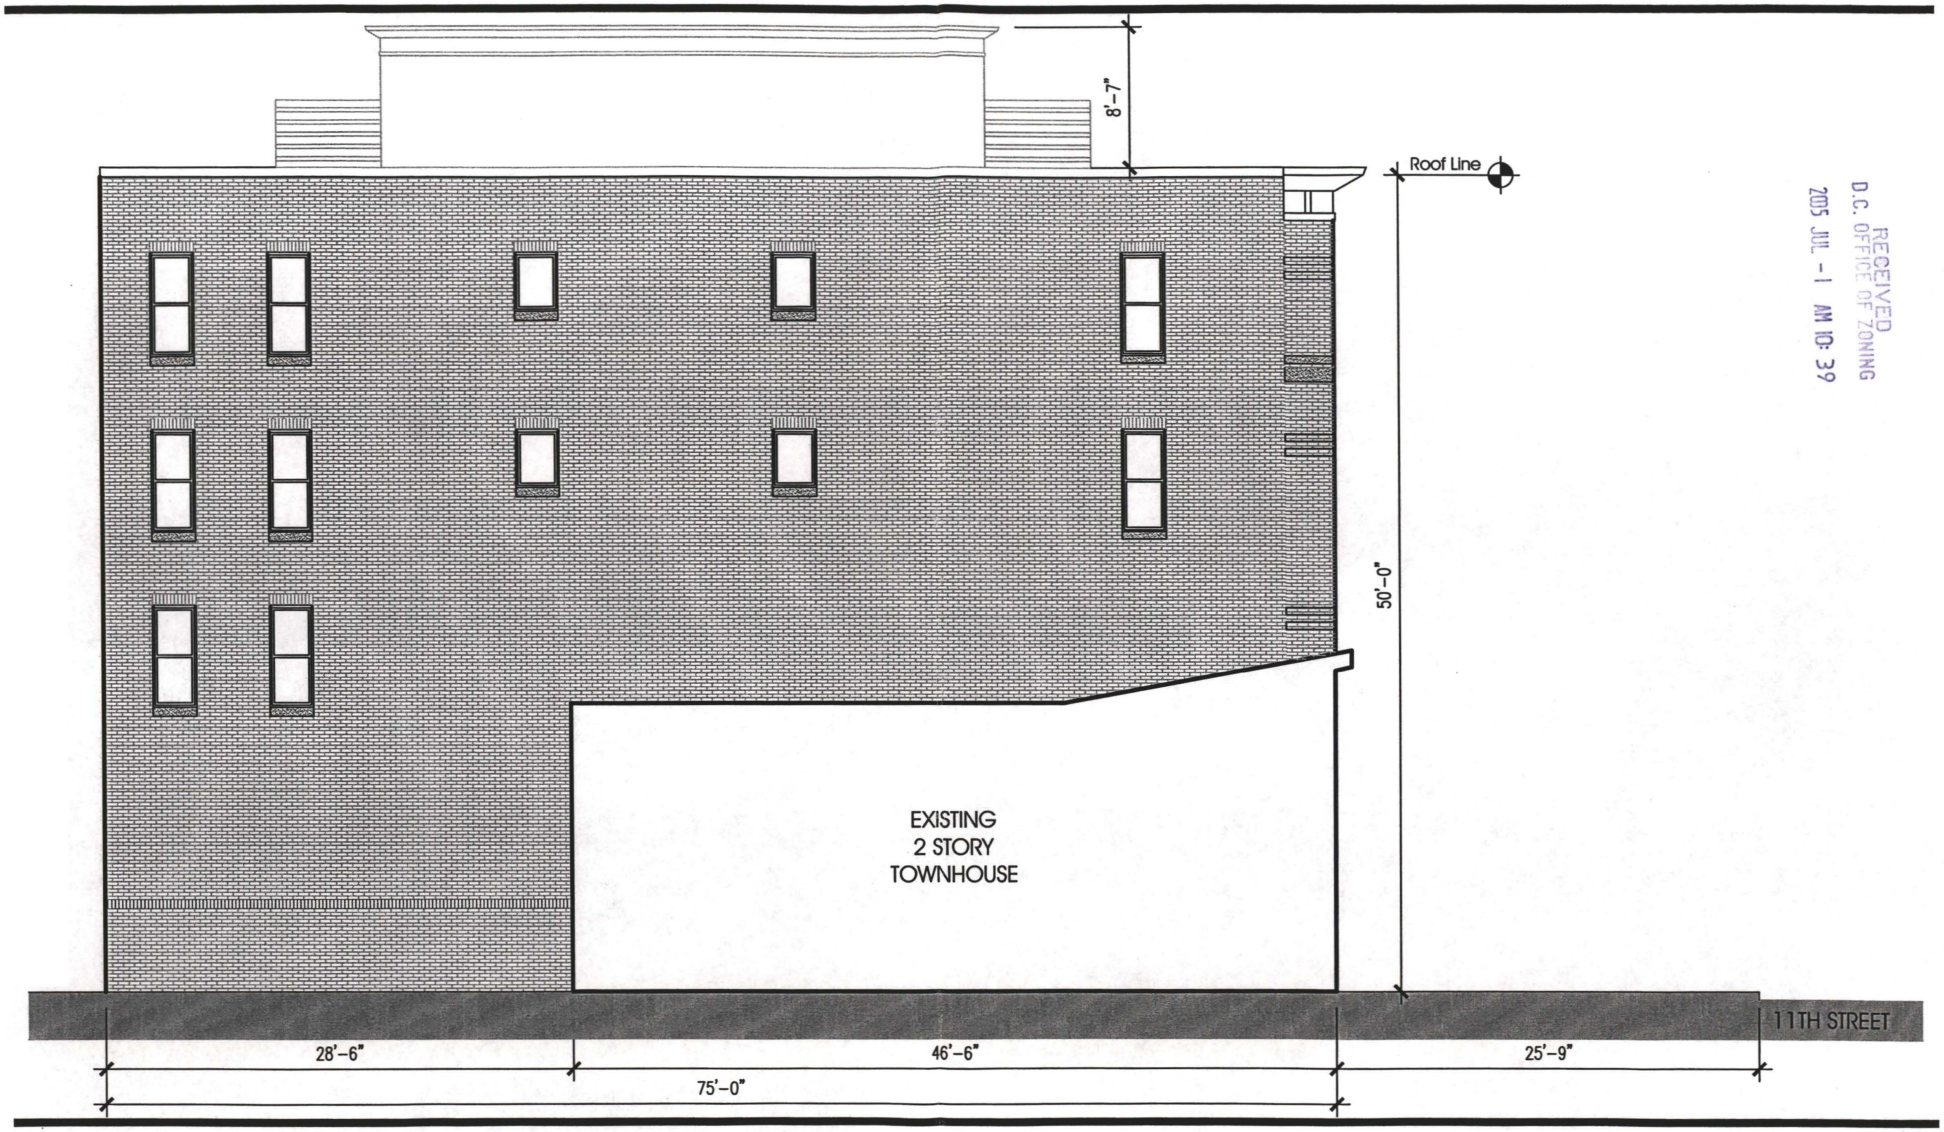


RECEIVED
D.C. OFFICE OF ZONING
2005 JUL -1 AM 10:39

A6 - NORTH ELEVATION

HICKOK WARNER COLE
Architects
1023 31st Street, NW Washington, DC 20007
P 202.667.9776 F 202.667.2260
www.hwc-dc.com


1425 11th Street - BZA SUBMISSION - JULY 01, 2005

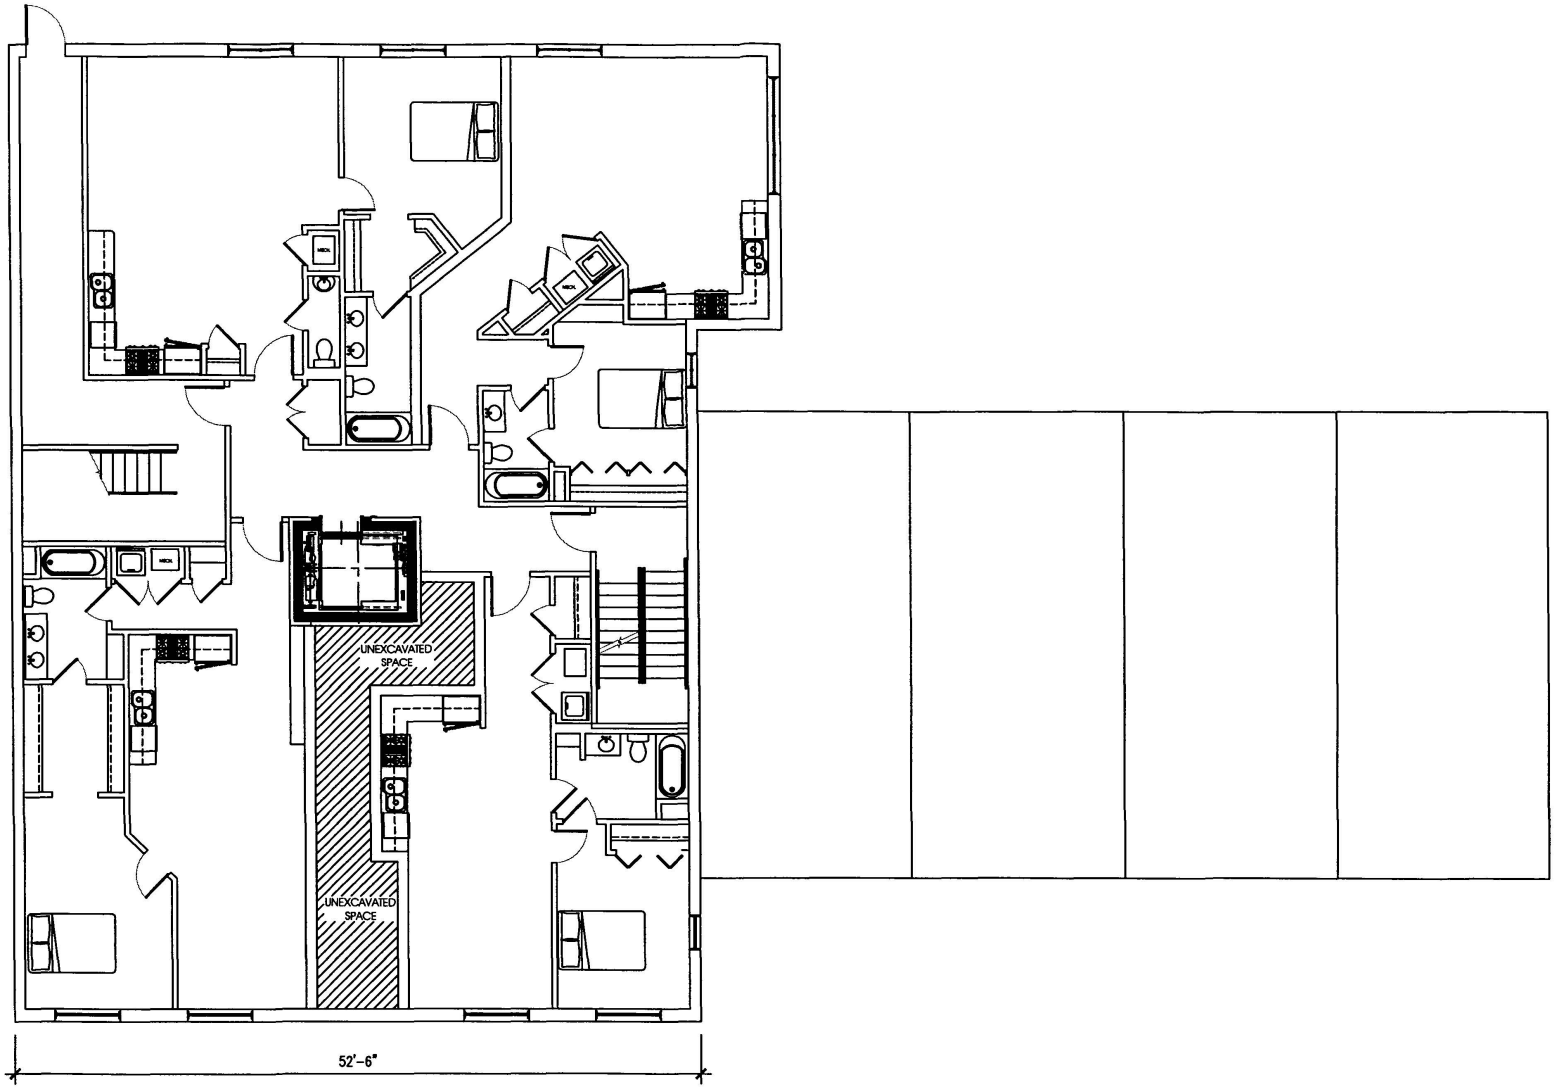

A7 - LOWER LEVEL PLAN

1425 11th Street - BZA SUBMISSION - JULY 01, 2005


HICKOK WARNER COLE
Architects
1023 31st Street, NW Washington, DC 20007
P 202.667.9716 F 202.667.2260
www.hwc-dc.com

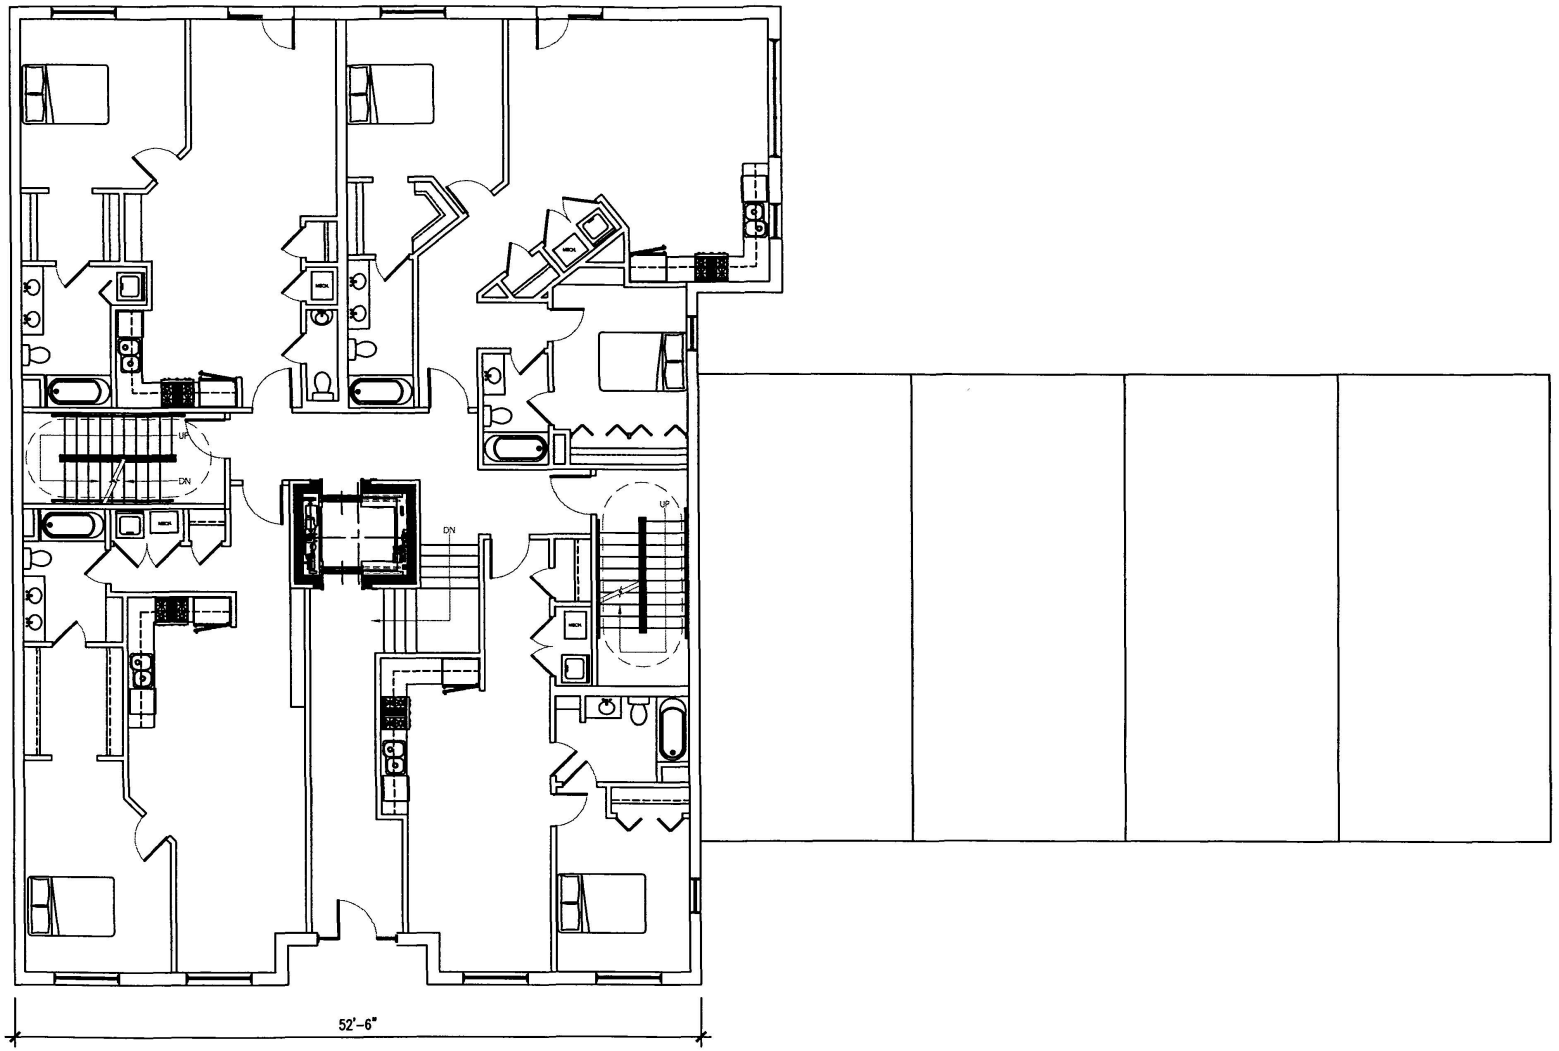

A8 - FIRST FLOOR PLAN

1425 11th Street - BZA SUBMISSION - JULY 01, 2005


HICKOK WARNER COLE
Architects
1029 31st Street, NW Washington, DC 20007
P 202.667.9776 F 202.667.2260
www.hwc-dc.com

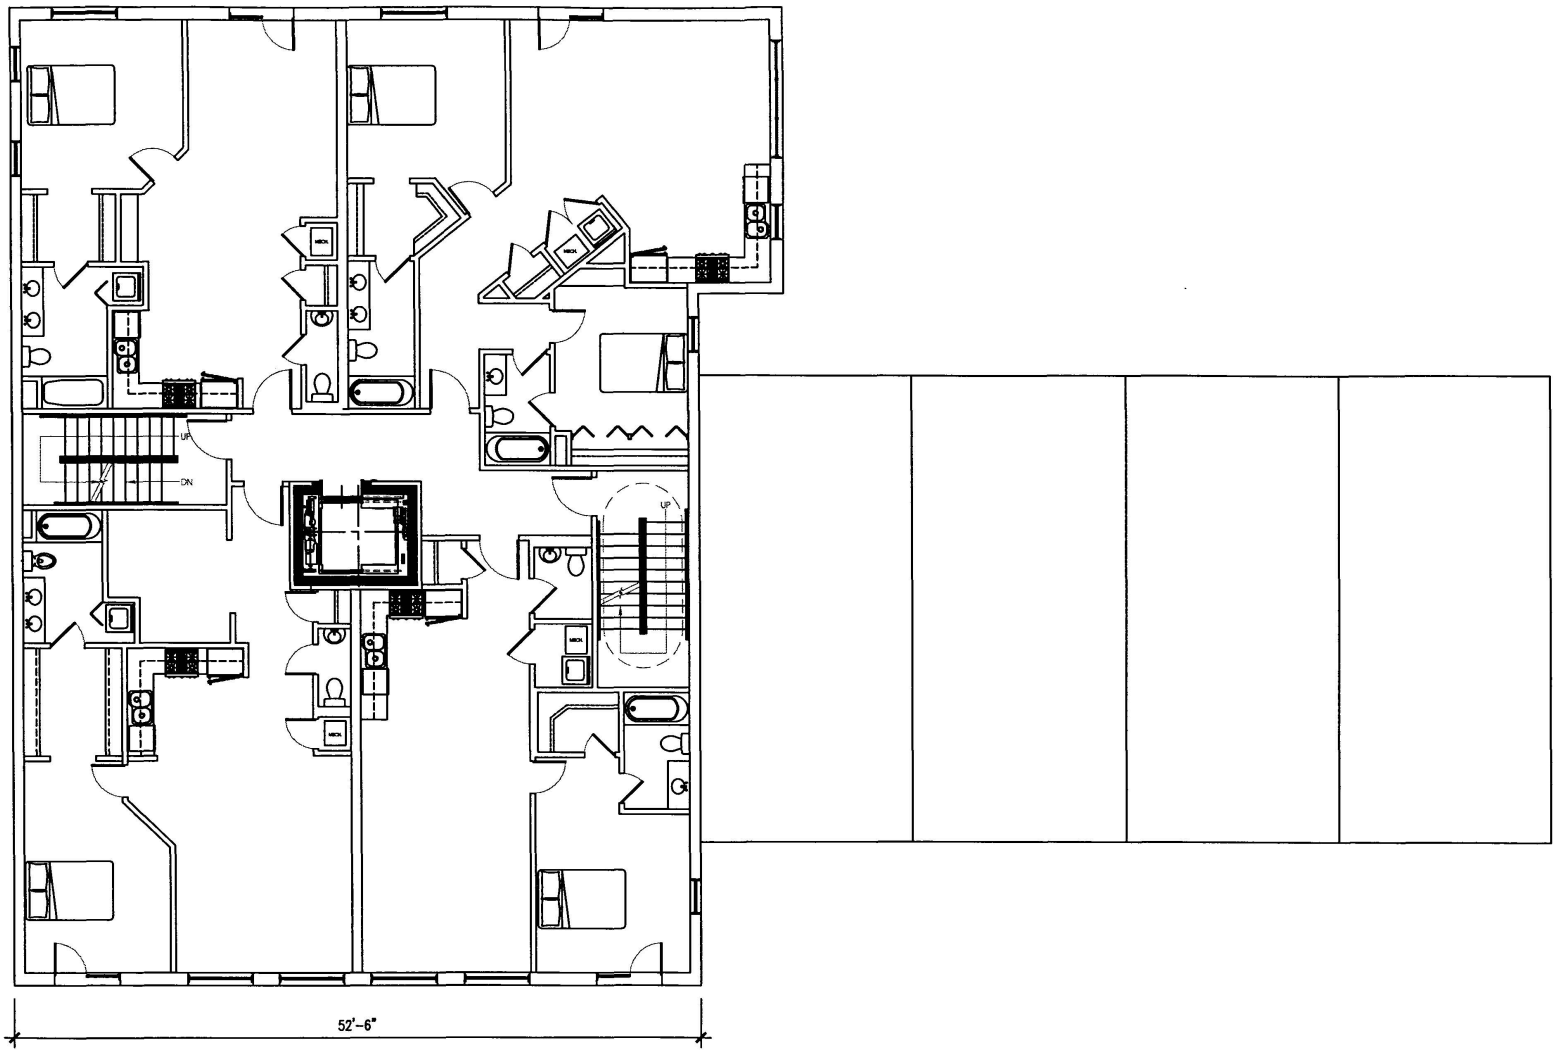

A9 - SECOND FLOOR PLAN

1425 11th Street - BZA SUBMISSION - JULY 01, 2005


HICKOK WARNER COLE
Architects
1023 31st Street, NW Washington, DC 20007
P 202.687.9776 F 202.687.2260
www.hwc-dc.com

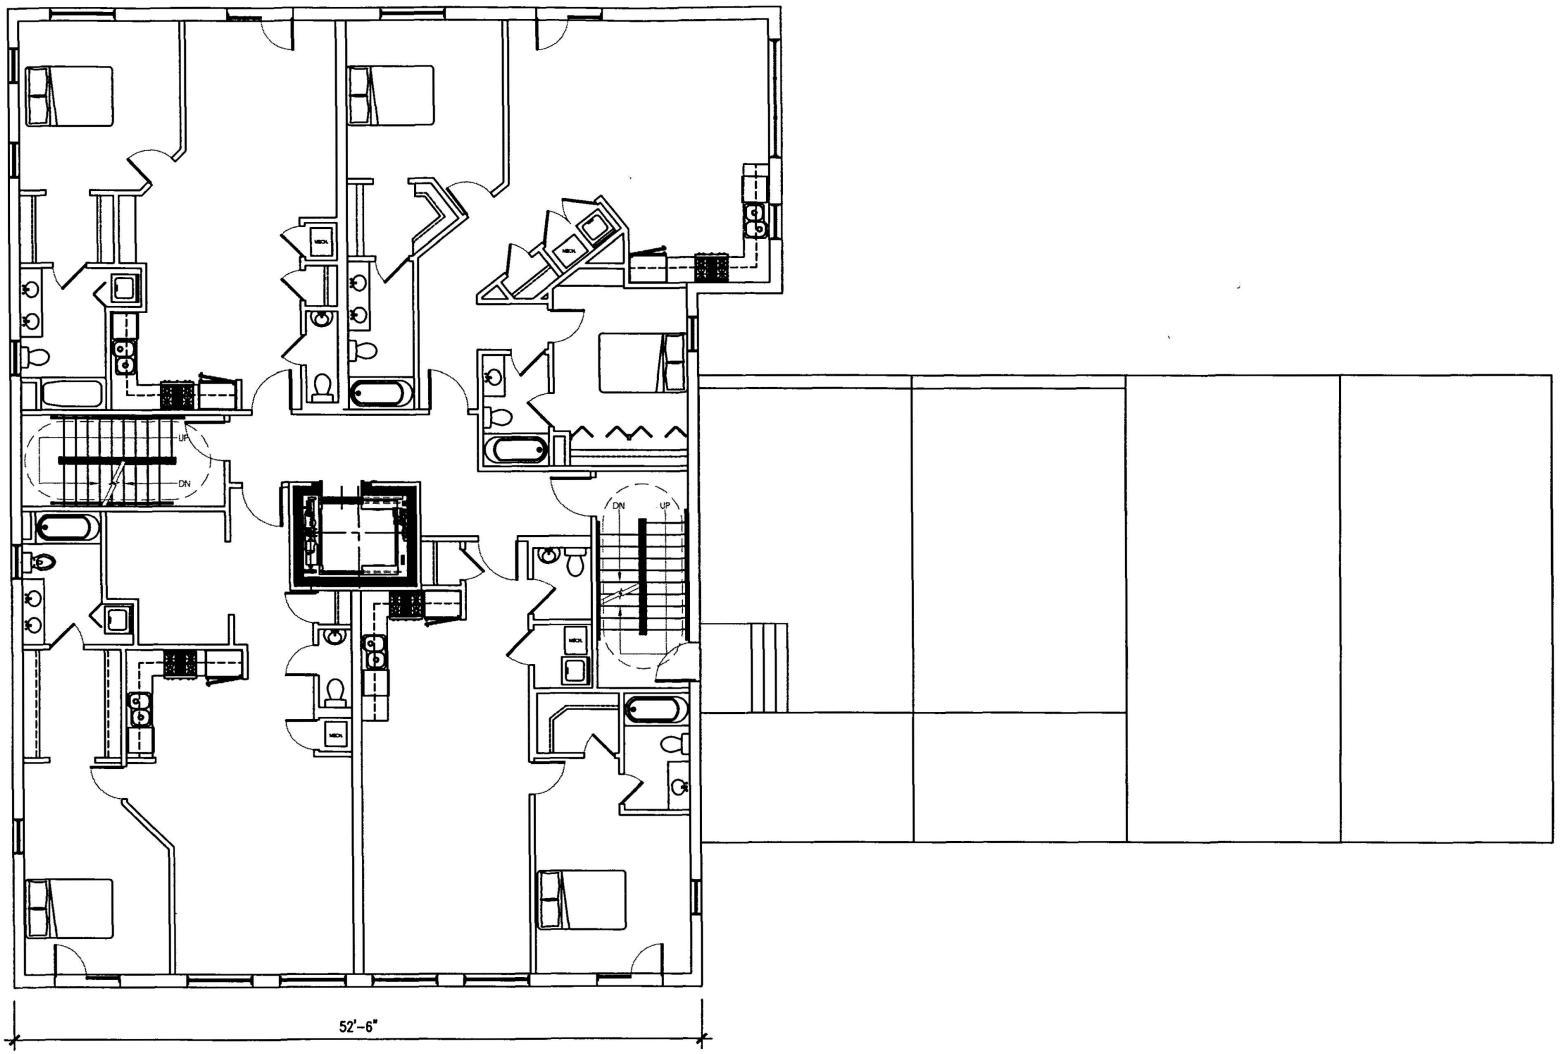

A10 - THIRD FLOOR PLAN

1425 11th Street - BZA SUBMISSION - JULY 01, 2005


HICKOK WARNER COLE
Architects
1029 31st Street, NW Washington, DC 20007
P 202.667.9776 F 202.667.2260
www.hwc-dc.com

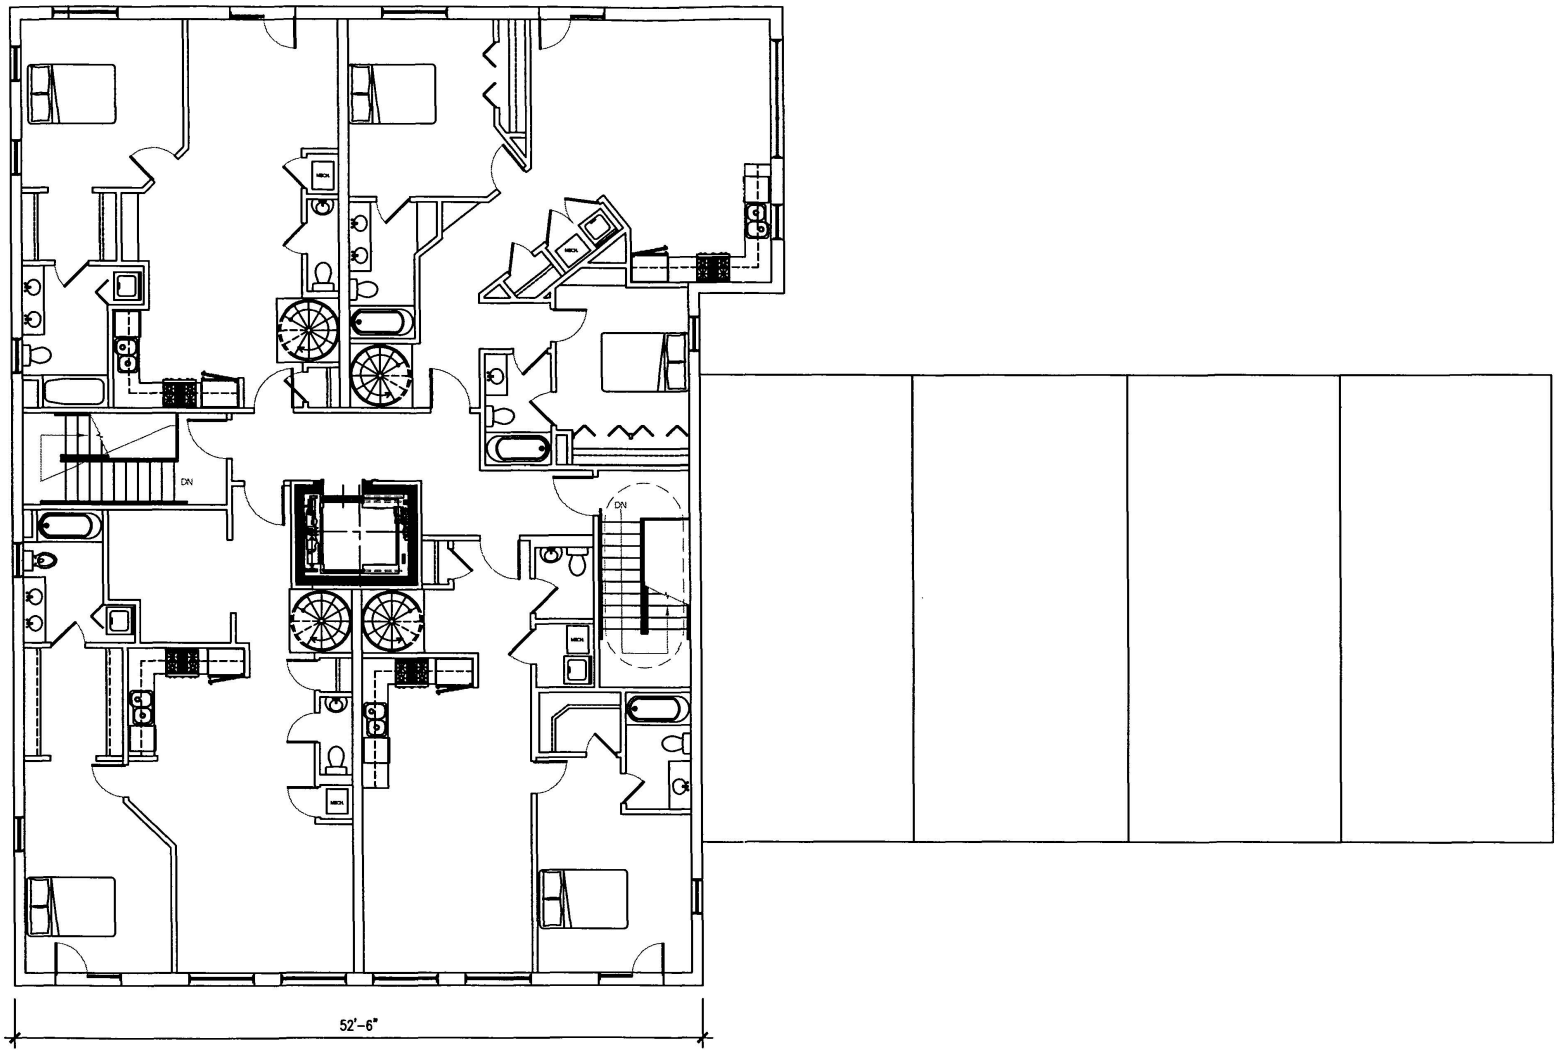

A11 - FOURTH FLOOR PLAN

1425 11th Street - BZA SUBMISSION - JULY 01, 2005

HICKOK WARNER COLE
Architects
1023 31st Street, NW Washington, DC 20007
P 202.667.9776 F 202.667.2260
www.hwc-dc.com

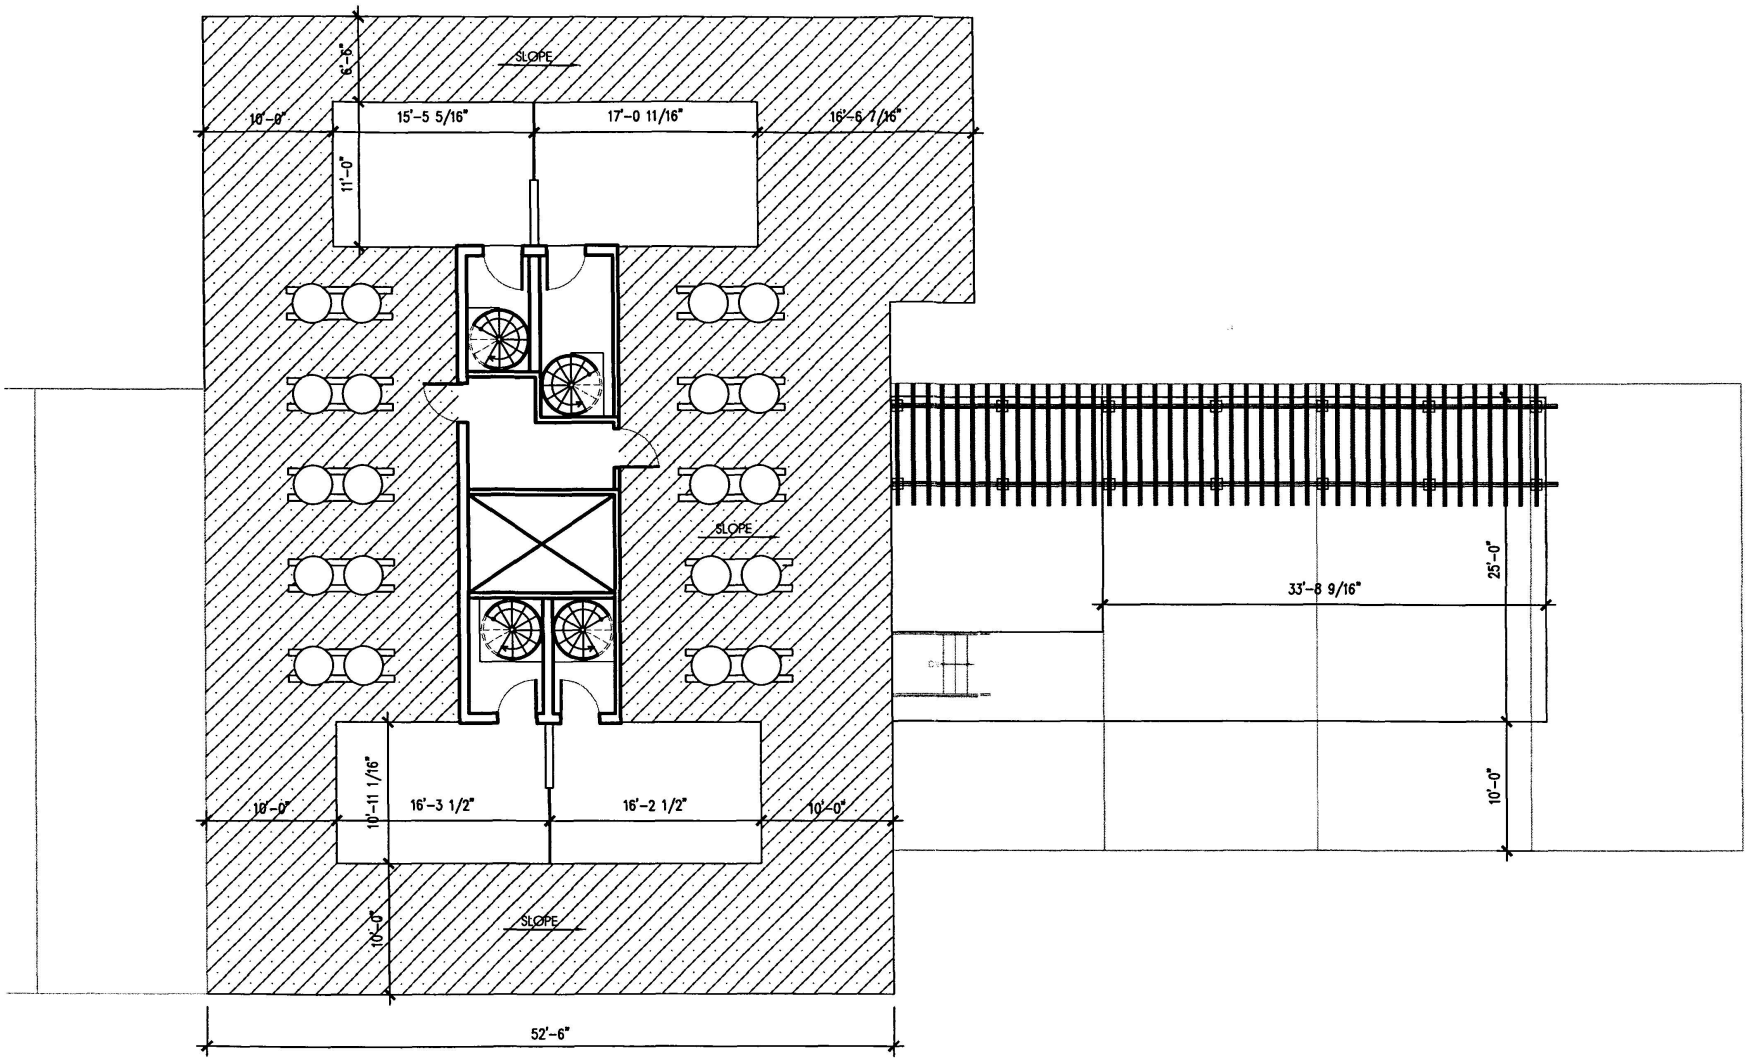

A12 - ROOF PLAN

1425 11th Street - BZA SUBMISSION - JULY 01, 2005

HICKOK WARNER COLE
Architects
1023 31st Street, NW Washington, DC 20007
P 202.667.9776 F 202.667.2250
www.hwc-dc.com