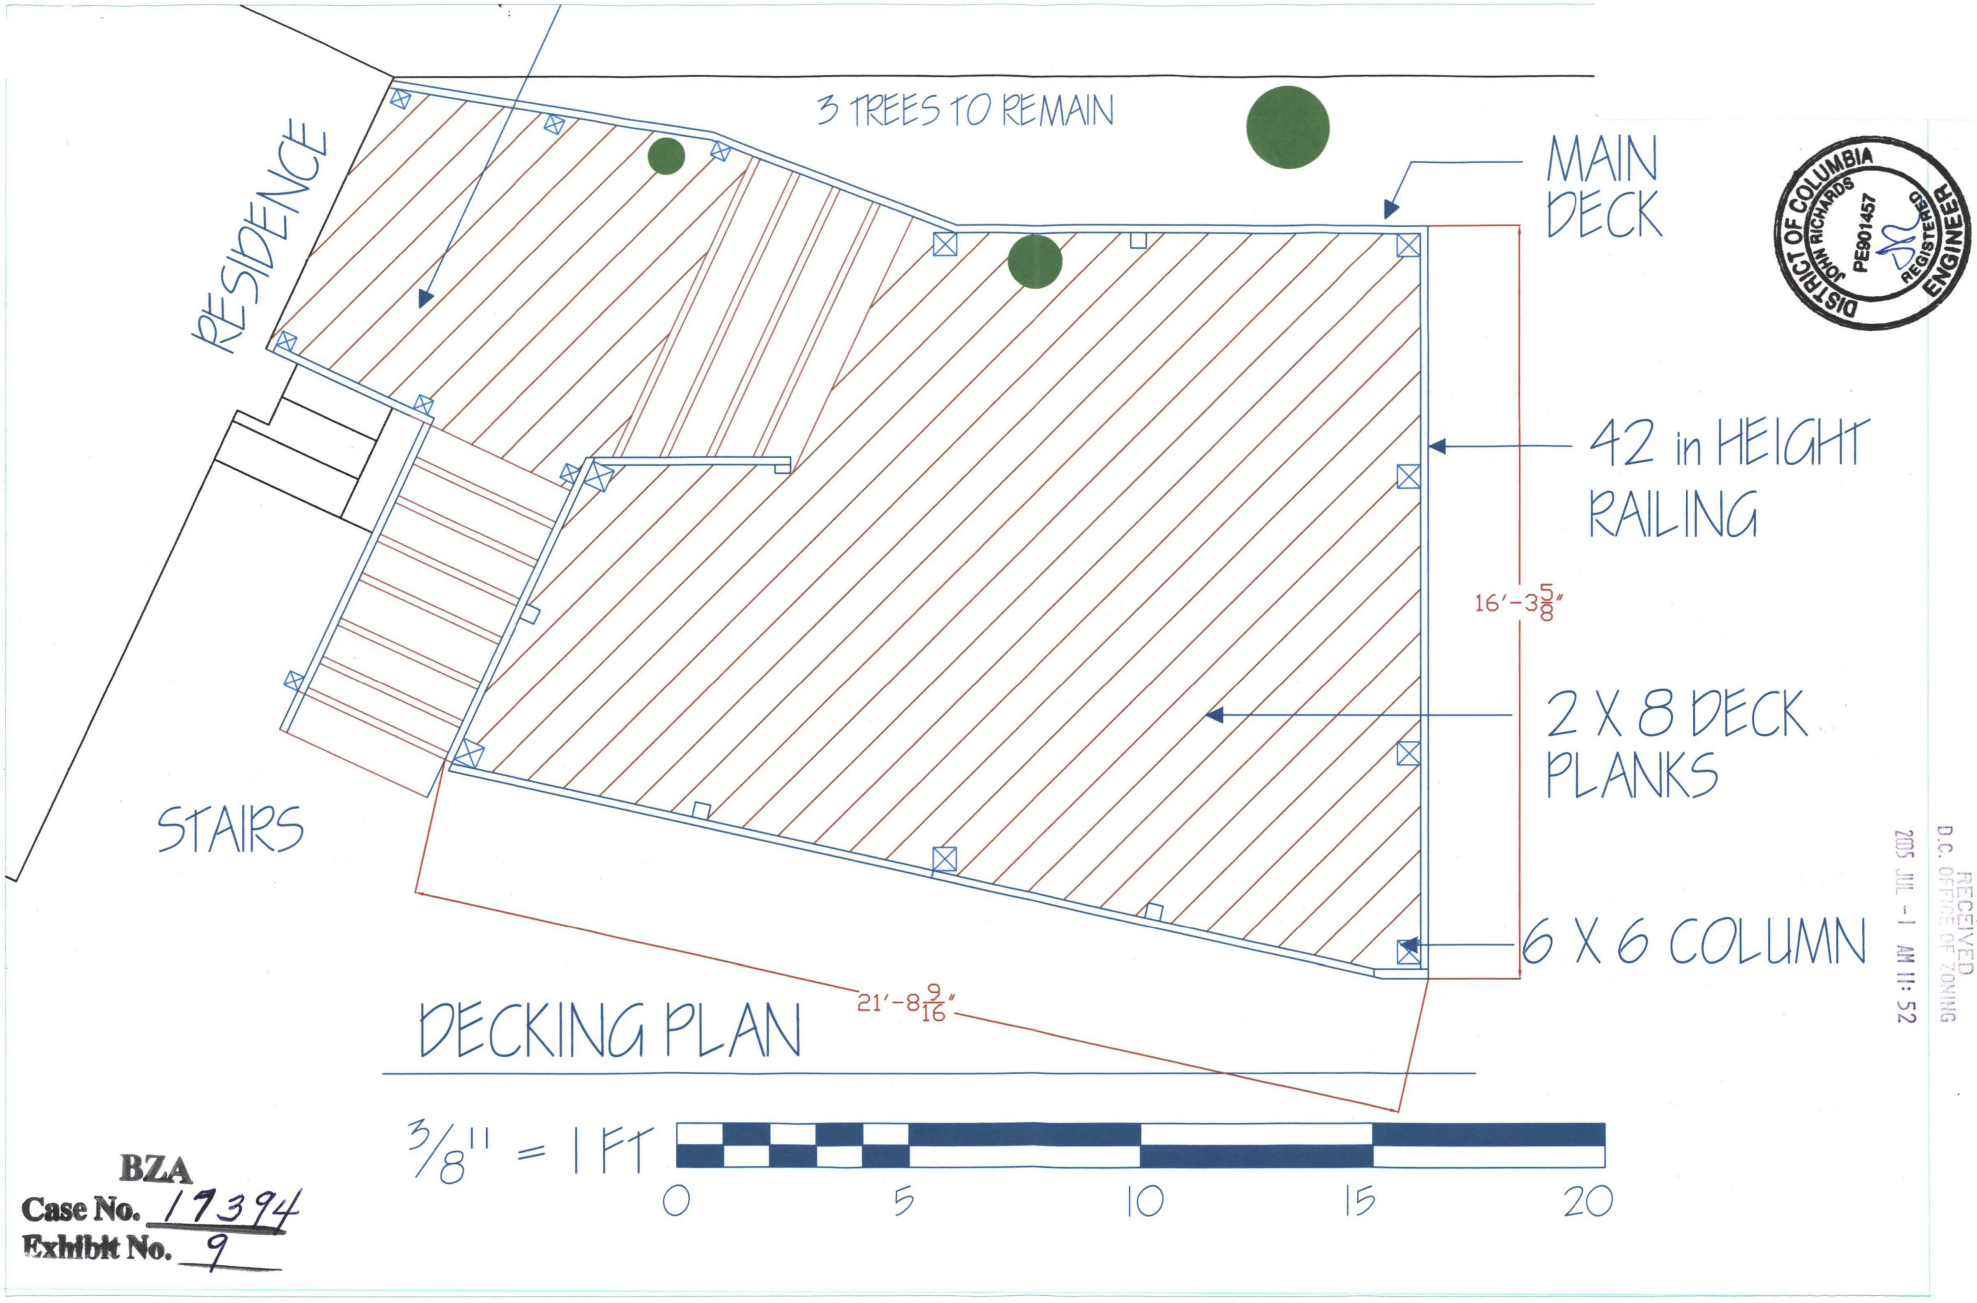



DISTRICT OF COLUMBIA
JOHN RICHARDS
PE901457
REGISTERED
ENGINEER

ARCH - 1

RECEIVED
D.C. OFFICE OF ZONING
2005 JUL -1 AM 11:52

BZA
Case No. 17394
Exhibit No. 9

Board of Zoning Adjustment
District of Columbia
CASE NO. 17394
EXHIBIT NO. 9

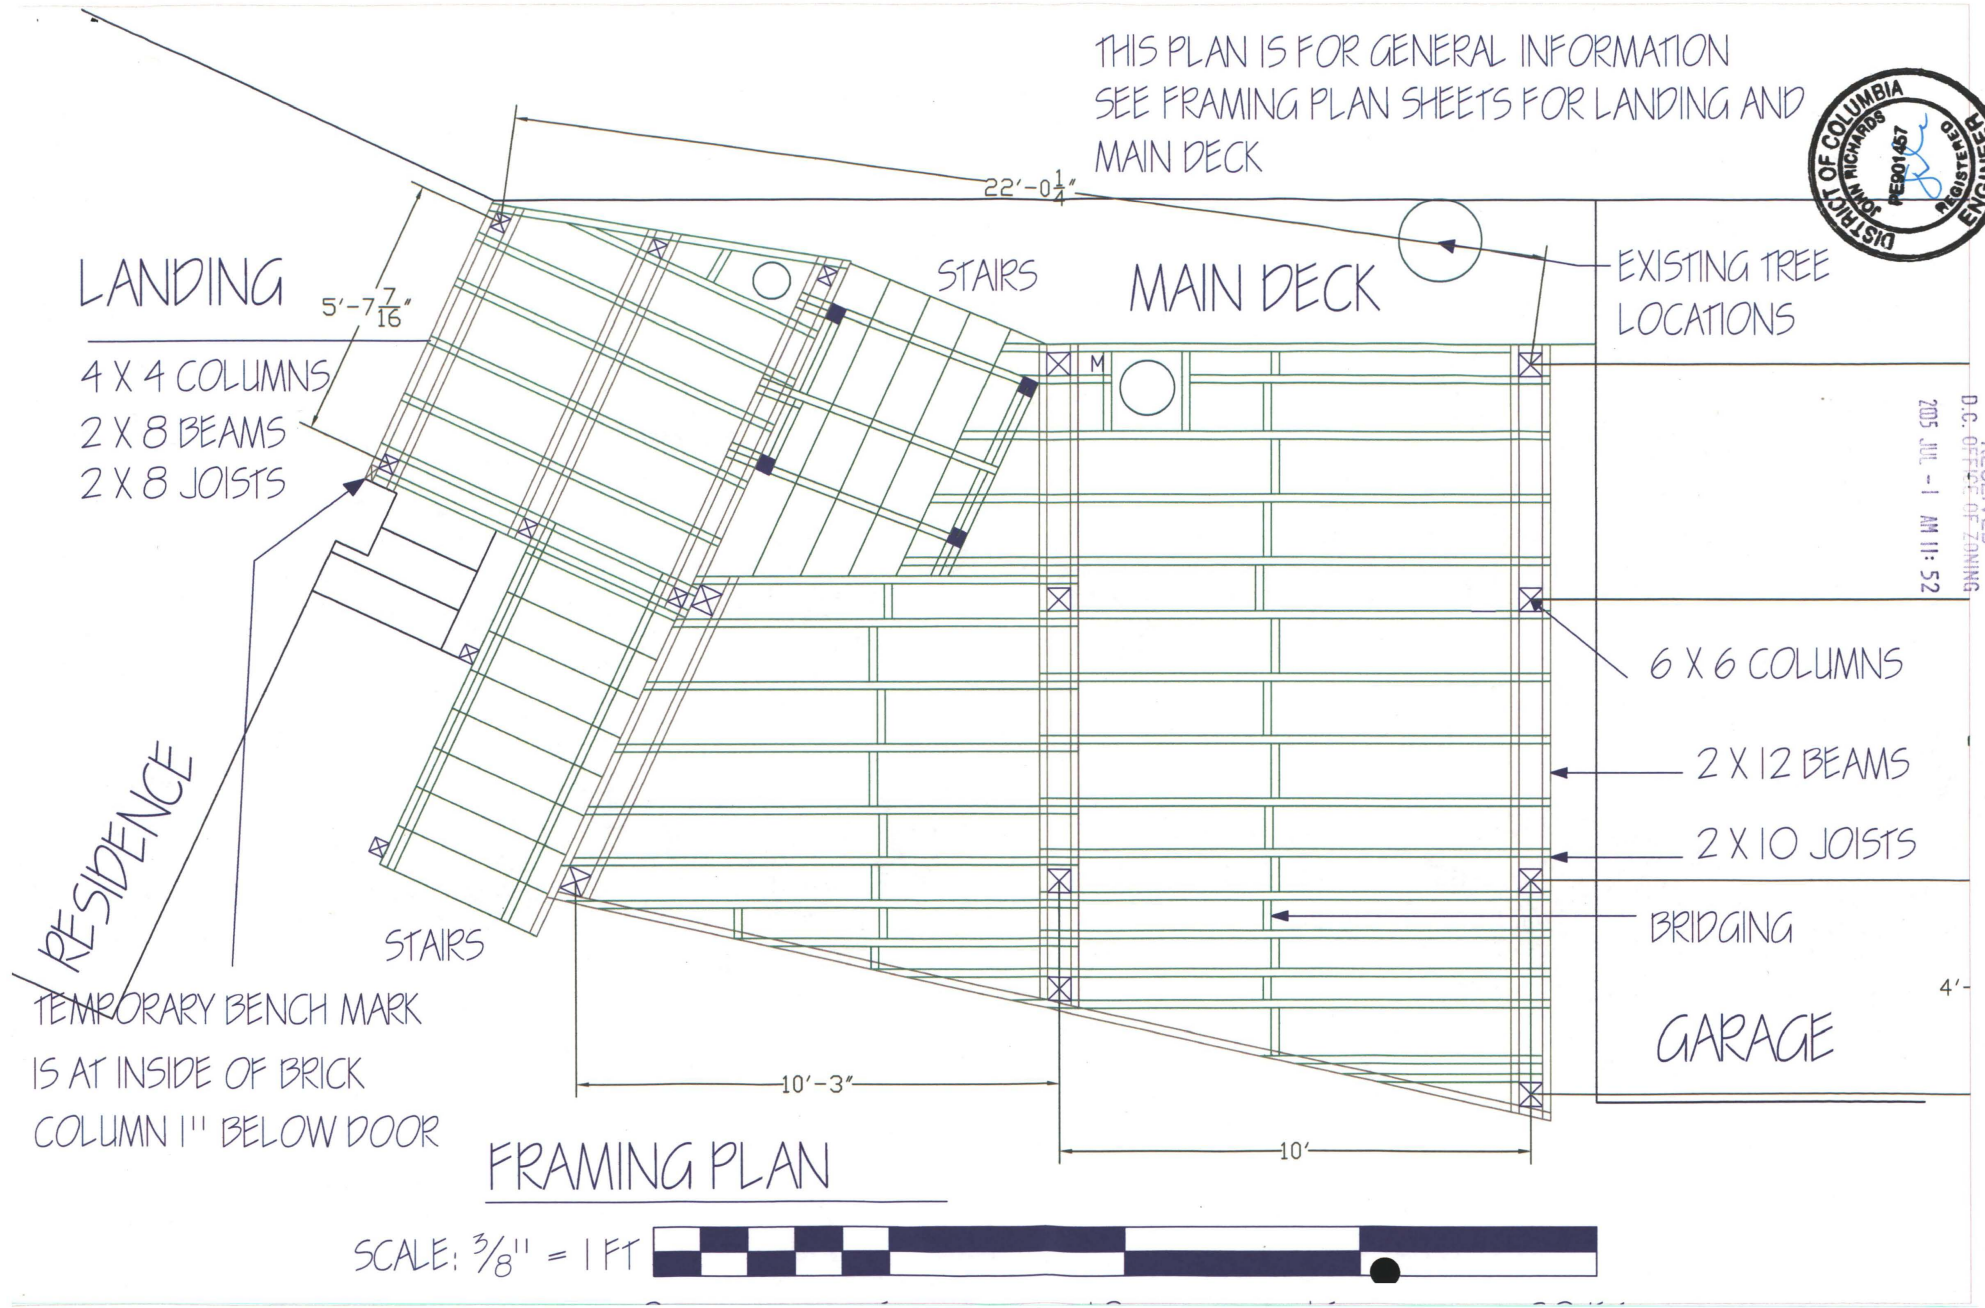


FRAMING PLAN

SCALE: 3/8" = 1 FT


DISTRICT OF COLUMBIA
JOHN RICHARDS
REG01457
REGISTERED
ENGINEER

RECEIVED
D.C. OFFICE OF ZONING
2005 JUL -1 AM 11:52

Arch-2

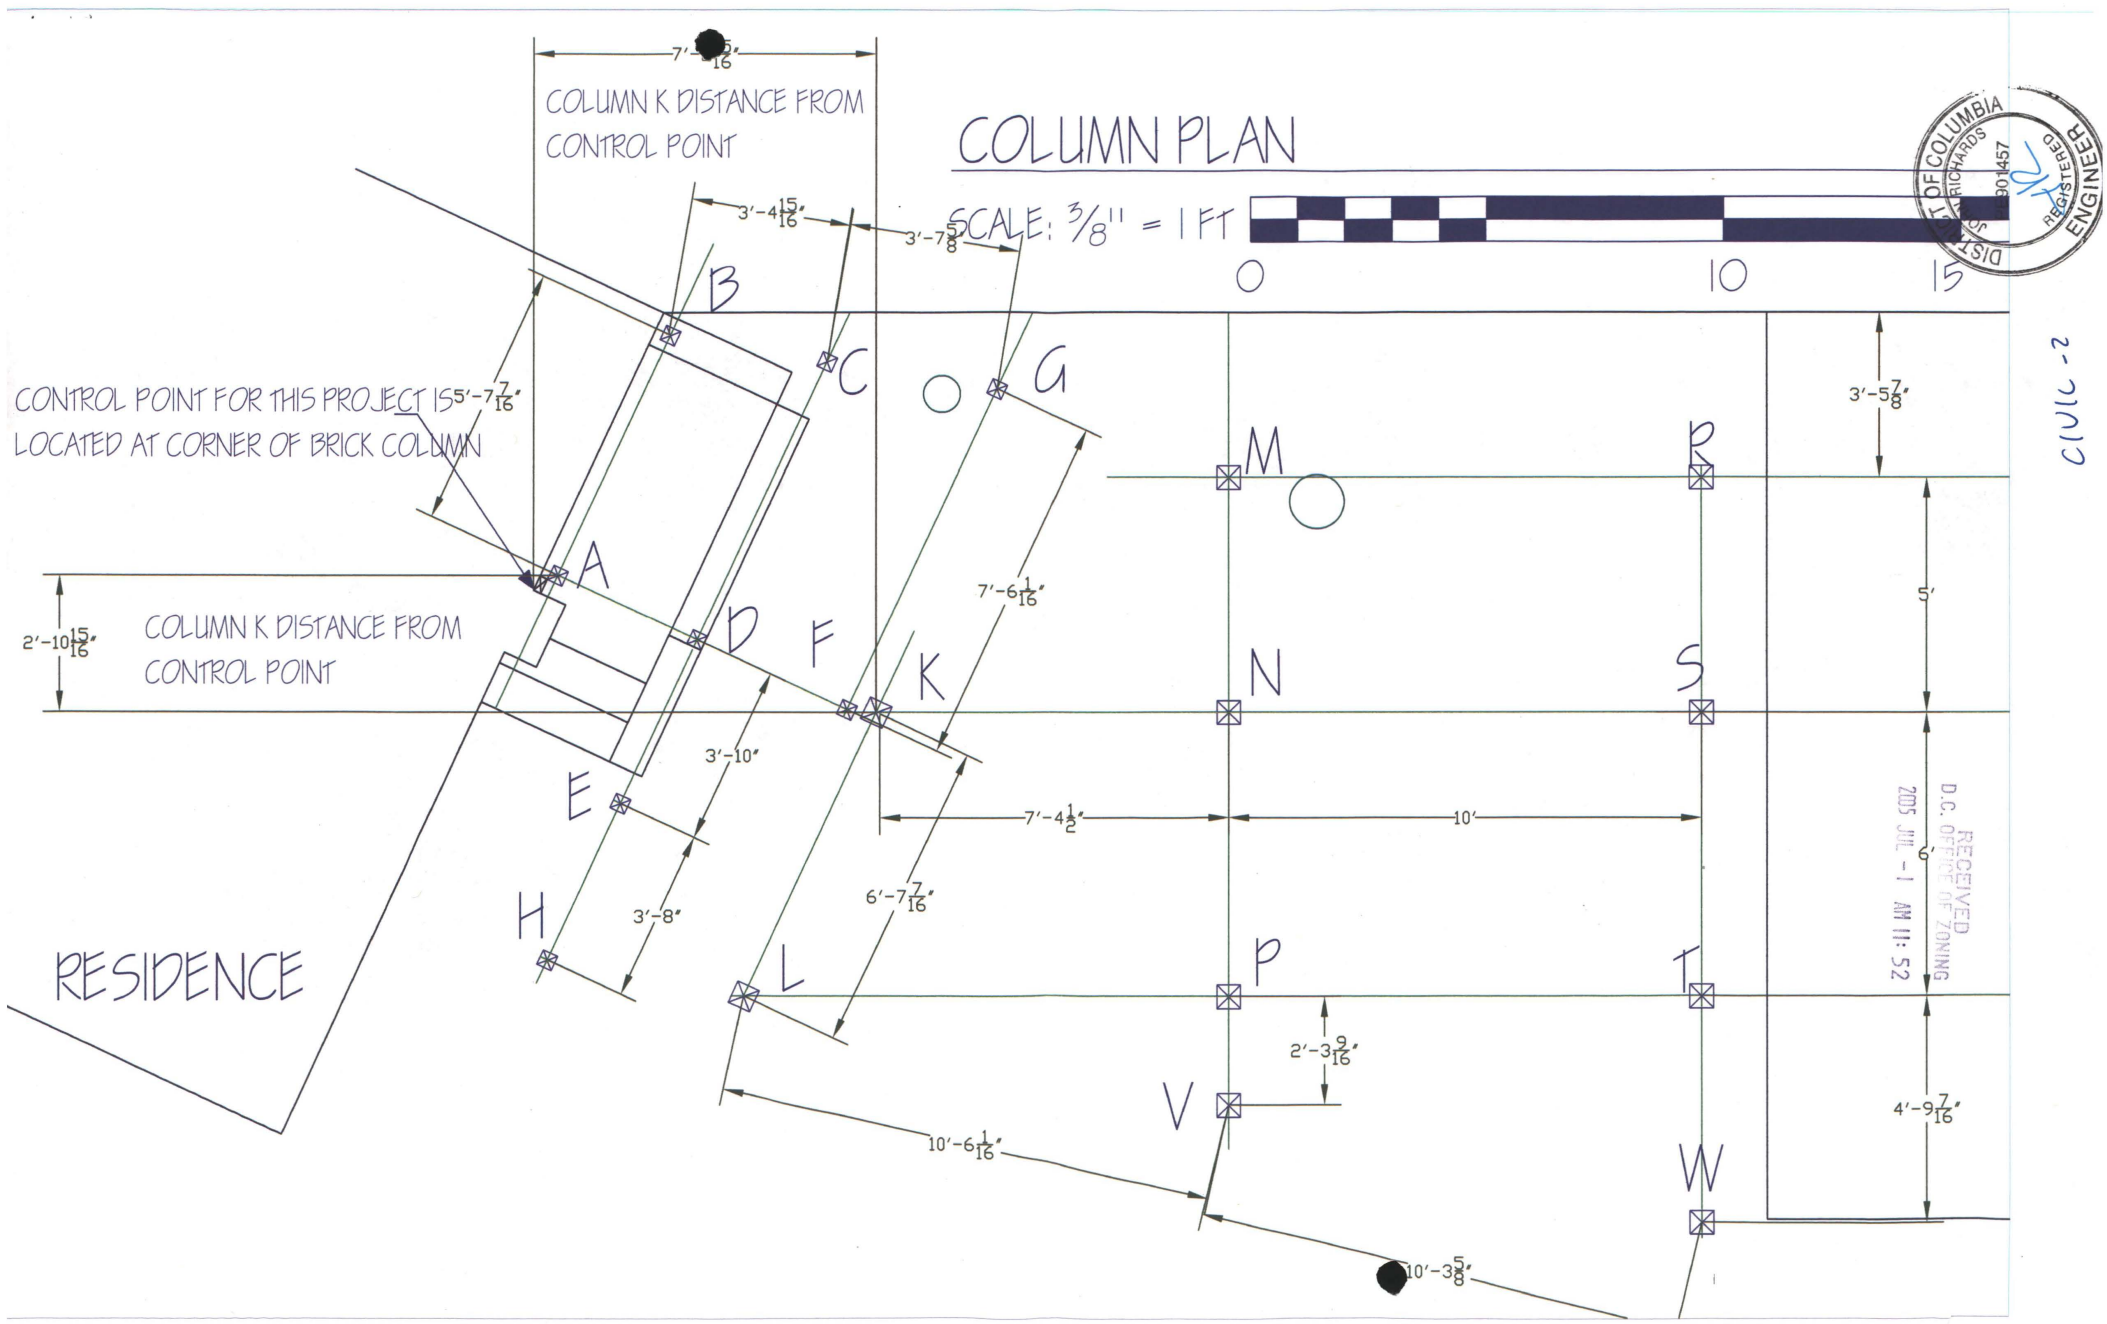
COLUMN PLAN
SCALE: 3/8" = 1 FT
0
10
15
COLUMN K DISTANCE FROM CONTROL POINT
7'-5 15/16"
3'-4 15/16"
3'-7 5/8"
CONTROL POINT FOR THIS PROJECT IS 5'-7 7/16"
LOCATED AT CORNER OF BRICK COLUMN
2'-10 15/16"
COLUMN K DISTANCE FROM CONTROL POINT
7'-6 1/16"
3'-10"
3'-8"
6'-7 7/16"
7'-4 1/2"
10'
10'-6 1/16"
10'-3 5/8"
2'-3 9/16"
3'-5 7/8"
5'
6'
4'-9 7/16"
A
B
C
D
E
F
G
H
K
L
M
N
P
S
T
V
W
RESIDENCE
DISTRICT OF COLUMBIA
J. RICHARDS
301457
REGISTERED
ENGINEER
RECEIVED
D.C. OFFICE OF ZONING
2005 JUL -1 AM 11:52

C1U1C-2

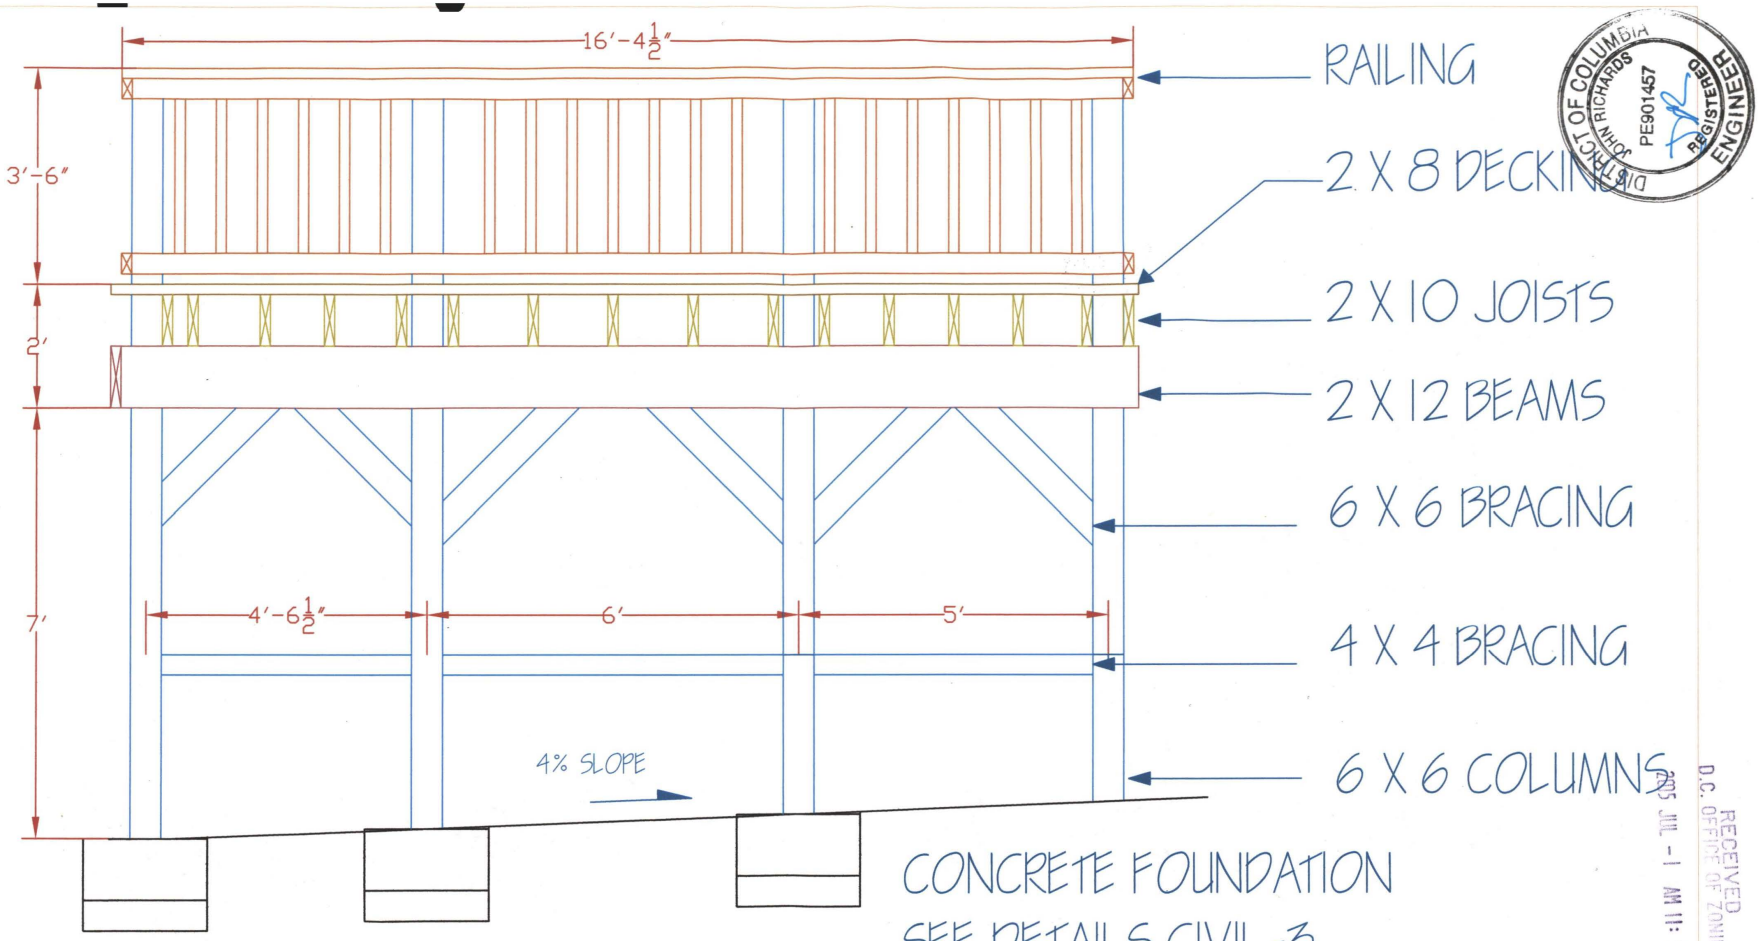

ELEVATION VIEW (TOWARDS RESIDENCE)


SCALE: ½" = 1 FT

0 5 10 15 20 FT

DISTRICT OF COLUMBIA
JOHN RICHARDS
PE901457
REGISTERED ENGINEER

RECEIVED
D.C. OFFICE OF ZONING
2005 JUL -1 AM 11:52

ARCH-4

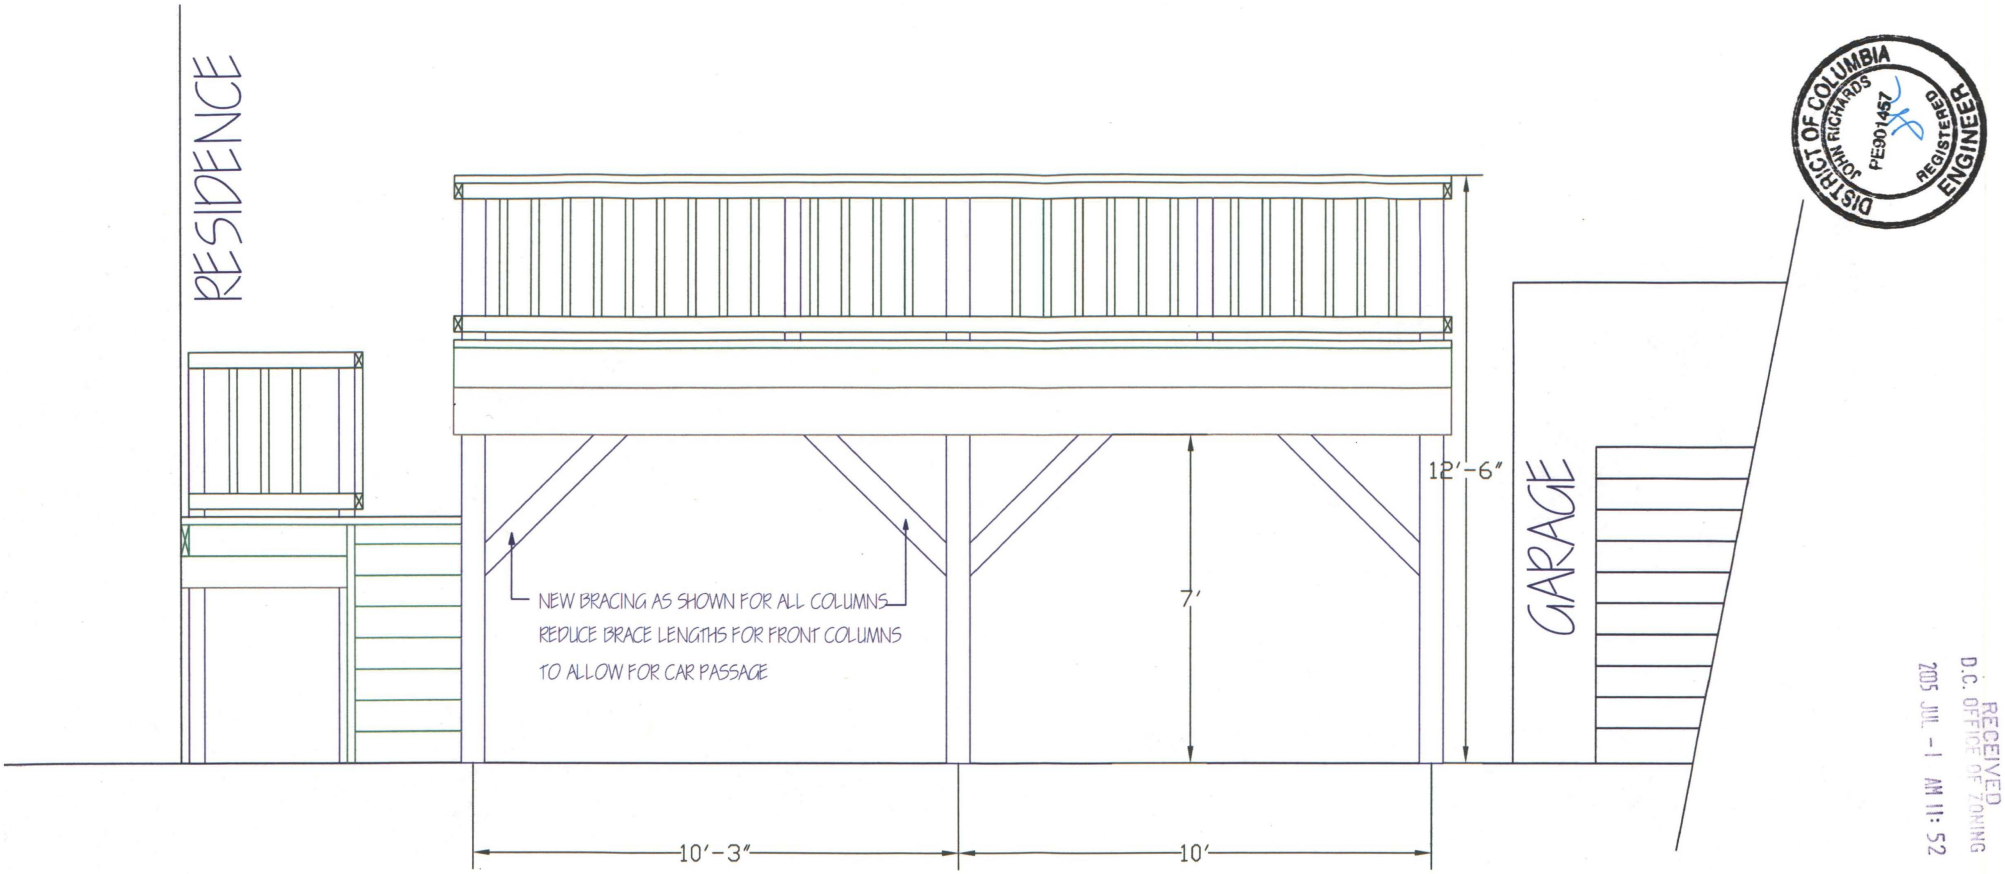

FRONT ELEVATION VIEW

SCALE: 3/8" = 1 FT

0 5 10 15 20 FT

DISTRICT OF COLUMBIA
JOHN RICHARDS
PE901457
REGISTERED
ENGINEER

RECEIVED
D.C. OFFICE OF ZONING
2005 JUL -1 AM 11:52

A2c14-5