BZA
Case No. 17398
Exhibit No. 9

RECEIVED
D.C. OFFICE OF ZONING
2005 JUL 15 PM 1:48




Form 130:
H Street Elevation, Existing

07.12.05

510 h street, ne
washington, dc 20002

studio twentyseven architecture
S27

Board of Zoning Adjustment
District of Columbia
CASE NO. 17398

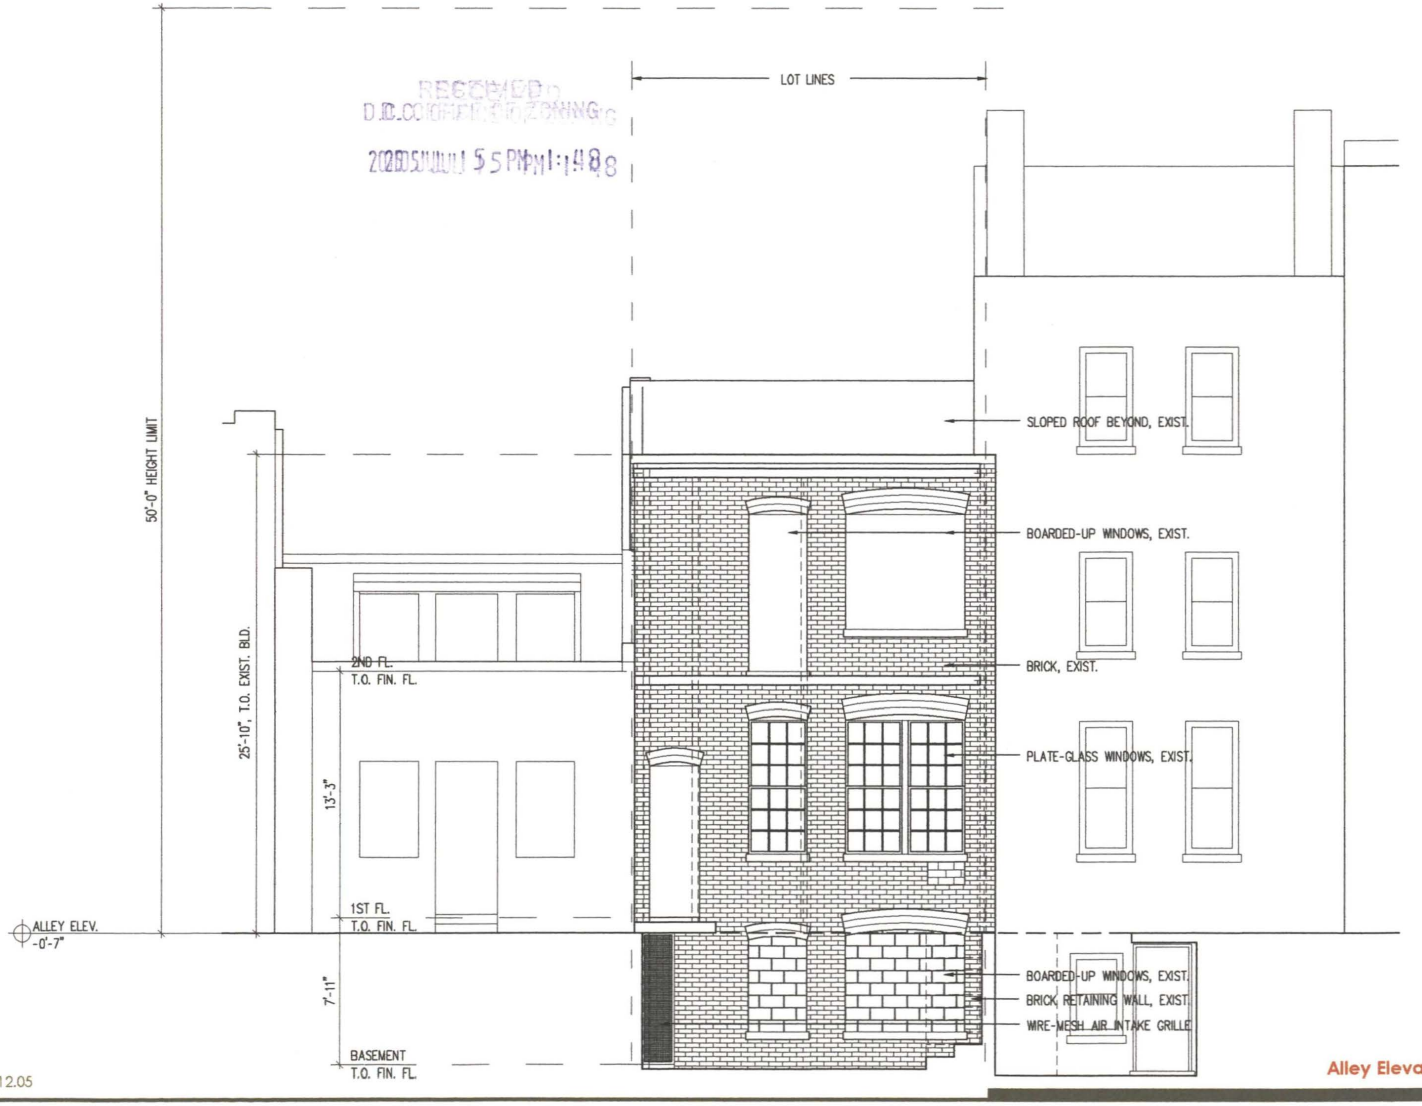

RECEIVED
D.C. OFFICE OF ZONING
2005 JUL 15 PM 1:48


07.12.05

Form 130:
Alley Elevation, Existing

510 h street, ne
washington, dc 20002

studio twentyseven architecture
527

RECEIVED
D.C. OFFICE OF ZONING
2005 JUL 15 PM 1:48

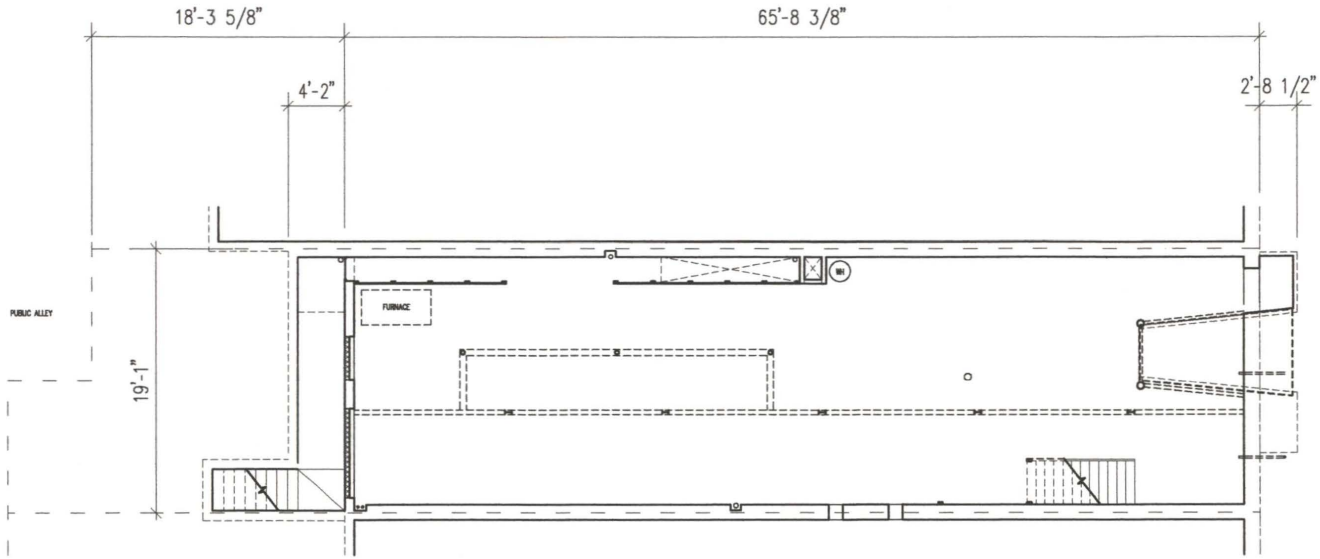


07.12.05

Form 130:
Basement Plan, Existing

510 h street, ne
washington, dc 20002

studio twentyseven architecture
S27

RECEIVED
D.C. OFFICE OF ZONING
2005 JUL 15 PM 1:48

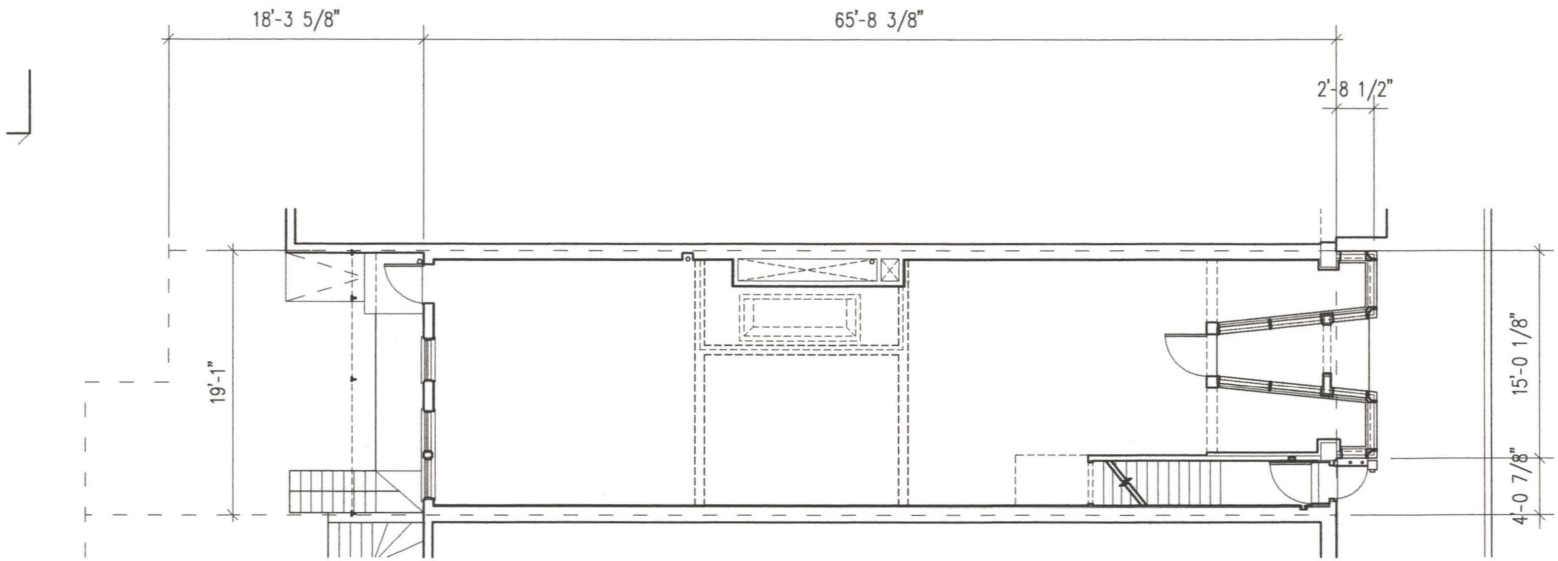


07.12.05

Form 130:
First Floor Plan, Existing

510 h street, ne
washington, dc 20002

studio **twentyseven** architecture
S27

RECEIVED
D.C. OFFICE OF ZONING
2005 JUL 15 PM 1:48

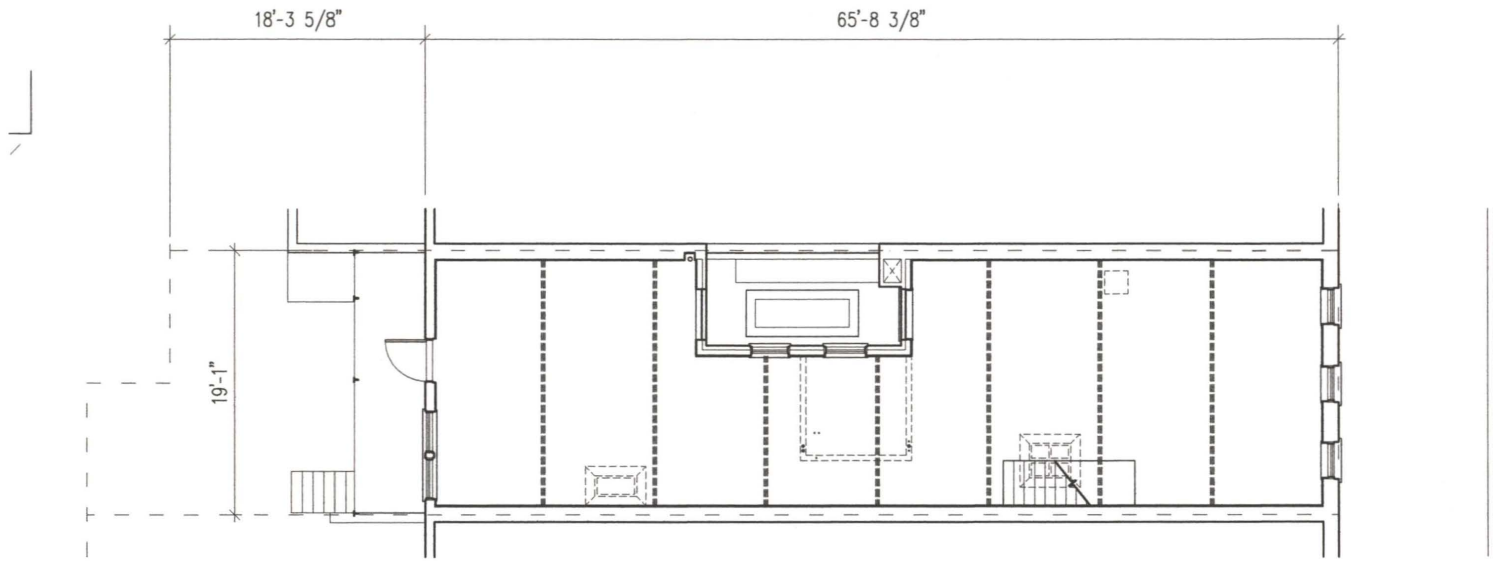


07.12.05

Form 130:
Second Floor Plan, Existing

510 h street, ne
washington, dc 20002

studio **twentyseven** architecture
S27

RECEIVED
D.C. OFFICE OF ZONING
2005 JUL 15 PM 1:48

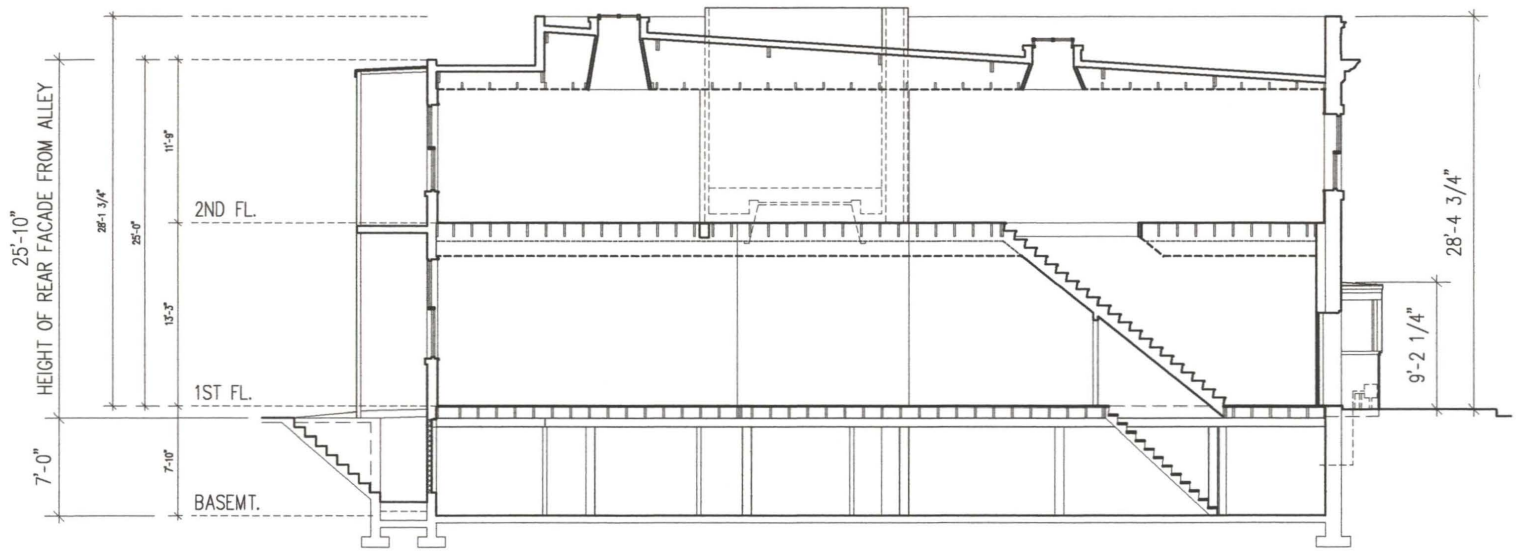

Form 130:
Building Section, Existing

07.12.05

510 h street, ne
washington, dc 20002

studio **twentyseven** architecture
S27

RECEIVED
D.C. OFFICE OF ZONING
2005 JUL 15 PM 1:48

EXISTING STRUCTURE DRAWINGS

510 h street, ne
washington, dc 20002