
BOARD OF ZONING ADJUSTMENT
District of Columbia
CASE NO. 17398
EXHIBIT NO. 29

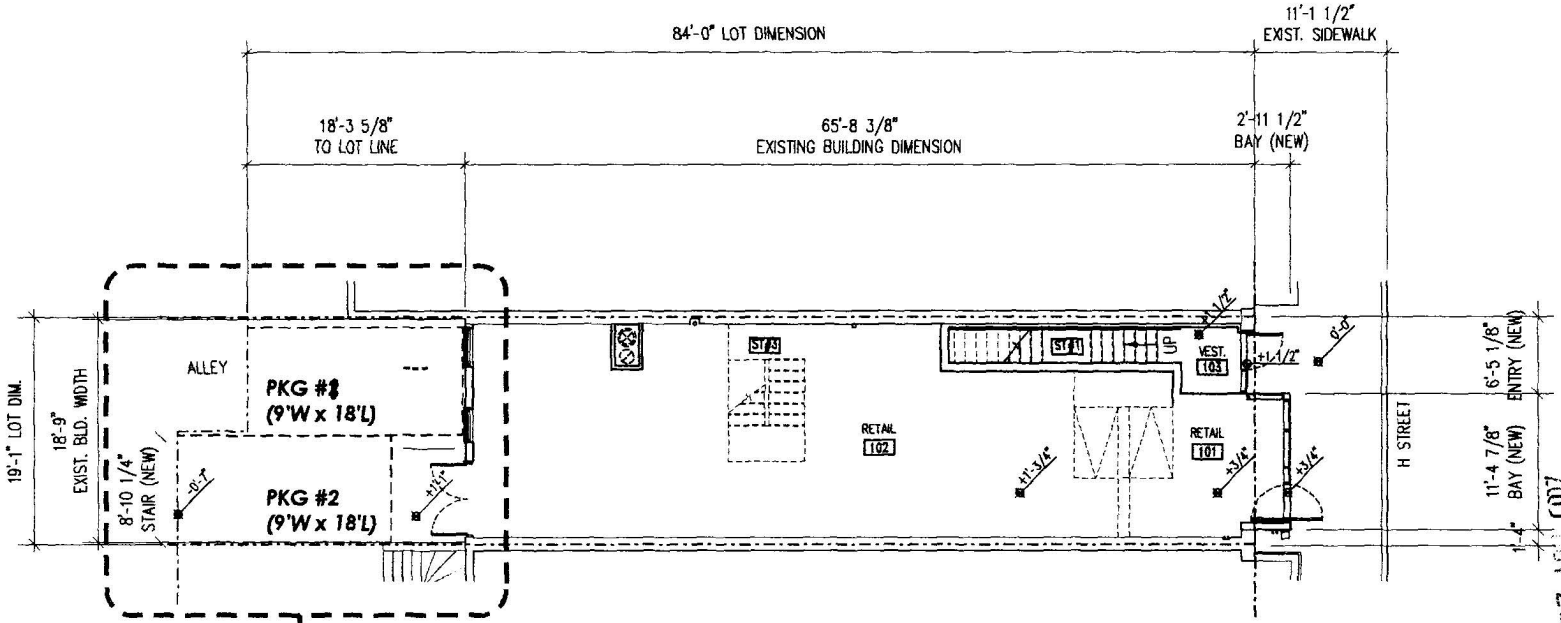

PARKING (C-2-A):
RETAIL: TOTAL AREA LESS THAN 3,000 SF = 0 PARKING REQ.

OFFICE; TOTAL OFFICE SF = 2,692 SF
AREA OVER 2,000 SF = 692 SF
1 PARKING REQ./600 SF OVER = 2 SPACES REQ.

TOTAL PARKING SPACES PROVIDED = 2

****SEEKING VARIANCE TO ALLOW FOR (2) 9'X18' PARKING SPACES IN LIEU OF (2) 9'X19' SPACES***

RECEIVED
D.C. OFFICE OF ZONING
2005 NOV 22 AM 8:48

CASE # 17398
Addendum 4:
Revised Parking Layout, Proposed

11.22.05 scale: 1/16" = 1'-0" N

Board of Zoning Adjustment
District of Columbia
CASE NO. 17398
EXHIBIT NO. 29

510 h street, ne
washington, dc 20002

studio twentyseven architecture