


RECEIVED
D.C. OFFICE OF ZONING
2008 APR 30 PM 3:01


1165 3RD ST NE
ADDITION
DCRA BZA CASE #
FY-08-#16-Z

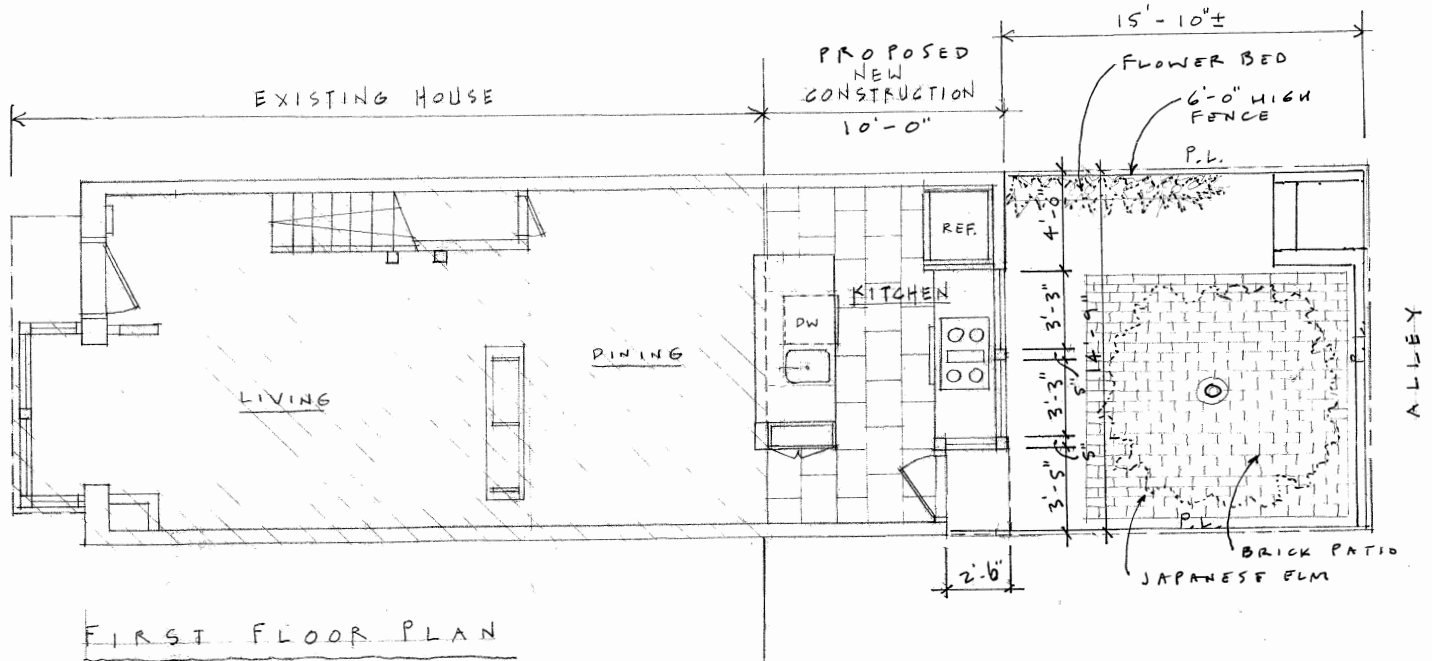

BOARD OF ZONING ADJUSTMENT
District of Columbia


CASE NO. 17822
EXHIBIT NO. 8

1165 3RD ST. NE
 ADDITION
 DCRA BZA CASE #
 FY-08-#16-Z

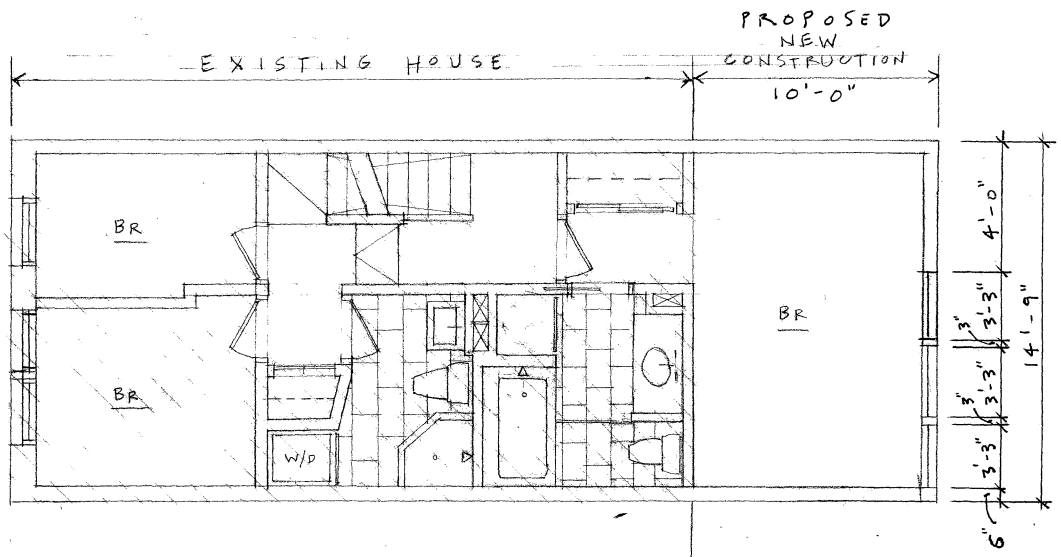

SECOND FLOOR PLAN

RECEIVED
 D.C. OFFICE OF ZONING
 2008 APR 30 PM 3:01

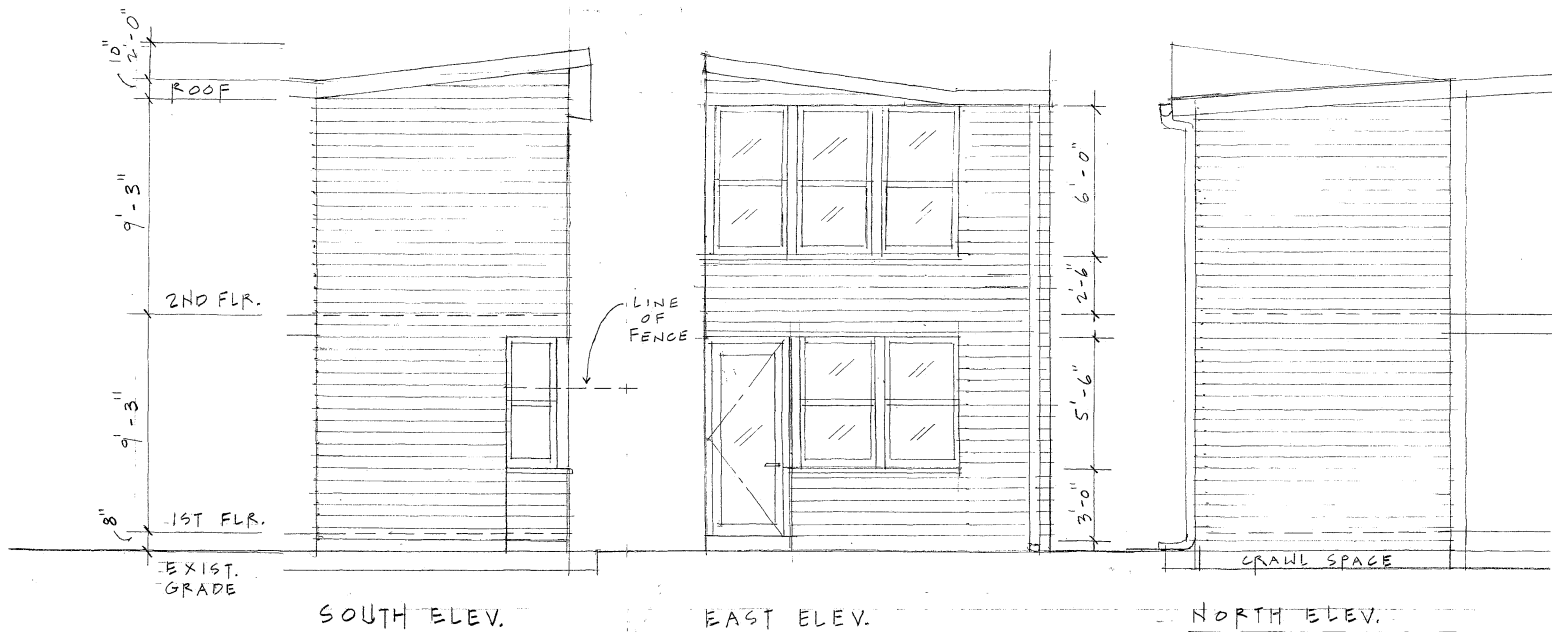

2008 APR 30 PM 3:01

D.C. OFFICE OF ZONING

RECEIVED

1165 3RD ST. NE
ADDITION
DCRA B2A CASE #
FY-08-#16-Z