



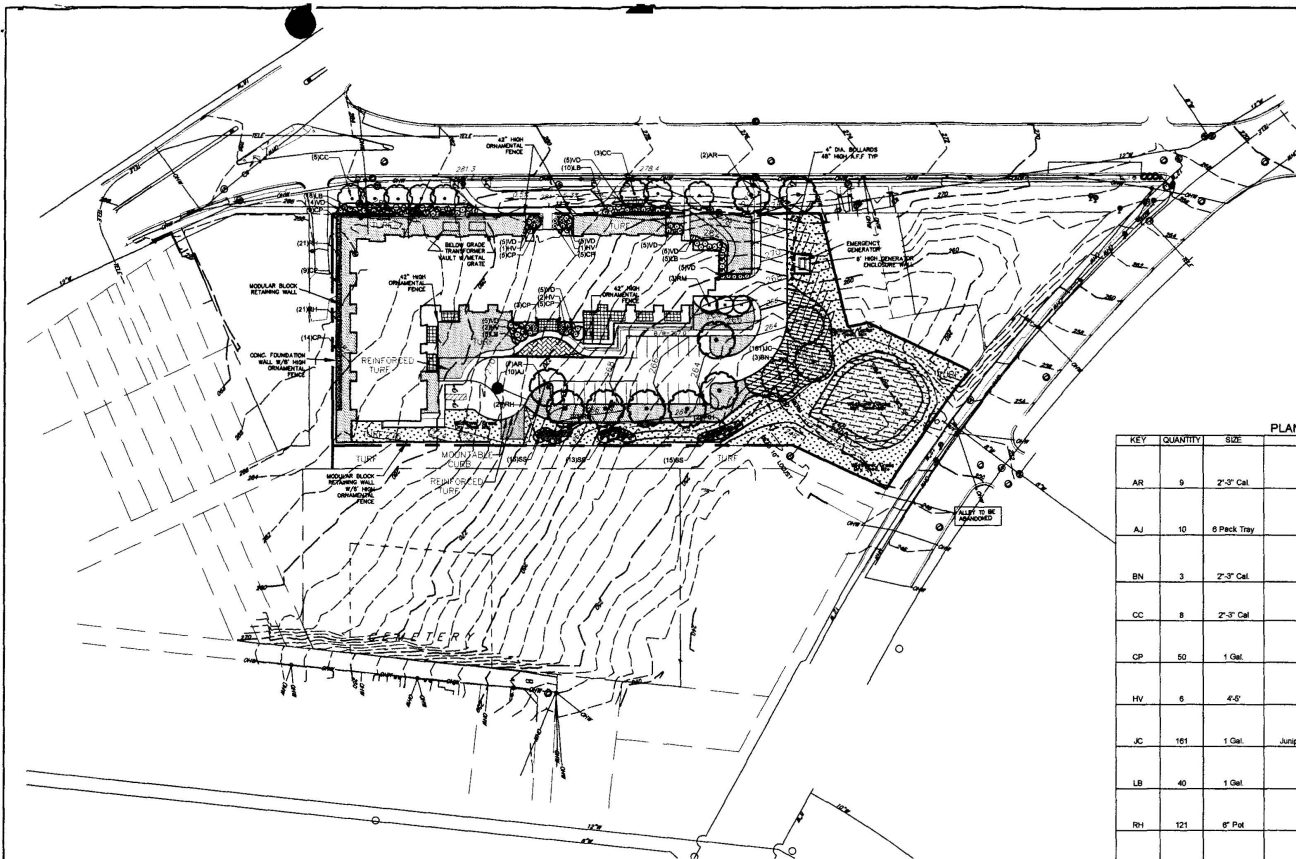

RECEIVED
D.C. OFFICE OF ZONING
2010 MAY -4 PM 3:55

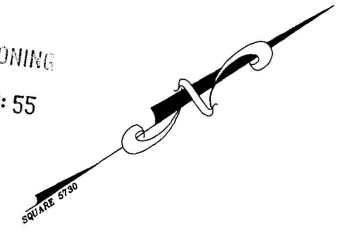

UTILITY DISCLAIMER

THE UNDERGROUND UTILITIES HAVE BEEN LOCATED FROM FIELD SURVEY INFORMATION AND EXISTING DRAWINGS. THE SURVEYOR MAKES NO GUARANTEE THAT THE UNDERGROUND UTILITIES SHOWN COMPRISE ALL SUCH UTILITIES IN THE AREA, EITHER IN SERVICE OR ABANDONED. THE SURVEYOR FURTHER DOES NOT WARRANT THAT THE UNDERGROUND UTILITIES SHOWN ARE IN THE EXACT LOCATION INDICATED ALTHOUGH HE DOES CERTIFY THAT THEY ARE LOCATED AS ACCURATELY AS POSSIBLE FROM THE INFORMATION AVAILABLE. THIS SURVEYOR HAS NOT PHYSICALLY LOCATED THE UNDERGROUND UTILITIES.

CALL MISS UTILITY

1-800-257-7777

FOR THE LOCATION OF ALL UTILITIES 48 HOURS PRIOR TO ANY CONSTRUCTION



BOARD OF ZONING ADJUSTMENT
District of Columbia

CASE NO. 18096

EXHIBIT NO. 7

PLANT SCHEDULE - RECOMMENDED SPECIES LIST

KEY	QUANTITY	SIZE	SCIENTIFIC NAME	COMMON NAME	SPACING	COMMENTS
AR	9	2"-3" Cal.	Acer Rubrum	Red Maple	See plan for spacing	
AJ	10	6 Pack Tray	Ajuga Replans	Ajuga	See plan for spacing	
BN	3	2"-3" Cal.	Betula Nigra	River Birch	See plan for spacing	Multi-stemmed
CC	8	2"-3" Cal.	Cercis canadensis	Eastern Redbud	15' o.c.	
CP	50	1 Gal.	Comptonia pergrina	Sweet Fern	4' o.c.	
HV	6	4'-5'	Hamelia virginiana	Witch Hazel	See plan for spacing	
JC	161	1 Gal.	Juniperus conferta 'emerald sea	Emerald Sea Juniper	5' o.c.	
LB	40	1 Gal.	Lindera benzoin	Spicebush	5' o.c.	
RH	121	8" Pot	Rutbeckia hirta	Black-eyed Susan	15' o.c.	
RM	3	5 Gal.	Rhododendron maximum	Great Laurel	15' o.c.	
SS	43	1 Gal.	Schizachyrium scoparium	Little Bluestem	18" o.c.	
VD	54	1 Gal.	Viburnum dentatum	Southern Arrowwood	5' o.c.	

Wildflower and Grass Seed Mixture Planting Notes :

SWM AREA

Use Maryland Upland Midland Facultative Wetland Mix ERNMx-713 by Ernst Seeds (1-800-873-3321) Apply 2 pounds of mixture to planting area at a rate of 1/3-1/2 pound per sf. (6,00 sf of total planting)

UPLAND PLANTING AREA

Use Butterfly & Hummingbird Garden Mix ERNMx-179 by Ernst Seeds (1-800-873-3321) Apply 5 1/3 pounds of mixture to planting area at a rate of 1/3-1/2 pound per sf. (17,000 sf of total planting)



Benning & Associates, Inc.
Land Planning Consultants
9913 Shady Grove Court
Gaithersburg, MD 20877
(301) 448-0240

MADDOX
INCORPORATED
ENGINEERS • SURVEYORS
100 PARK AVENUE
ROCKVILLE, MARYLAND 20850-3699

LANDSCAPE
PLAN

SQUARE 5730
ALABAMA AVENUE
WASHINGTON
DISTRICT OF COLUMBIA

REVISION

DATE

SCALE 1"=50'

DRAWN CDW

DATE 04/18/10

SHEET 1 OF 3


PLP NO. 090805CP1

Board of Zoning Adjustment

District of Columbia

CASE NO. 18096

EXHIBIT NO. 7

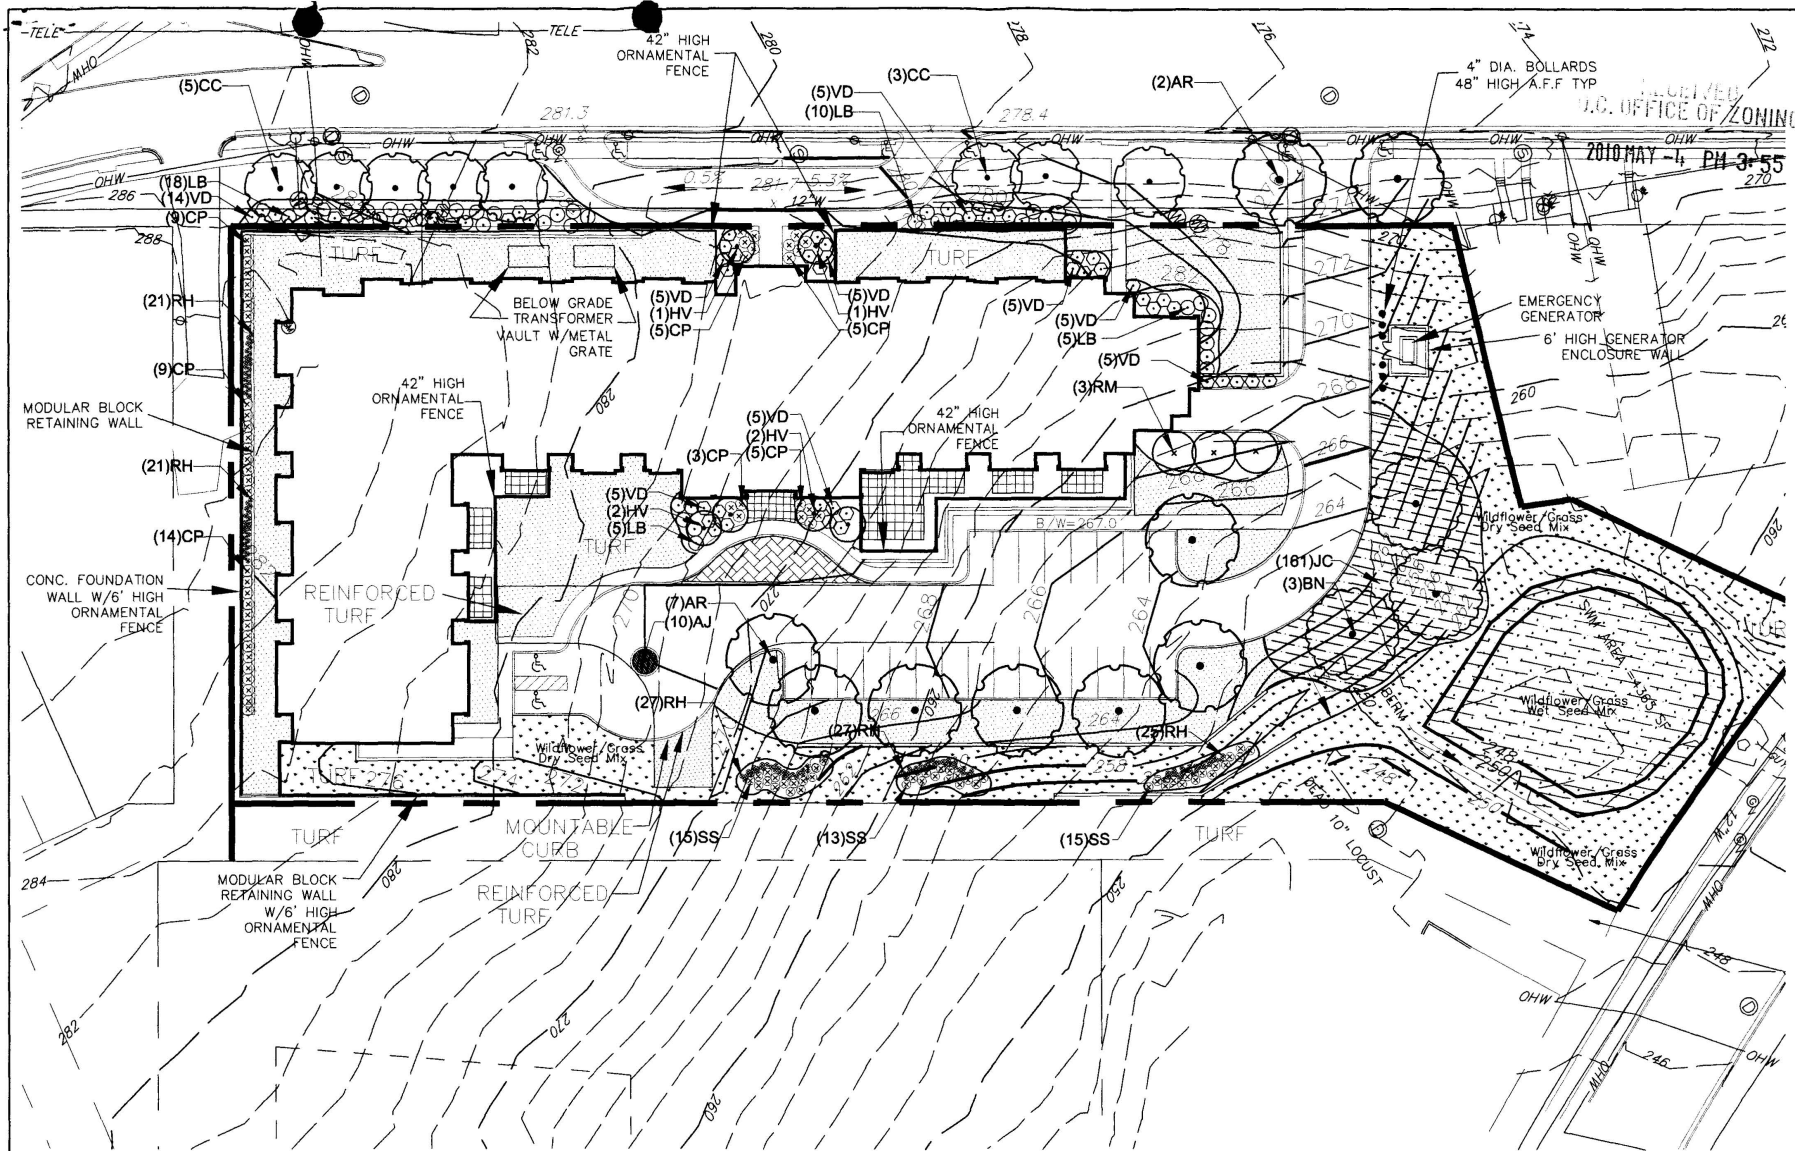

UTILITY DISCLAIMER

THE UNDERGROUND UTILITIES HAVE BEEN LOCATED FROM FIELD SURVEY INFORMATION AND EXISTING DRAWINGS. THE SURVEYOR MAKES NO GUARANTEE THAT THE UNDERGROUND UTILITIES SHOWN COMPRISE ALL SUCH UTILITIES IN THE AREA, EITHER IN SERVICE OR ABANDONED. THE SURVEYOR FURTHER DOES NOT WARRANT THAT THE UNDERGROUND UTILITIES SHOWN ARE IN THE EXACT LOCATION INDICATED ALTHOUGH HE DOES CERTIFY THAT THEY ARE LOCATED AS ACCURATELY AS POSSIBLE FROM THE INFORMATION AVAILABLE. THIS SURVEYOR HAS NOT PHYSICALLY LOCATED THE UNDERGROUND UTILITIES.

CALL MISS UTILITY

1-800-257-7777

FOR THE LOCATION OF ALL UTILITIES 48 HOURS PRIOR TO ANY CONSTRUCTION

B&A

Berning & Associates, Inc.
Land Planning Consultants
8933 Shady Grove Court
Glenview, MD 20877
(301) 948-6240

MADDOX
INCORPORATED
ENGINEERS • SURVEYORS

100 PARK AVENUE
ROCKVILLE, MD 20850-5999
(301) 762-4001

LANDSCAPE
PLAN

SQUARE 5730
ALABAMA AVENUE
WASHINGTON
DISTRICT OF COLUMBIA

REVISION

DATE

SCALE 1"=20'

DRAWN COW

DATE 04/14/10

SHEET 2 OF 3

FILE NO. 080852P1